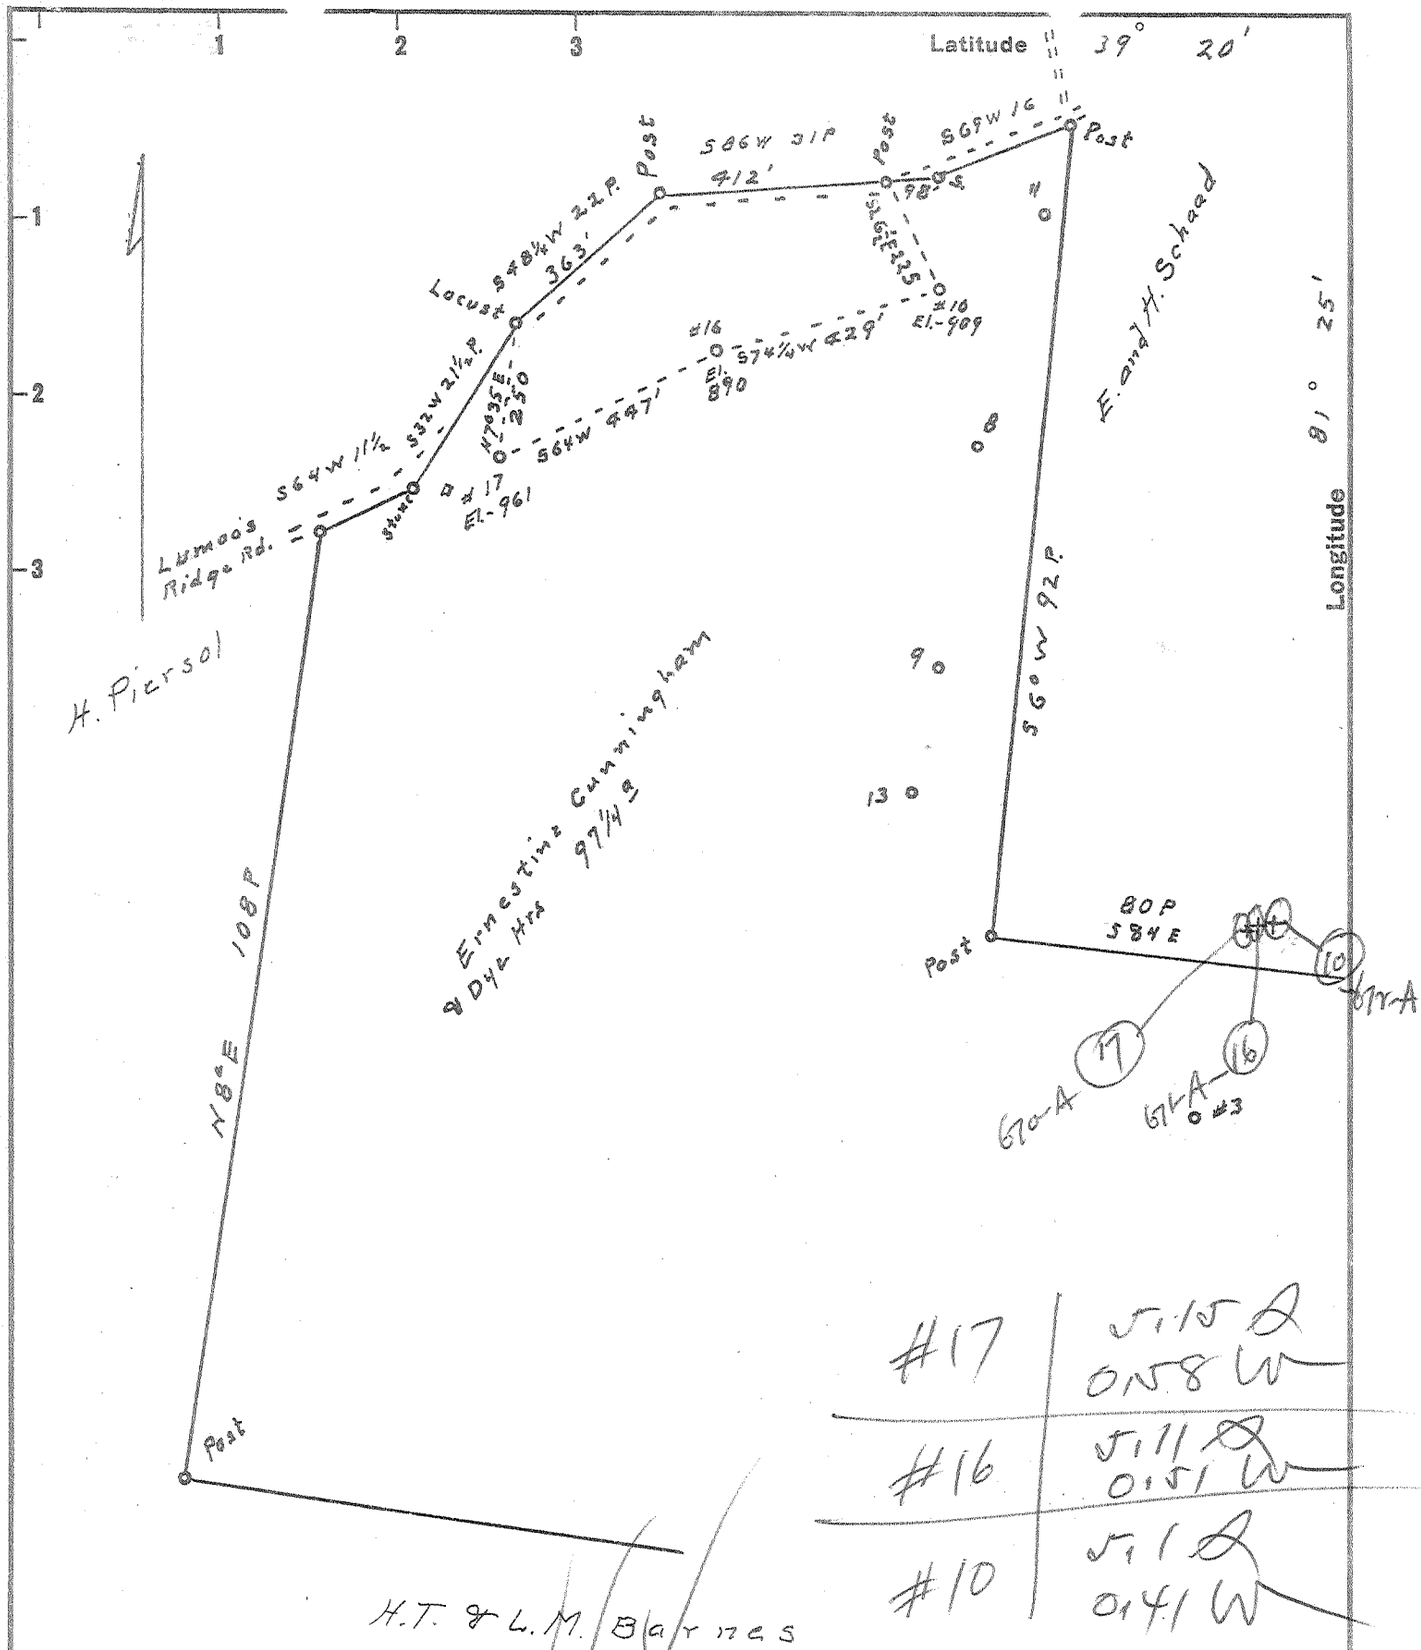

Company H.O. Purcell
Address 518 3d St. Marietta, O.
Farm Ernestine Cunningham
Tract _____ Acres 97¼ Lease No. _____
Well (Farm) No. 10, 16, 17 Serial No. _____
Elevation (Spirit Level) #10-909 (16-890) (17-961
Quadrangle Marietta, Ohio
County Wood District Union
Engineer Robert R Cochran by O. Meredith
Engineer's Registration No. 296
File No. _____ Drawing No. _____
Date April 12 57 Scale 1/2" = 20 Poles

STATE OF WEST VIRGINIA
DEPARTMENT OF MINES
OIL AND GAS DIVISION
CHARLESTON

WELL LOCATION MAP

FILE NO. WOO-670-A-#17
WOO-671-A-#16
WOO-672-A-#10

+ Denotes location of well on United States Topographic Maps, scale 1 to 62,500, latitude and longitude lines being represented by border lines as shown.

= Denotes one inch spaces on border line of original tracing.

ERNESTINE CUNNINGHAM NOS. 17, 16, & 10 - H.O. PURCELL - WOO-670-1-2-A