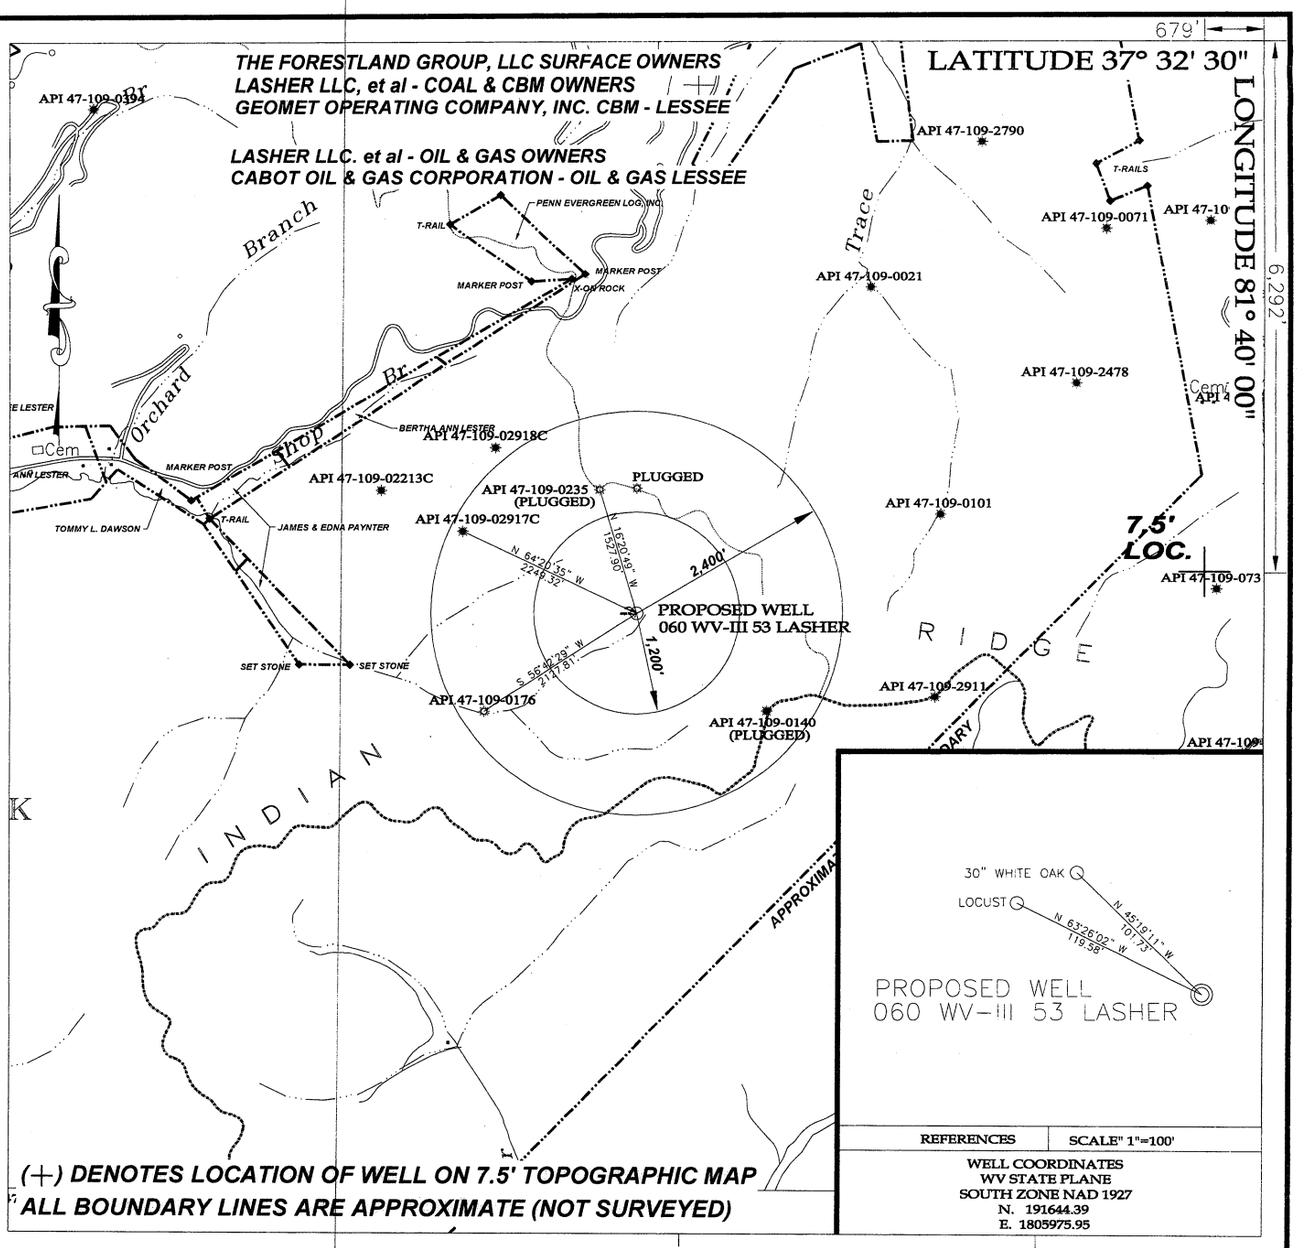

REFERENCES	SCALE" 1"=100'

WELL COORDINATES
WV STATE PLANE
SOUTH ZONE NAD 1927
N. 191644.39
E. 1805975.95

TEE Engineering Company, Inc.
320 Cutters Hill Court
Lexington, KY 40509
(859) 263-5350
Fax (859) 263-5345

P.O. Box 219
Stanville, KY 41659
(606) 478-9024
Fax (606) 478-9019

GeoMet Operating Company, Inc.
Well No. 060 WV-III 53 LASHER

FILE NO. 1883-08/2008 WELLS
DRAWING NO. LASHER 060
SCALE: 1" = 2,000'
MIN. DEGREE OF ACCURACY 1 : 2,500
PROVEN SOURCE OF ELEVATION
GPS STATION TEC-1 (ELEV. 2406.60)

I, THE UNDERSIGNED, HEREBY CERTIFY THAT THIS PLAT IS CORRECT TO THE BEST OF MY KNOWLEDGE AND BELIEF AND SHOWS ALL THE INFORMATION REQUIRED BY LAW AND THE REGULATIONS ISSUED ISSUED AND PRESCRIBED BY THE DEPARTMENT OF MINES.

(SIGNATURE)

R.P.E. _____ R.P.S. 1008

DON F. BLACKBURN
LICENSED
No. 1008
STATE OF WEST VIRGINIA
PROFESSIONAL SURVEYOR
(SEAL)

STATE OF WEST VIRGINIA
DEPARTMENT OF ENVIRONMENTAL PROTECTION
OFFICE OF OIL AND GAS

DATE MARCH 05, 2008
OPERATOR'S WELL NO. 060 WV-III 53 LASHER
API WELL NO. 47 - 109 - 02964C
STATE COUNTY PERMIT

CANCELLED

WELL TYPE: OIL ____ GAS X CBM ____ LIQUID INJECTION ____ WASTE DISPOSAL ____
(IF "GAS") PRODUCTION ____ STORAGE ____ DEEP ____ SHALLOW ____
LOCATION: ELEVATION 1840.33' NORTHING 191644.39 EASTING 1805975.95
DISTRICT HUFF CREEK WATER SHED LITTLE HUFF CREEK
QUADRANGLE BAILEYSVILLE COUNTY WYOMING
SURFACE OWNER THE FORESTLAND GROUP, LLC ACREAGE ____
CBM ROYALTY OWNER LASHER LLC, et al LEASE ACREAGE 16,548.2
LEASE NO. RECORDING IN PROGRESS
PROPOSED WORK: DRILL X CONVERT ____ DRILL DEEPER ____ REDRILL ____ FRACTURE OR STIMULATE X PLUG OFF OLD FORMATION ____ PEFORATE NEW FORMATION ____ OTHER PHYSICAL CHANGE IN WELL (SPECIFY) ____
PLUG AND ABANDON ____ CLEAN OUT AND REPLUG ____
TARGET FORMATION NEW RIVER AND POCAHONTAS COALS ESTIMATED DEPTH 1,575'
WELL OPERATOR GEOMET OPERATING COMPANY, INC. DESIGNATED AGENT CT CORPORATION SYSTEM
ADDRESS 5336 STADIUM TRACE PARKWAY SUITE 206 ADDRESS 707 VA. STREET EAST
BIRMINGHAM, ALABAMA 35244 CHARLESTON, WV 25301

10/21/2011