FORM WW 6

MATLICK HEIRS LEASE
103 ACRES±
WELL NO. 3

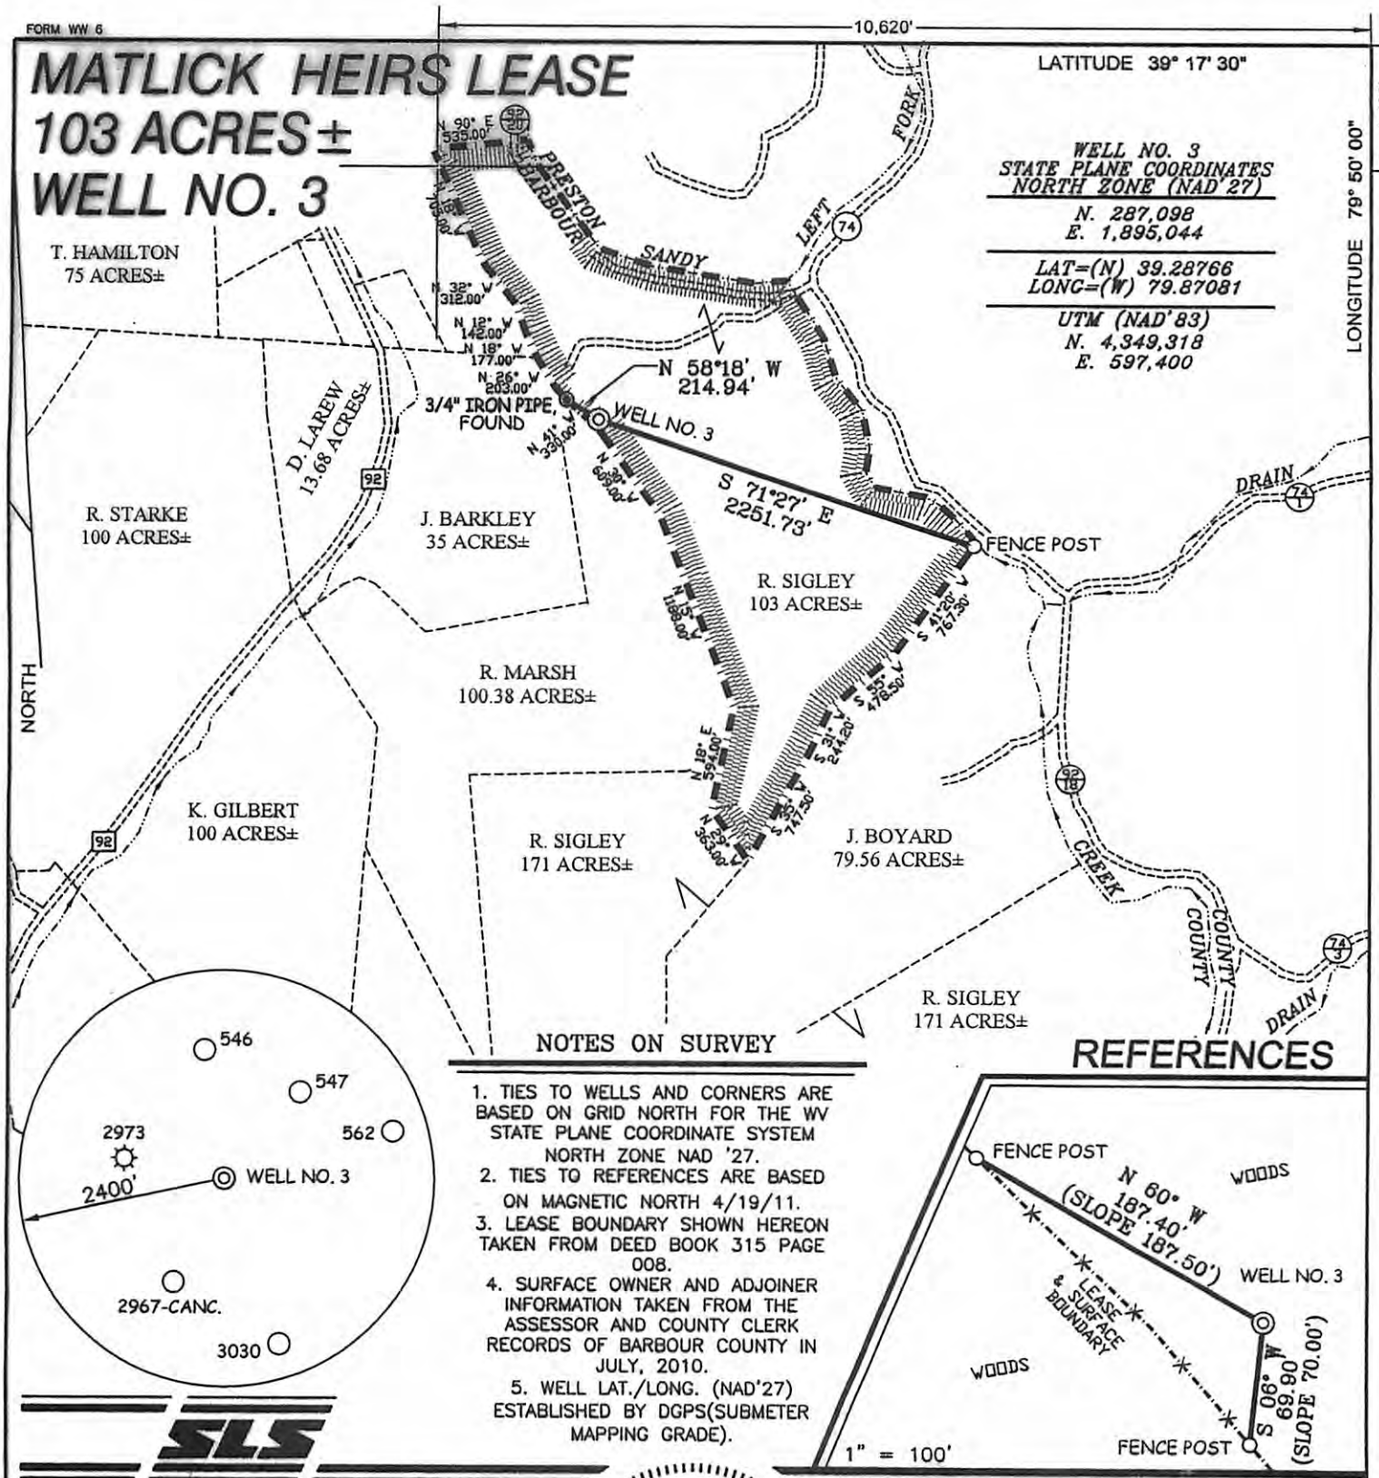

NOTES ON SURVEY

1. TIES TO WELLS AND CORNERS ARE BASED ON GRID NORTH FOR THE WV STATE PLANE COORDINATE SYSTEM NORTH ZONE NAD '27.
2. TIES TO REFERENCES ARE BASED ON MAGNETIC NORTH 4/19/11.
3. LEASE BOUNDARY SHOWN HEREON TAKEN FROM DEED BOOK 315 PAGE 008.
4. SURFACE OWNER AND ADJOINER INFORMATION TAKEN FROM THE ASSESSOR AND COUNTY CLERK RECORDS OF BARBOUR COUNTY IN JULY, 2010.
5. WELL LAT./LONG. (NAD'27) ESTABLISHED BY DGPS(SUBMETER MAPPING GRADE).

REFERENCES

SLS

I THE UNDERSIGNED, HEREBY CERTIFY THAT THIS PLAT IS CORRECT TO THE BEST OF MY KNOWLEDGE AND BELIEF AND SHOWS ALL THE INFORMATION REQUIRED BY LAW AND THE REGULATIONS ISSUED AND PRESCRIBED BY THE DIVISION OF ENVIRONMENTAL PROTECTION.

P.S. 677 Gregory A. Smith

GREGORY A. SMITH LICENSED No. 677 STATE OF WEST VIRGINIA PROFESSIONAL SURVEYOR

(+) DENOTES LOCATION OF WELL ON UNITED STATES TOPOGRAPHIC MAPS.

DATE APRIL 21 , 20 11

OPERATORS WELL NO. MATLICK HEIRS #3

API WELL NO. 47 - 001 - 03243
STATE COUNTY PERMIT

CANCELLED

MINIMUM DEGREE OF ACCURACY 1 / 200

PROVEN SOURCE OF ELEVATION DGPS (SUBMETER MAPPING GRADE)

FILE NO. 6862P3 (346-46)

SCALE 1" = 1000'

STATE OF WEST VIRGINIA
DIVISION OF ENVIRONMENTAL PROTECTION
OFFICE OF OIL AND GAS

WELL TYPE : OIL ___ GAS X LIQUID INJECTION ___ WASTE DISPOSAL ___ IF "GAS" PRODUCTION X STORAGE ___ DEEP ___ SHALLOW X

LOCATION :

ELEVATION 1,642' WATERSHED SANDY CREEK

DISTRICT COVE COUNTY BARBOUR QUADRANGLE FELLOWSVILLE 7.5'

SURFACE OWNER RALPH D. SIGLEY OR GLENDA J. SIGLEY ACREAGE 103±

ROYALTY OWNER HARRIET MATLICK HEIRS LEASE ACREAGE 103±

PROPOSED WORK : LEASE NO. ___

DRILL X CONVERT ___ DRILL DEEPER ___ REDRILL ___ FRACTURE OR STIMULATE X PLUG OFF OLD FORMATION ___ PERFORATE NEW FORMATION ___ PLUG AND ABANDON ___ CLEAN OUT AND REPLUG ___ OTHER ___

PHYSICAL CHANGE IN WELL (SPECIFY) ___ TARGET FORMATION ELK

ESTIMATED DEPTH 5,950'

COUNTY NAME

PERMIT

WELL OPERATOR TEXAS KEYSTONE, INC

ADDRESS 560 EPSILON DRIVE
PITTSBURGH, PA 15238

DESIGNATED AGENT JON FARMER

ADDRESS 139-B KILGORE ROAD
SCOTT DEPOT, WV 25560

09/27/2013