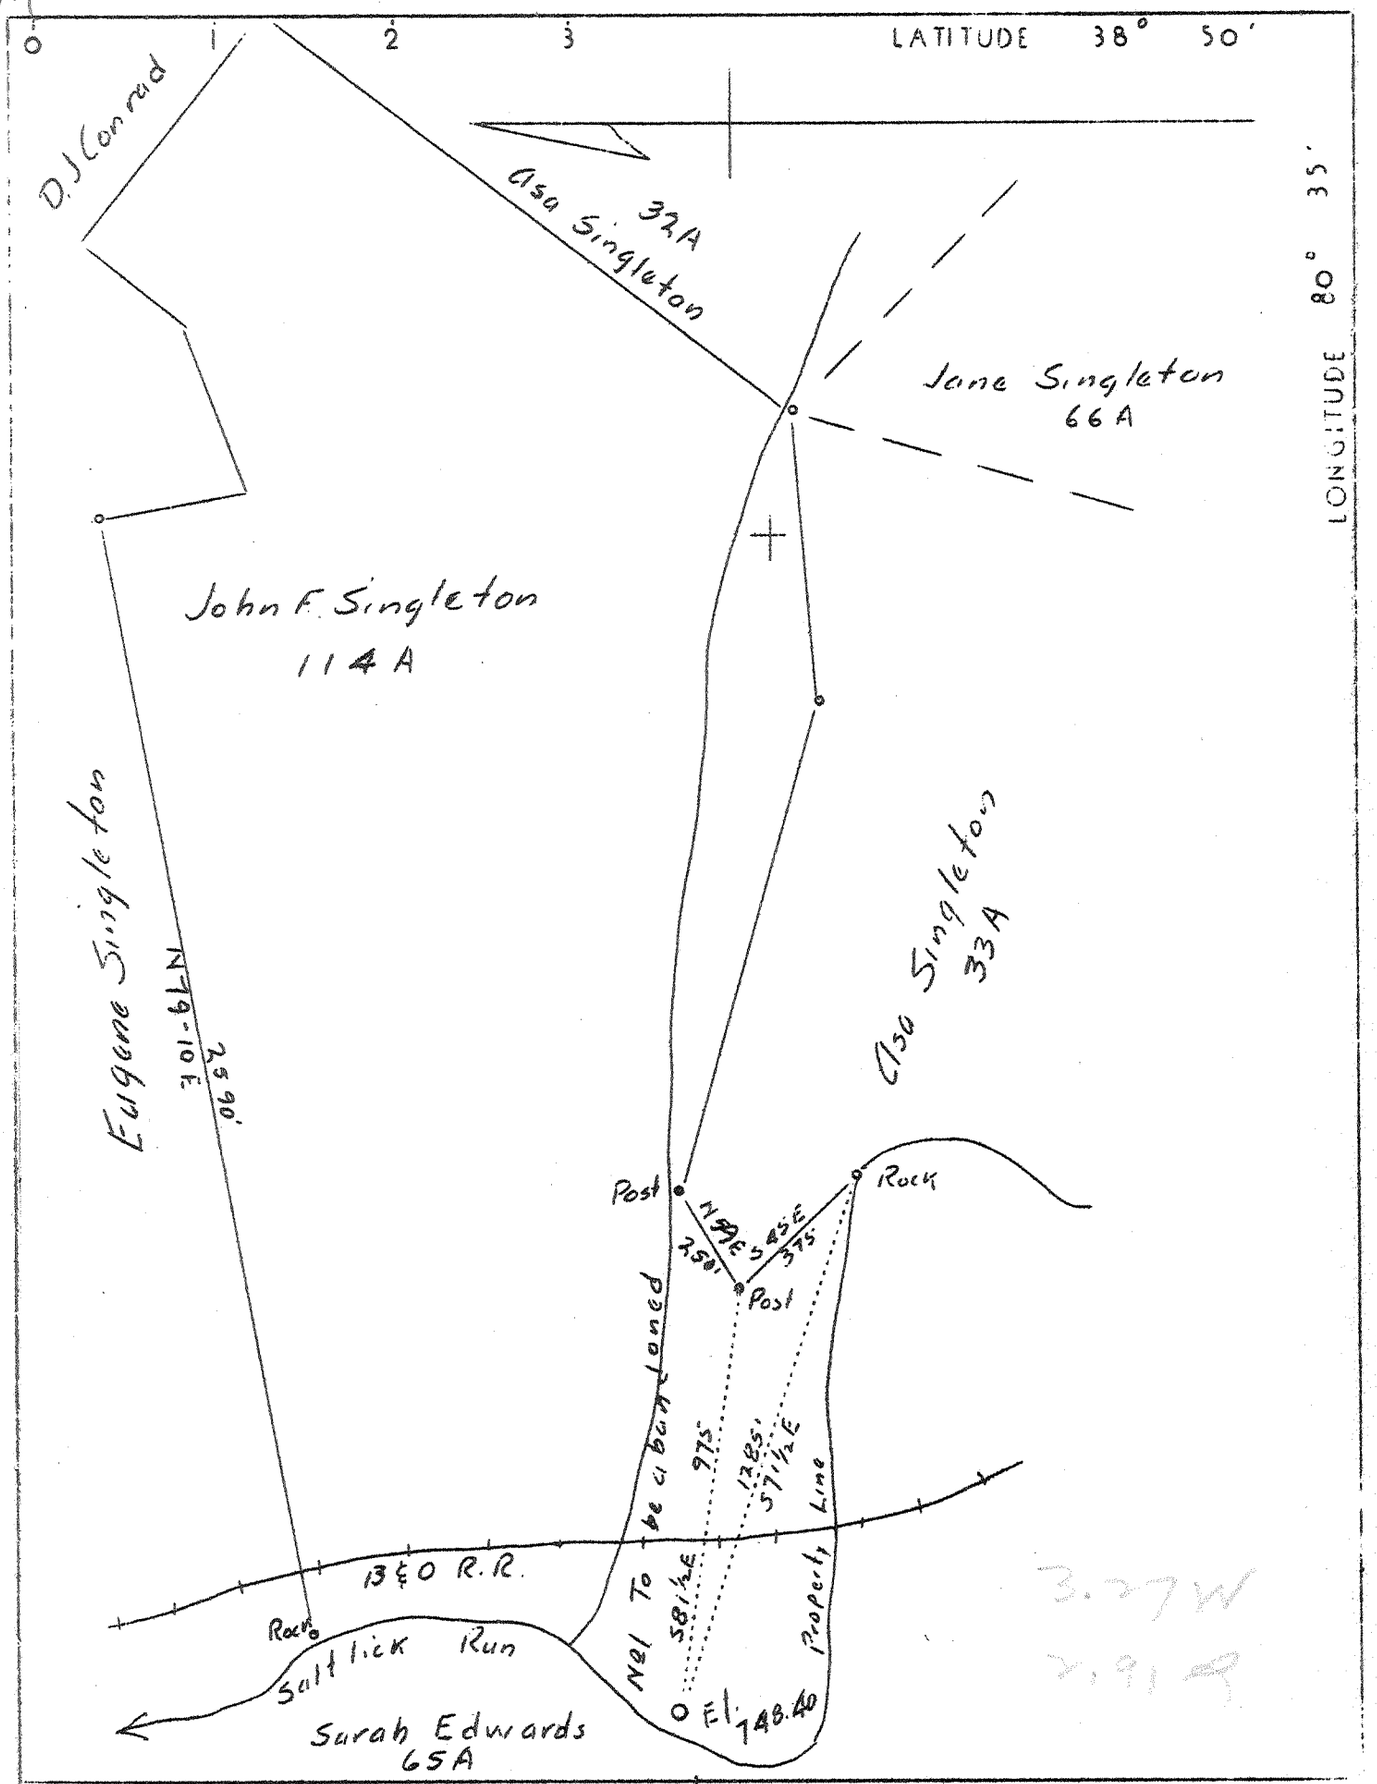

Company Central Fuel Co.
Address 218 Broad Stl Charleston, W.Va.
Farm John F. Singleton
Tract 2 Acres 114+ Lease No.
Well(Farm) No. 1 Serial No.
Elevation(Spirit Level) Spt. 748.40
Quadrangle Burnsville (50)
County Braxton District Salt Lick
Engineer John D. Moore
Engineer's Registration No. 159
File No. Drawing No. 2
Date 2-18-37 Scale 1" - 400'

STATE OF WEST VIRGINIA
Department of Mines
OIL And GAS DIVISION
Charleston

WELL LOCATION MAP

File No. BRAX-23A

+ Denotes location of well On U. S. Topographic Maps, scale 1 to 62,500 latitude and longitude lines being represented by border lines as shown.

— Denotes one inch spaces on border line of original tracing.