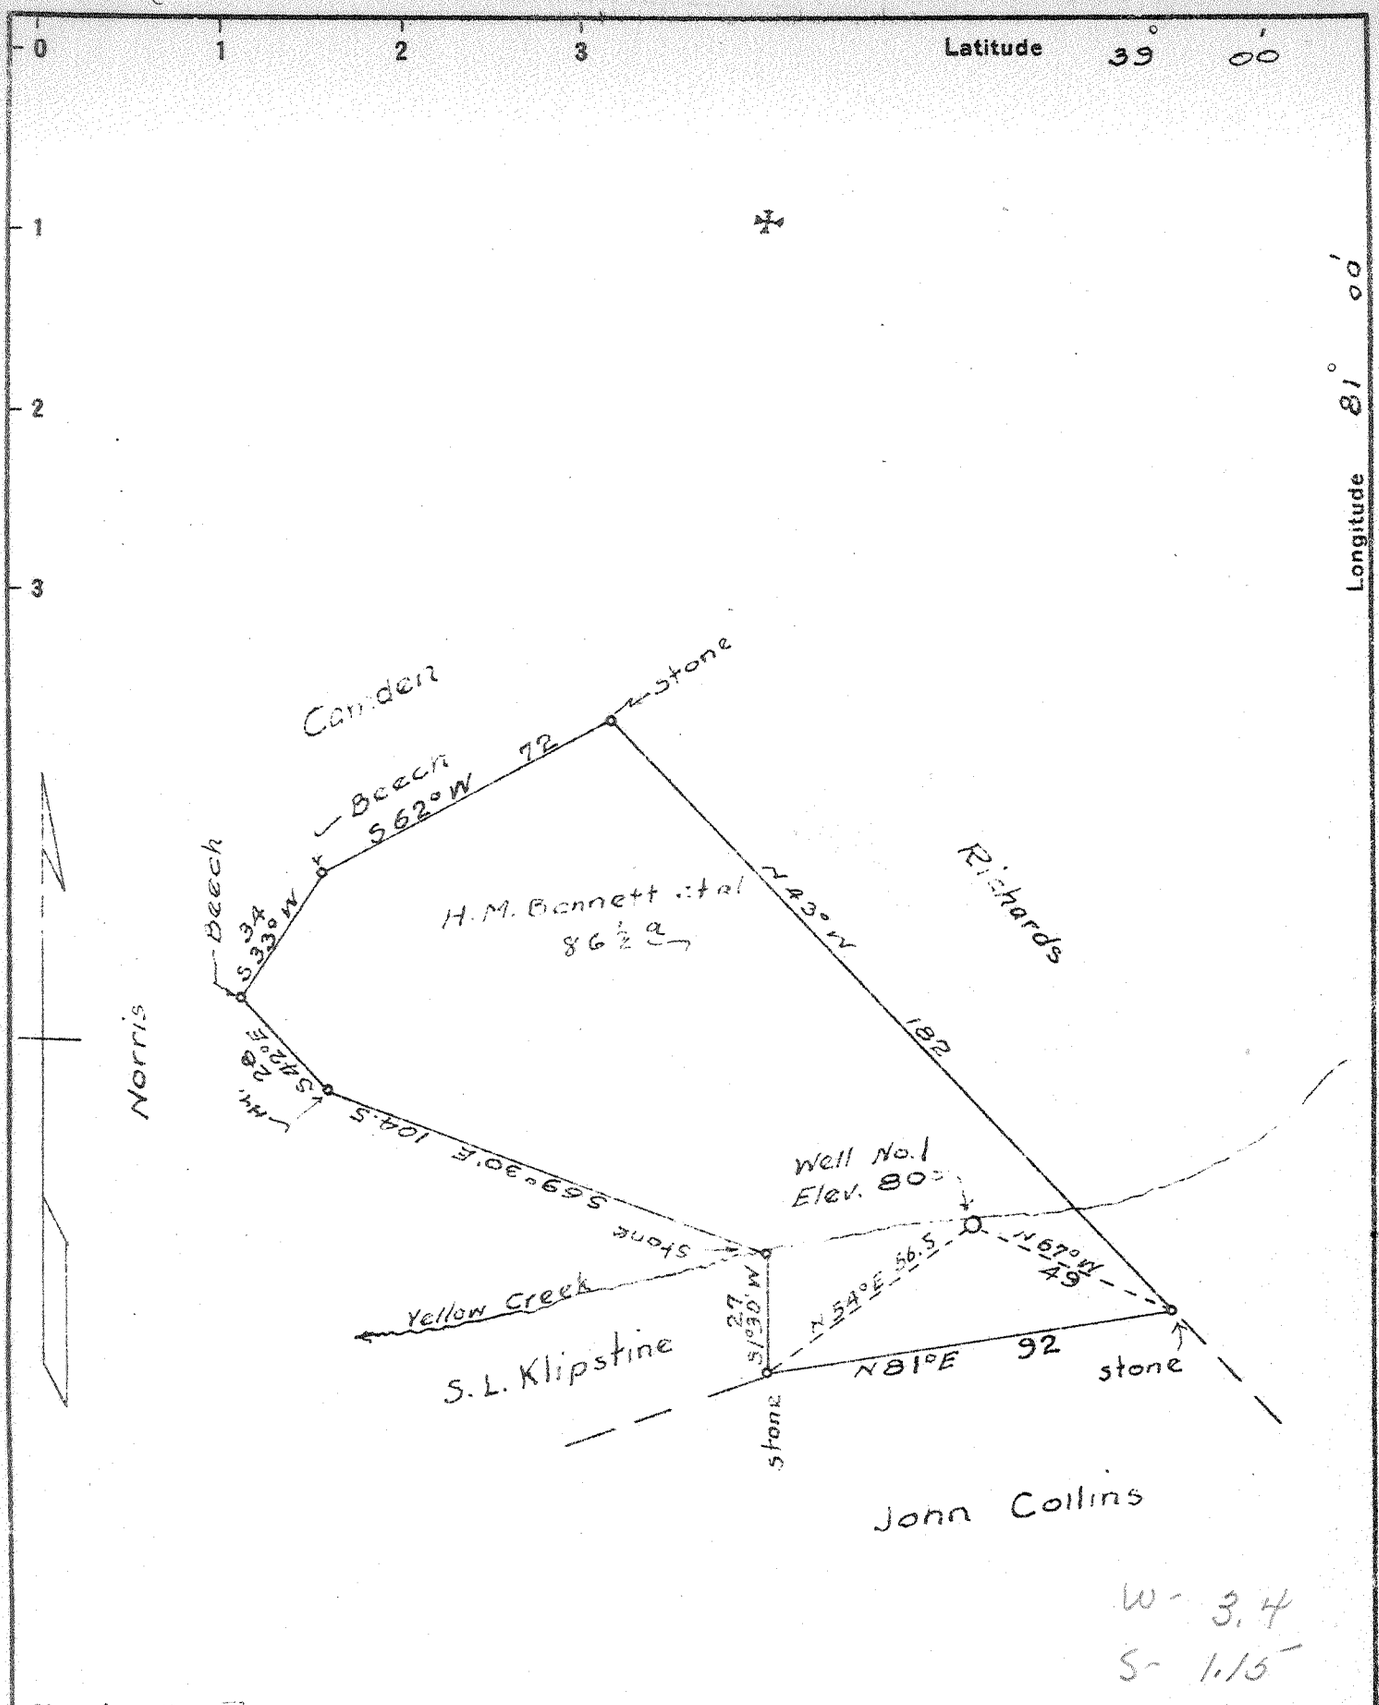

New Location ☐
Drill Deeper ☐
Abandonment ☒

Company W. H. Bickel
Address Grantsville, W.Va.
Farm H. M. Bennett et al
Tract One Acres 86.5 Lease No.
Well (Farm) No. One Serial No.
Elevation (Spirit Level) 800'
Quadrangle Arnoldsburg NE
County Calhoun District Center
Engineer Logan McDonald
Engineer's Registration No. 610
File No. Drawing No.
Date Jan. 9, 1941 Scale 1" = 40 Rods

STATE OF WEST VIRGINIA
DEPARTMENT OF MINES
OIL AND GAS DIVISION
CHARLESTON

WELL LOCATION MAP

FILE NO. CAL-126A

+ Denotes location of well on United States Topographic Maps, scale 1 to 62,500, latitude and longitude lines being represented by border lines as shown.

— Denotes one inch spaces on border line of original tracing.

PRINTED ON IMPERIAL "F" TRACING CLOTH
K & E CO., N. Y.