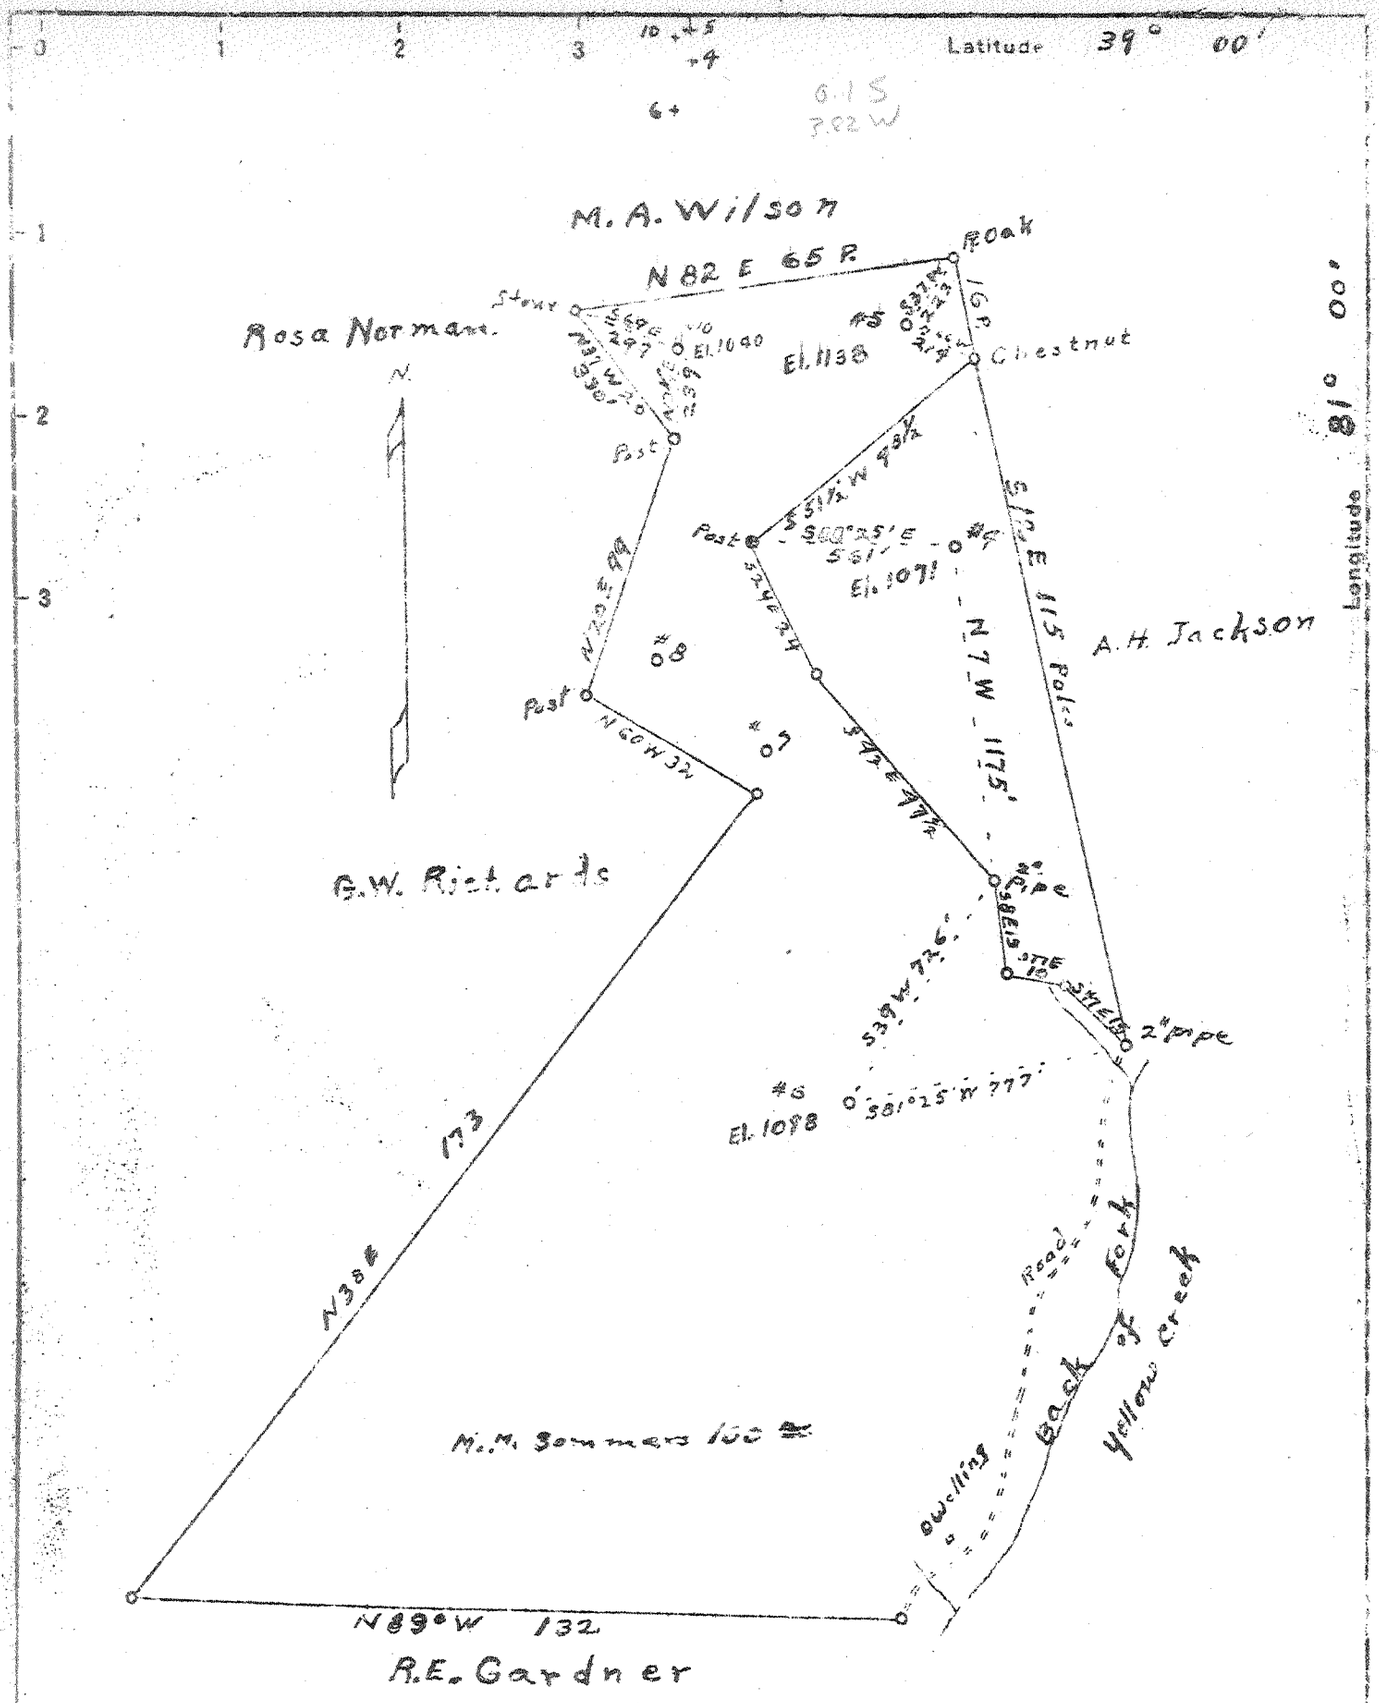

New Location ☐
Drill Deeper ☐
Abandonment ☒

Company Bowser Gas & Oil Co.
Address Parkersburg W Va.
Farm M M Sommers
Tract ____ Acres 100 Lease No. ____
Well (Farm) No. 4, 5, 6, & 10 Serial No. ____
Elevation (Spirit Level) (1071) (1138) (1088) (1138)
Quadrangle Arnoldsburg
County Calhoun District Center
Engineer O. Meredith
Engineer's Registration No. ____
File No. ____ Drawing No. ____
Date Oct. 23, 1947 Scale 1 in = 30 poles

STATE OF WEST VIRGINIA
DEPARTMENT OF MINES
OIL AND GAS DIVISION
CHARLESTON

WELL LOCATION MAP

FILE NO. ~~CAL-226-A-#4~~ CAL-227-A-#10

+ Denotes location of well on United States Topographic Maps, scale 1 to 62,500, latitude and longitude lines being represented by border lines as shown.

— Denotes one inch spaces on border line of original tracing.