40°30'00"

Latitude

.22 s
1.89 w

80°30'00"

Longitude

Topo Location

7.5' Loc. _____ 15' Loc. (calc.) _____

Company S A Cobb

Farm E A Chambers # 1

15' Quad (sec.) _____

7.5' Quad Weirton

District Clay

WELL LOCATION PLAT

County 029 Permit 30008

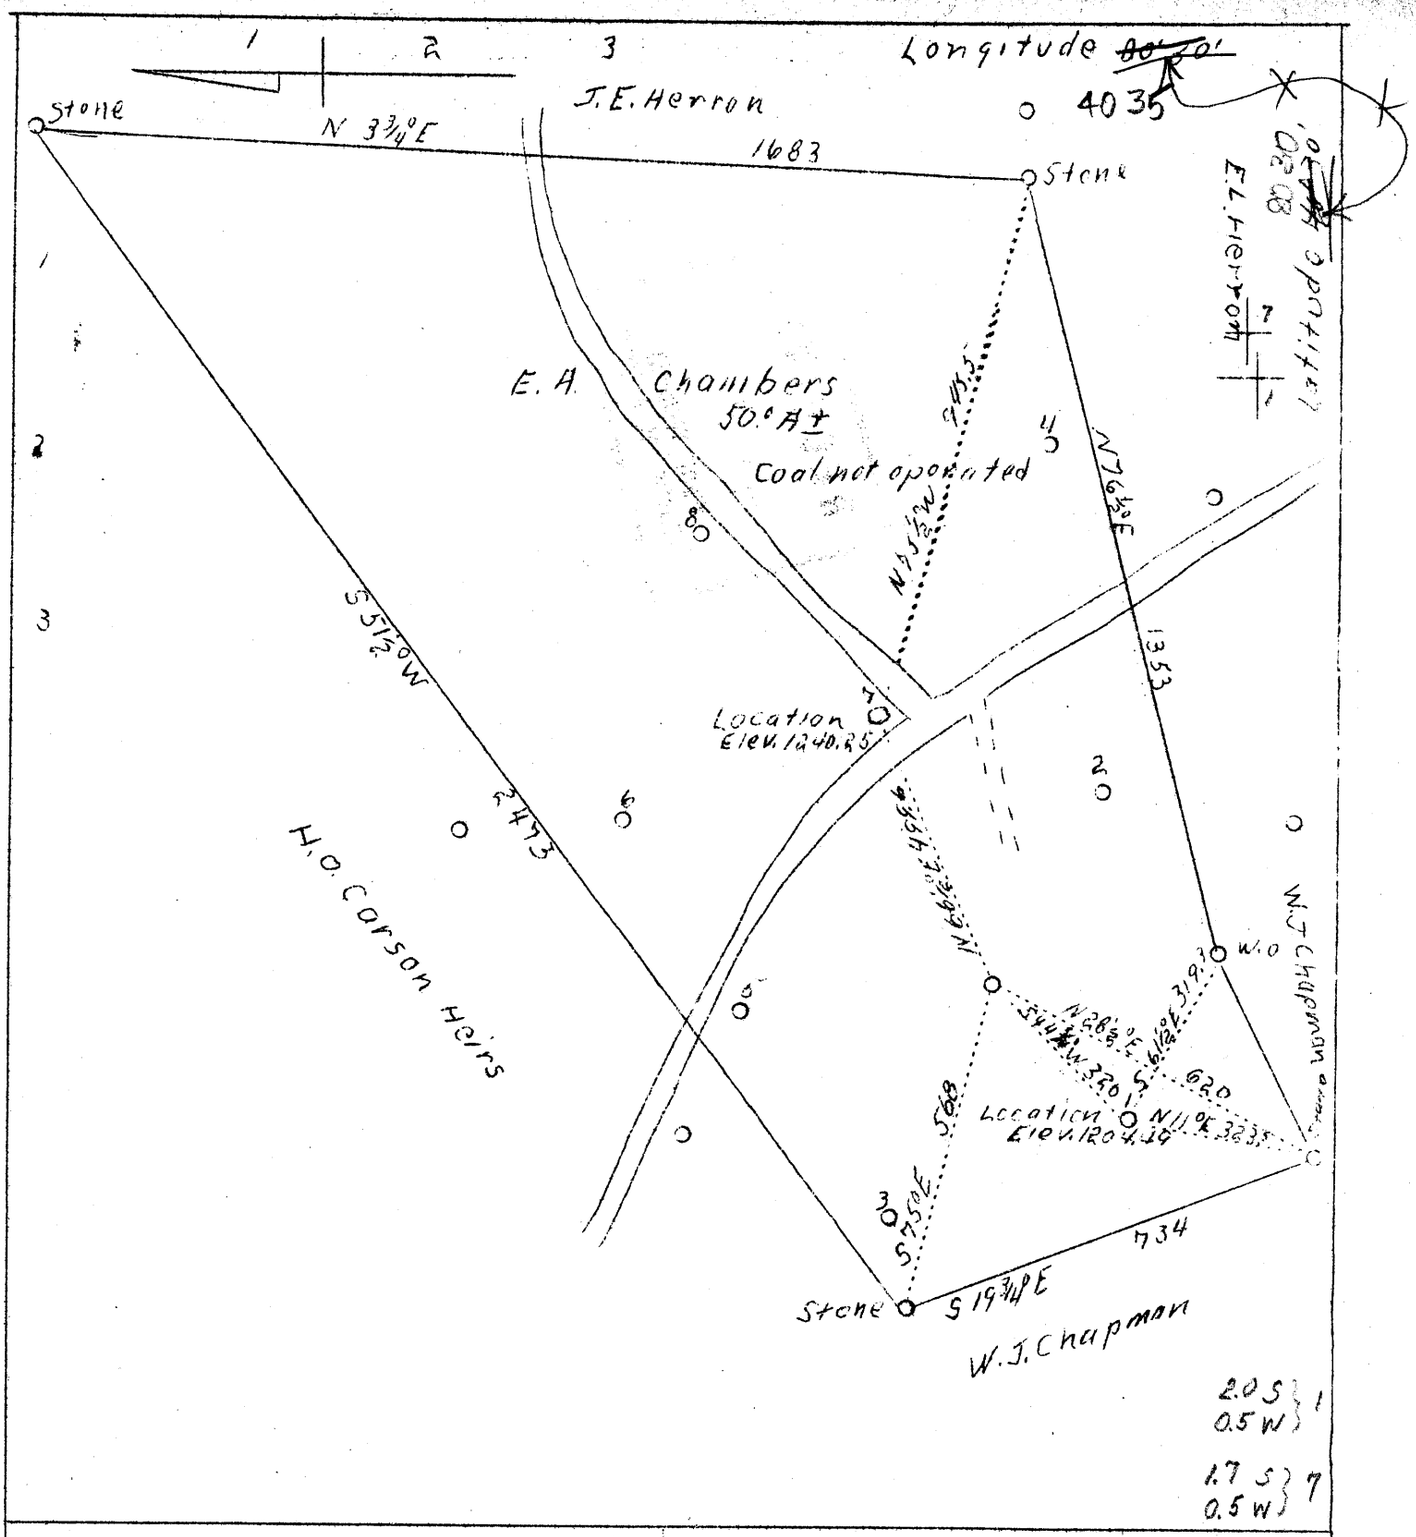

Company	S. A. Cobb
Address	Chester, W. Va.
Farm	E. A. Chambers
Tract	One - Acres 50
Wells(Farm)	Nos. 1 and 7
Quadrangle	~~Wellsville~~ ~~Steubenville NE~~ SE
County	Hancock
District	Clay
Engineer	Chas. J. Kalteubach (?)
Eng. Reg. No.	314
Drawing	No. One
Date	May 25, 1938
Scale	1 inch = 300 feet

STATE OF WEST VIRGINIA
Department of Mines
OIL & GAS DIVISION
Charleston

WELL LOCATION MAP

File No. Han-849-A Wells No. 1 & 7

Denotes location of well on U. S. Topographic Maps, scale 1 to 62,500, longitude and latitude lines being represented by border lines as shown.

Denotes one inch spaces on border line of original tracing.