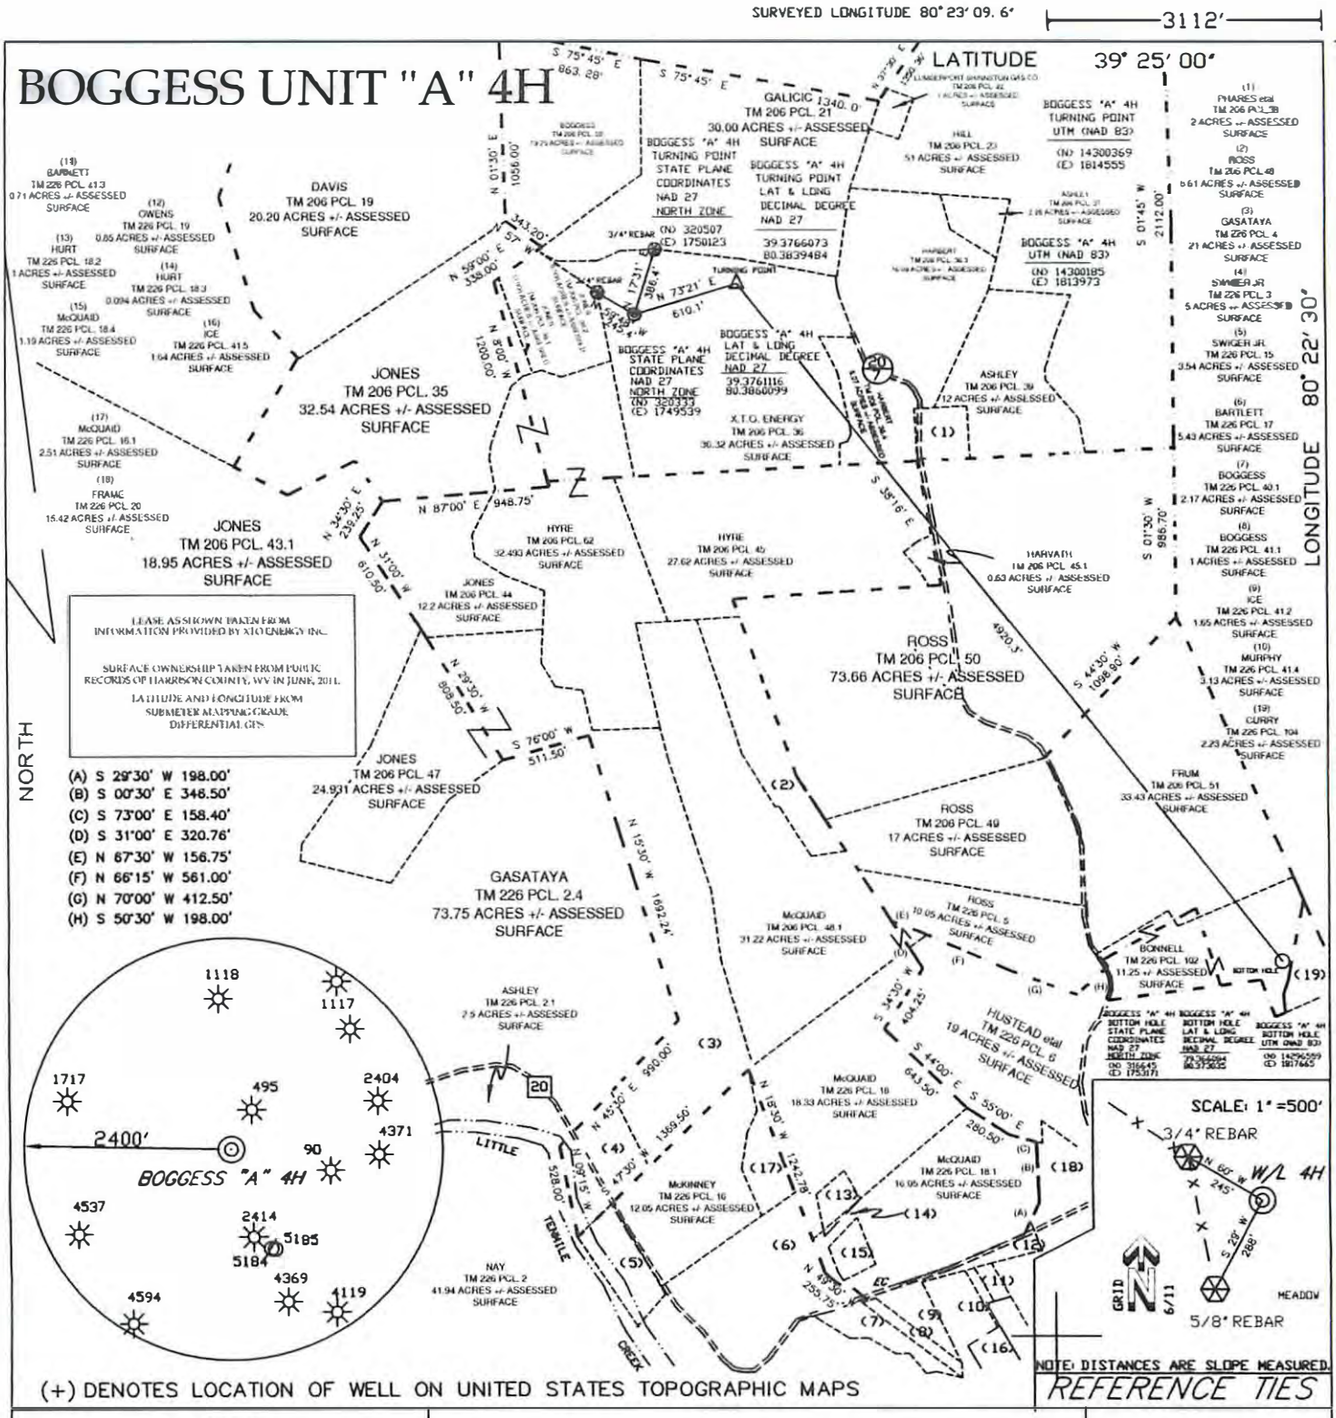

FILE NO. BOGGESS
DRAWING NO. 4H_5H.DWG
SCALE 1"=1000'
MINIMUM DEGREE OF ACCURACY 1:200
PROVEN SOURCE OF ELEVATION DGPS (SURVEY GRADE)

I THE UNDERSIGNED, HEREBY CERTIFY THAT THIS PLAT IS CORRECT TO THE BEST OF MY KNOWLEDGE AND BELIEF AND SHOWS ALL THE INFORMATION REQUIRED BY LAW AND THE REGULATIONS ISSUED AND PRESCRIBED BY THE DEPARTMENT OF ENERGY.
(SIGNED) Richard E. Adams
P.S. 986

RICHARD E. ADAMS LICENSED No. 986 STATE OF WEST VIRGINIA PROFESSIONAL SURVEYOR

STATE OF WEST VIRGINIA
DIVISION OF ENVIRONMENTAL PROTECTION
OIL AND GAS DIVISION

ADAMS LAND SURVEYING, PLLC
P.O. BOX 584
TROY, WV 26443
(304)462-7971

DATE JULY 12 ,20 11
OPERATOR'S WELL NO. 4H
API WELL NO.
47 _ 033 _ 05579H
STATE COUNTY PERMIT

CANCELLED

WELL TYPE: OIL___ GAS X LIQUID INJECTION___ WASTE DISPOSAL___
(IF "GAS,") PRODUCTION X STORAGE___ DEEP___ SHALLOW___
LOCATION: ELEVATION 1188' WATERSHED REESES RUN A TRIBUTARY OF LITTLE TENMILE CREEK
DISTRICT EAGLE COUNTY HARRISON
QUADRANGLE WALLACE
SURFACE OWNER XTO ENERGY INC. ACREAGE 36.32 +/-
OIL & GAS ROYALTY OWNER BOGGESS etal LEASE ACREAGE 524.92 +/-
LEASE NO.
PROPOSED WORK: DRILL X CONVERT___ DRILL DEEPER___ REDRILL___ FRACTURE OR STIMULATE X PLUG OFF OLD FORMATION___ PERFORATE NEW FORMATION___ OTHER PHYSICAL CHANGE IN WELL (SPECIFY) ___
PLUG AND ABANDON___ CLEAN OUT AND REPLUG___
TARGET FORMATION MARCELLUS ESTIMATED DEPTH TVD: 7200, TMD: 12,500
WELL OPERATOR XTO ENERGY INC. DESIGNATED AGENT GARY BEALL
ADDRESS 810 HOUSTON STREET ADDRESS P.O. BOX 1008 JANE LEW, WV 26385
FORT WORTH, TEXAS 76102

FORM WW-6
COUNTY NAME
PERMIT

GARY BEALL
07/26/2013