FORM WW 6

GODSHALL LEASE
840 ACRES±
WELL NO. 29H
(WV0421)

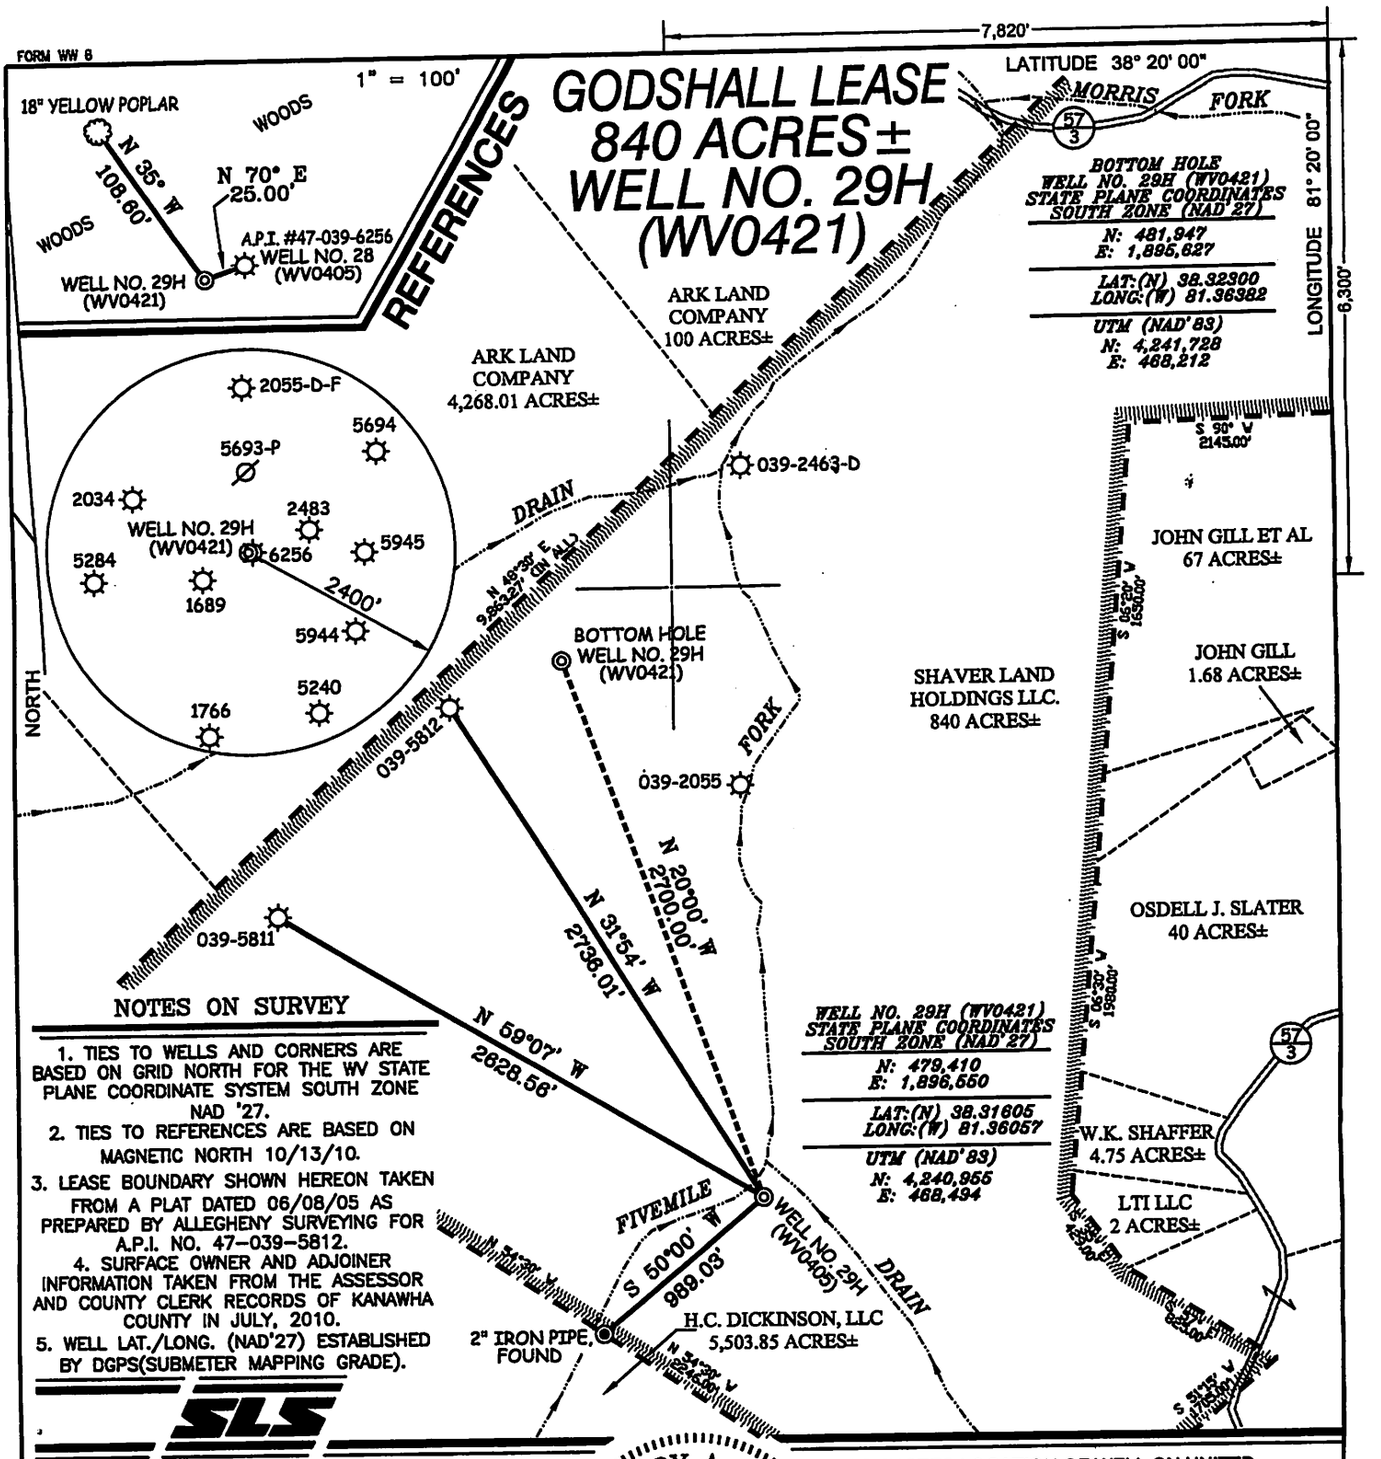

NOTES ON SURVEY

1. TIES TO WELLS AND CORNERS ARE BASED ON GRID NORTH FOR THE WV STATE PLANE COORDINATE SYSTEM SOUTH ZONE NAD '27.
2. TIES TO REFERENCES ARE BASED ON MAGNETIC NORTH 10/13/10.
3. LEASE BOUNDARY SHOWN HEREON TAKEN FROM A PLAT DATED 06/08/05 AS PREPARED BY ALLEGHENY SURVEYING FOR A.P.I. NO. 47–039–5812.
4. SURFACE OWNER AND ADJOINER INFORMATION TAKEN FROM THE ASSESSOR AND COUNTY CLERK RECORDS OF KANAWHA COUNTY IN JULY, 2010.
5. WELL LAT./LONG. (NAD'27) ESTABLISHED BY DGPS(SUBMETER MAPPING GRADE).

SLS

I THE UNDERSIGNED, HEREBY CERTIFY THAT THIS PLAT IS CORRECT TO THE BEST OF MY KNOWLEDGE AND BELIEF AND SHOWS ALL THE INFORMATION REQUIRED BY LAW AND THE REGULATIONS ISSUED AND PRESCRIBED BY THE DIVISION OF ENVIRONMENTAL PROTECTION.

P.S. 677 Gregory A. Smith

GREGORY A. SMITH LICENSED No. 677 STATE OF WEST VIRGINIA PROFESSIONAL SURVEYOR

(+) DENOTES LOCATION OF WELL ON UNITED STATES TOPOGRAPHIC MAPS.

DATE OCTOBER 18 , 20 10

OPERATORS WELL NO. GODSHALL #29H (WV0421)

API WELL NO. 47 — 039 — 06278H

STATE COUNTY PERMIT

CANCELLED

MINIMUM DEGREE OF ACCURACY 1 / 2500

PROVEN SOURCE OF ELEVATION DGPS (SUBMETER MAPPING GRADE)

FILE NO. 6814P29H (311-75)

SCALE 1" = 800'

STATE OF WEST VIRGINIA
DIVISION OF ENVIRONMENTAL PROTECTION
OFFICE OF OIL AND GAS

WELL TYPE: OIL ___ GAS X LIQUID INJECTION ___ WASTE DISPOSAL ___ IF "GAS" PRODUCTION X STORAGE ___ DEEP ___ SHALLOW X

LOCATION:
ELEVATION 948' WATERSHED FIVE MILE FORK OF MORRIS FORK OF BLUE CREEK
DISTRICT ELK COUNTY KANAWHA QUADRANGLE MAMMOTH 7.5'
SURFACE OWNER SHAVER LAND HOLDINGS LLC. ACREAGE 840±
ROYALTY OWNER HERBERT G. GODSHALL, TRUSTEE ET AL LEASE ACREAGE 840±
PROPOSED WORK: LEASE NO. ___

DRILL X CONVERT ___ DRILL DEEPER ___ REDRILL ___ FRACTURE OR STIMULATE X PLUG OFF OLD FORMATION ___ PERFORATE NEW FORMATION ___ PLUG AND ABANDON ___ CLEAN OUT AND REPLUG ___ OTHER ___

PHYSICAL CHANGE IN WELL (SPECIFY) ___ TARGET FORMATION BIG INJUN

ESTIMATED DEPTH 1,760' (TOTAL VERTICAL DEPTH)

COUNTY NAME

PERMIT

WELL OPERATOR MOUNTAIN "V" OIL & GAS, INC. DESIGNATED AGENT MICHAEL SHAVER

ADDRESS P.O. BOX 470 BRIDGEPORT, WV 26330 ADDRESS P.O. BOX 470 BRIDGEPORT, WV 26330

03/29/2013