39°02'30"

Latitude

80°32'30"

.55w

1.33S

.55w

Longitude

Topo Location

7.5' Loc. _____ 15' Loc. _____

(calc.)

Company _____

Farm _____

15' Quad _____
(sec.)

7.5' Quad Camden

District Court House

WELL LOCATION PLAT

County 041 Permit 30479

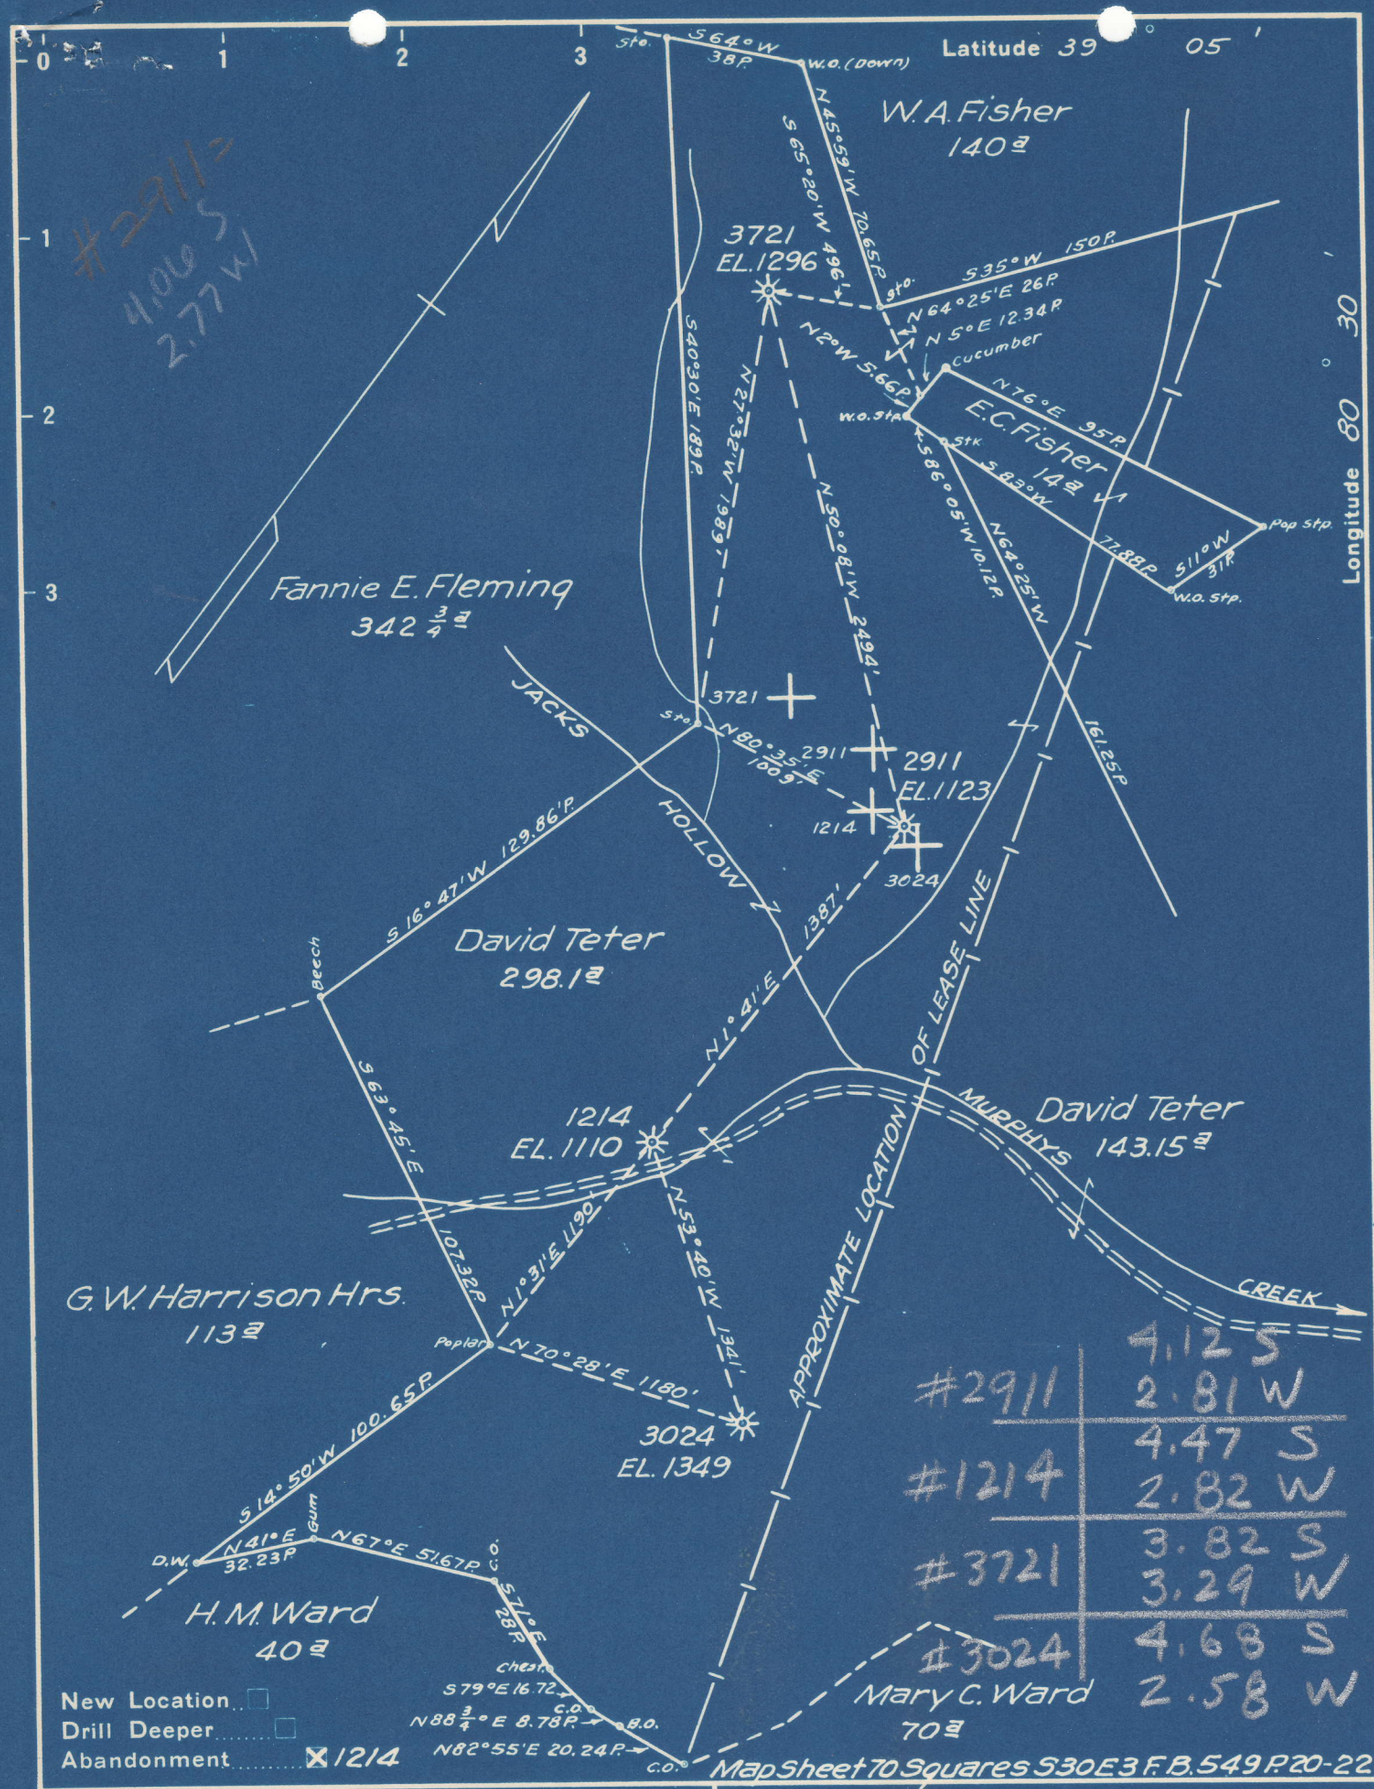

Company Hope Natural Gas Co.

Address Clarksburg, W. Va.

Farm David Teter

Tract _____ Acres 298.1 Lease No. 5189

Well (Farm) No. _____ Serial No. See Above

Elevation (Spirit Level) See Above

Quadrangle Vadis

County Lewis District Court House

Engineer W M Bowers

Engineer's Registration No. 900 SE

File No. _____ Drawing No. _____

Date Feb. 1, 1946 Scale 1" = 800'

STATE OF WEST VIRGINIA
DEPARTMENT OF MINES
OIL AND GAS DIVISION
CHARLESTON

WELL LOCATION MAP

FILE NO. LEW-320-A #1214
Lew-479A #2911

+ Denotes location of well on United States Topographic Maps, scale 1 to 62,500, latitude and longitude lines being represented by border lines as shown.

— Denotes one inch spaces on border line of original tracing.

"IMPERIAL" TRACING CLOTH
K & E CO., N. Y.

J60

STATE OF WEST VIRGINIA
DEPARTMENT OF MINES
OIL AND GAS DIVISION

WELL RECORD

Permit No. Ab Y-79-A

~~Oil~~ or Gas Well (KIND)

Company Hope Natural Gas Company
Address 445-West Main St., Clarksburg, W.Va.
Farm David Teter Acres 298
Location (waters)
Well No. 2911 Elev. 1123
District Courthouse County Lewis
The surface of tract is owned in fee by
Address
Mineral rights are owned by
Address
Drilling commenced May 7, 1913
Drilling completed June 17, 1913
Date Shot From To
With
Open Flow /10ths Water in Inch
/10ths Merc. in Inch
Volume Cu. Ft.
Rock Pressure lbs. hrs.
Oil bbls., 1st 24 hrs.
Fresh water None Recorded feet feet
Salt water None Recorded feet feet

Casing and Tubing	Used in Drilling	Left in Well	Packers
Size			
16			Kind of Packer
13			
10	175	pulled	Size of
8¼	920	None	
6⅝	1845	1845	Depth set
5 3/16	2419	2419	
3			Perf. top
2			Perf. bottom
Liners Used 4½"	300'	300	Perf. top
			Perf. bottom

CASING CEMENTED NOT SIZE No. Ft. Date

COAL WAS ENCOUNTERED AT 100 FEET 48 INCHES
160 FEET 48 INCHES FEET INCHES
FEET INCHES FEET INCHES

Formation	Color	Hard or Soft	Top	Bottom	Oil, Gas or Water	Depth Found	Remarks
Native Coal			100	104			
Pgh. Coal			160	164			
L. Dunkard			625	680			
B. Dunkard			725	775			
Gas Sand			875	1035			
First Salt			1084	1119			
2'nd Salt			1163	1282			
3'rd Salt			1296	1425			
L. Lime			1729	1743			
P. Cave			1743	1760			
Big Lime			1760	1820			
Big Injun			1820	1986	Gas	1945	Show
Squaw			1990	2000			
Gantz			2112	2118			
Fifty Foot			2160	2181			
Thirty Foot			2373	2390			
Gordon			2433	2469	Gas	2404-12	
Fifth			2606	2620	Gas	2613-20	
Total Depth				2636			

C

MAR 1949
WEST VIRGINIA
DEPARTMENT OF MINES

(Over)

JUL 10 1949

Formation	Color	Hard or Soft	Top	Bottom	Oil, Gas or Water	Depth Found	Remarks

MAR 1949
WEST VIRGINIA
DEPARTMENT OF MINES

Date March 23, 19 49

APPROVED Hope Natural Gas Company, Owner

By E. H. Tollefson
General Superintendent (Title)

By John

MATHEWS PRINTING AND LITHOGRAPHING CO
CHARLESTON, W. VA.