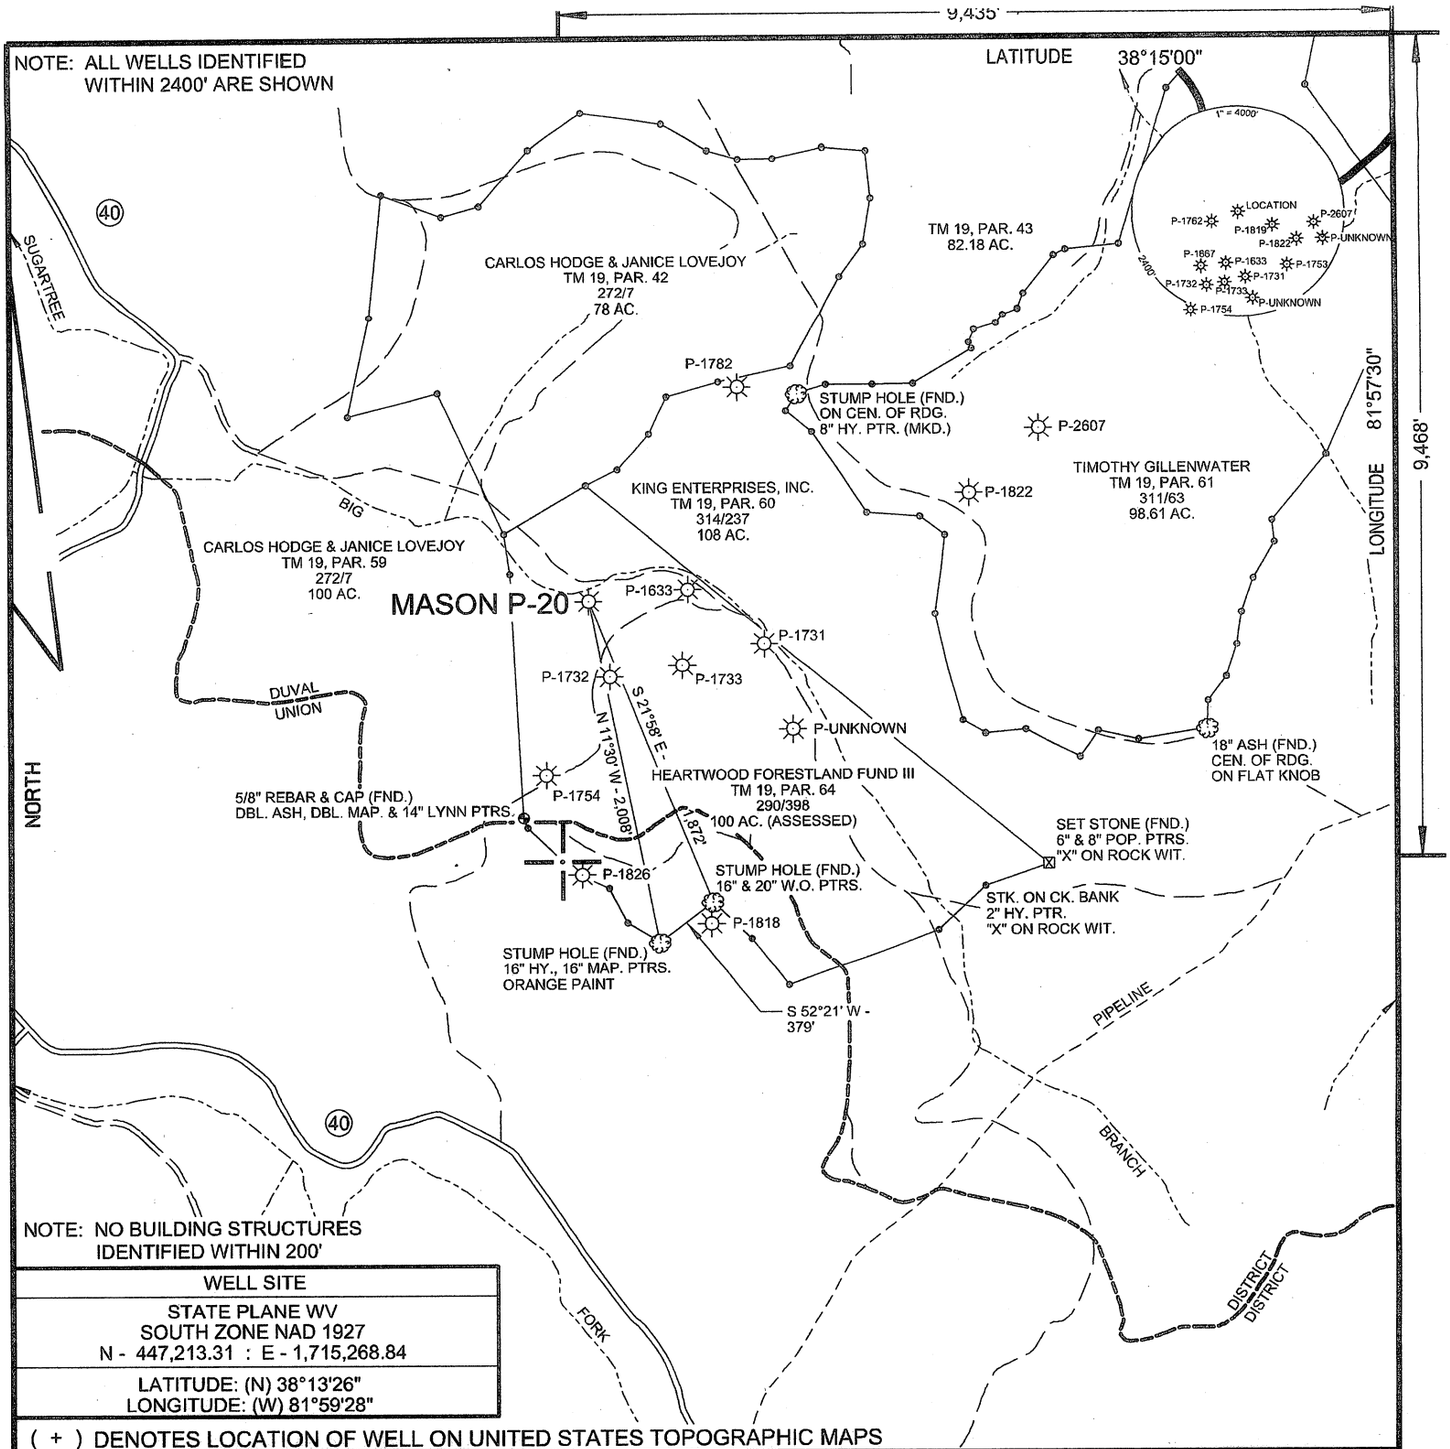

WELL SITE
STATE PLANE WV SOUTH ZONE NAD 1927 N - 447,213.31 : E - 1,715,268.84
LATITUDE: (N) 38°13'26" LONGITUDE: (W) 81°59'28"

(+) DENOTES LOCATION OF WELL ON UNITED STATES TOPOGRAPHIC MAPS

FILE NO. RC WO MASON P-20.DGN
DRAWING NO. RC MASON P-20
SCALE 1" = 1000'
MINIMUM DEGREE OF ACCURACY 1 : 200
PROVEN SOURCE OF ELEVATION MAPPING GRADE GPS

I THE UNDERSIGNED, HEREBY CERTIFY THAT THIS PLAT IS CORRECT TO THE BEST OF MY KNOWLEDGE AND BELIEF AND SHOWS ALL THE INFORMATION REQUIRED BY LAW AND THE REGULATIONS ISSUED AND PRESCRIBED BY THE DEPARTMENT OF ENVIRONMENTAL PROTECTION.

(SIGNED) Paul E. Miller
R.P.E. _____ L.L.S. 647

PAUL E. MILLER LICENSED No. 647 STATE OF WEST VIRGINIA PROFESSIONAL SURVEYOR
PLACE SEAL HERE

STATE OF WEST VIRGINIA
DIVISION OF ENVIRONMENTAL PROTECTION
OIL AND GAS DIVISION

DATE SEPTEMBER 30, 20 09
OPERATOR'S WELL NO. MASON P-20
API WELL NO.
47 (STATE) 043 (COUNTY) 01667W (PERMIT)

CANCELLED

WELL TYPE: OIL X GAS ___ LIQUID INJECTION ___ WASTE DISPOSAL ___
(IF "GAS,") PRODUCTION X STORAGE ___ DEEP ___ SHALLOW X
LOCATION: ELEVATION 734' WATER SHED BIG BRANCH OF SUGARTREE FORK
DISTRICT DUVAL COUNTY LINCOLN
QUADRANGLE GRIFFITHSVILLE, WV 7.5'
SURFACE OWNER HEARTWOOD FORESTLAND FUND III ACREAGE 100
OIL & GAS ROYALTY OWNER CHESAPEAK ENERGY LEASE ACREAGE ___
LEASE NO. ___
PROPOSED WORK: DRILL ___ CONVERT ___ DRILL DEEPER ___ REDRILL ___ FRACTURE OR STIMULATE ___ PLUG OFF OLD FORMATION ___ PERFORATE NEW FORMATION ___ OTHER PHYSICAL CHANGE IN WELL (SPECIFY) WORK OVER
PLUG AND ABANDON ___ CLEAN OUT AND REPLUG ___
TARGET FORMATION BEREA ESTIMATED DEPTH ___
WELL OPERATOR RESEARCH CHEMICALS, INC. DESIGNATED AGENT RON LAIRD
ADDRESS 9 CHALMETT PLACE, HATTIESBURG, MS 39402 ADDRESS SAME

FORM WW-6
COUNTY NAME
PERMIT

12/16/2011