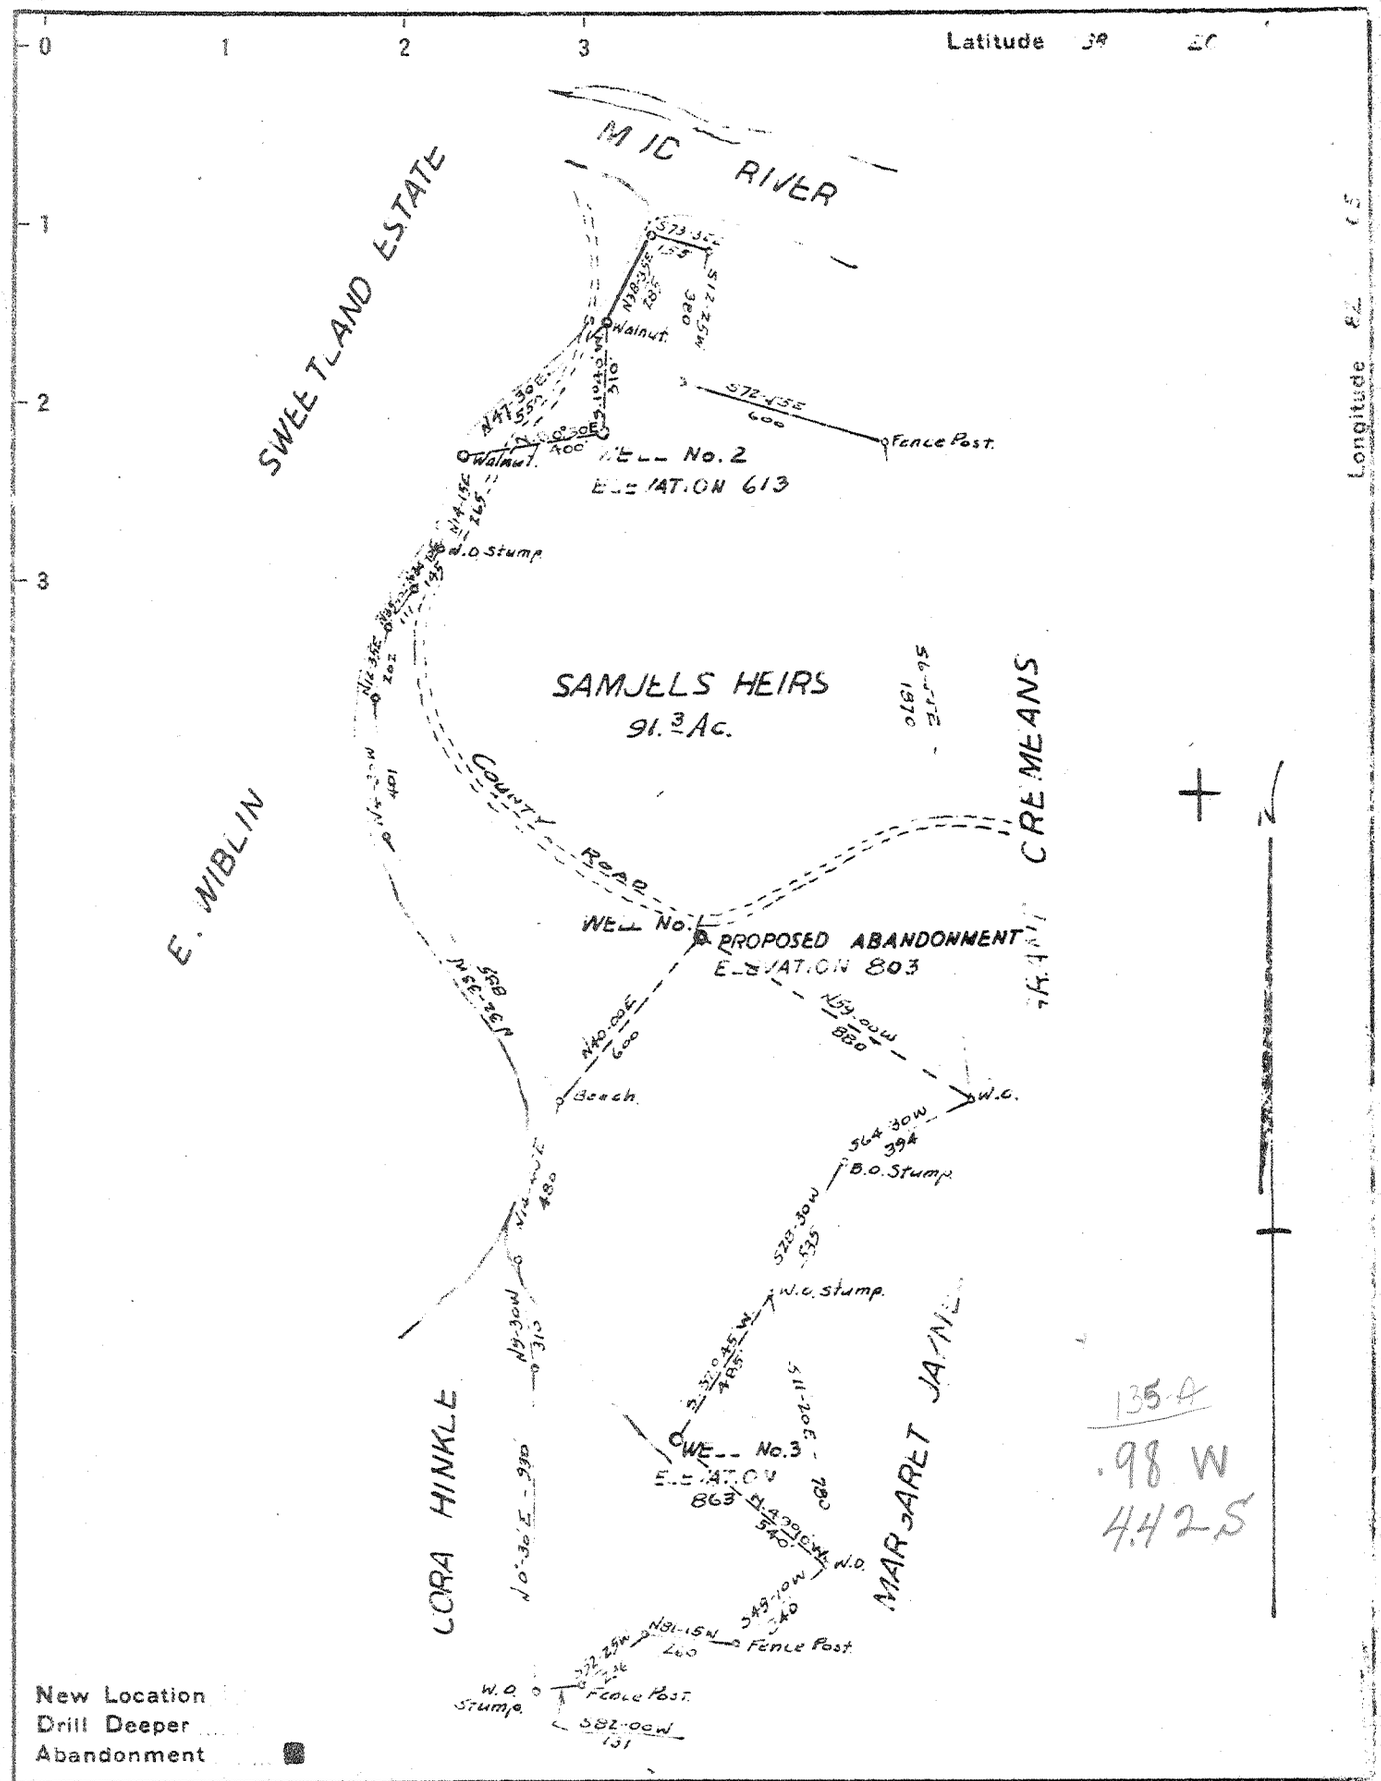

135-A
.98 W
4.42-5

Company KANAWHA GAS & UTILITIES CO.
Address HAMLIN, W. VA.
Farm SAMJELS HEIRS
Tract 1 Acres 91.3 Lease No. [illegible]
Well (Farm) No. [illegible] Serial No.
Elevation (Spirit Level) 803'
Quadrangle MILTON
County LINCOLN District CARROLL
Engineer S.V.HAWORTH
Engineer's Registration No. 224
File No. Drawing No.
Date 5/25/37 Scale 1" = 500'

STATE OF WEST VIRGINIA
DEPARTMENT OF MINES
OIL AND GAS DIVISION
CHARLESTON

WELL LOCATION MAP

FILE NO LIN-135 A
LIN-215A & 216A
WELLS 2 & 3

+ Denotes location of well on United States Topographic Maps, scale 1 to 62,500, latitude and longitude lines being represented by border lines as shown.

— Denotes one inch spaces on border line of original tracing.