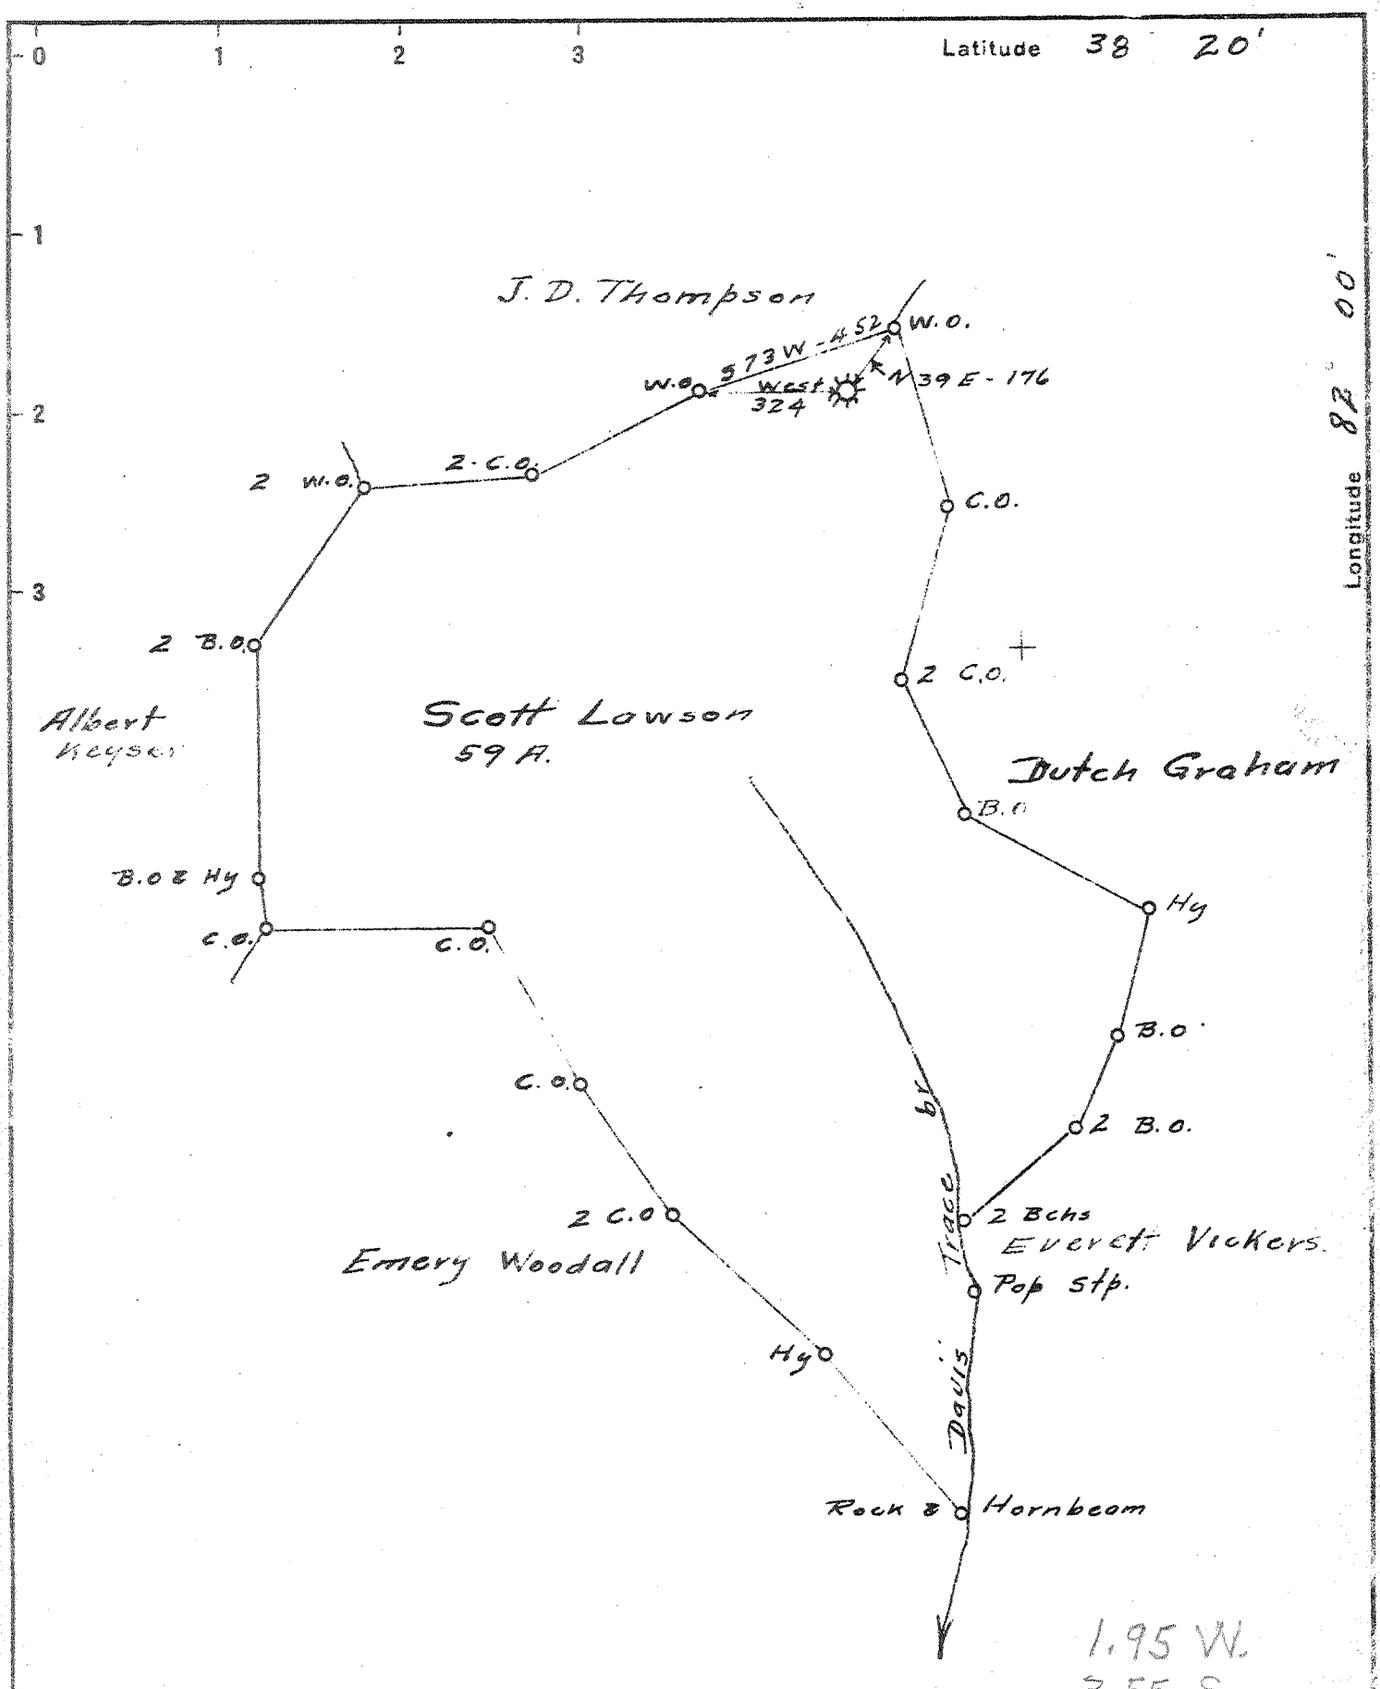

New Location ☐
Drill Deeper ☐
Abandonment ✓

Company HAMILTON GAS CORP.
Address CHARLESTON, W.VA.
Farm Scott LAWSON
Tract 1 Acres 59 Lease No.
Well (Farm) No. Serial No. 9-12
Elevation (Spirit Level) 1099.0
Quadrangle Milton
County Lincoln District Carrol
Engineer Townsel Combs
Engineer's Registration No. Ky- 465
File No. Drawing No.
Date Apr. 30-1940 Scale 1" = 400

STATE OF WEST VIRGINIA
DEPARTMENT OF MINES
OIL AND GAS DIVISION
CHARLESTON

WELL LOCATION MAP

FILE NO. LIN-221A

✣ Denotes location of well on United States Topographic Maps, scale 1 to 62,500, latitude and longitude lines being represented by border lines as shown.

— Denotes one inch spaces on border line of original tracing.