Plot ✓ Log ✓ Card ✓ CSD ___ Mflm ___

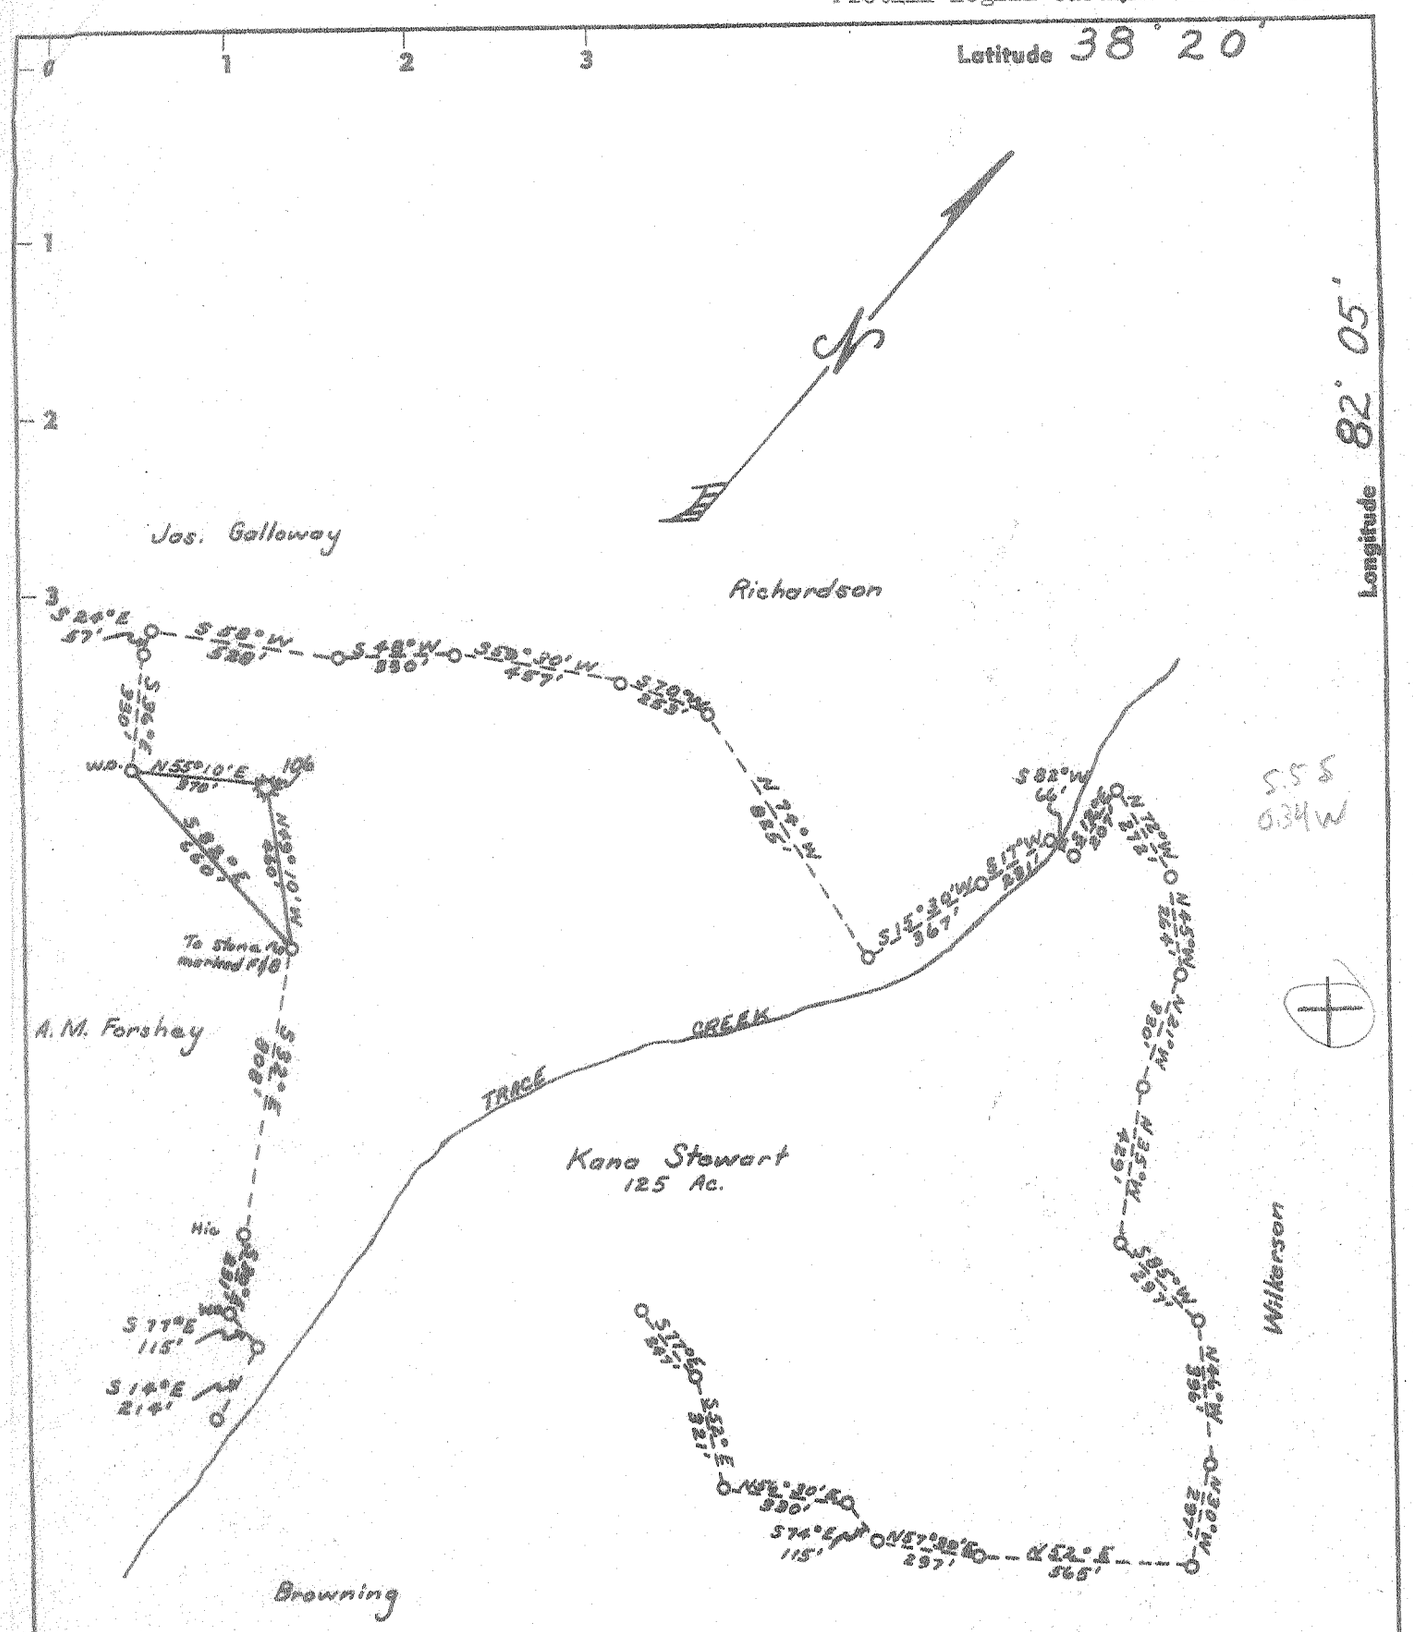

New Location . ☐
Drill Deeper . . . . ☐
Redrill . . . . . ☐
Abandonment . . . . . ■

MINIMUM ERROR OF CLOSURE: 1' IN 200'
SOURCE OF ELEVATION: B.M. 669 AT TINCTURE FORK

"I, the undersigned, hereby certify that this map is correct to the best of my knowledge and belief and shows all the information required by paragraph 6 of the rules and regulations of the oil and gas section of the mining laws of West Virginia."

Company HAL PACK
Address HAMLIN, WEST VIRGINIA
Farm KANA STEWART
Tract ___ Acres 125 Lease No. 82501
Well (Farm) No. ___ Serial No. 106
Elevation (Spirit Level) 1028
Quadrangle MILTON SC
County LINCOLN District CARROLL
Engineer G. H. Hall
Engineer's Registration No. 2602
File No. ___ Drawing No. ___
Date 12-7-67 Scale 1" = 500'

STATE OF WEST VIRGINIA
DEPARTMENT OF MINES
OIL AND GAS DIVISION
CHARLESTON

WELL LOCATION MAP

FILE NO. LIN-1325-A

+ Denotes location of well on United States Topographic Maps, scale 1 to 62,500, latitude and longitude lines being represented by border lines as shown.

— Denotes one inch spaces on border line of original tracing.

ALLEN BLUEPRINT & SUPPLY CO. JAN 4 1968