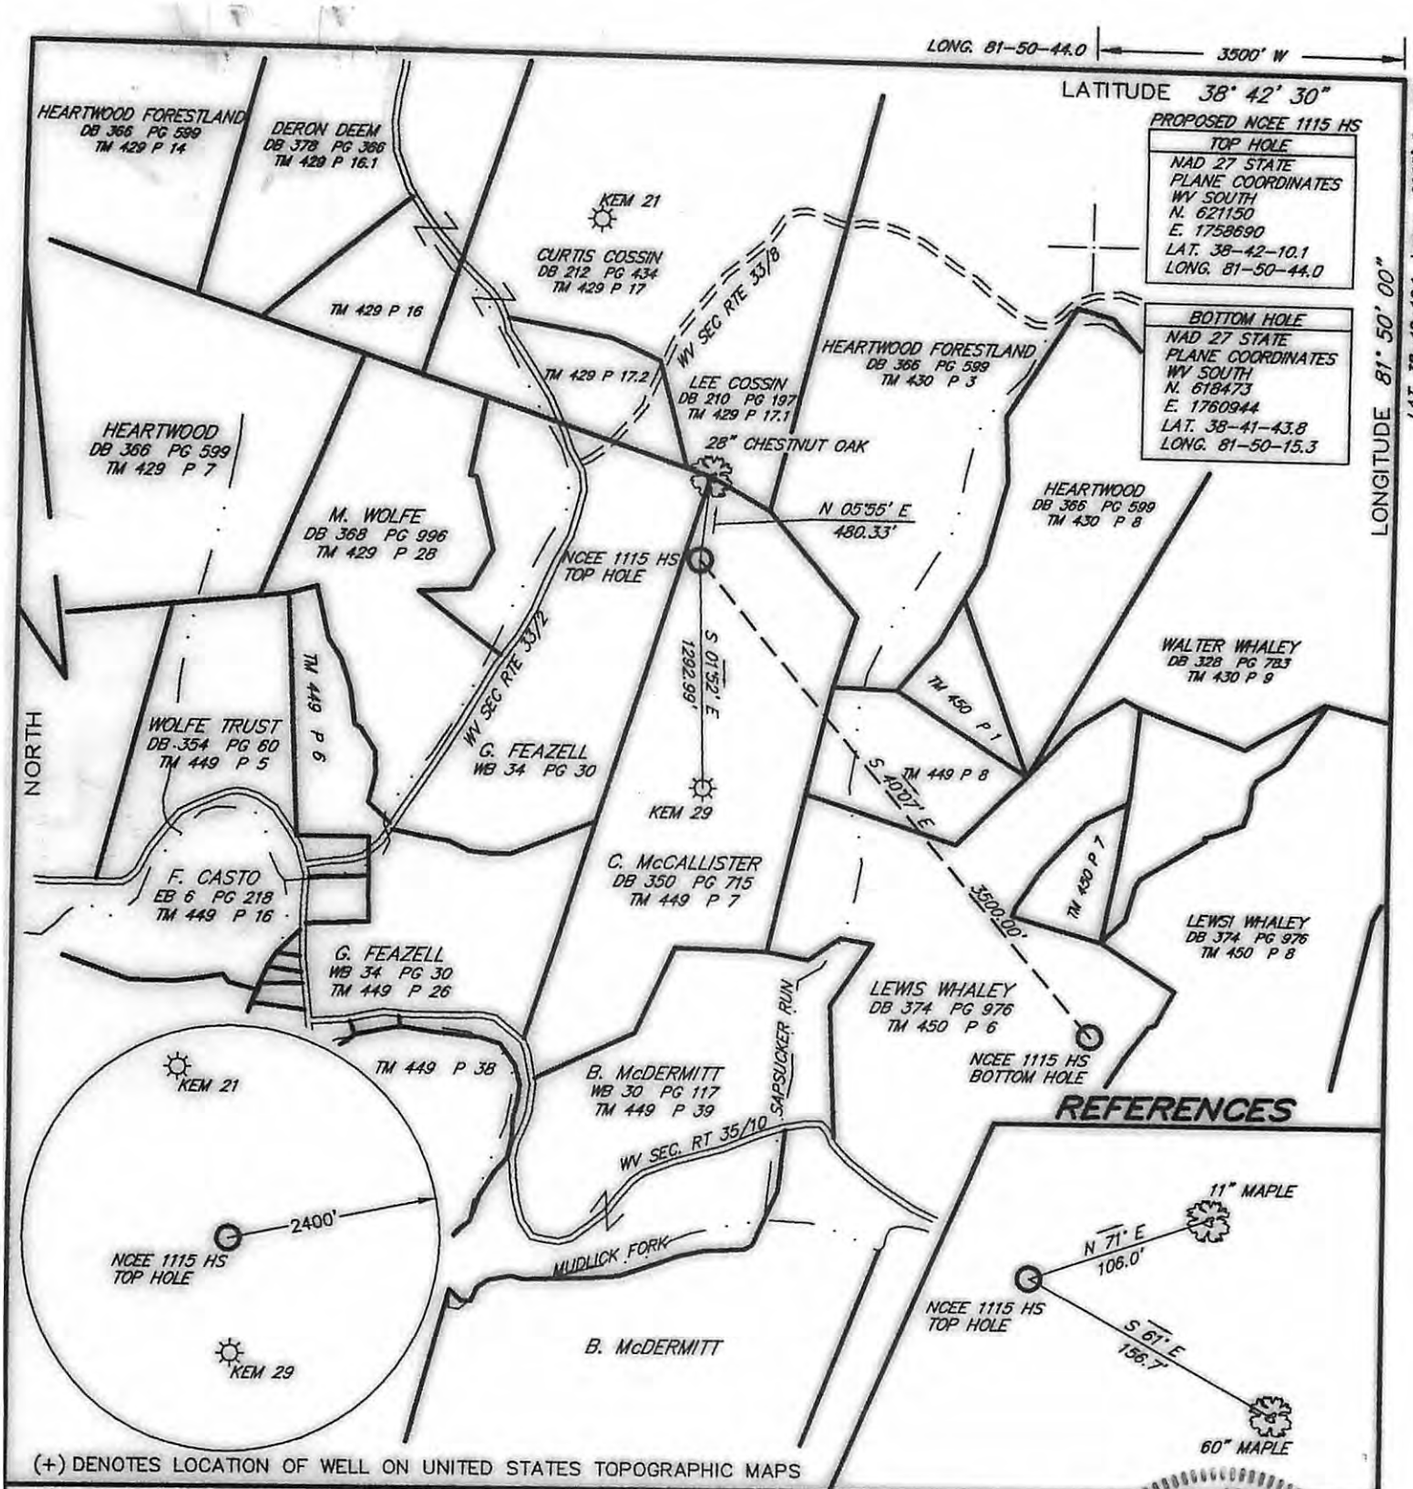

(+) DENOTES LOCATION OF WELL ON UNITED STATES TOPOGRAPHIC MAPS

FILE NO. 08072
DRAWING NO. ____
SCALE 1" = 1000'
MINIMUM DEGREE OF ACCURACY 1 : 2500
PROVEN SOURCE OF ELEVATION GPS OBSERVATION

I THE UNDERSIGNED, HEREBY CERTIFY THAT THIS PLAT IS CORRECT TO THE BEST OF MY KNOWLEDGE AND BELIEF AND SHOWS ALL THE INFORMATION REQUIRED BY LAW AND THE REGULATIONS ISSUED AND PRESCRIBED BY THE DEPARTMENT OF ENVIRONMENTAL PROTECTION.

(SIGNED) ____

R.P.E. ____ L.L.S. 1956

RICHARD E. KINDER, JR. LICENSED No. 1956 STATE OF WEST VIRGINIA PROFESSIONAL SURVEYOR

PLACE SEAL HERE

STATE OF WEST VIRGINIA
DEPARTMENT OF ENVIRONMENTAL PROTECTION
OIL AND GAS DIVISION

CANCELLED

DATE AUGUST 25 ,20 08
OPERATOR'S WELL NO. NCEE 1115 HS
API WELL NO.
47 - 053 - 00535H
STATE COUNTY PERMIT

WELL TYPE: OIL ___ GAS X LIQUID INJECTION ___ WASTE DISPOSAL ___
(IF "GAS,") PRODUCTION X STORAGE ___ DEEP ___ SHALLOW ___
LOCATION: ELEVATION 892.5 WATERSHED MUDLICK FORK
DISTRICT UNION COUNTY MASON
QUADRANGLE ELMWOOD 7.5'
SURFACE OWNER CLARA McCALLISTER ACREAGE 80
OIL & GAS ROYALTY OWNER CLARA McCALLISTER LEASE ACREAGE 80
LEASE NO. ____
PROPOSED WORK: DRILL X CONVERT ___ DRILL DEEPER ___ REDRILL ___ FRACTURE OR STIMULATE ___ PLUG OFF OLD FORMATION ___ PERFORATE NEW FORMATION X OTHER PHYSICAL CHANGE IN WELL (SPECIFY) ____
PLUG AND ABANDON ___ CLEAN OUT AND REPLUG ___
TARGET FORMATION LOWER HURON ESTIMATED DEPTH TMD: 7465 TVD: 4185
WELL OPERATOR EXCO – NORTH COAST ENERGY EASTERN DESIGNATED AGENT SHARON BARTH
ADDRESS P.O. BOX 8 RAVENSWOOD, WV 26164 ADDRESS 707 VIRGINIA STREET EAST CHARLESTON, WV 25314

COUNTY NAME
PERMIT

07/19/2013