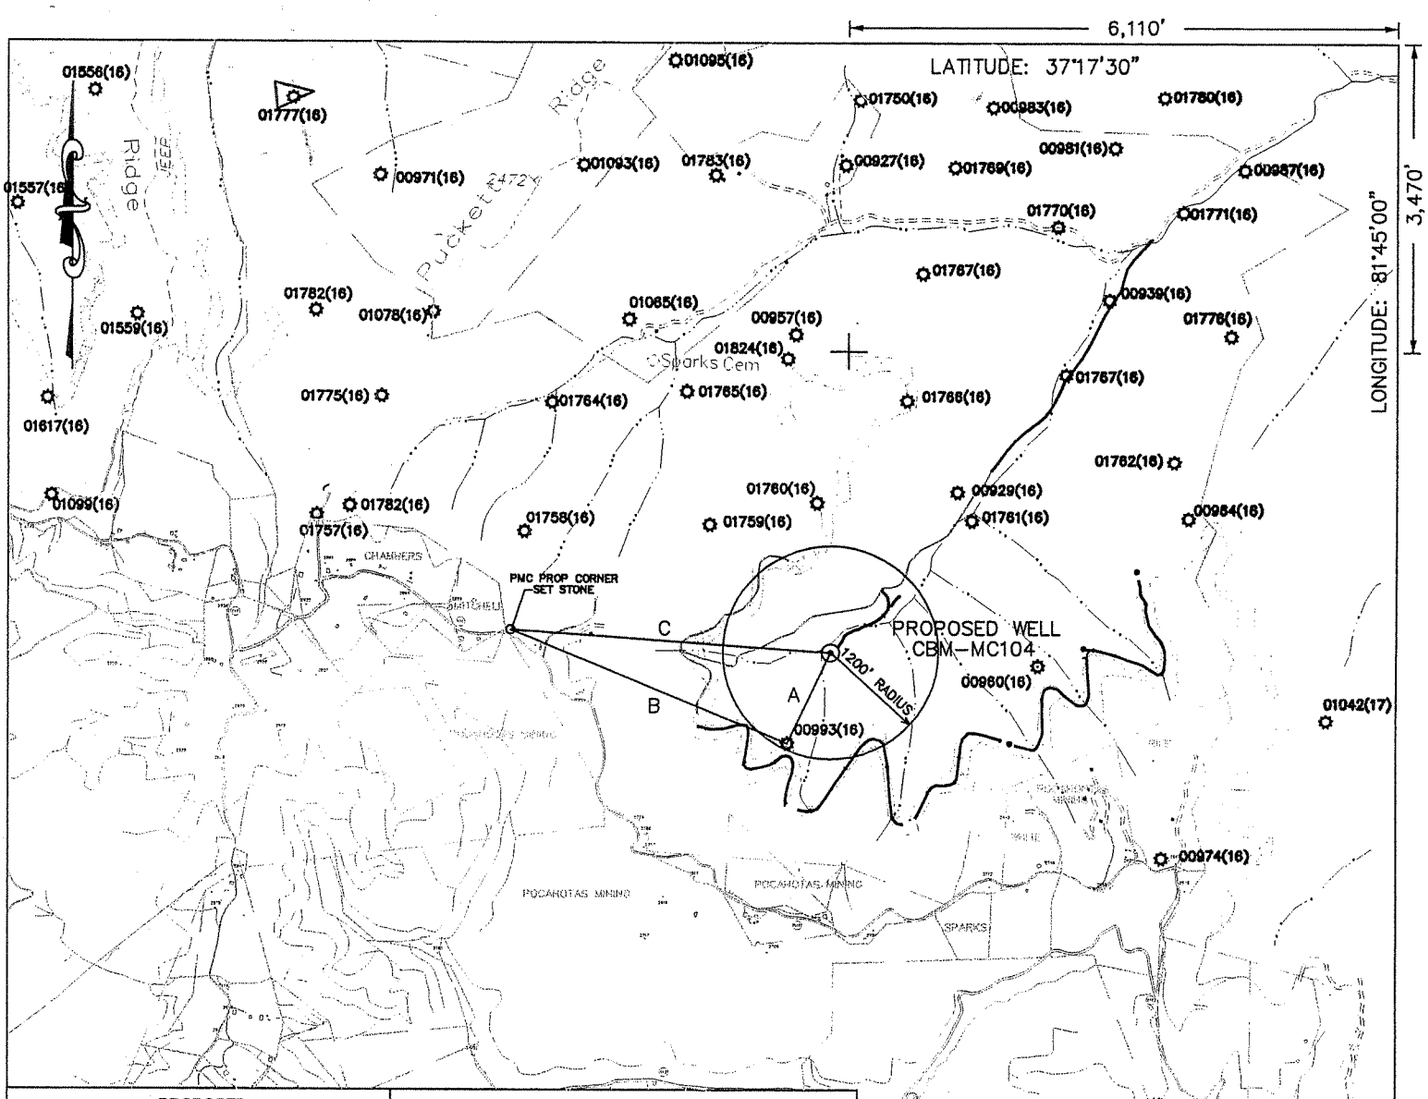

PROPOSED WELL CBM-MC104

IRON PIN

S 13°00'25" E 291.26'

IRON PIN

S 13°06'09" E 168.56'

CBM

REFERENCES: NO SCALE

COORDINATES
N 103,668.82
E 1,775,662.27

WV SOUTH NAD 27
LATITUDE: 37.282138
LONGITUDE: 81.771005

A	S 23°26'26" W	1132.22'
B	N 87°24'42" W	3564.74'
C	N 68°54'32" W	3334.06'

NO KNOWN WATER WELLS WITHIN 1000'

NOTE:
PROPERTY LINES SHOWN ON THIS PLAT WERE TAKEN FROM MAPS PROVIDED BY CNX LAND RESOURCES AND WERE NOT SURVEYED

COORDINATES FOR THE EXISTING WELLS WERE TAKEN FROM THE OFFICE OF OIL AND GAS RECORDS

FILE NO. _____

DRAWING NO. _____

SCALE 1"= 2000'

MINIMUM DEGREE OF ACCURACY 1 : 2,500

PROVEN SOURCE OF ELEVATION SURVEYED

I THE UNDERSIGNED, HEREBY CERTIFY THAT THIS PLAT IS CORRECT TO THE BEST OF MY KNOWLEDGE AND BELIEF AND SHOWS ALL THE INFORMATION REQUIRED BY LAW AND THE REGULATIONS ISSUED AND PRESCRIBED BY THE DEPARTMENT OF MINES.

(SIGNED) Danny R. Price

R.P.E. _____ L.L.S. ✓

DANNY R. PRICE LICENSED DRP No. 1159 1-27-06 STATE OF WEST VIRGINIA PROFESSIONAL SURVEYOR

(+)DENOTES LOCATION OF WELL ON UNITED STATES TOPOGRAPHIC MAPS

FORM IV-6
(8-78)

DATE JANUARY 27, 20 06

OPERATOR'S WELL NO. CBM-MC104

API WELL NO.
47 - 047 - 02190C
STATE COUNTY PERMIT

Division of Environmental Protection
Office of Oil & Gas

WELL TYPE: OIL ___ GAS X LIQUID INJECTION ___ WASTE DISPOSAL ___

IF "GAS": PRODUCTION X STORAGE ___ DEEP ___ SHALLOW ___

LOCATION: ELEVATION 1899.98' WATER SHED LITTLE SLATE CREEK OF DRY FORK OF THE TUG RIVER

DISTRICT BIG CREEK COUNTY MCDOWELL

QUADRANGLE BRADSHAW

SURFACE OWNER POCAHONTAS MINING LLC ACREAGE 1585.70

OIL & GAS ROYALTY OWNER POCAHONTAS MINING LLC LEASE ACREAGE 20,208.71

LEASE NO. 180341

PROPOSED WORK: DRILL X CONVERT ___ DRILL DEEPER ___ REDRILL ___ FRACTURE OR STIMULATE X PLUG OFF OLD FORMATION ___ PERFORATE NEW FORMATION ___ OTHER PHYSICAL CHANGE IN WELL (SPECIFY) ___

PLUG AND ABANDON ___ CLEAN OUT AND REPLUG ___

TARGET FORMATION POCAHONTAS / NEW RIVER ESTIMATED DEPTH 1708'

WELL OPERATOR CNX GAS COMPANY LLC DESIGNATED AGENT JOHN H. JOHNSTON

ADDRESS P.O. BOX 947 BLUEFIELD, VA 24605 ADDRESS BANK ONE CENTER, 7TH FLOOR P.O. BOX 1588 CHARLESTON WV 25326-1588

MAR 3 1 2006

McDow 2190 C