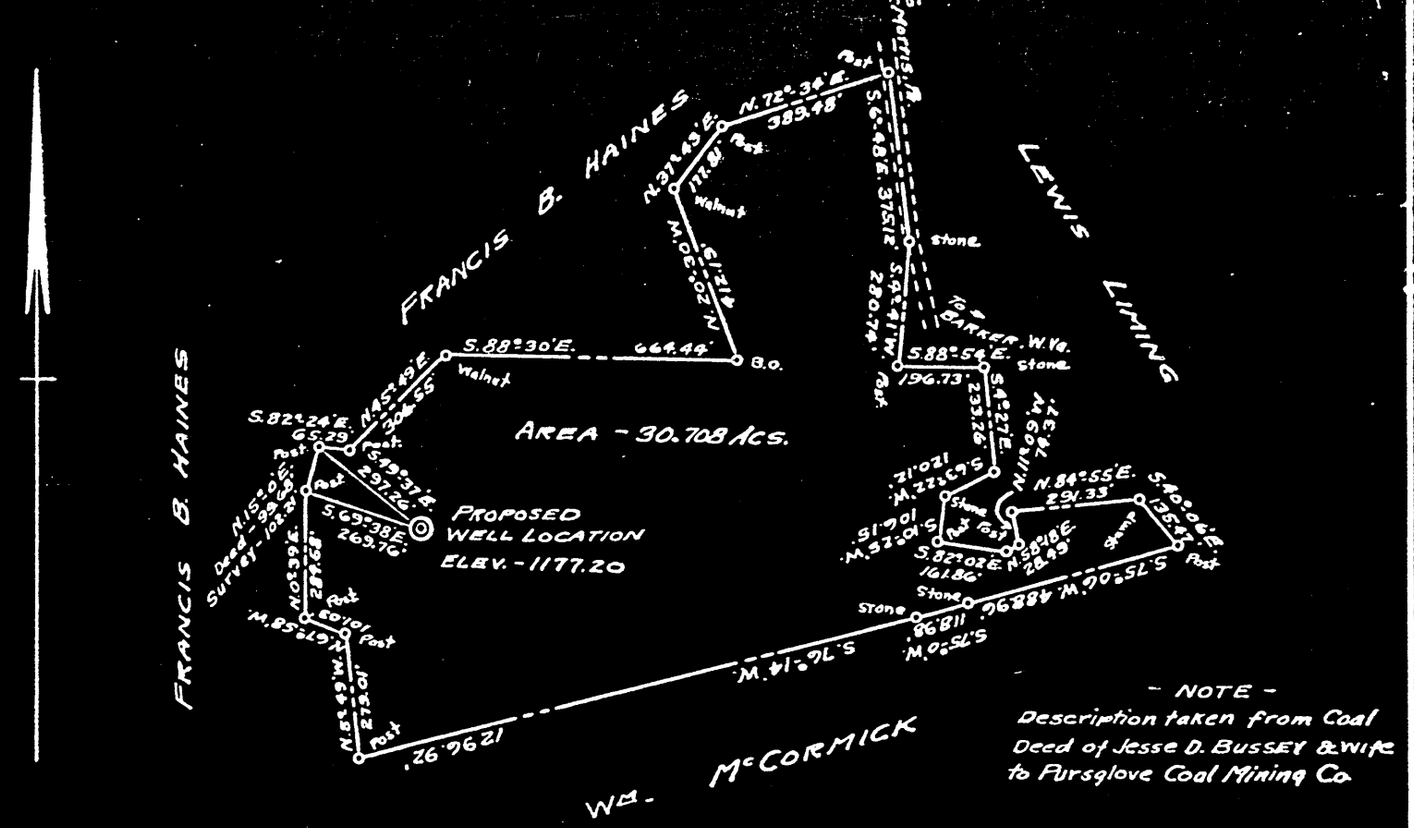

- NOTE -
Description taken from Coal Deed of Jesse D. Bussey & wife to Pursglove Coal Mining Co.

I, the undersigned, hereby certify that this map is correct and shows all the information to the best of my knowledge and belief, required by the Oil and Gas Section of the Mining Laws of the State of West Virginia.

James M. Lubberge
Engr.

Acknowledged before me, a Notary Public, this 6th day of May 1935.

Beulah M. Roberts

My Commission expires March 7, 1937

PLOT OF THE JESSE D. BUSSEY TRACT
situate in
CASS DISTRICT, MONONGALIA CO., W. VA.
SHOWING
PROPOSED LOCATION OF WELL NO. 5135
L. J. HOUZE CONVEX GLASS CO.
POINT MARION, PA.

scale - 1" = 400' MAY. 1, 1935

MON-69 - Cancelled.