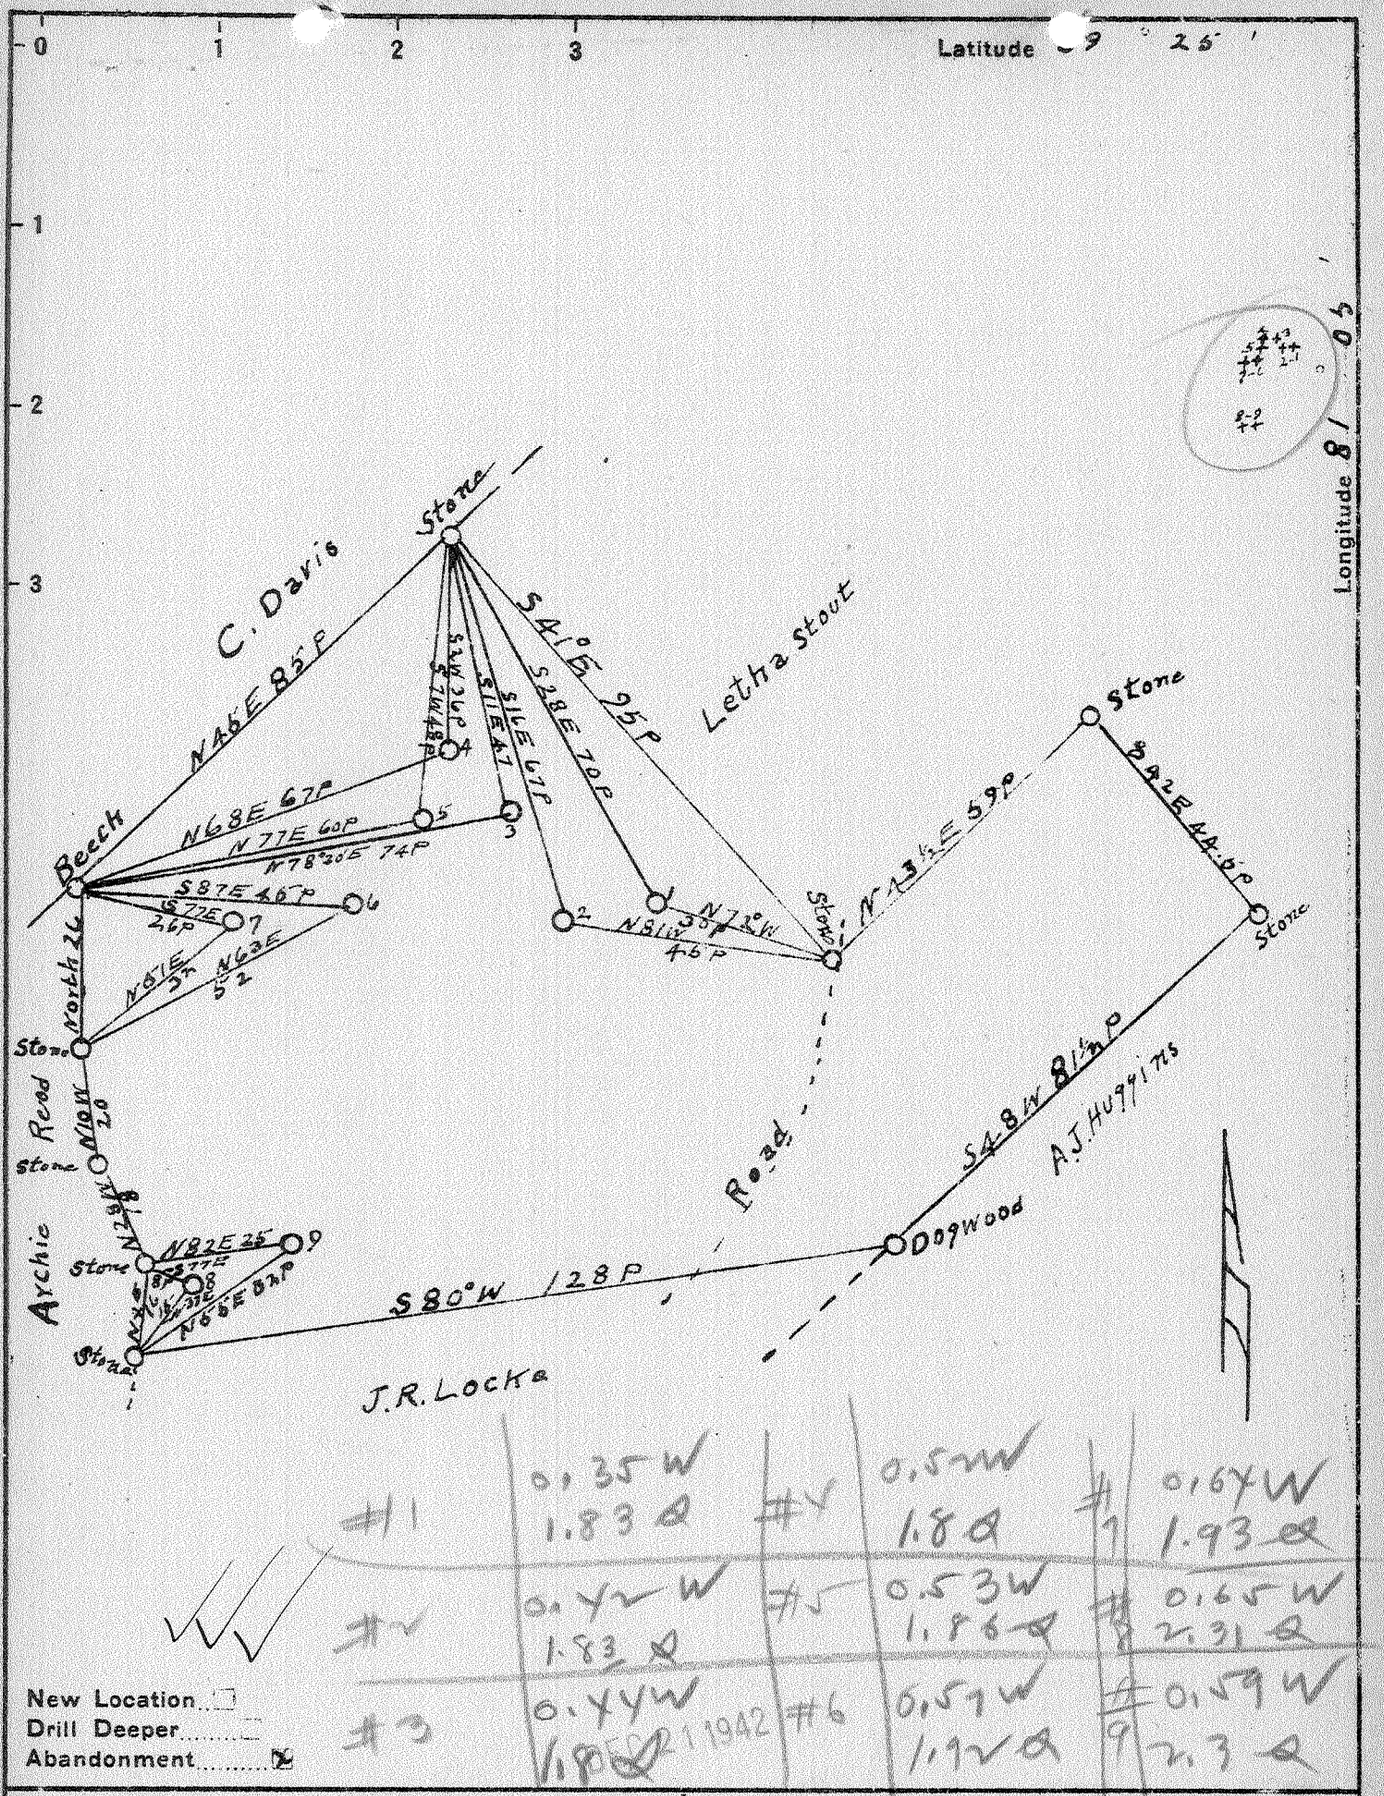

#1	0.35W 1.83Q	#4	0.5NW 1.8Q	#7	0.67W 1.93Q
#2	0.42W 1.83Q	#5	0.53W 1.86Q	#8	0.65W 2.31Q
#3	0.XYW 1.8Q	#6	0.57W 1.92Q	#9	0.59W 2.3Q

New Location ☐
Drill Deeper ☐
Abandonment ☒

Company Piersol Smith & Coss
Address R.F.D. Non Walker W.V.A.
Farm T.E. Fleming
Tract ____ Acres 87.6 Lease No. ____
Well (Farm) No. 1 to 9 Serial No. ____
Elevation (Spirit Level) 1/885 2/895 3/910 4/942 5/925 6/1000 7/950 8/725 9/785
Quadrangle St Marys
County Pleasants District Lafayette
Engineer J.E. Anderson
Engineer's Registration No. Wood Co. Surveyor
File No. ____ Drawing No. ____
Date 1-6-1942 Scale 1 in = 80 P

"IMPERIAL" TRACING CLOTH
K & E CO., N. Y.

STATE OF WEST VIRGINIA
DEPARTMENT OF MINES
OIL AND GAS DIVISION
CHARLESTON

WELL LOCATION MAP

FILE NO. PLEAS-182-M-#8
PLEAS-183-A-#9
PLEAS-188-A-#5

189-A-#
190-A-#
200-A-#
201-A-#
202-A-#
203-A-#

+ Denotes location of well on United States Topographic Maps, scale 1 to 62,500, latitude and longitude lines being represented by border lines as shown.

— Denotes one inch spaces on border line of original tracing.

T.E. FLEMING NOS. 1 to 9 — PIERSOL, SMITH & COSS — PLEAS-182-183-188, 189-190, 200, 201-202 & 203-A