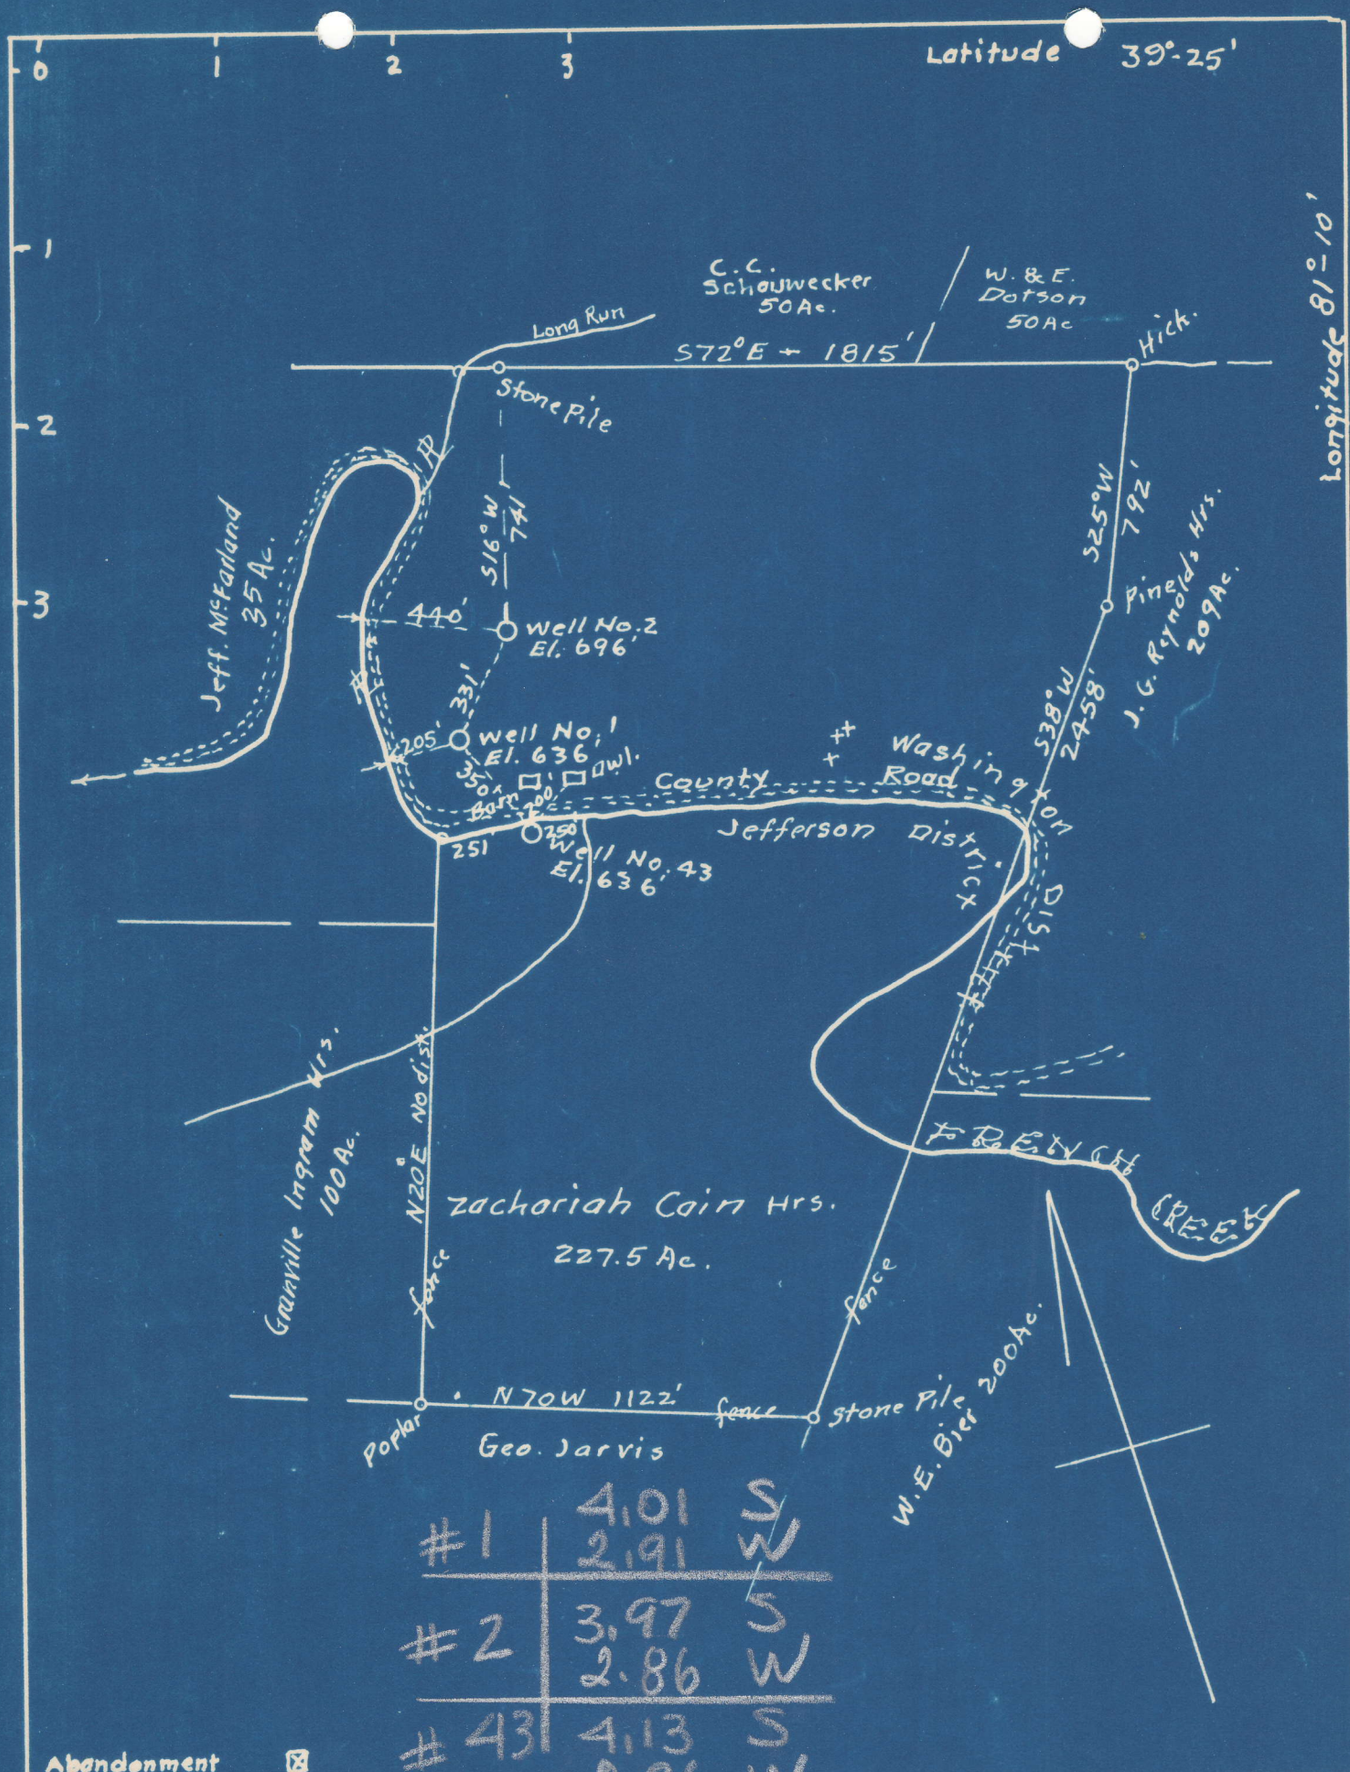

#1	4,01	S
	2,91	W
#2	3,97	S
	2.86	W
#43	4,13	S
	2,96	W

Abandonment ☒

COMPANY: Dinsmoor & Co.
ADDRESS: St. Marys, W. Va.
FARM: Zachariah Cain
TRACT: ACRES: 227.5 LEASE NO.
WELL NO. 1, 2, 43 SERIAL NO.
ELEVATION: 1=636'; 2=696'; 43=636'
QUADRANGLE: St. Marys Jefferson
COUNTY: Pleasants DISTRICT: & Washington
ENGINEER: George R. Clarke
ENGINEER'S REGISTRATION NO.
FILE NO. DRAWING NO.
DATE: Nov. 10, 1948 SCALE: 1" = 500'

WC

WELL ABANDONMENT MAP

FILE NO PLEAS-297-A-#1
PLEAS-298-A-#2
PLEAS-299-A-#43