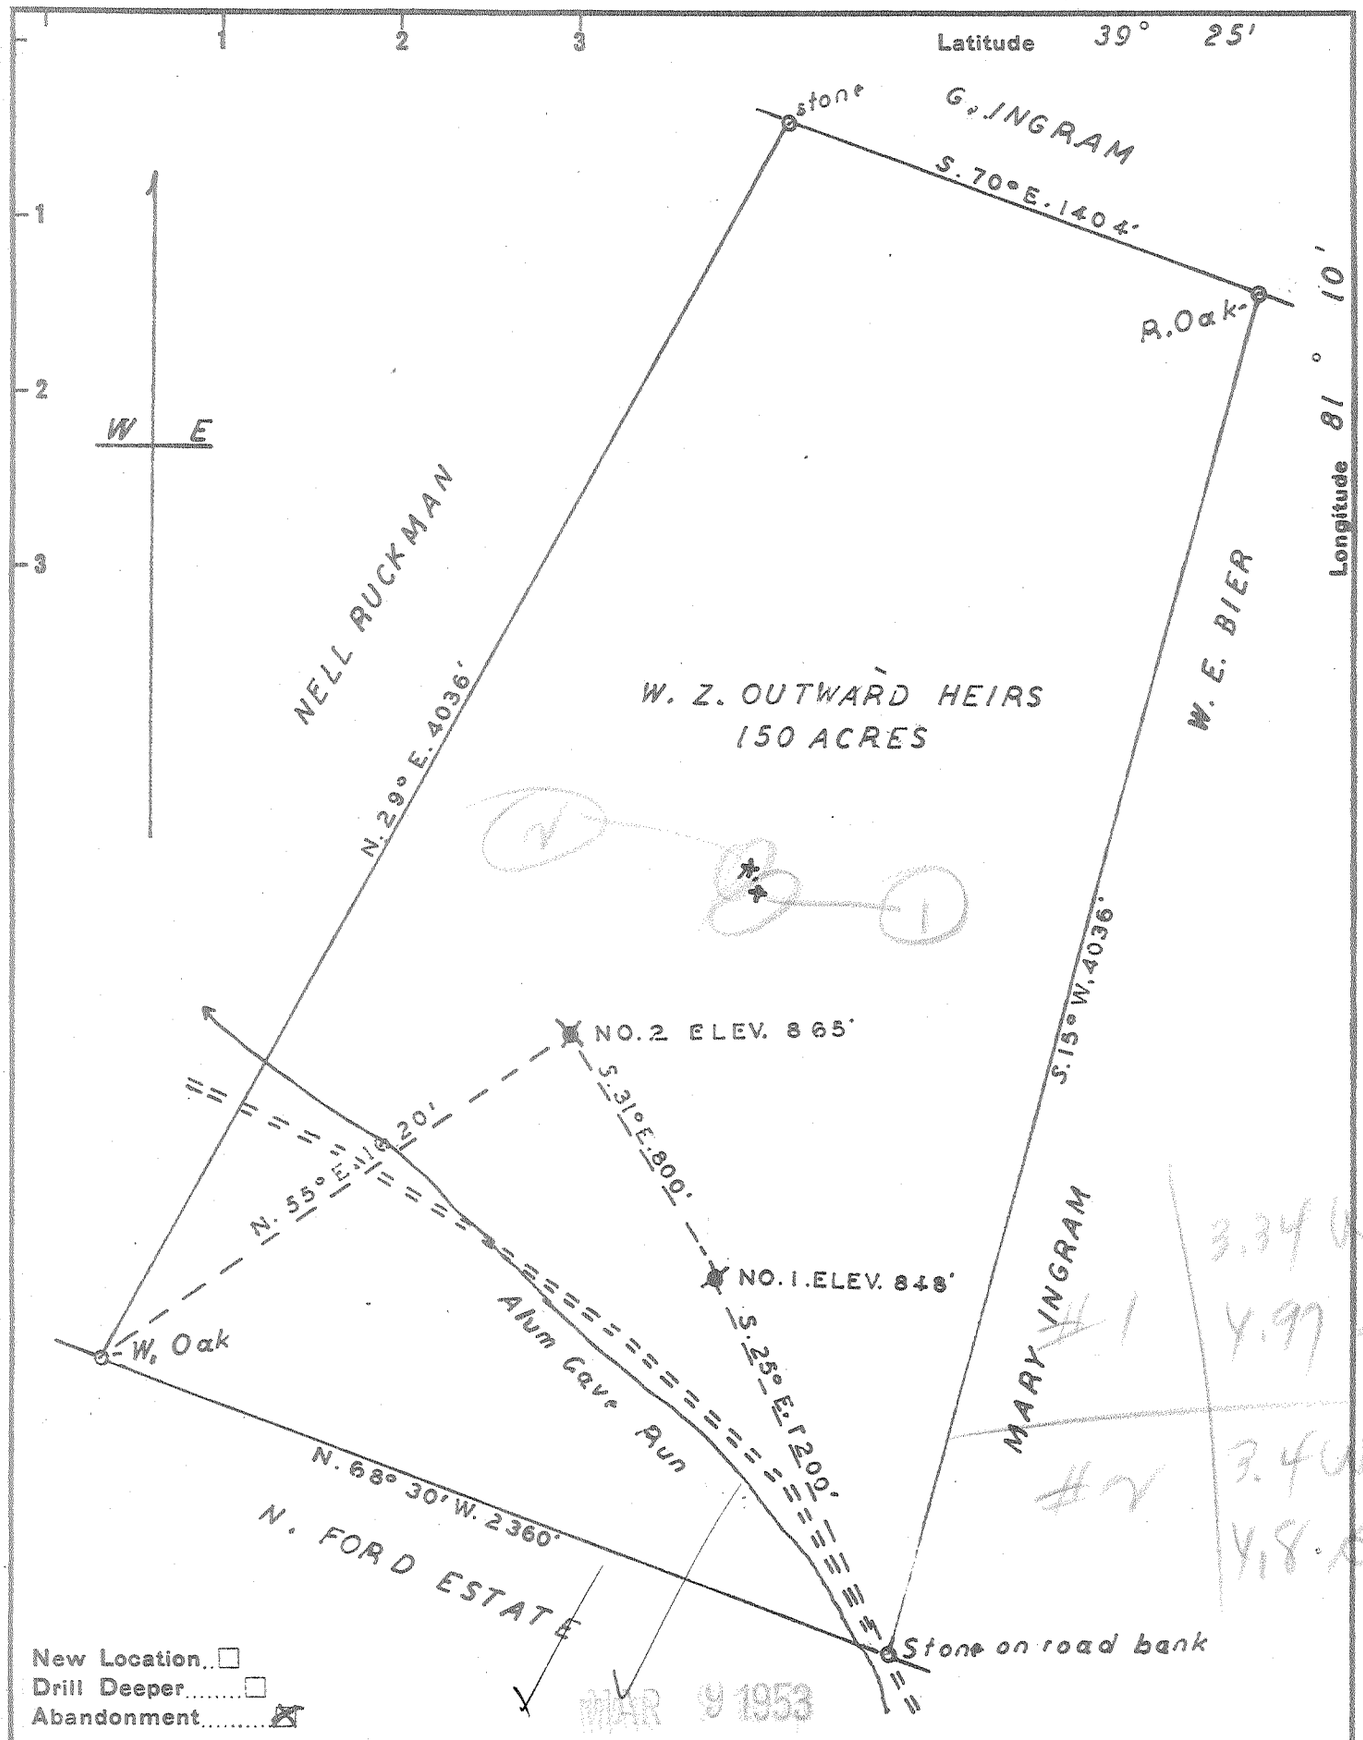

Company PATTERSON & ZINN
Address RT. 5. MARIETTA. OHIO
Farm W. Z. OUTWARD HEIRS
Tract _____ Acres 150 Lease No. _____
Well (Farm) No. 1 & 2 Serial No. _____
Elevation (Spirit Level) 848' — 865'
Quadrangle ST. MARYS
County PLEASANTS District JEFFERSON
Engineer George R. Clarke
SURVEYED by HOMER W. MYERS
Engineer's Registration No. 102
File No. _____ Drawing No. _____
Date FEB. 3, 1953 Scale 1" = 500'

STATE OF WEST VIRGINIA
DEPARTMENT OF MINES
OIL AND GAS DIVISION
CHARLESTON

WELL LOCATION MAP

FILE NO. PLEAS-569-A
PLEAS-570-A

+ Denotes location of well on United States Topographic Maps, scale 1 to 62,500, latitude and longitude lines being represented by border lines as shown.

— Denotes one inch spaces on border line of original tracing.

K+E 156 IMPERIAL TRACING CLOTH T. M.

W. Z. OUTWARD HRS. JOB. 1 & 2 — PATTERSON & ZINN — PLEAS-569-570-A