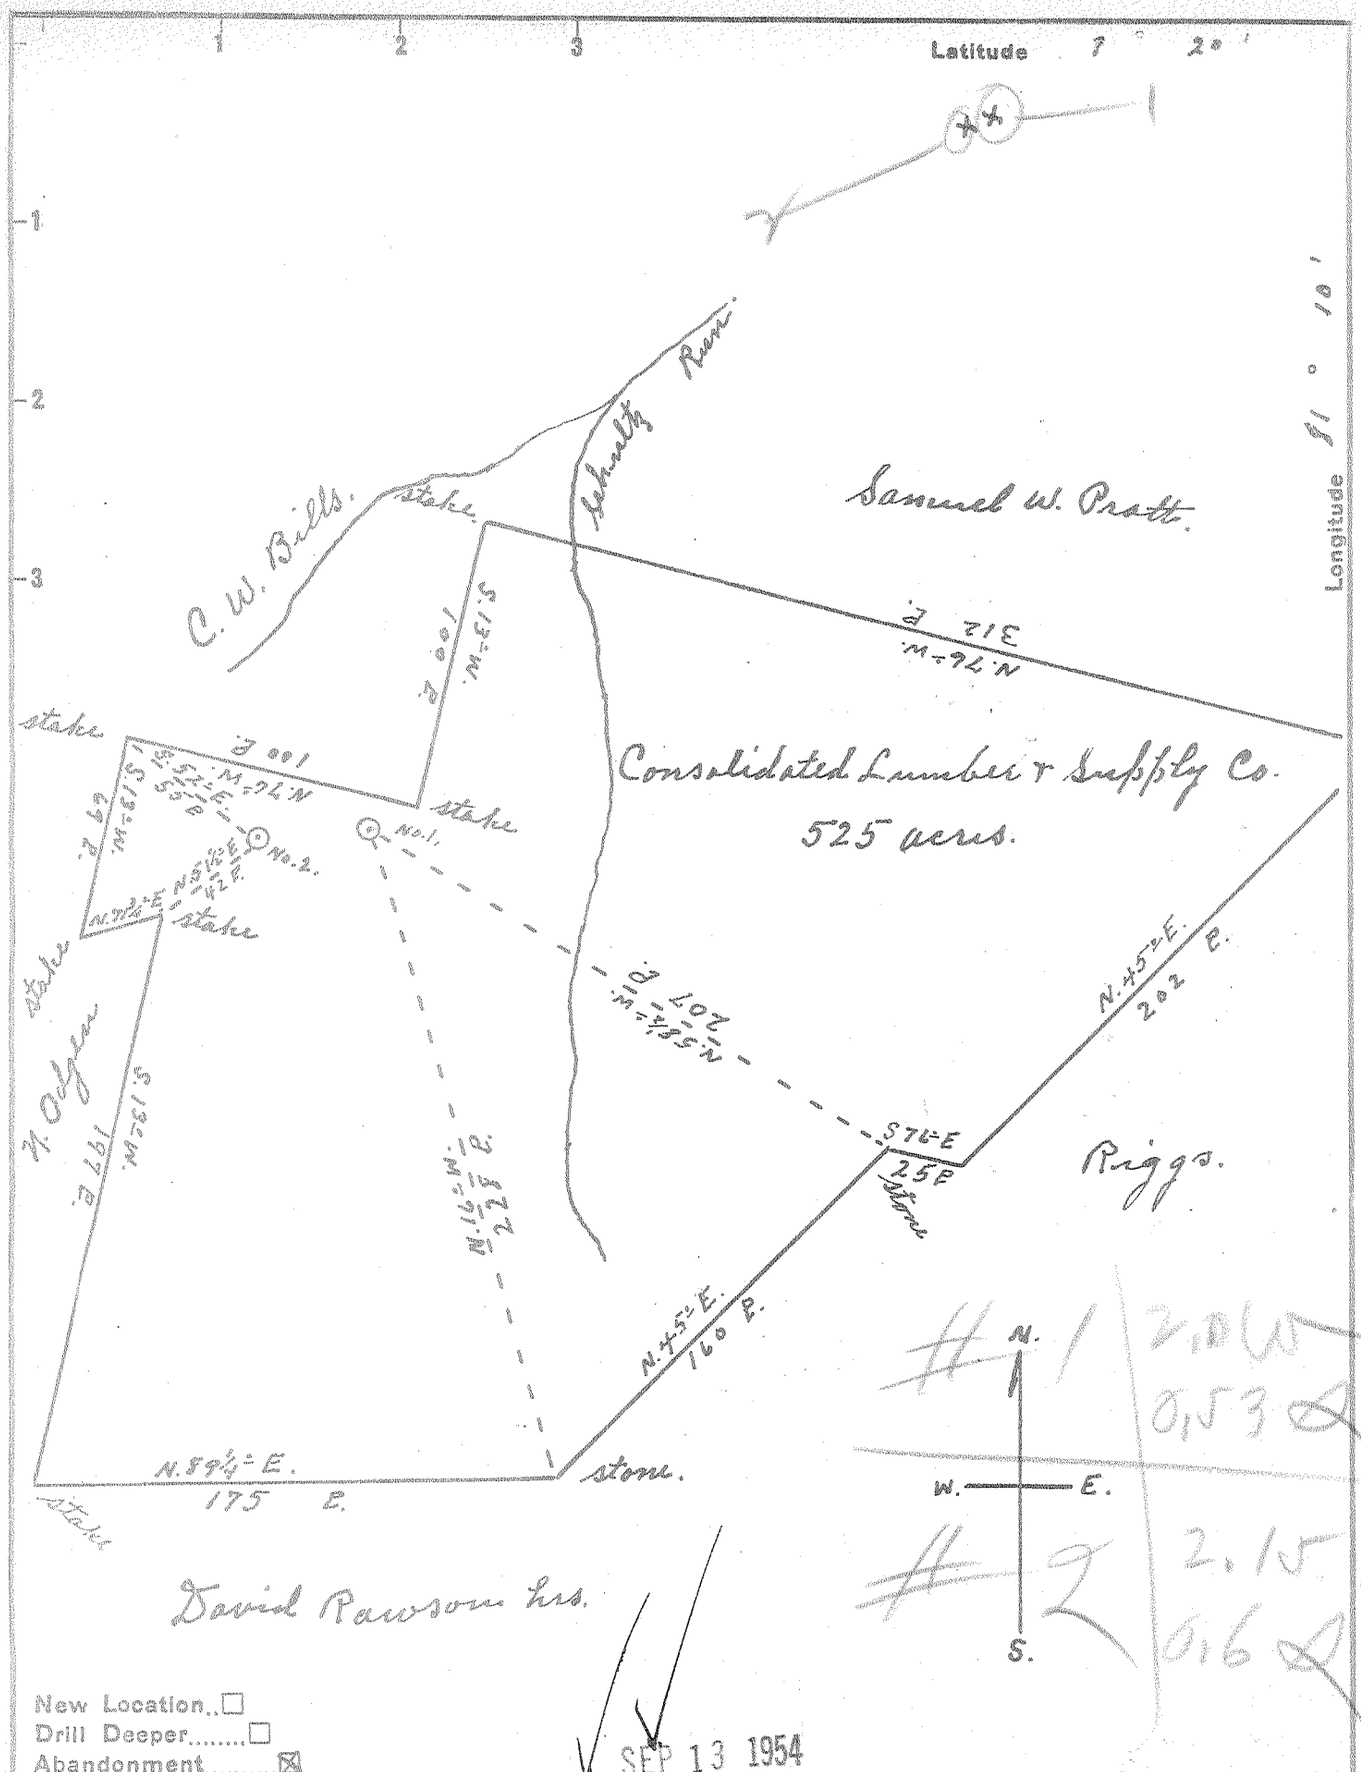

New Location..☐
Drill Deeper.....☐
Abandonment.....☒

SEP 13 1954

Company Dinsmoor and Company
Address St. Marys, W.Va.
Farm Consolidated Lumber & Supply Co.
Tract ____ Acres 525 Lease No. ____
Well (Farm) No. 1 & 2. Serial No. ____
Elevation (Spirit Level) No. 1 900' No. 2 918'
Quadrangle St Marys
County Pleasants District Jefferson
Engineer Robert R. Anderson
By Jno Triplett, Surveyor.
Engineer's Registration No. 296
File No. ____ Drawing No. ____
Date Aug 26, 1954 Scale 1" = 60 P.

STATE OF WEST VIRGINIA
DEPARTMENT OF MINES
OIL AND GAS DIVISION
CHARLESTON

WELL LOCATION MAP

FILE NO. PLEAS-647-A-#1
PLEAS-648-A-#2

+ Denotes location of well on United States Topographic Maps, scale 1 to 62,500, latitude and longitude lines being represented by border lines as shown.

= Denotes one inch spaces on border line of original tracing.

CONSOLIDATED LUMBER & SUPPLY Co. #'s 1 & 2 — DINSMOOR & Co. — PLEAS-647-8-A