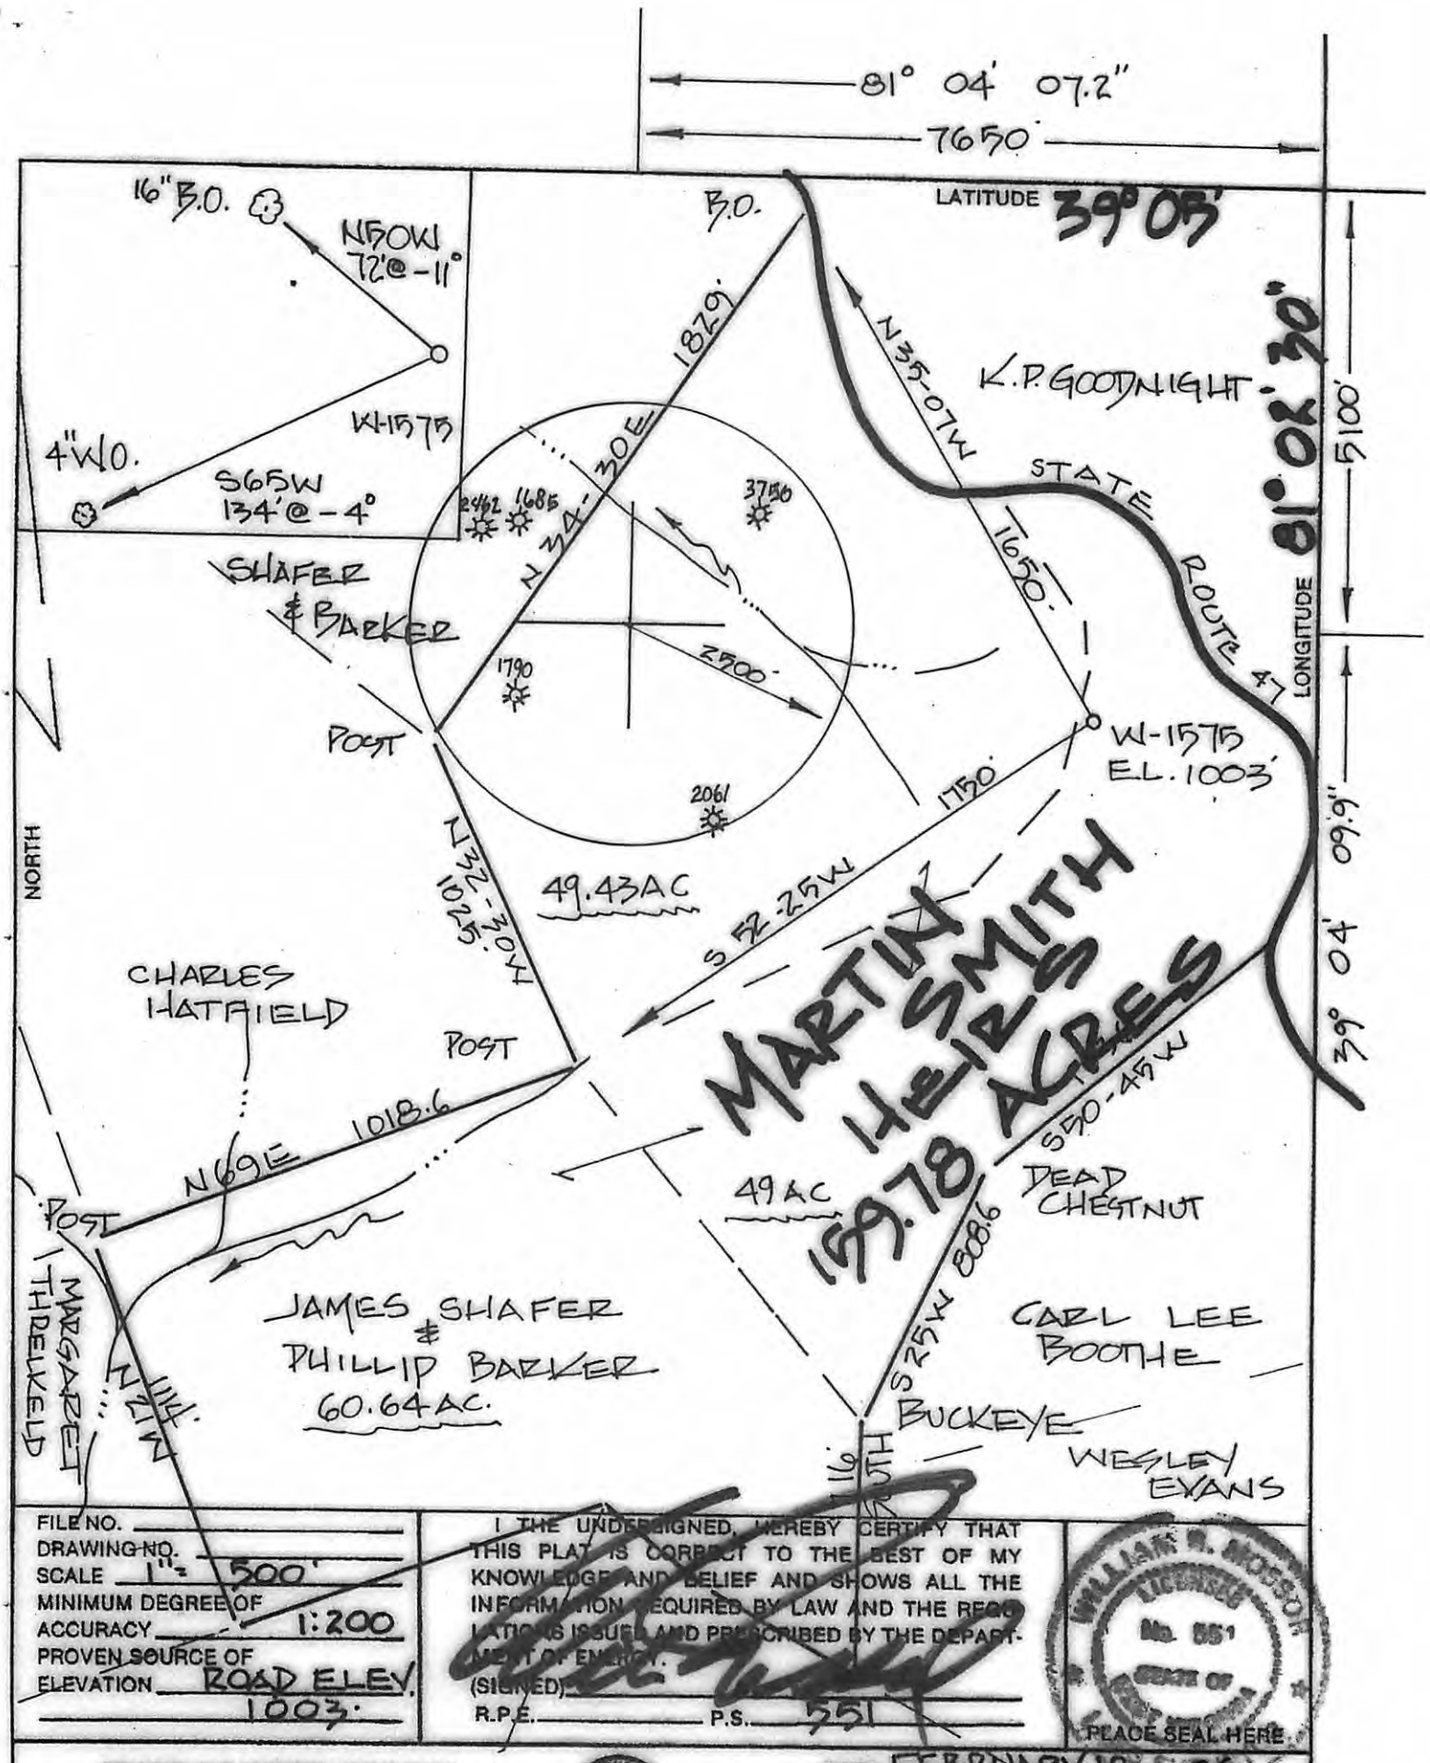

FILE NO.
DRAWING NO.
SCALE 1" = 500'
MINIMUM DEGREE OF ACCURACY 1:200
PROVEN SOURCE OF ELEVATION ROAD ELEV. 1003'

I THE UNDERSIGNED, HEREBY CERTIFY THAT THIS PLAT IS CORRECT TO THE BEST OF MY KNOWLEDGE AND BELIEF AND SHOWS ALL THE INFORMATION REQUIRED BY LAW AND THE REGULATIONS ISSUED AND PRESCRIBED BY THE DEPARTMENT OF ENERGY.

(SIGNED)
R.P.E. P.S. 551

WILLIAM R. MOSSOR LICENSED No. 551 STATE OF
PLACE SEAL HERE

STATE OF WEST VIRGINIA
DEPARTMENT OF ENERGY
DIVISION OF OIL AND GAS

DATE FEBRUARY 10, 20 06
OPERATOR'S WELL NO. W-1575
API WELL NO.
47 - 085 - 09285
STATE COUNTY PERMIT

WELL TYPE: OIL X GAS X LIQUID INJECTION ___ WASTE DISPOSAL ___
(IF "GAS,") PRODUCTION X STORAGE ___ DEEP ___ SHALLOW X
LOCATION: ELEVATION 1003' WATER SHED LEATHER BARK CREEK
DISTRICT MURPHY COUNTY RITCHIE
QUADRANGLE SMITHVILLE
SURFACE OWNER JAMES O. SHAFER & PHILLIP A. BARKER ACREAGE 49
OIL & GAS ROYALTY ___ LEASE AC. 159.78
PROPOSED WORK: DRILL X CONVERT ___ DRILL DEEPER ___ REDRILL ___ FRACTURE OR STIMULATE ___ PLUG OFF OLD FORMATION ___ PERFORATE NEW FORMATION ___ OTHER PHYSICAL CHANGE IN WELL (SPECIFY) ___

PLUG AND ABANDON ___ CLEAN OUT AND REPLUG ___
TARGET FORMATION MARCELLUS SHALE ESTIMATED DEPTH 6200'
WELL OPERATOR TRANS-CAPITOL INVEST DESIGNATED AGENT WARREN HAUGHT
ADDRESS HC 68 BOX 14 SMITHVILLE, WV 26178 ADDRESS HC 68, BOX 14 SMITHVILLE, WV 26178

CANCELLED

FORM WW-6

08/09/2013