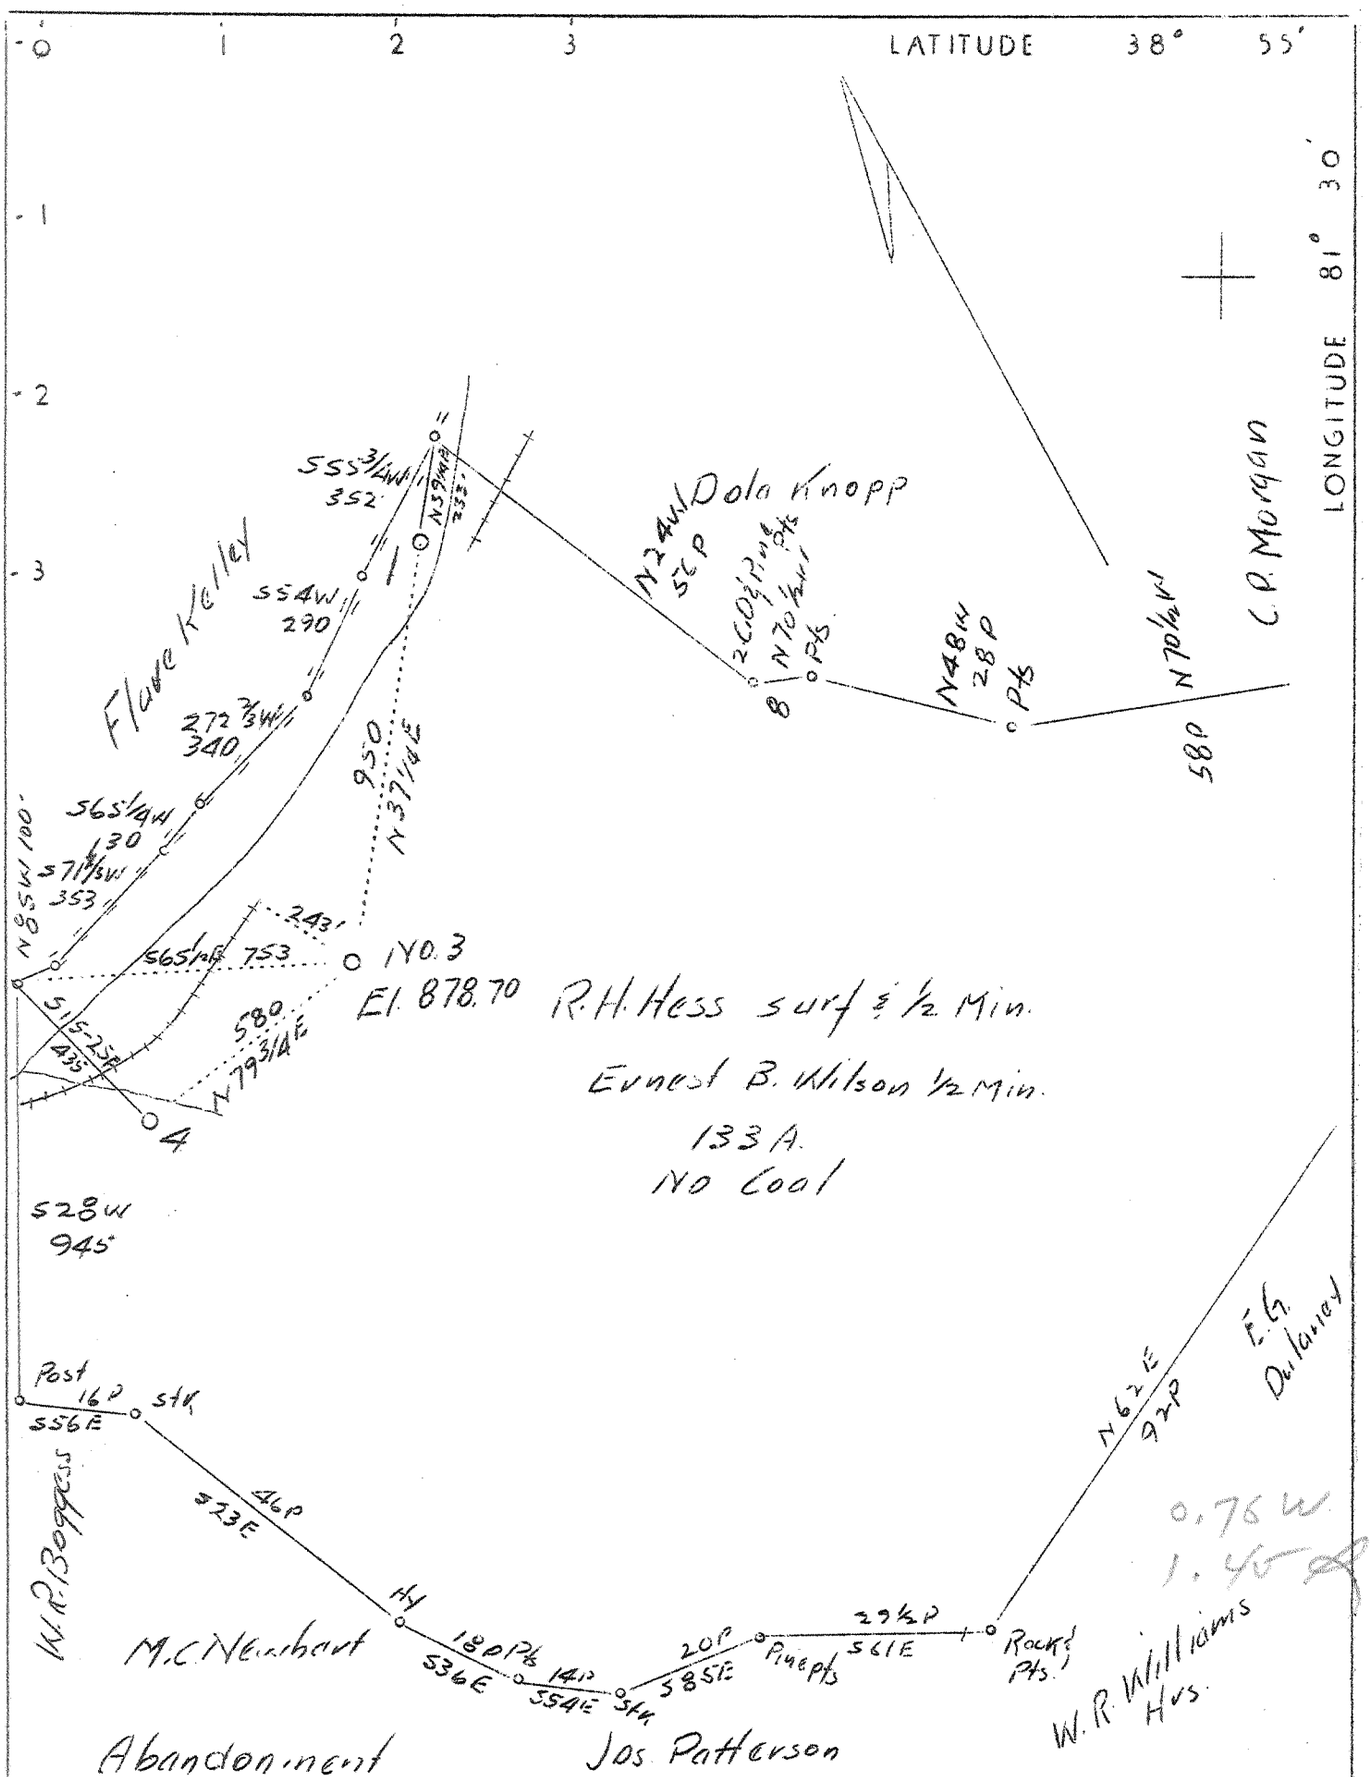

Company	South Penn Oil Co.
Address	411 Seventh Ave., Pittsburgh, Pa.
Farm	A.J. & R.H. Hess
Tract	Acres 135 Lease No. 79679
Well (Farm) No.	3 Serial No.
Quadrangle	Ripley
County	Roane
District	Reedy
Engineer	Emmon Haines
Engineer's Registration No.	
File No.	Drawing No.
Date	June 14, 1937 Scale 1"-400'

STATE OF WEST VIRGINIA
Department of Mines
OIL AND GAS DIVISION
CHARLESTON

See microfilm for Well record

WELL LOCATION MAP

File No. ROA-165A

+ Denotes location of well on United States Topographic Maps, scale 1 to 62,500, latitude and longitude lines being represented by border lines as shown.

—Denotes one inch spaces on border line of original tracing.