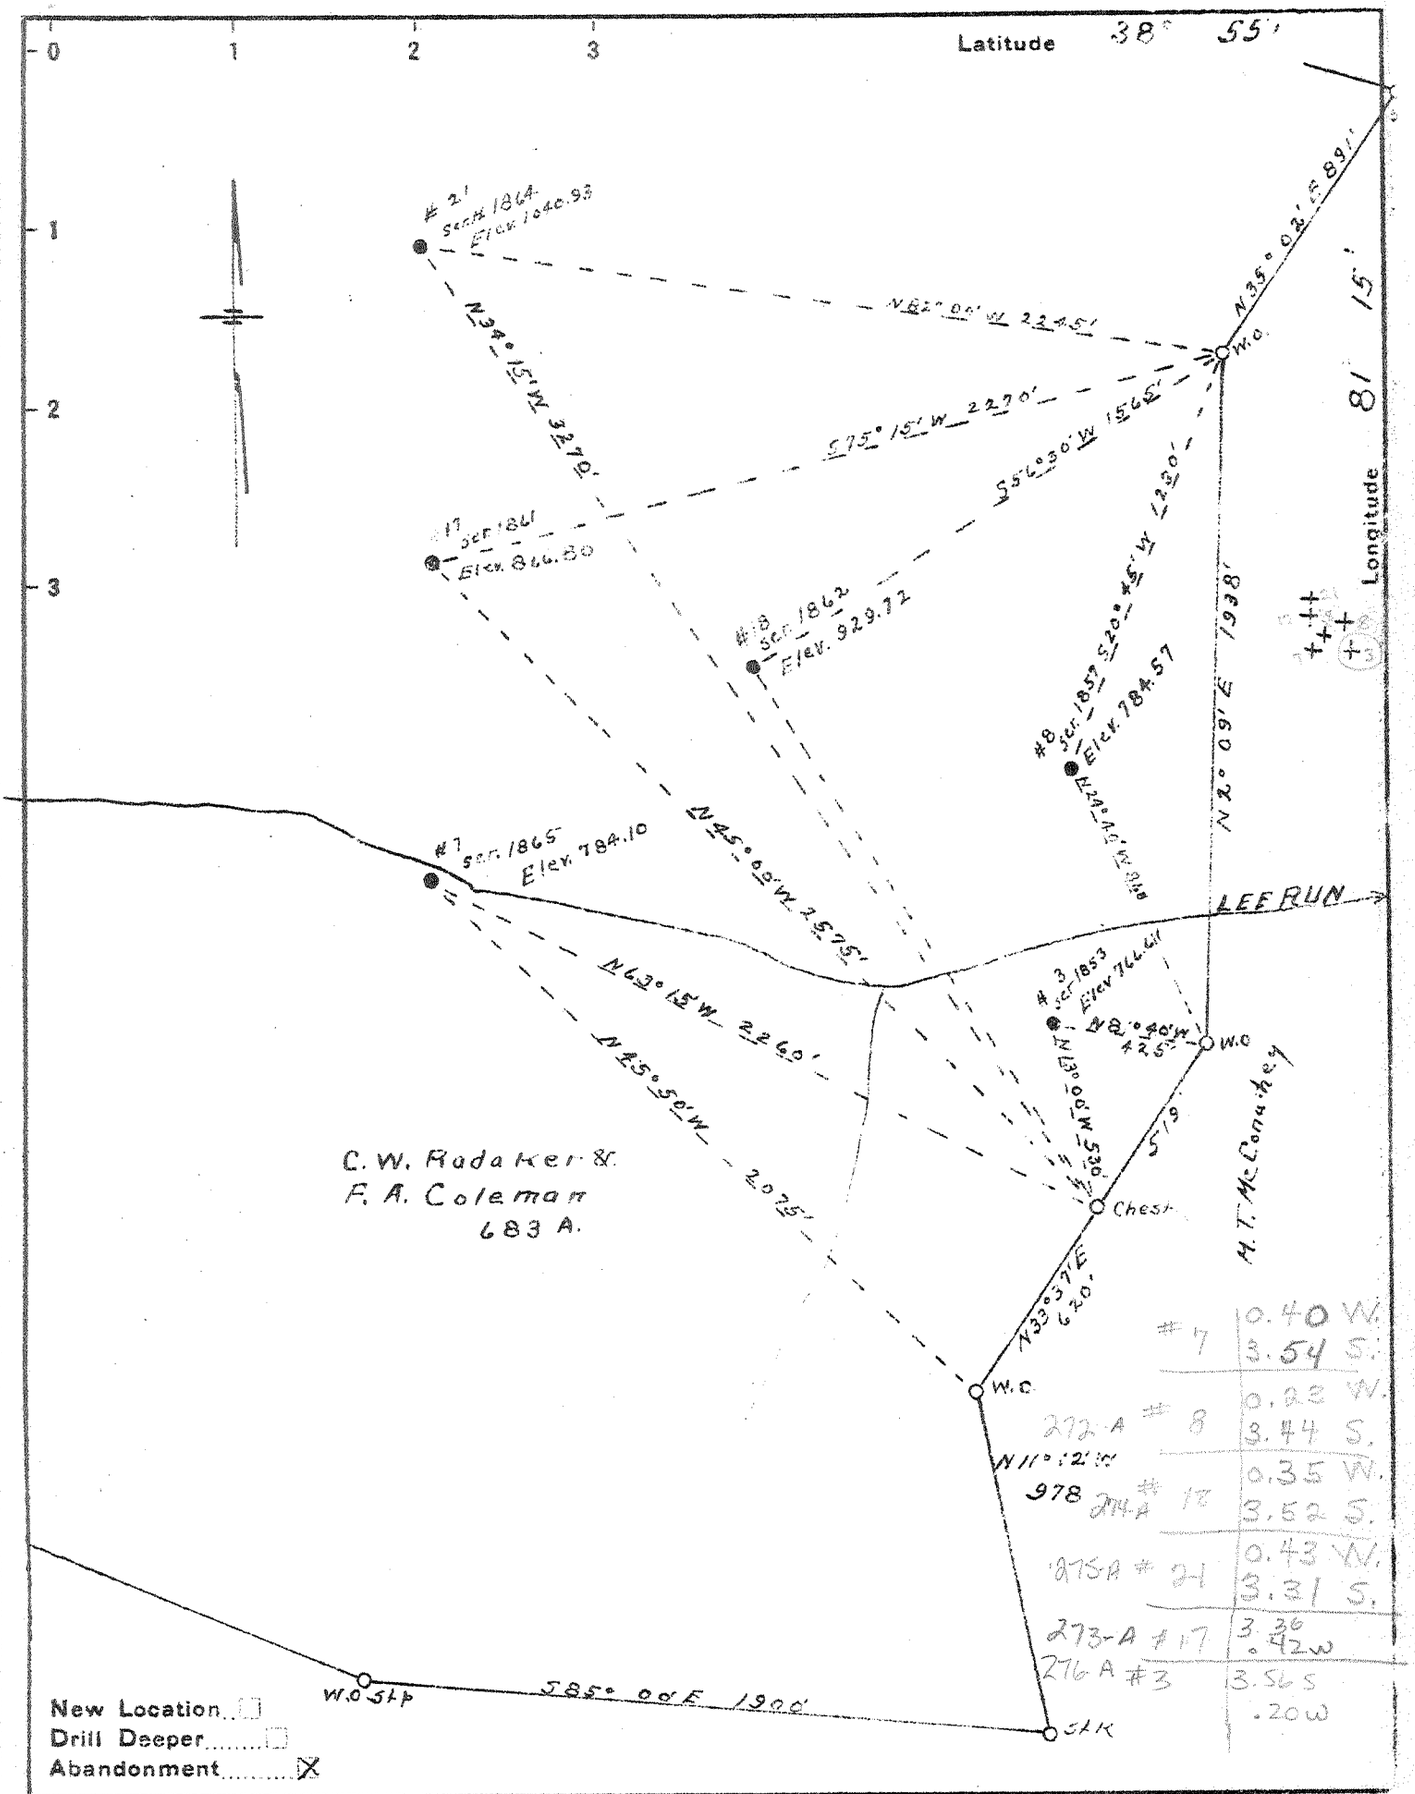

#7	0.40 W.	3.54 S.
272-A #8	0.23 W.	3.44 S.
274-A #18	0.35 W.	3.52 S.
275-A #21	0.43 W.	3.31 S.
273-A #17	3.36	.42 W
276 A #3	3.56 S	.20 W

New Location ☐
Drill Deeper ☐
Abandonment ☒

Company Leroy Cassady
Address Triplett, W. Va.
Farm C. W. Radaker & F. A. Coleman
Tract 683 Acres _____ Lease No. _____
Well (Farm) Nos. 3-7-8-18-17-21 Serial No. 1853-1857-1861 1862 1864-1865
Elevation (Spirit Level) Above
Quadrangle Spencer
County Roane District Spencer
Engineer L. F. Dye
Engineer's Registration No. 804
File No. _____ Drawing No. _____
Date 7/5/40 Scale 1" = 500'

STATE OF WEST VIRGINIA
DEPARTMENT OF MINES
OIL AND GAS DIVISION
CHARLESTON

See microfilm for well records (Hard to read)

WELL LOCATION MAP

FILE NO. ROA-272A TO 275A
WELLS 1857, 1861, 1862 and 1864 276A

+ Denotes location of well on United States Topographic Maps, scale 1 to 62,500, latitude and longitude lines being represented by border lines as shown.

276A #3 (1853)

— Denotes one inch spaces on border line of original tracing.

PRINTED ON "IMPERIAL" TRACING CLOTH K & E CO. N.Y.