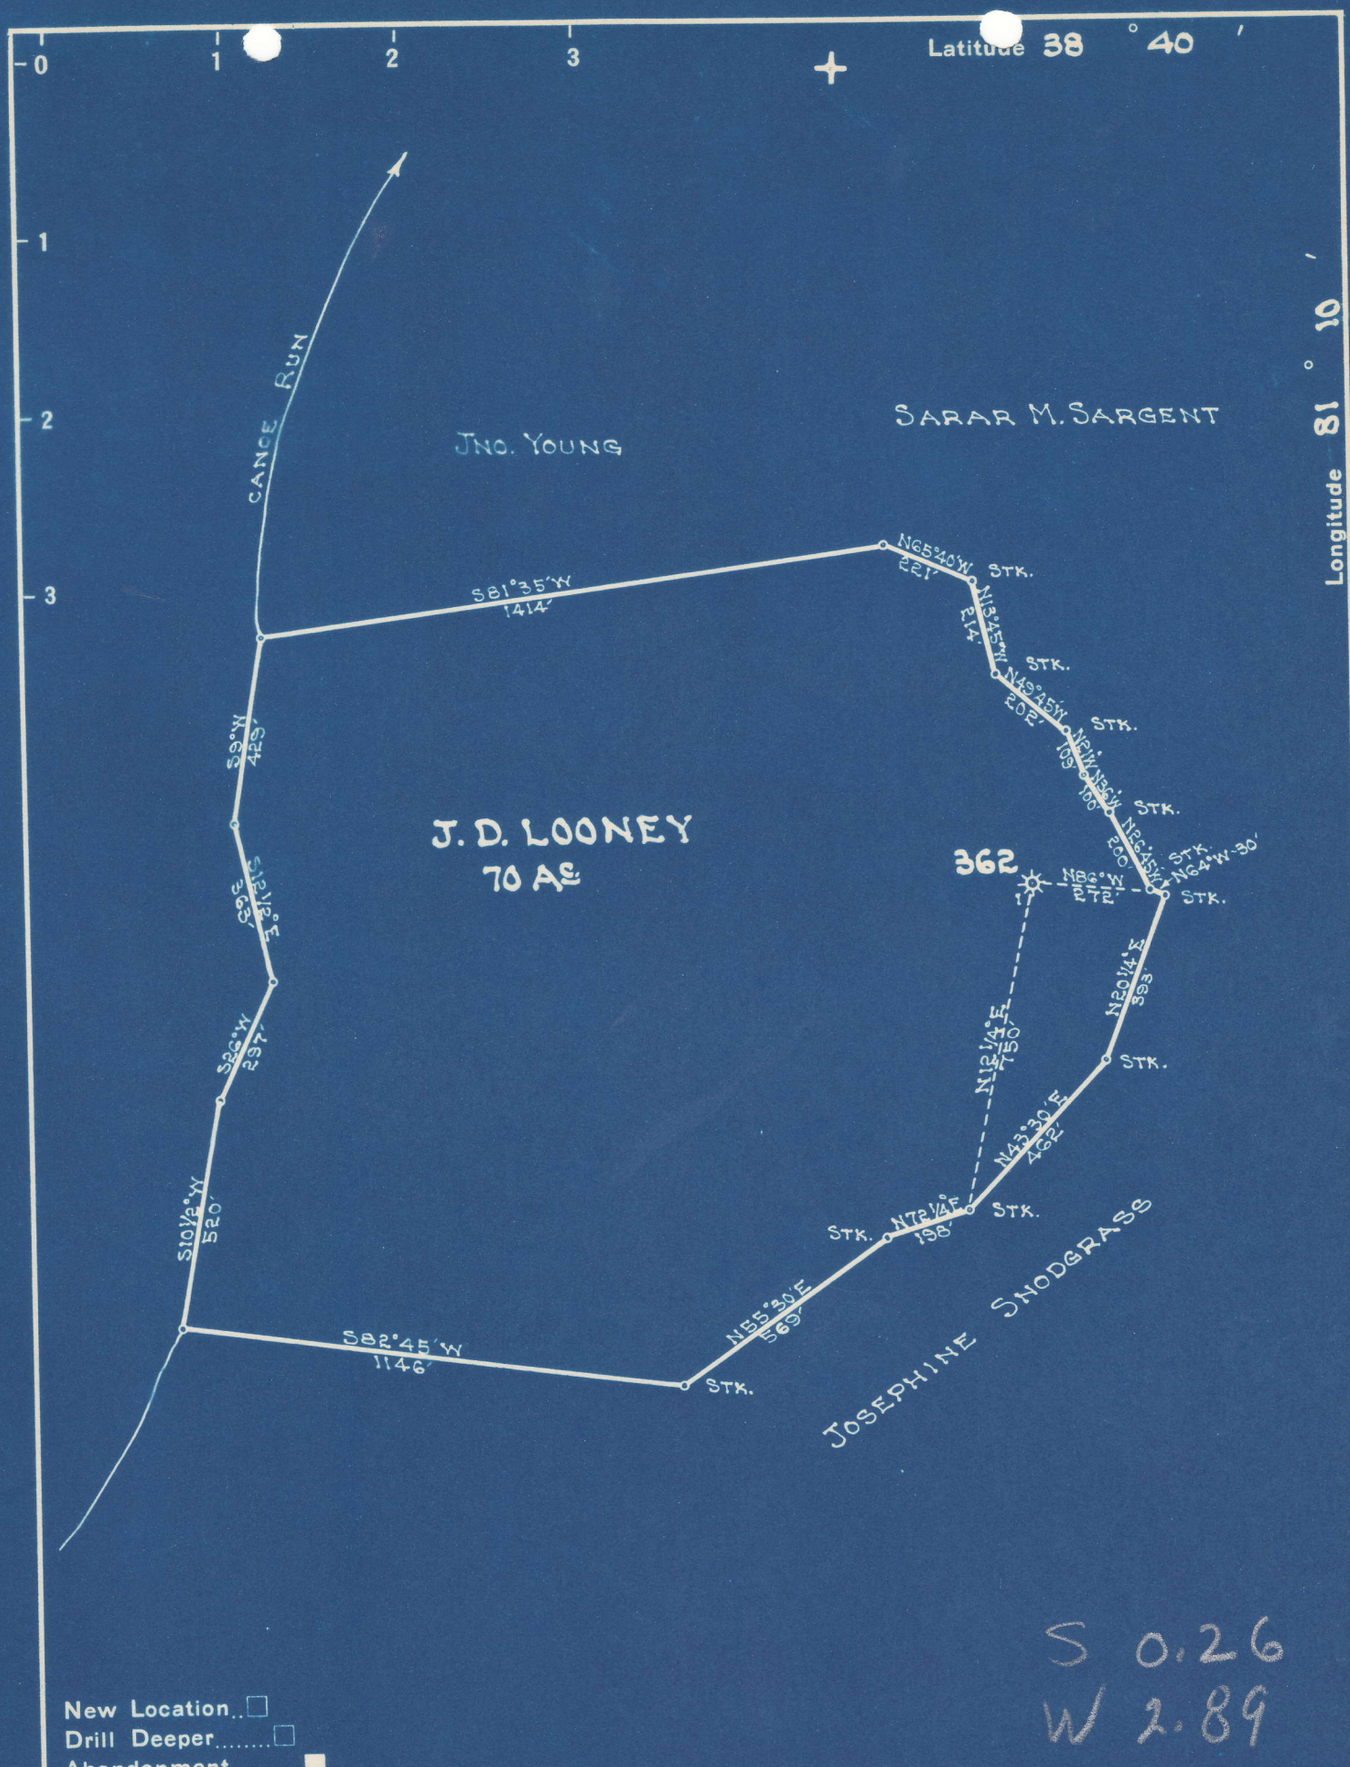

S 0.26
W 2.89

Company UNITED FUEL GAS CO.
Address CHARLESTON, W.VA.
Farm J. D. LOONEY
Tract ____ Acres 70 Lease No. 1810
Well (Farm) No. ____ Serial No. 362
Elevation (~~Spirit Level~~) 1104. BAR.
Quadrangle OTTER
County ROANE District SMITHFIELD
Engineer G. W. Moore WC
Engineer's Registration No. 662
File No. 79-84 Drawing No. ____
Date 1-16-50 Scale 1" = 400'

"IMPERIAL" TRACING CLOTH
K & E CO., N. Y.

STATE OF WEST VIRGINIA
DEPARTMENT OF MINES
OIL AND GAS DIVISION
CHARLESTON

see microfilm for Well Record

WELL LOCATION MAP

FILE NO. ROA-684-A

+ Denotes location of well on United States Topographic Maps, scale 1 to 62,500, latitude and longitude lines being represented by border lines as shown.

— Denotes one inch spaces on border line of original tracing.

108