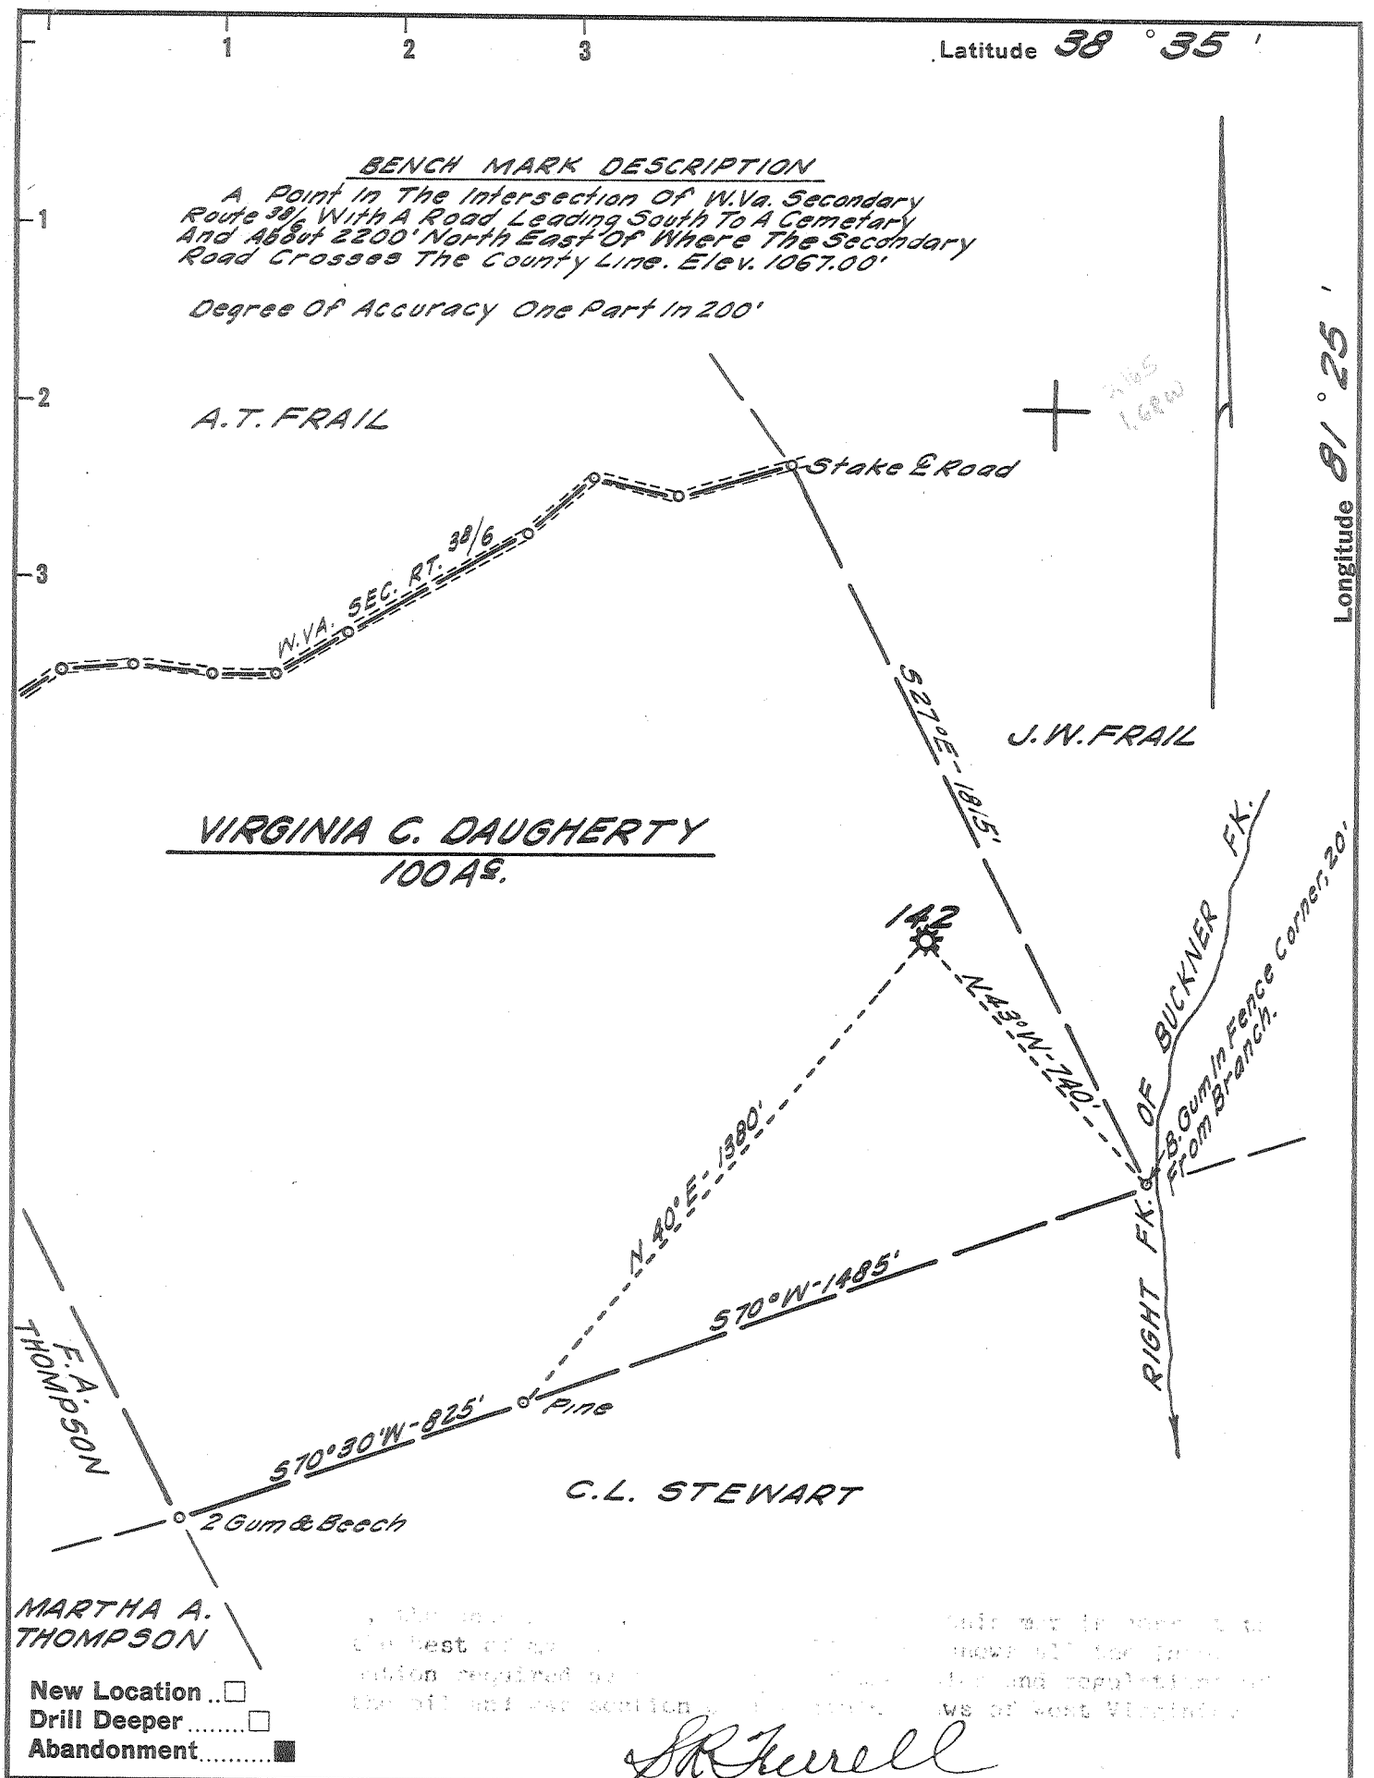

Seyfert K. Terrell

Company UNITED FUEL GAS CO.
Address CHARLESTON, W. VA.
Farm VIRGINIA C. DAUGHERTY
Tract _____ Acres 100 Lease No. 1946
Well (Farm) No. _____ Serial No. 142
Elevation (Spirit Level) 1032.17'
Quadrangle WALTON
County ROANE District WALTON
Engineer Seyfert K. Terrell
Engineer's Registration No. 2529
File No. 70-73 Drawing No. _____
Date 10-3-63 Scale 1" = 400'

STATE OF WEST VIRGINIA
DEPARTMENT OF MINES
OIL AND GAS DIVISION
CHARLESTON

See Martin for Well Record

WELL LOCATION MAP

FILE NO. ROA-1098-A

+ Denotes location of well on United States Topographic Maps, scale 1 to 62,500, latitude and longitude lines being represented by border lines as shown.

— Denotes one inch spaces on border line of original tracing.

K&E 156 IMPERIAL TRACING CLOTH T. M 60046