FORM WW-6

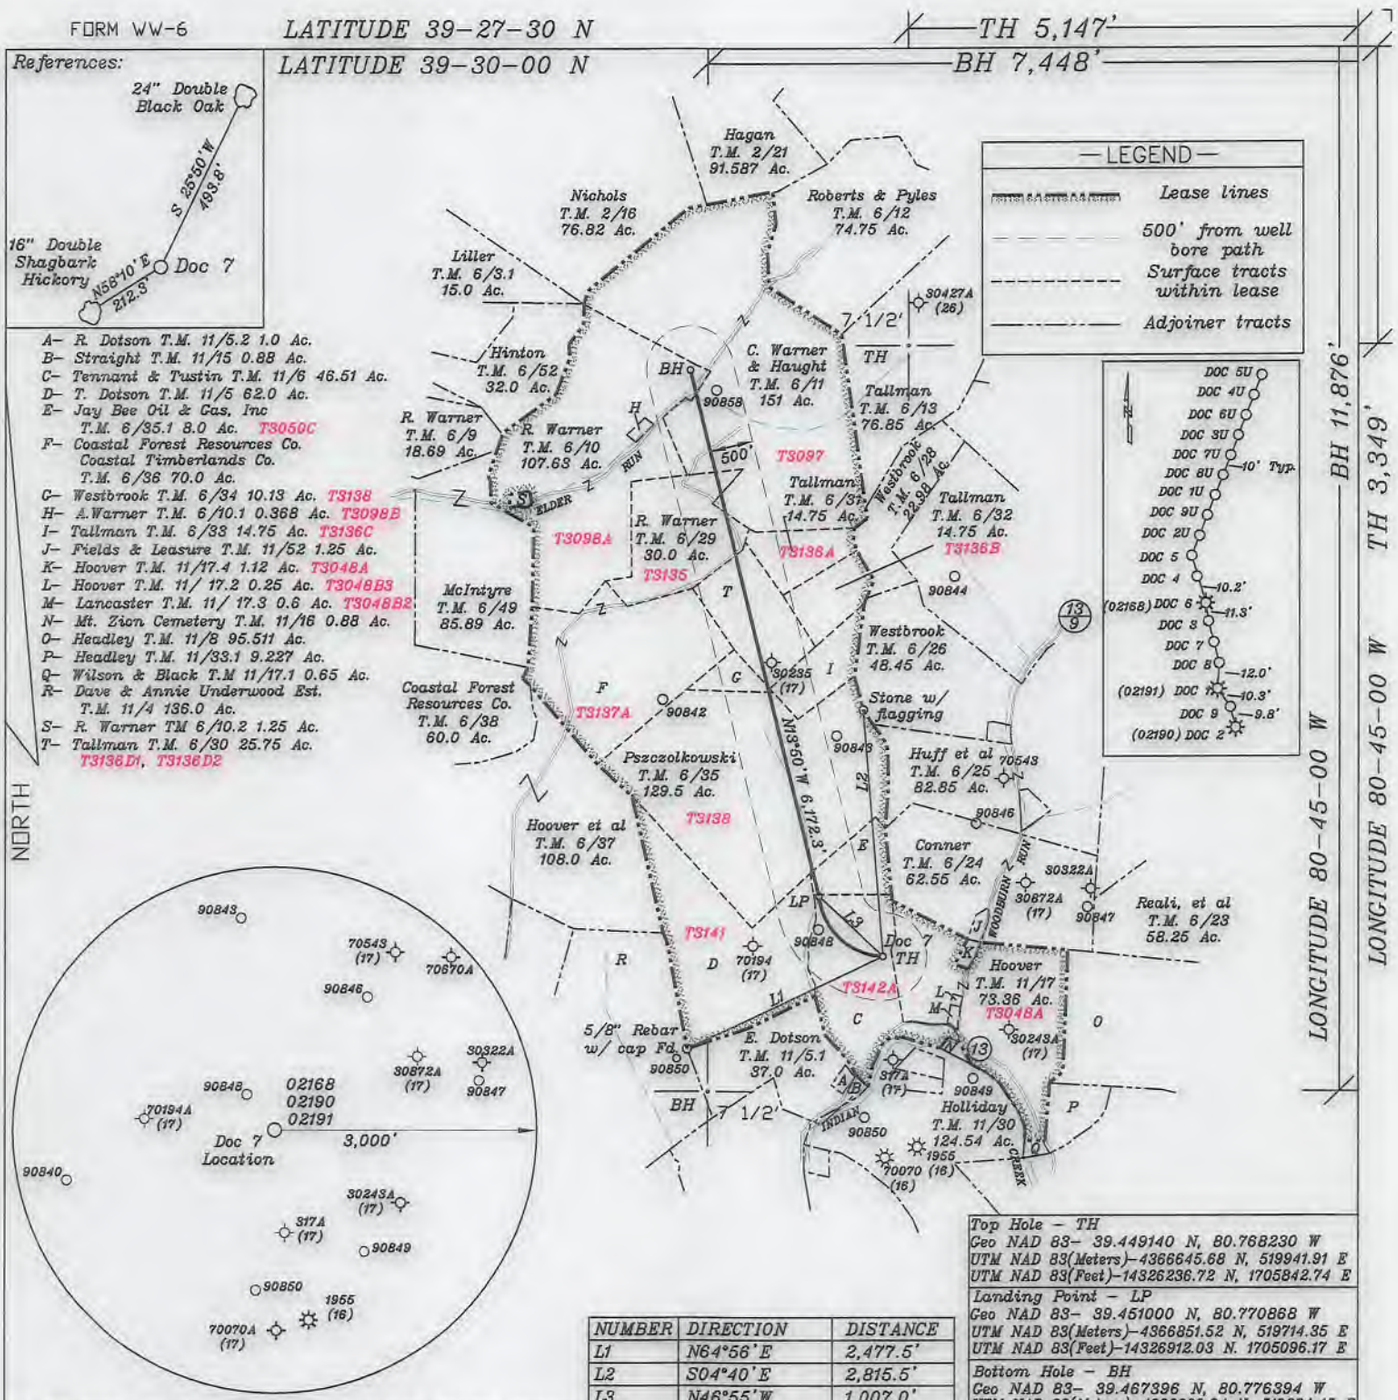

NUMBER	DIRECTION	DISTANCE
L1	N64°56'E	2,477.5'
L2	S04°40'E	2,815.5'
L3	N46°55'W	1,007.0'

Top Hole - TH
Geo NAD 83- 39.449140 N, 80.768230 W
UTM NAD 83(Meters)-4366645.68 N, 519941.91 E
UTM NAD 83(Feet)-14326236.72 N, 1705842.74 E

Landing Point - LP
Geo NAD 83- 39.451000 N, 80.770868 W
UTM NAD 83(Meters)-4366851.52 N, 519714.35 E
UTM NAD 83(Feet)-14326912.03 N. 1705096.17 E

Bottom Hole - BH
Geo NAD 83- 39.467396 N, 80.776394 W
UTM NAD 83(Meters)-4368669.94 N, 519234.45 E
UTM NAD 83(Feet)-14332877.96 N. 1703521.69 E

(+) DENOTES LOCATION OF WELL ON UNITED STATES TOPOGRAPHIC MAPS

FILE NO.
DRAWING NO. 1
SCALE 1" = 2000'
MINIMUM DEGREE OF ACCURACY 1 in 200
PROVEN SOURCE OF ELEVATION GPS submeter unit

I THE UNDERSIGNED, HEREBY CERTIFY THAT THIS PLAT IS CORRECT TO THE BEST OF MY KNOWLEDGE AND BELIEF AND SHOWS ALL THE INFORMATION REQUIRED BY LAW AND THE RULES ISSUED AND PRESCRIBED BY THE DEPARTMENT OF ENVIRONMENTAL PROTECTION.

(SIGNED) David L Jackson
R.P.E. P.S. 708

DAVID JACKSON LICENSED NO. 708 STATE OF WEST VIRGINIA PROFESSIONAL SURVEYOR

STATE OF WEST VIRGINIA
Division of Environmental Protection
OFFICE OF OIL AND GAS

DATE January 26, 2018
OPERATOR'S WELL NO. Doc 7
API WELL NO.
47 - 095 - 02624H6A
STATE COUNTY PERMIT

WELL TYPE: OIL__ GAS X LIQUID INJECTION__ WASTE DISPOSAL__
(IF "GAS") PRODUCTION X STORAGE__ DEEP__ SHALLOW X
LOCATION: ELEVATION 1,039.5' WATER SHED Indian Creek of Outlet Middle Island Creek (HUC-10)
DISTRICT McElroy COUNTY Tyler
QUADRANGLE Shirley 7 1/2'
SURFACE OWNER Francis W. Tennant Sr. & Randy W. Tustin ACREAGE 46.51 Ac.
OIL & GAS ROYALTY OWNER Arnold Schulberg LEASE ACREAGE 46.51 Ac.
LEASE NO. See Above
PROPOSED WORK: DRILL X CONVERT__ DRILL DEEPER__ REDRILL__ FRACTURE OR STIMULATE X PLUG OFF OLD FORMATION__ PERFORATE NEW FORMATION X OTHER PHYSICAL CHANGE IN WELL (SPECIFY)

PLUG AND ABANDON__ CLEAN OUT AND REPLUG__
TARGET FORMATION Marcellus ESTIMATED DEPTH TVD = 6,785'; TMD = 14,464'
WELL OPERATOR Jay-Bee Oil & Gas, Inc. DESIGNATED AGENT Randy Broda
ADDRESS 1720 Route 22 E, Union, NJ 07083 ADDRESS 3570 Shields Hill Rd., Cairo, WV 26337