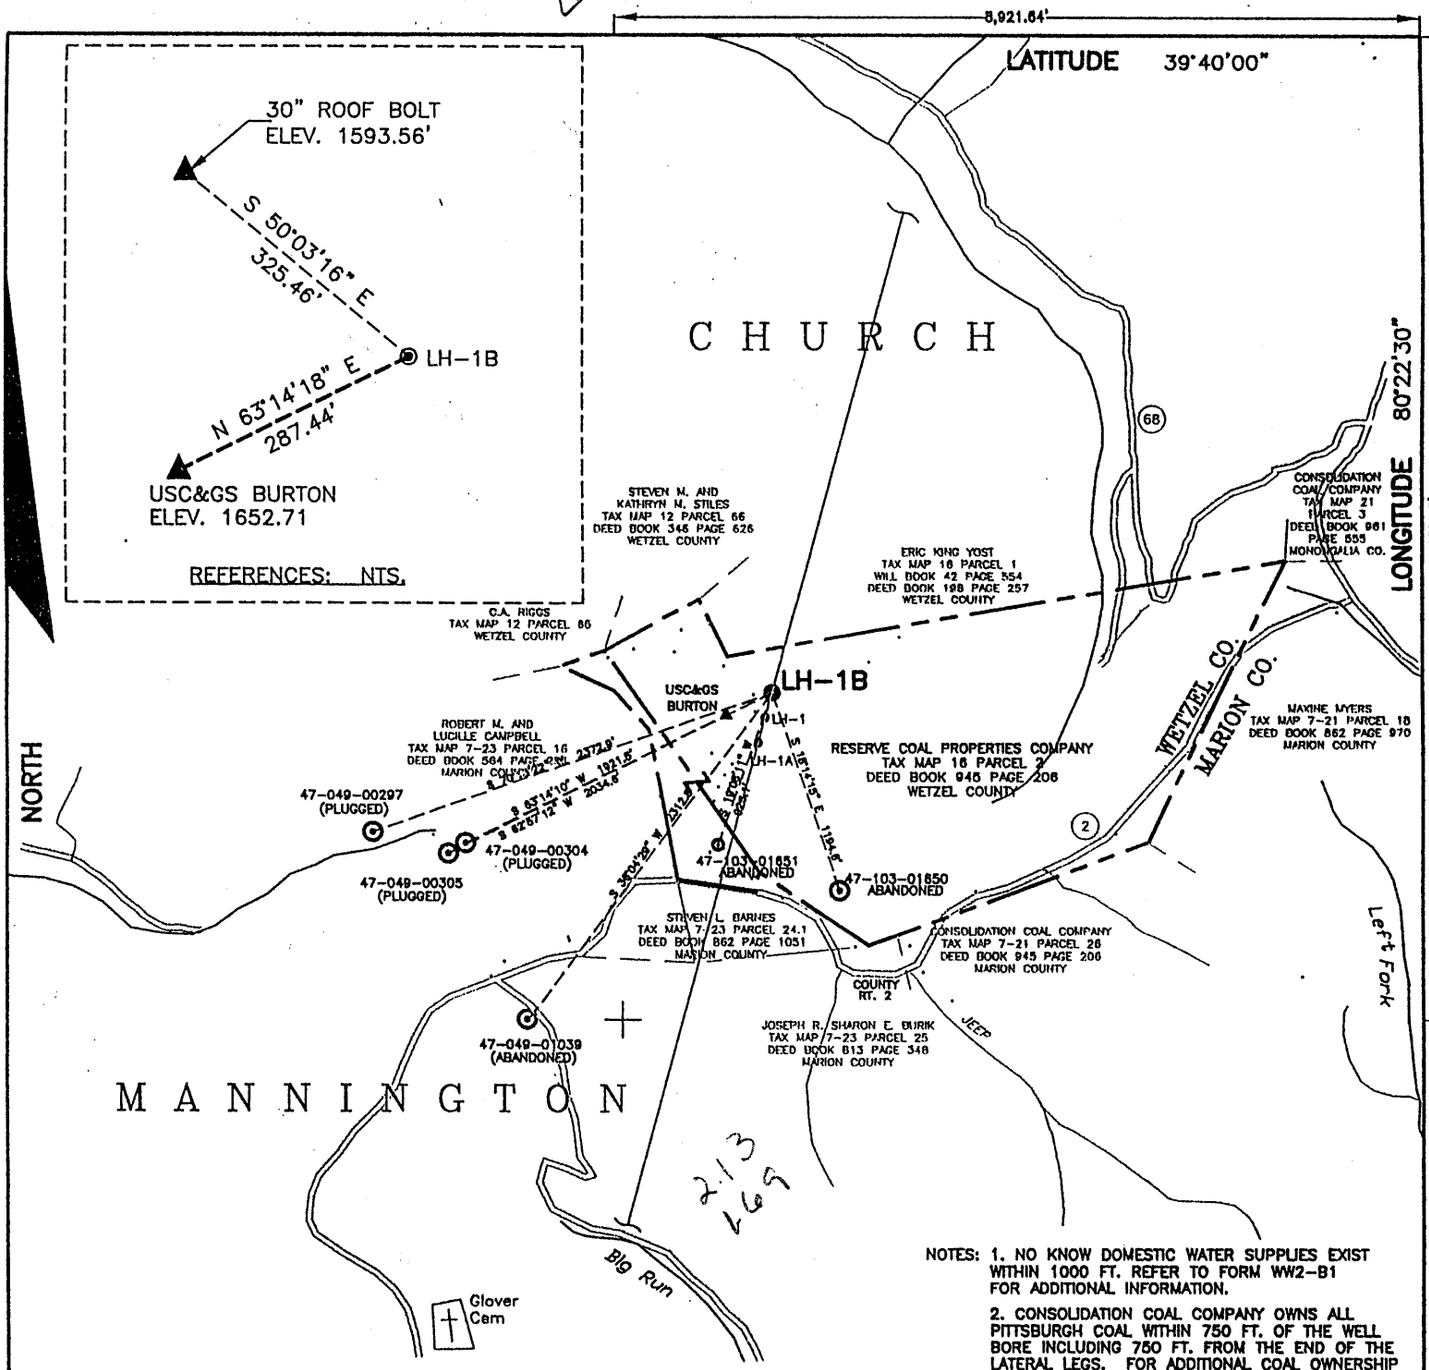

NOTES: 1. NO KNOW DOMESTIC WATER SUPPLIES EXIST WITHIN 1000 FT. REFER TO FORM WW2-B1 FOR ADDITIONAL INFORMATION.

2. CONSOLIDATION COAL COMPANY OWNS ALL PITTSBURGH COAL WITHIN 750 FT. OF THE WELL BORE INCLUDING 750 FT. FROM THE END OF THE LATERAL LEGS. FOR ADDITIONAL COAL OWNERSHIP INFORMATION, REFER TO FORM WW-5A OF THE PERMIT APPLICATION.

3. REFER TO DRAWING NO. B01-015-A33 FOR A CROSS SECTION OF THE COAL SEAM LATERALS.

(+) DENOTES LOCATION OF WELL ON UNITED STATES TOPOGRAPHIC MAPS

FILE NO. B01-015-176 (3)
DRAWING NO. B01-015-A38R
SCALE 1" :1000'
MINIMUM DEGREE OF ACCURACY 1 : 2500
PROVEN SOURCE OF ELEVATION USC&G MONUMENT
STATION NAME: BURTON

I THE UNDERSIGNED, HEREBY CERTIFY THAT THIS PLAT IS CORRECT TO THE BEST OF MY KNOWLEDGE AND BELIEF AND SHOWS ALL THE INFORMATION REQUIRED BY LAW AND THE REGULATIONS ISSUED AND PRESCRIBED BY THE DIVISION OF ENVIRONMENTAL PROTECTION.

(SIGNED) Claudio E. Yon

PROFESSIONAL SURVEYOR No. 1231

CLAUDIO E. YON LICENSED No. 1231 STATE OF WEST VIRGINIA PROFESSIONAL SURVEYOR

WVDEP
OFFICE OF OIL AND GAS DIVISION
1356 HANSFORD ST.
CHARLESTON, WV 25301

DATE AUGUST 20, 2001
OPERATOR'S WELL NO. LH-1B
API WELL NO.
47 - 103 - 1855 C
STATE COUNTY PERMIT

WELL TYPE: OIL ___ GAS X CBM X LIQUID INJECTION ___ WASTE DISPOSAL ___
(IF "GAS,") PRODUCTION X STORAGE ___ DEEP ___ SHALLOW X

LOCATION: ELEVATION 1603.63' ± WATERSHED POGUE RUN OF WEST VIRGINIA FORK FISH CREEK OF FISH CREEK
DISTRICT CHURCH COUNTY WETZEL
QUADRANGLE HUNDRED ACREAGE 96±
SURFACE OWNER RESERVE COAL PROPERTIES COMPANY LEASE ACREAGE SEE NOTE 2 ABOVE
OIL & GAS ROYALTY OWNER (CBM) SEE NOTE 2 ABOVE LEASE NO. ___

PROPOSED WORK: DRILL X CONVERT ___ DRILL DEEPER ___ REDRILL ___ FRACTURE OR STIMULATE ___
PLUG OFF OLD FORMATION ___ PERFORATE NEW FORMATION ___ OTHER PHYSICAL CHANGE
IN WELL (SPECIFY) ___
PLUG AND ABANDON ___ CLEAN OUT AND REPLUG ___

TARGET FORMATION PITTSBURGH COAL SEAM
ESTIMATED DEPTH 1450'±

WELL OPERATOR CONSOL ENERGY, INC. (NORTH)
ADDRESS 1800 WASHINGTON ROAD
PITTSBURGH, PA 15421-1421

DESIGNATED AGENT EDWIN L. MERRIFIELD
ADDRESS 116 1/2 HUNSAKER STREET
FAIRMONT, WV 26554

JAN 18 2002

FORM IV-6
ALLIANCE CONSULTING, INC. (WVBGAS.DWG)