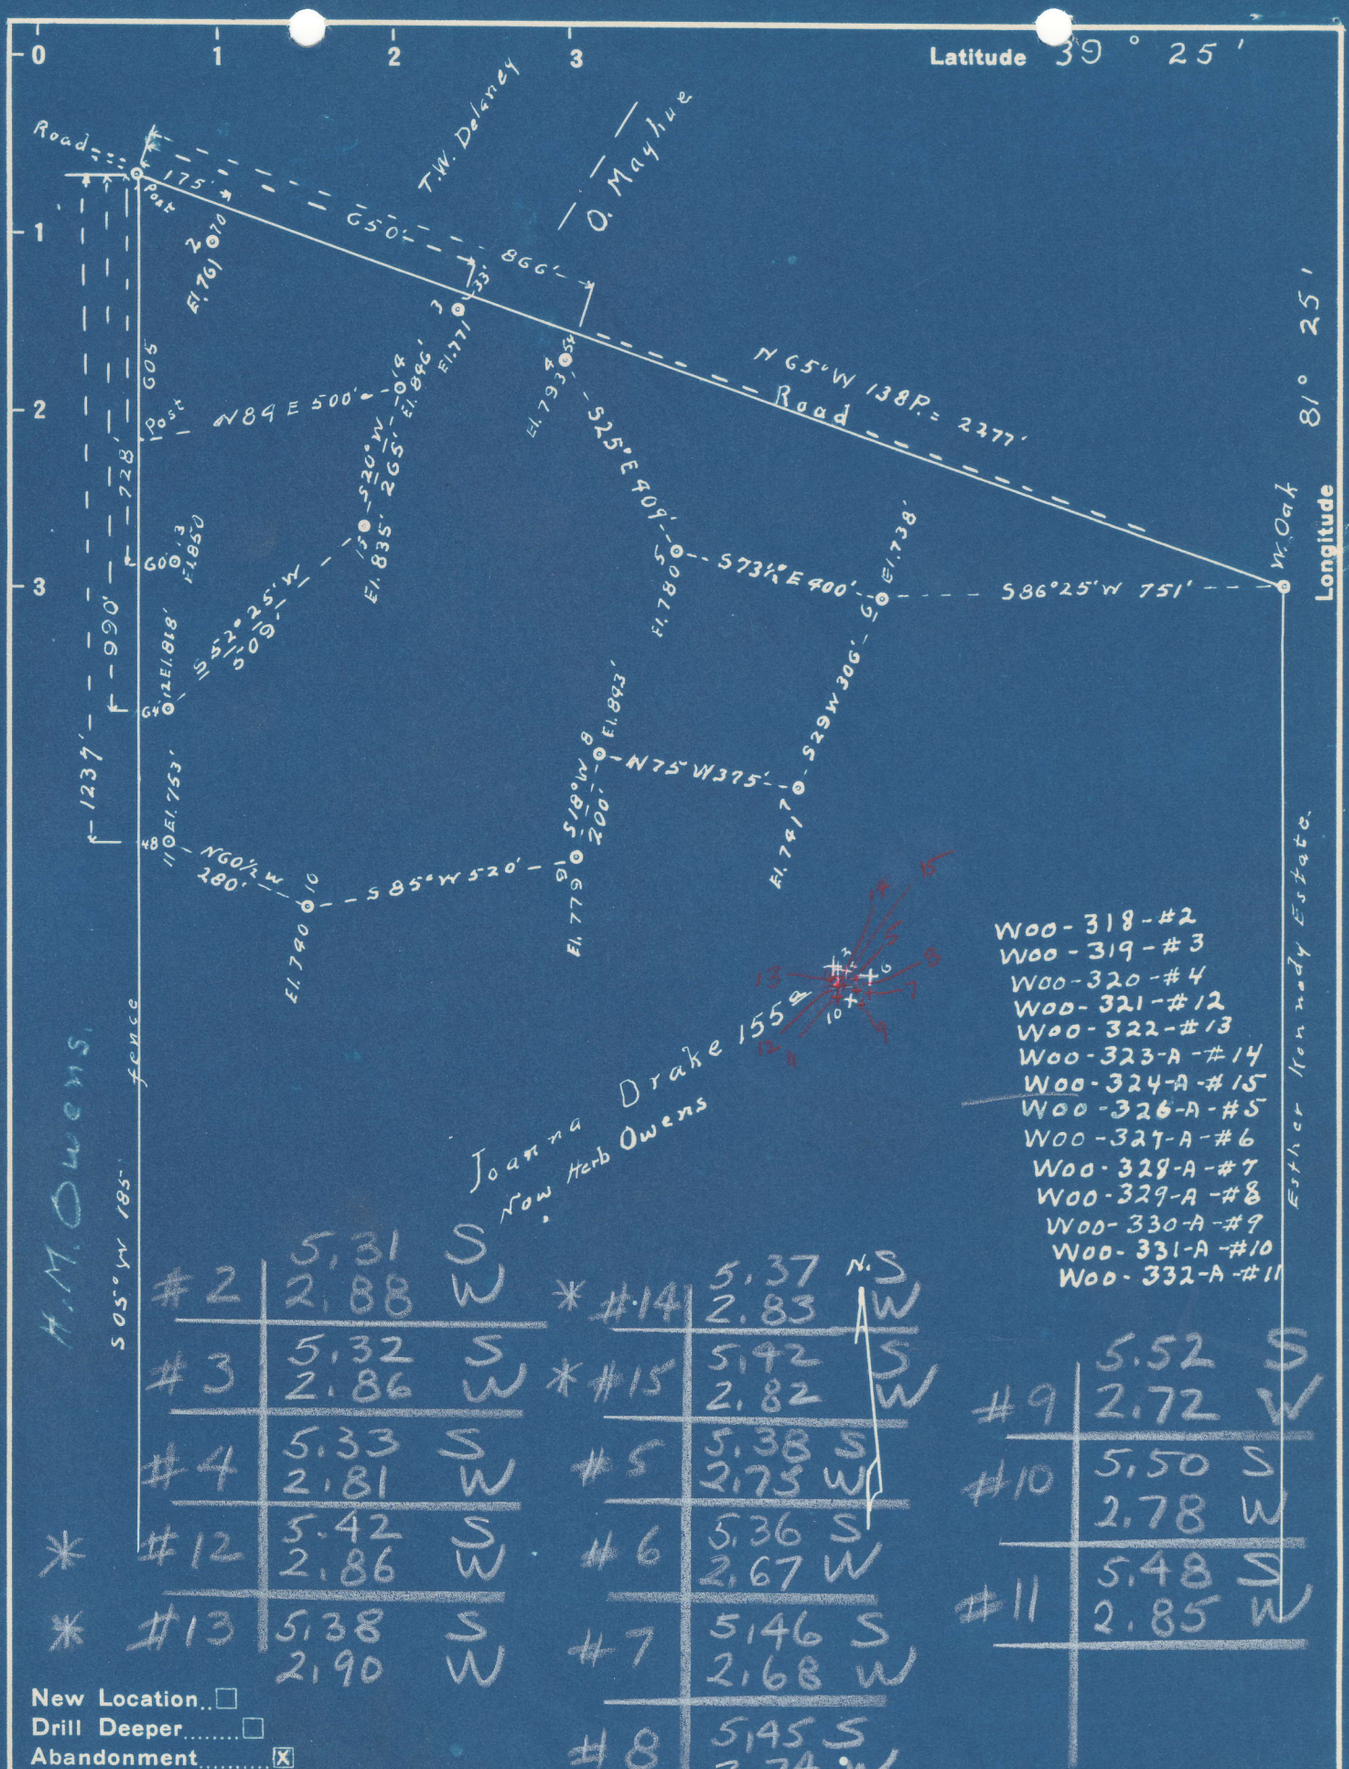

Company W. I. Gettman

Address 812 Colum. Av. Williamstown W.Va.

Farm Jennie Drake (now Herb Owens)

Tract ____ Acres 155 Lease No. ____ WC

Well (Farm) No. 1 to 15 inc. Serial No. ____

Elevation (Spirit Level) 1 1221, 2 1221, 3 1193, 4 1280, 5 1238, 6 1241, 7 1243, 8 1229, 9 1240, 10 1253, 11 1318, 12 1350, 13 1346, 14 1335, 15 1335

Quadrangle Marietta

County Wood District Williams

Engineer Robert R. Anderson by O. Meredith

Engineer's Registration No. 296

File No. ____ Drawing No. ____

Date Jan 7 49 Scale 1 in. = 20 Poles

"IMPERIAL" TRACING CLOTH
K & E CO., N. Y.

STATE OF WEST VIRGINIA
DEPARTMENT OF MINES
OIL AND GAS DIVISION
CHARLESTON

WELL LOCATION MAP

FILE NO. See Above

+ Denotes location of well on United States Topographic Maps, scale 1 to 62,500, latitude and longitude lines being represented by border lines as shown.

— Denotes one inch spaces on border line of original tracing.

* See Woo-321-A