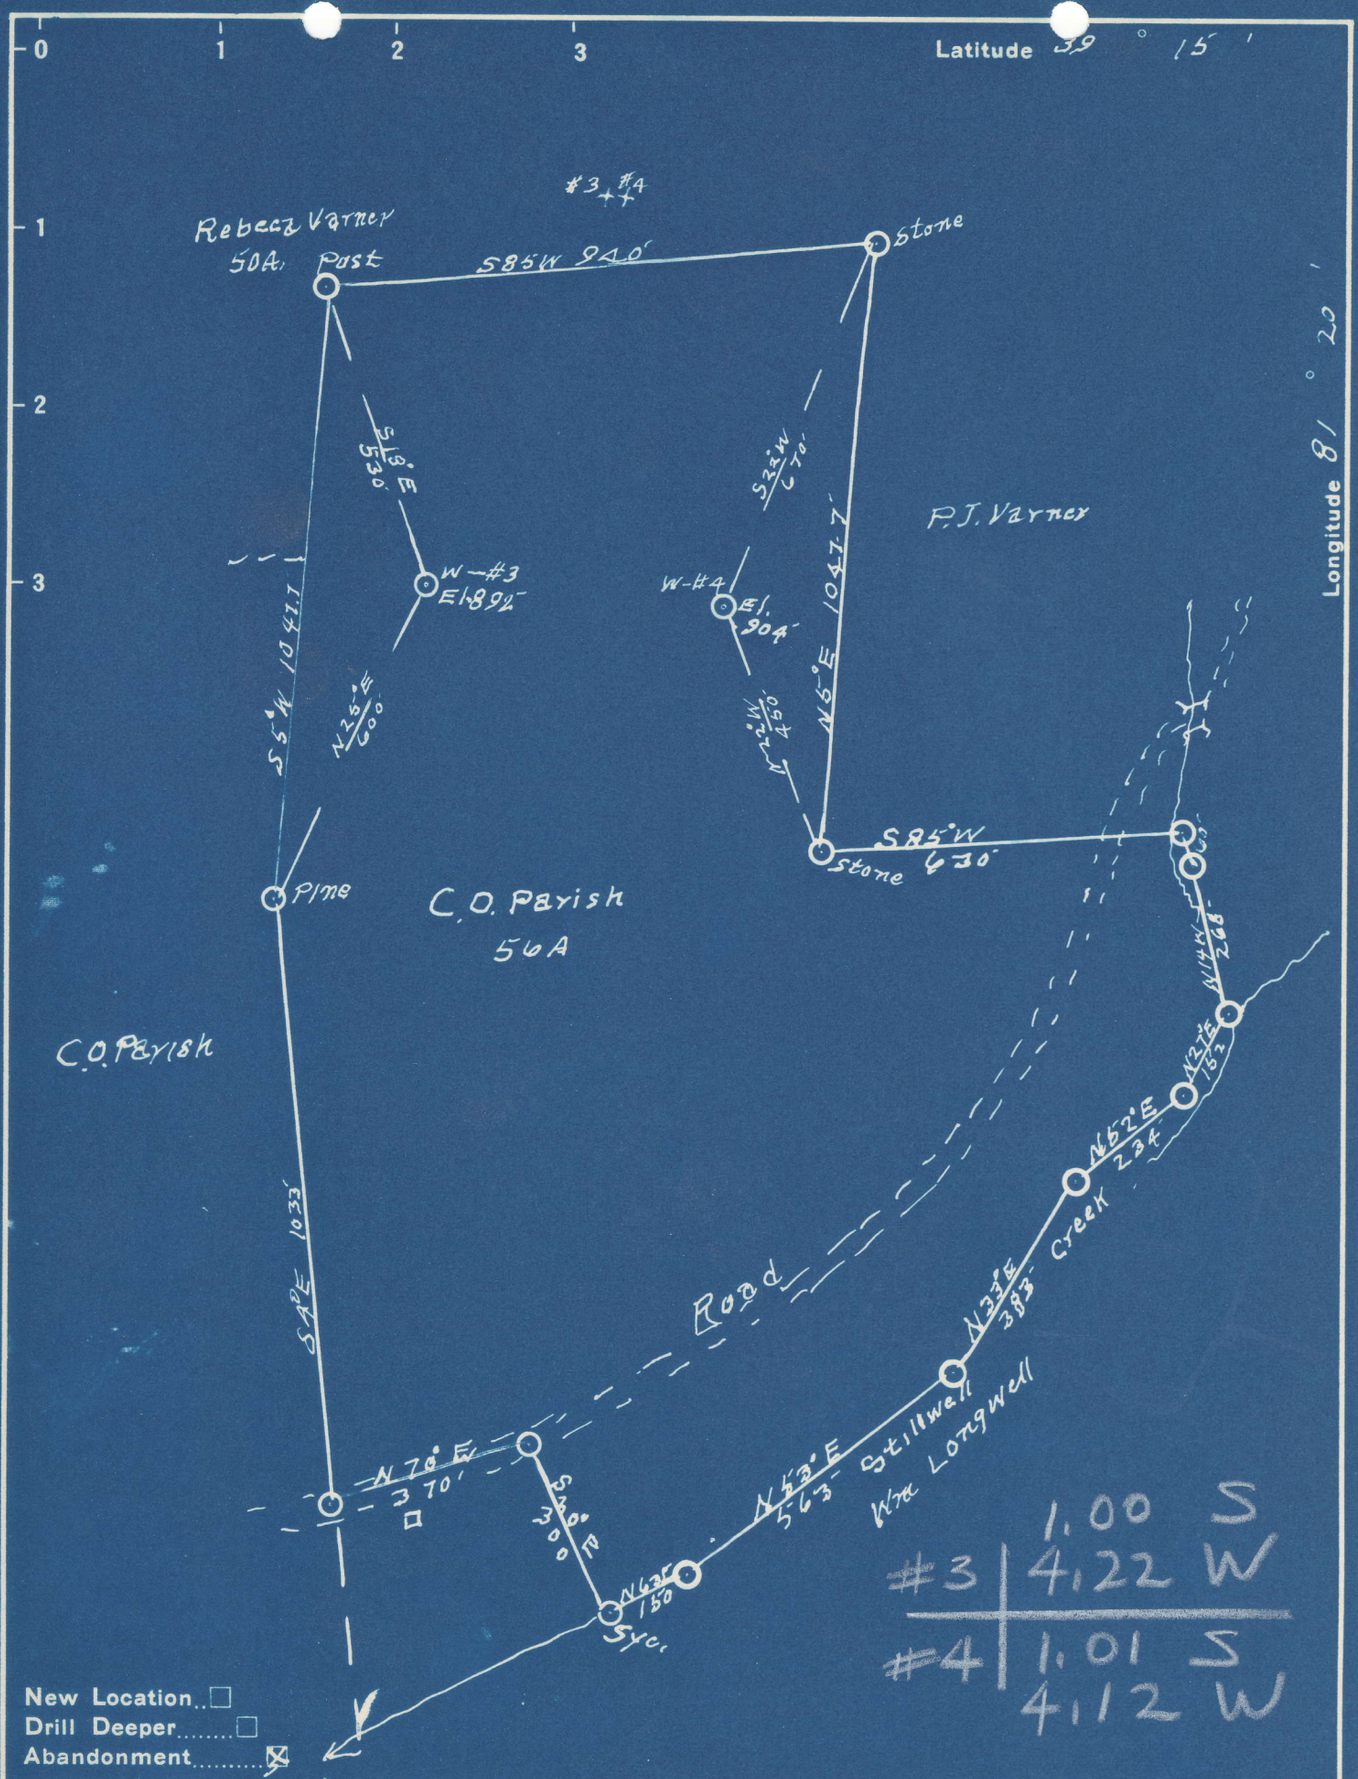

#3 | 1.00 S, 4.22 W

#4 | 1.01 S, 4.12 W

Company Schroeder Bros Oil & Gas Properties

Address 1614-23rd St. Parkersburg, W.Va.

Farm C.O. Parish (Adeline King)

Tract _____ Acres 56A Lease No. _____

Well (Farm) No. #3 892 #4 904 Serial No. _____ NC

Elevation (Spirit Level) #3 892 #4 904

Quadrangle ELIZABETH

County WOOD District WALKER

Engineer Robert K. Anderson
Byte Anderson

Engineer's Registration No. 296

File No. _____ Drawing No. _____

Date 8-22-49 Scale 1 in = 300 ft.

"IMPERIAL" TRACING CLOTH
K & E CO., N. Y.

STATE OF WEST VIRGINIA
DEPARTMENT OF MINES
OIL AND GAS DIVISION
CHARLESTON

WELL LOCATION MAP

FILE NO. W00-334-A-#3
W00-335-A-#4

+ Denotes location of well on United States Topographic Maps, scale 1 to 62,500, latitude and longitude lines being represented by border lines as shown.

— Denotes one inch spaces on border line of original tracing.