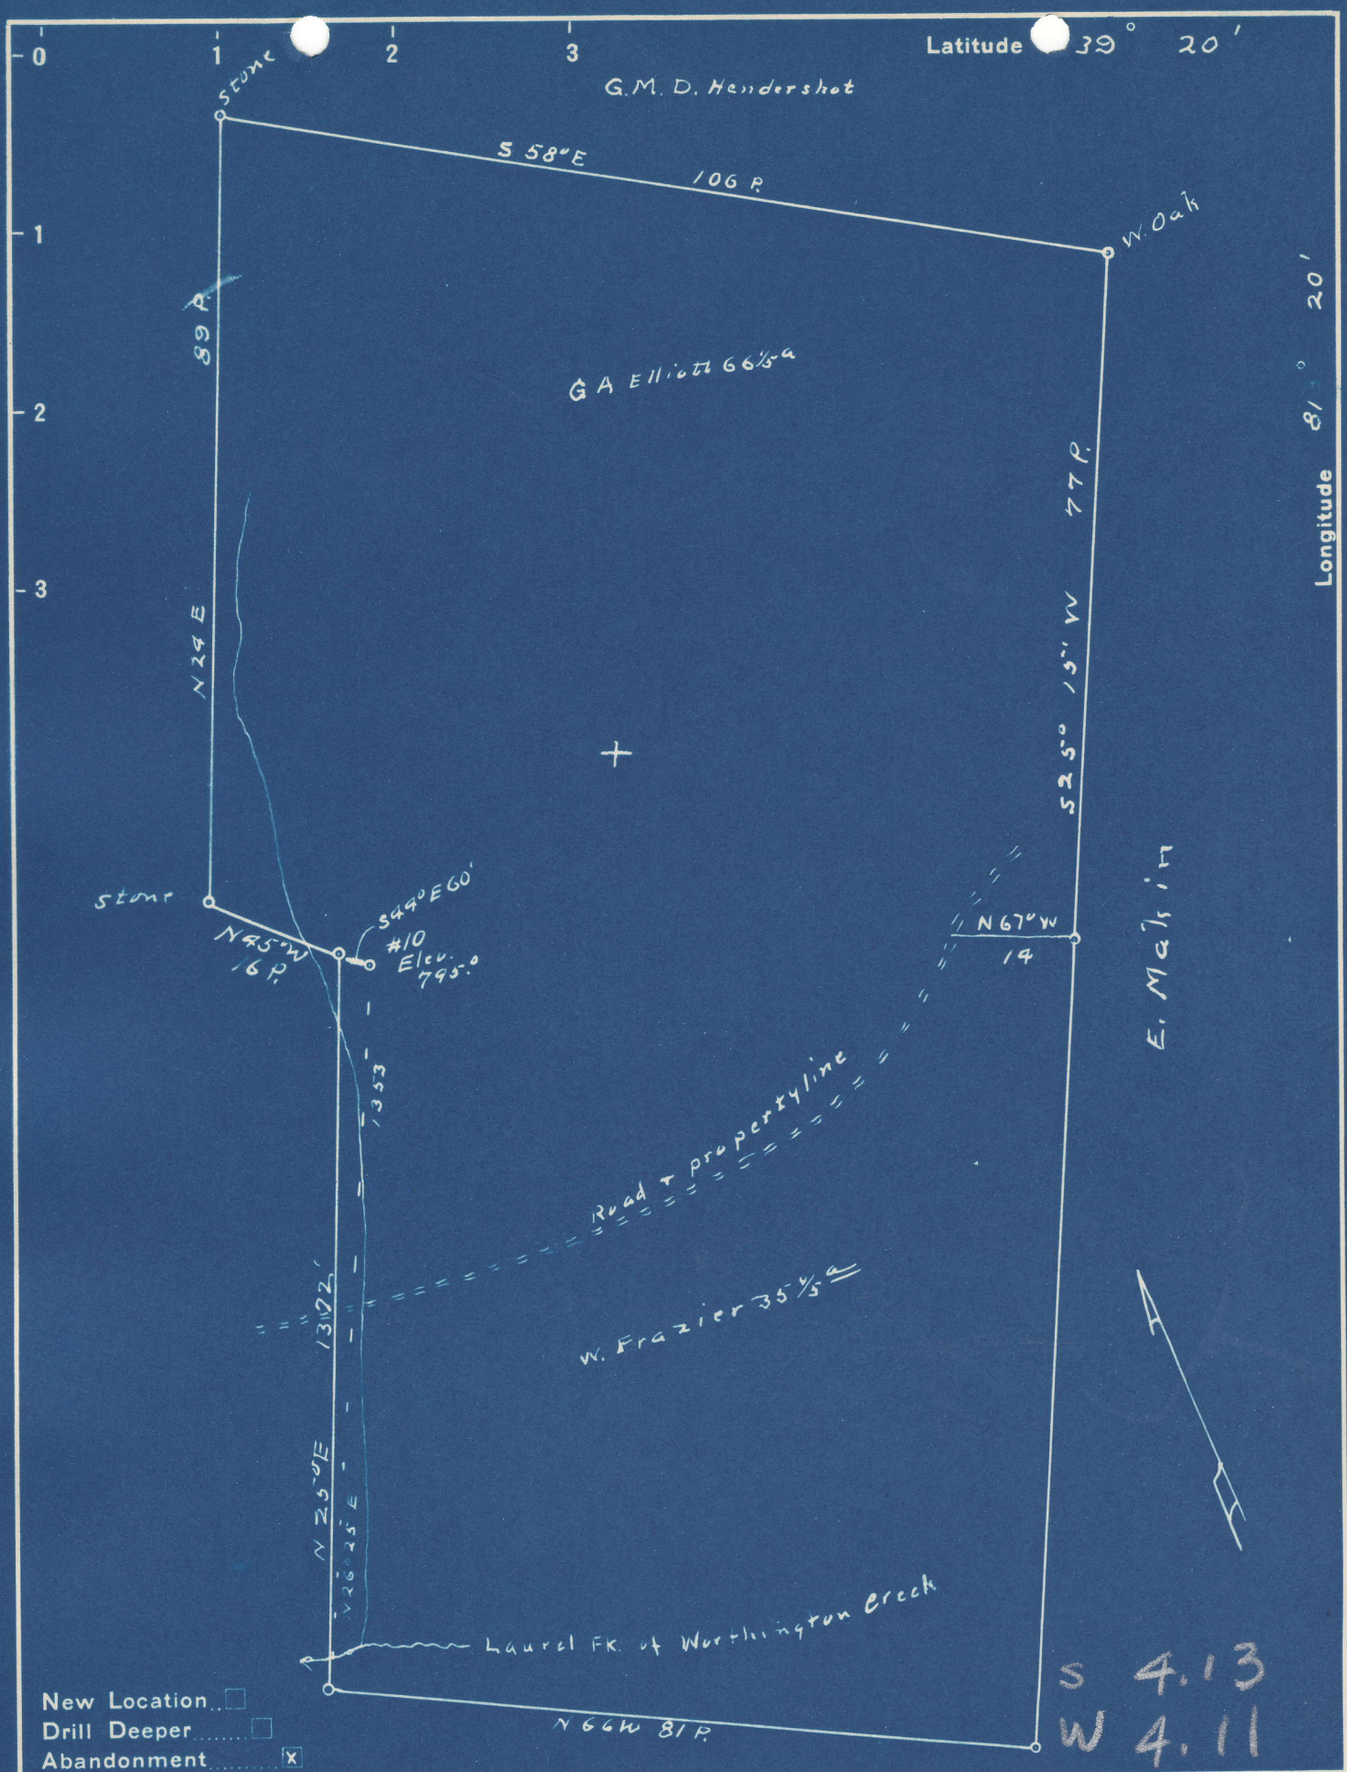

Company Pierpol, Smith, Faich & Kirkbride

Address RR2 Walker W. Va.

Farm G.A. Elliott

Tract ____ Acres 66½ Lease No. ____

Well (Farm) No. 10 Serial No. ____

Elevation (Spirit Level) 795.0

Quadrangle Marietta

County Wood District Union

Engineer Robert P. Anderson
by J. Meredith

Engineer's Registration No. 296

File No. ____ Drawing No. ____

Date Apr Scale 1 in = 20 Poles

"IMPERIAL" TRACING CLOTH
K & E CO., N. Y.

STATE OF WEST VIRGINIA
DEPARTMENT OF MINES
OIL AND GAS DIVISION
CHARLESTON

WELL LOCATION MAP

FILE NO. W00-366-10

+ Denotes location of well on United States Topographic Maps, scale 1 to 62,500, latitude and longitude lines being represented by border lines as shown.

— Denotes one inch spaces on border line of original tracing.