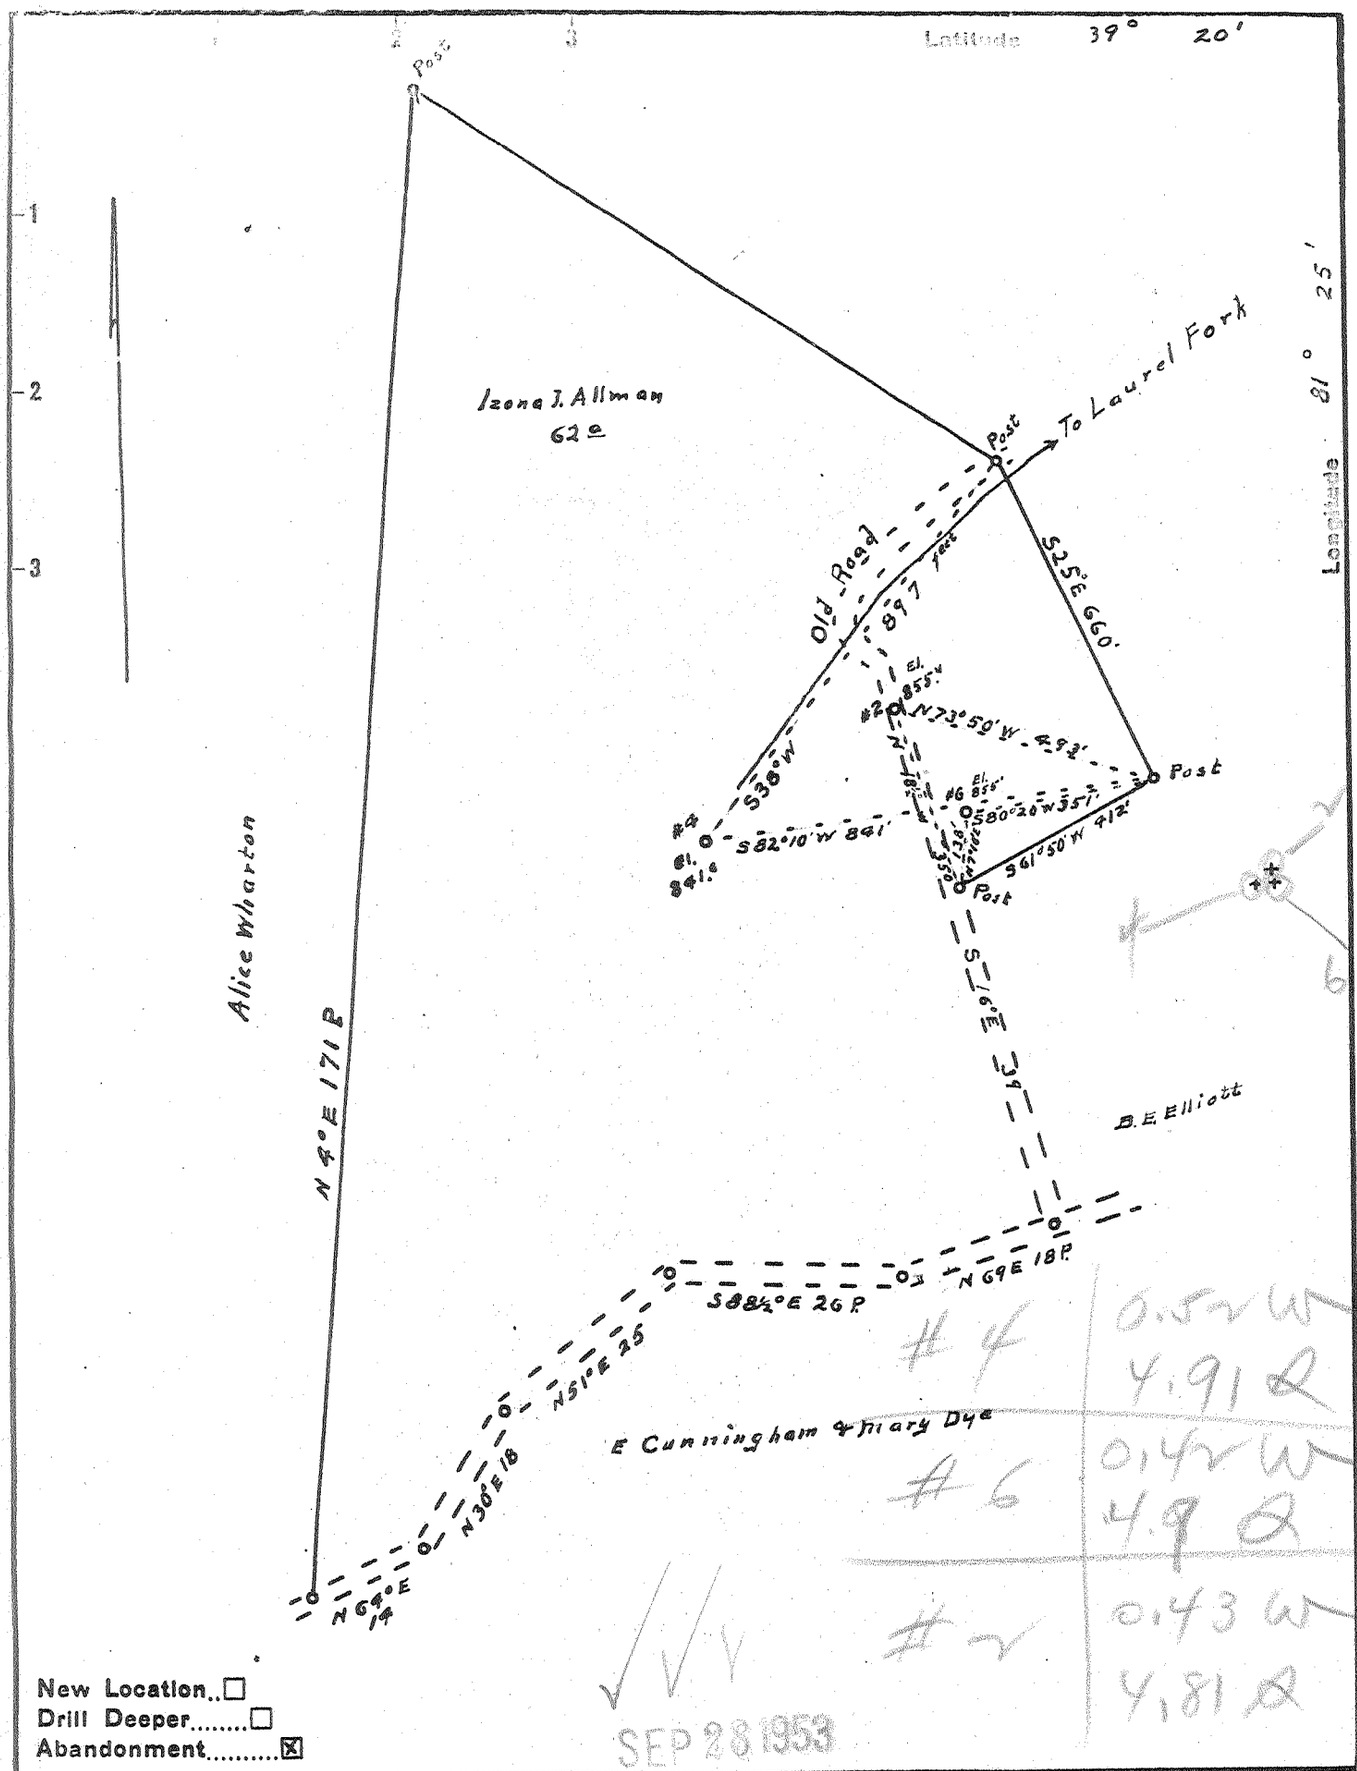

New Location..☐
Drill Deeper.....☐
Abandonment.....☒

Company Clyde McPeek
Address R1 Davisville
Farm Iona J. Allman
Tract _____ Acres 62 Lease No. _____
Well (Farm) No. 2, 4, 6 Serial No. _____
Elevation (Spirit Level) #2 855.4' #4 841.6' #6 855'
Quadrangle Marietta
County Wood District Union
Engineer Robert R. Anderson by O. Meredith
Engineer's Registration No. 296
File No. _____ Drawing No. _____
Date 8/10 53 Scale 1 in = 20 Poles

STATE OF WEST VIRGINIA
DEPARTMENT OF MINES
OIL AND GAS DIVISION
CHARLESTON

WELL LOCATION MAP

FILE NO. W00-576-A-#4
W00-583-A-#6
W00-582-A-#2

✚ Denotes location of well on United States Topographic Maps, scale 1 to 62,500, latitude and longitude lines being represented by border lines as shown.

— Denotes one inch spaces on border line of original tracing.

IONA J. ALLMAN WS. 4, 6, & 2 - CLYDE McPEEK -

W00-576-A
W00-583-A
W00-582-A