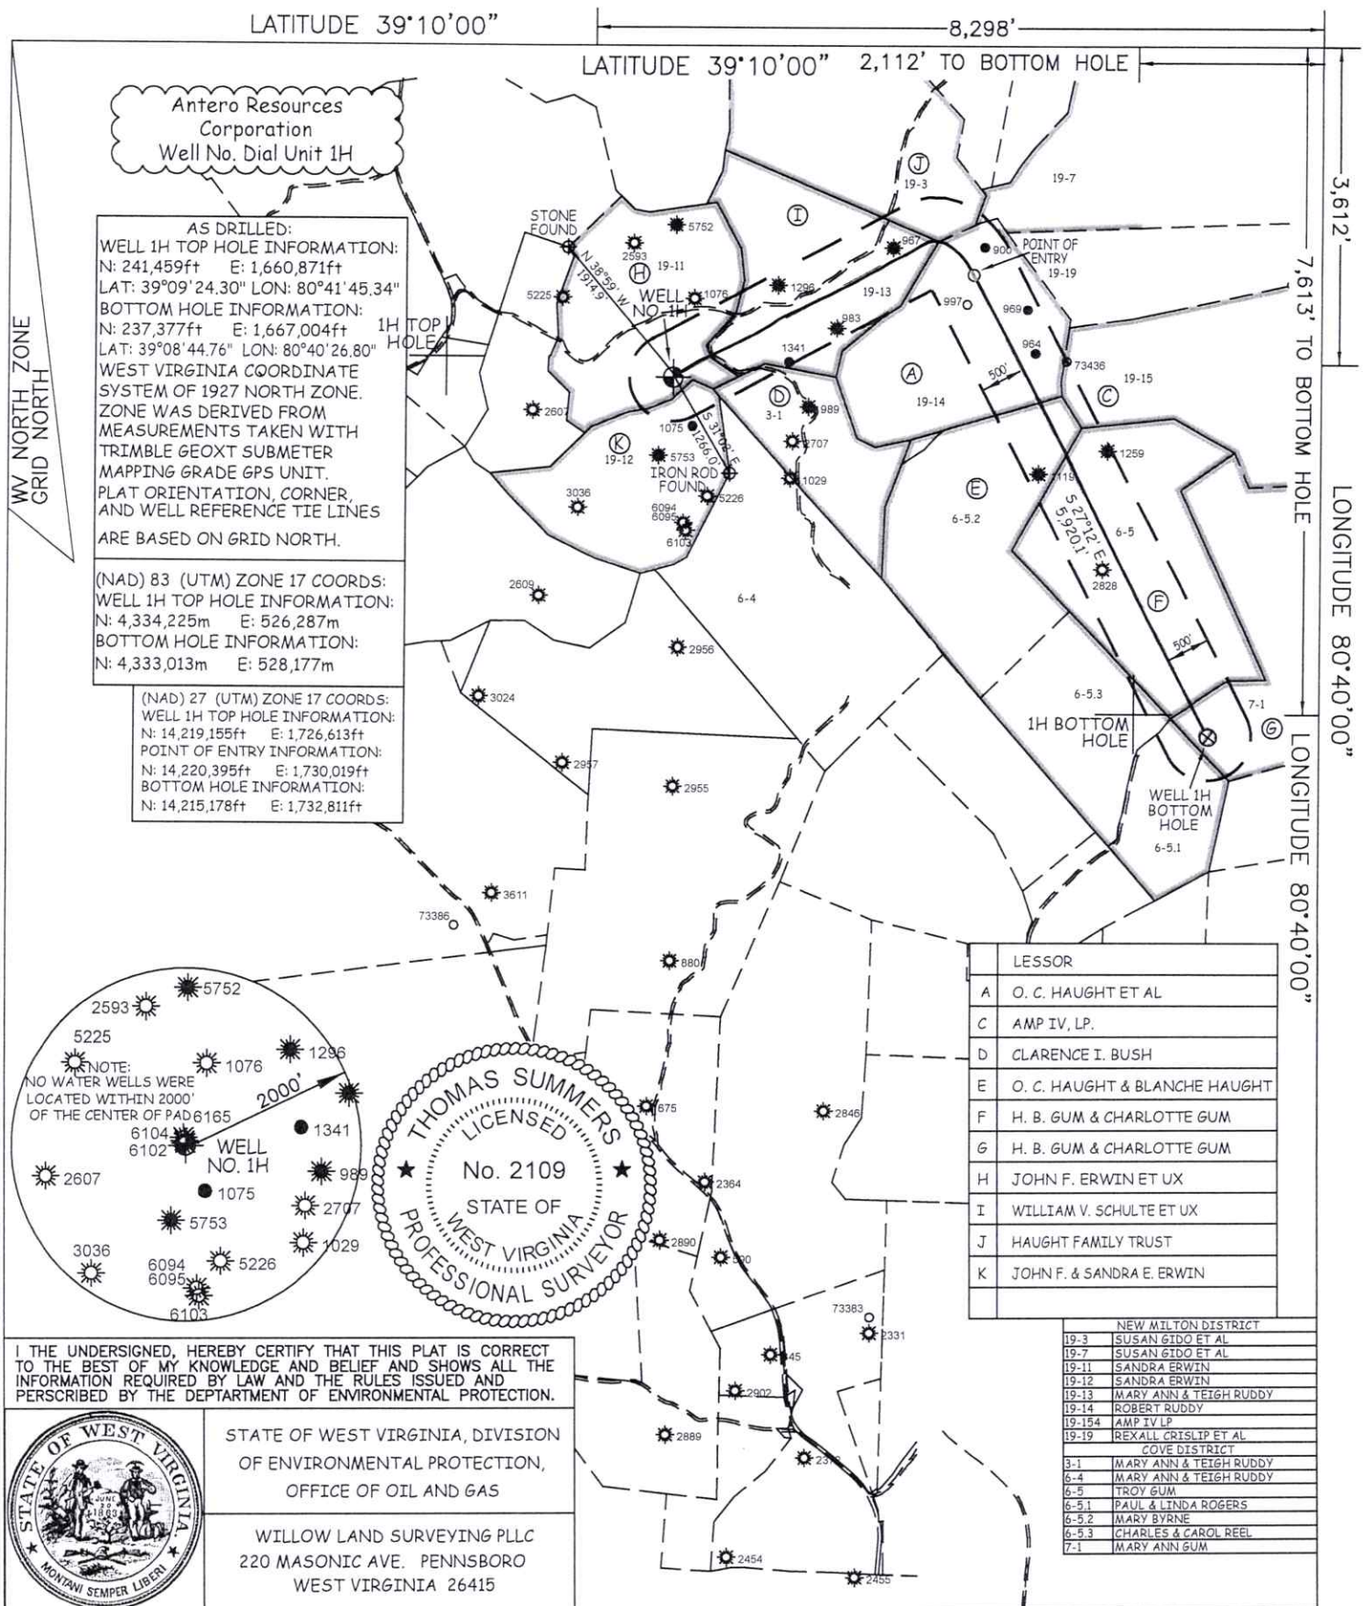


	LESSOR
A	O. C. HAUGHT ET AL
C	AMP IV, LP.
D	CLARENCE I. BUSH
E	O. C. HAUGHT & BLANCHE HAUGHT
F	H. B. GUM & CHARLOTTE GUM
G	H. B. GUM & CHARLOTTE GUM
H	JOHN F. ERWIN ET UX
I	WILLIAM V. SCHULTE ET UX
J	HAUGHT FAMILY TRUST
K	JOHN F. & SANDRA E. ERWIN

NEW MILTON DISTRICT	
19-3	SUSAN GIDO ET AL
19-7	SUSAN GIDO ET AL
19-11	SANDRA ERWIN
19-12	SANDRA ERWIN
19-13	MARY ANN & TEIGH RUDDY
19-14	ROBERT RUDDY
19-154	AMP IV LP
19-19	REXALL CRISLIP ET AL
COVE DISTRICT	
3-1	MARY ANN & TEIGH RUDDY
6-4	MARY ANN & TEIGH RUDDY
6-5	TROY GUM
6-5.1	PAUL & LINDA ROGERS
6-5.2	MARY BYRNE
6-5.3	CHARLES & CAROL REEL
7-1	MARY ANN GUM

I THE UNDERSIGNED, HEREBY CERTIFY THAT THIS PLAT IS CORRECT TO THE BEST OF MY KNOWLEDGE AND BELIEF AND SHOWS ALL THE INFORMATION REQUIRED BY LAW AND THE RULES ISSUED AND PERSCRIBED BY THE DEPTARTMENT OF ENVIRONMENTAL PROTECTION.

STATE OF WEST VIRGINIA, DIVISION OF ENVIRONMENTAL PROTECTION, OFFICE OF OIL AND GAS

WILLOW LAND SURVEYING PLLC
220 MASONIC AVE. PENNSBORO
WEST VIRGINIA 26415

JOB # 25-011WA
DRAWING # DIAL1HAD
SCALE 1" = 2000'
MINIMUM DEGREE OF ACCURACY SUBMETER
PROVEN SOURCE OF ELEV. SUBMETER MAPPING GRADE GPS


STATE OF WEST VIRGINIA
DEPARTMENT OF ENERGY
DIVISION OF OIL AND GAS

LEGEND
Surface Owner Boundary Lines +/-
Interior Surface Tracts +/-
Proposed Well Path
As Drilled Well Path

THOMAS SUMMERS P.S. 2109

DATE 07/20/26
OPERATOR'S WELL# DIAL UNIT #1H

PAD LAYOUT NOT TO SCALE

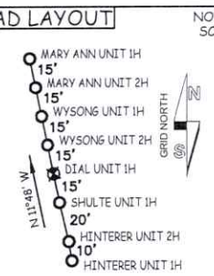

NOTE

1. NO OCCUPIED DWELLINGS OR BUILDINGS TWO THOUSAND FIVE HUNDRED (2,500) SQUARE FEET OR LARGER USED TO HOUSE OR SHELTER DAIRY CATTLE OR POULTRY HUSBANDRY ARE LOCATED WITHIN SIX HUNDRED TWENTY-FIVE (625) FEET OF THE CENTER OF THE WELL PAD.
2. TOP HOLE DATA SHOWN HEREON WAS PROVIDED BY ANTERO RESOURCES CORPORATION.
3. AS DRILLED DATA WAS PROVIDED BY ANTERO RESOURCES CORPORATION.
4. WLS IS NOT CERTIFYING THE DATA AND INFORMATION PROVIDED LISTED IN NOTES 2 AND 3, ONLY THE RELATIONSHIP TO THE DATA AND INFORMATION PROVIDED TO THE LEASE BOUNDARIES.
5. WLS IS BY NO MEANS RESPONSIBLE FOR ANY ERRORS OR INACCURACIES WITH THE DATA AND INFORMATION THAT HAS BEEN PROVIDED.

WELL TYPE: OIL ___ GAS X LIQUID INJECTION ___ WASTE DISPOSAL ___
(IF "GAS") PRODUCTION X STORAGE ___ DEEP ___ SHALLOW X
API WELL # 47 – 017 – 06996 (STATE – COUNTY – PERMIT)
LOCATION: ELEVATION ASBUILT - 1,213' WATERSHED HEADWATERS MIDDLE ISLAND CREEK
QUADRANGLE NEW MILTON 7.5' DISTRICT NEW MILTON COUNTY DODDRIDGE
SURFACE OWNER SANDRA E. ERWIN ACREAGE 104 ACRES +/-
OIL & GAS ROYALTY OWNER JOHN F. ERWIN ET UX LEASE ACREAGE 104 ACRES± 09/04/2026
PROPOSED WORK: DRILL ___ CONVERT ___ DRILL DEEPER ___ REDRILL ___ FRACTURE OR STIMULATE X PLUG OFF OLD FORMATION ___ PERFORATE NEW FORMATION ___
OTHER PHYSICAL CHANGE IN WELL (SPECIFY) AS DRILLED
PLUG & ABANDON ___ CLEAN OUT & REPLUG ___ ESTIMATED DEPTH 7,155' TVD 14,433' MD
TARGET FORMATION MARCELLUS
WELL OPERATOR ANTERO RESOURCES CORP. DESIGNATED AGENT CONRAD BASTON
ADDRESS 1615 WYNKOOP STREET, DENVER, CO 80202 ADDRESS 535 WHITE OAK BLVD., BRIDGEPORT, WV 26330

COUNTY NAME PERMIT

FORM WW-6