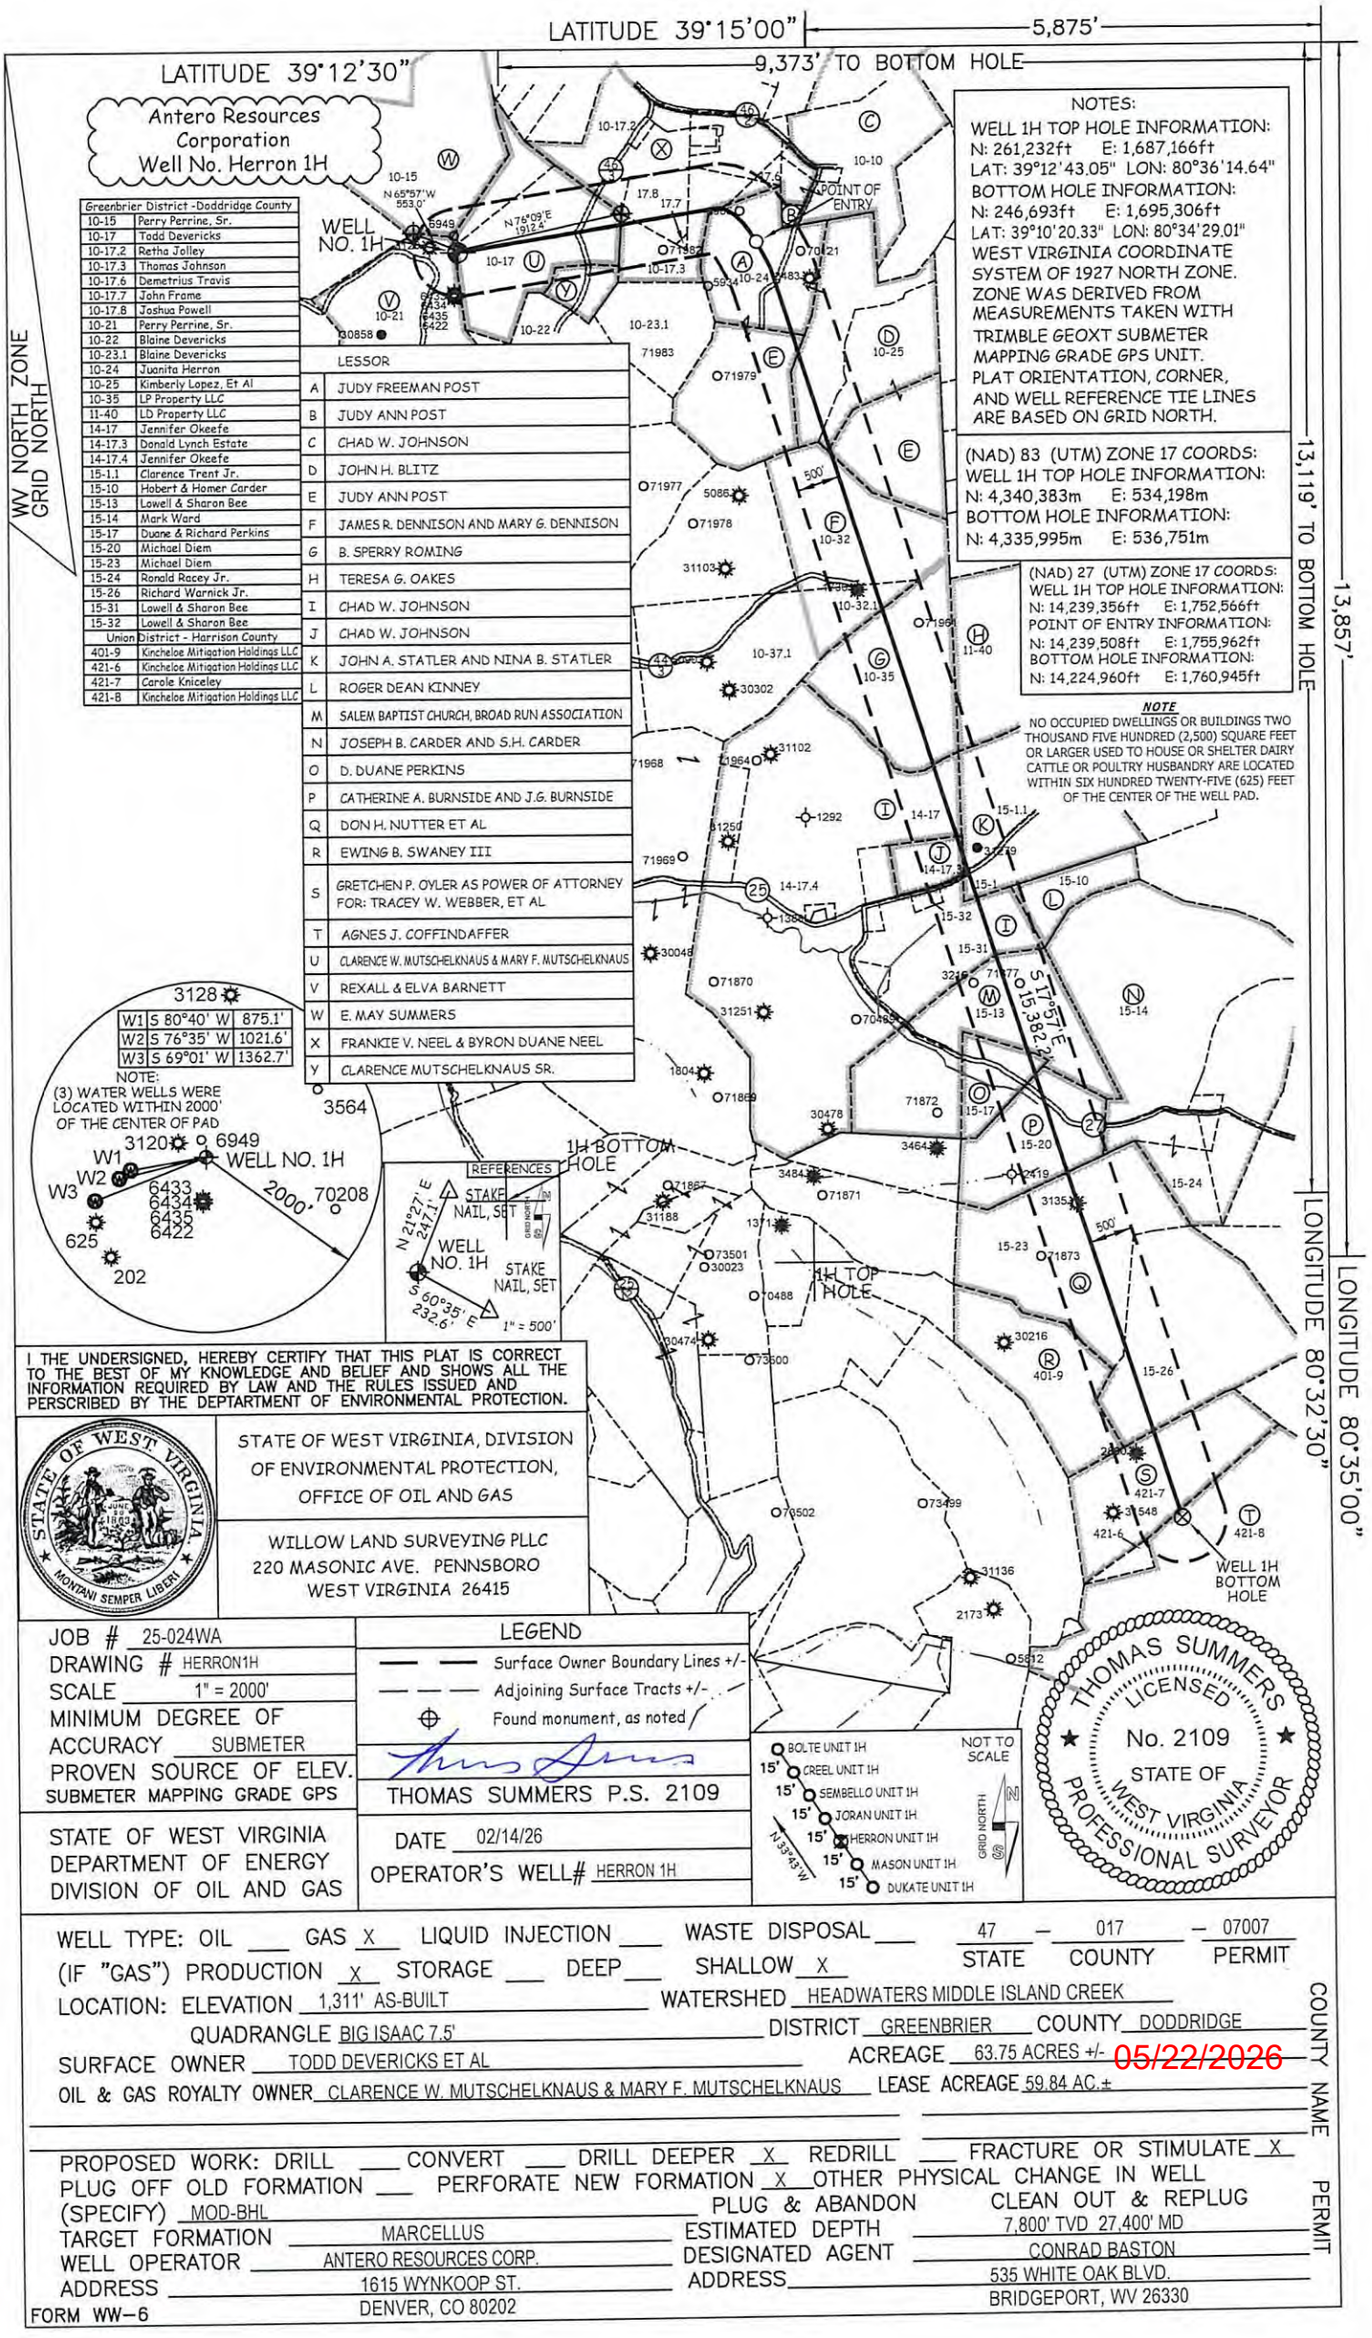


Greenbrier District - Doddridge County	
10-15	Perry Perrine, Sr.
10-17	Todd Devericks
10-17.2	Retha Jolley
10-17.3	Thomas Johnson
10-17.6	Demetrius Travis
10-17.7	John Frame
10-17.8	Joshua Powell
10-21	Perry Perrine, Sr.
10-22	Blaine Devericks
10-23.1	Blaine Devericks
10-24	Juanita Herron
10-25	Kimberly Lopez, Et Al
10-35	LP Property LLC
11-40	LD Property LLC
14-17	Jennifer Okeefe
14-17.3	Donald Lynch Estate
14-17.4	Jennifer Okeefe
15-1.1	Clarence Trent Jr.
15-10	Hobert & Homer Carder
15-13	Lowell & Sharon Bee
15-14	Mark Ward
15-17	Duane & Richard Perkins
15-20	Michael Diem
15-23	Michael Diem
15-24	Ronald Racey Jr.
15-26	Richard Warnick Jr.
15-31	Lowell & Sharon Bee
15-32	Lowell & Sharon Bee
Union	District - Harrison County
401-9	Kincheloe Mitigation Holdings LLC
421-6	Kincheloe Mitigation Holdings LLC
421-7	Carole Kniceley
421-8	Kincheloe Mitigation Holdings LLC

	LESSOR
A	JUDY FREEMAN POST
B	JUDY ANN POST
C	CHAD W. JOHNSON
D	JOHN H. BLITZ
E	JUDY ANN POST
F	JAMES R. DENNISON AND MARY G. DENNISON
G	B. SPERRY ROMING
H	TERESA G. OAKES
I	CHAD W. JOHNSON
J	CHAD W. JOHNSON
K	JOHN A. STATLER AND NINA B. STATLER
L	ROGER DEAN KINNEY
M	SALEM BAPTIST CHURCH, BROAD RUN ASSOCIATION
N	JOSEPH B. CARDER AND S.H. CARDER
O	D. DUANE PERKINS
P	CATHERINE A. BURNSIDE AND J.G. BURNSIDE
Q	DON H. NUTTER ET AL
R	EWING B. SWANEY III
S	GRETCHEN P. OYLER AS POWER OF ATTORNEY FOR: TRACEY W. WEBBER, ET AL
T	AGNES J. COFFINDAFFER
U	CLARENCE W. MUTSCHELKNAUS & MARY F. MUTSCHELKNAUS
V	REXALL & ELVA BARNETT
W	E. MAY SUMMERS
X	FRANKIE V. NEEL & BYRON DUANE NEEL
Y	CLARENCE MUTSCHELKNAUS SR.

NOTES:
WELL 1H TOP HOLE INFORMATION:
N: 261,232ft E: 1,687,166ft
LAT: 39°12'43.05" LON: 80°36'14.64"
BOTTOM HOLE INFORMATION:
N: 246,693ft E: 1,695,306ft
LAT: 39°10'20.33" LON: 80°34'29.01"
WEST VIRGINIA COORDINATE SYSTEM OF 1927 NORTH ZONE. ZONE WAS DERIVED FROM MEASUREMENTS TAKEN WITH TRIMBLE GEOXT SUBMETER MAPPING GRADE GPS UNIT. PLAT ORIENTATION, CORNER, AND WELL REFERENCE TIE LINES ARE BASED ON GRID NORTH.

(NAD) 83 (UTM) ZONE 17 COORDS:
WELL 1H TOP HOLE INFORMATION:
N: 4,340,383m E: 534,198m
BOTTOM HOLE INFORMATION:
N: 4,335,995m E: 536,751m

(NAD) 27 (UTM) ZONE 17 COORDS:
WELL 1H TOP HOLE INFORMATION:
N: 14,239,356ft E: 1,752,566ft
POINT OF ENTRY INFORMATION:
N: 14,239,508ft E: 1,755,962ft
BOTTOM HOLE INFORMATION:
N: 14,224,960ft E: 1,760,945ft

NOTE
NO OCCUPIED DWELLINGS OR BUILDINGS TWO THOUSAND FIVE HUNDRED (2,500) SQUARE FEET OR LARGER USED TO HOUSE OR SHELTER DAIRY CATTLE OR POULTRY HUSBANDRY ARE LOCATED WITHIN SIX HUNDRED TWENTY-FIVE (625) FEET OF THE CENTER OF THE WELL PAD.

W1	S 80°40' W	875.1'
W2	S 76°35' W	1021.6'
W3	S 69°01' W	1362.7'

NOTE:
(3) WATER WELLS WERE LOCATED WITHIN 2000' OF THE CENTER OF PAD

I THE UNDERSIGNED, HEREBY CERTIFY THAT THIS PLAT IS CORRECT TO THE BEST OF MY KNOWLEDGE AND BELIEF AND SHOWS ALL THE INFORMATION REQUIRED BY LAW AND THE RULES ISSUED AND PERSCRIBED BY THE DEPTARTMENT OF ENVIRONMENTAL PROTECTION.

STATE OF WEST VIRGINIA, DIVISION OF ENVIRONMENTAL PROTECTION, OFFICE OF OIL AND GAS

WILLOW LAND SURVEYING PLLC
220 MASONIC AVE. PENNSBORO
WEST VIRGINIA 26415

JOB # 25-024WA
DRAWING # HERRON1H
SCALE 1" = 2000'
MINIMUM DEGREE OF ACCURACY SUBMETER
PROVEN SOURCE OF ELEV. SUBMETER MAPPING GRADE GPS

STATE OF WEST VIRGINIA
DEPARTMENT OF ENERGY
DIVISION OF OIL AND GAS

LEGEND
Surface Owner Boundary Lines +/-
Adjoining Surface Tracts +/-
Found monument, as noted

THOMAS SUMMERS P.S. 2109

DATE 02/14/26

OPERATOR'S WELL# HERRON 1H

THOMAS SUMMERS LICENSED No. 2109 STATE OF WEST VIRGINIA PROFESSIONAL SURVEYOR

WELL TYPE: OIL ___ GAS X LIQUID INJECTION ___ WASTE DISPOSAL ___
(IF "GAS") PRODUCTION X STORAGE ___ DEEP ___ SHALLOW X
47 – 017 – 07007
STATE COUNTY PERMIT

LOCATION: ELEVATION 1,311' AS-BUILT WATERSHED HEADWATERS MIDDLE ISLAND CREEK
QUADRANGLE BIG ISAAC 7.5' DISTRICT GREENBRIER COUNTY DODDRIDGE
SURFACE OWNER TODD DEVERICKS ET AL ACREAGE 63.75 ACRES +/- 05/22/2026
OIL & GAS ROYALTY OWNER CLARENCE W. MUTSCHELKNAUS & MARY F. MUTSCHELKNAUS LEASE ACREAGE 59.84 AC.±

PROPOSED WORK: DRILL ___ CONVERT ___ DRILL DEEPER X REDRILL ___ FRACTURE OR STIMULATE X
PLUG OFF OLD FORMATION ___ PERFORATE NEW FORMATION X OTHER PHYSICAL CHANGE IN WELL
(SPECIFY) MOD-BHL PLUG & ABANDON CLEAN OUT & REPLUG
TARGET FORMATION MARCELLUS ESTIMATED DEPTH 7,800' TVD 27,400' MD
WELL OPERATOR ANTERO RESOURCES CORP. DESIGNATED AGENT CONRAD BASTON
ADDRESS 1615 WYNKOOP ST. ADDRESS 535 WHITE OAK BLVD.
DENVER, CO 80202 BRIDGEPORT, WV 26330

COUNTY NAME PERMIT

FORM WW-6