
WAGNER B PAD
ANTERO RESOURCES CORPORATION

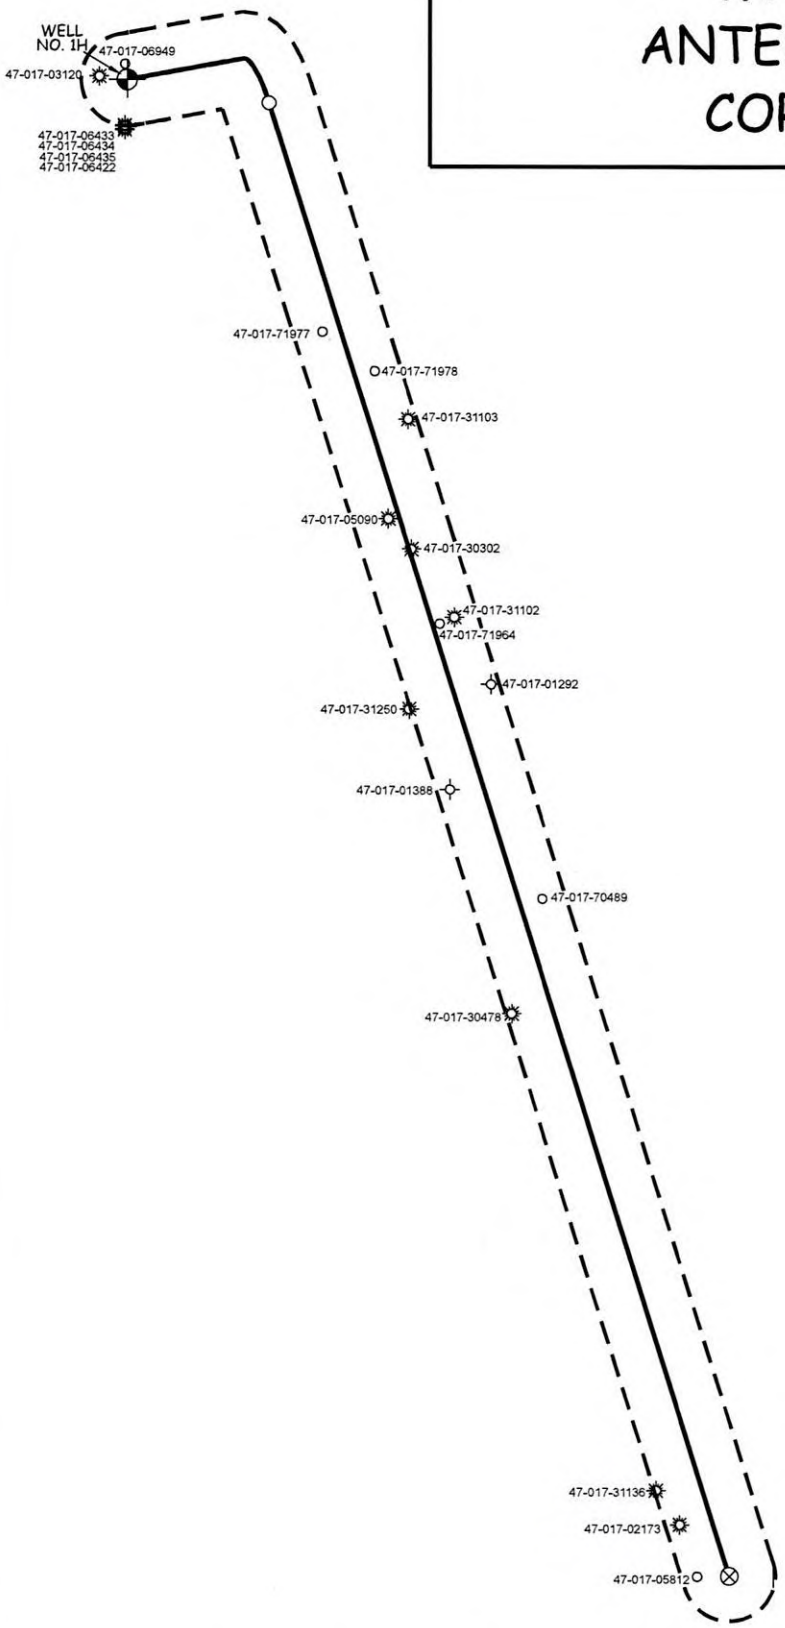

RECEIVED
Office of Oil and Gas
APR 0 3 2026
WV Department of
Environmental Protection

WILLOW LAND SURVEYING, PLLC
P.O. BOX 17, PENNSBORO, WV 26415
(304) 659-1717

DATE: 03/05/26 | DRAWN BY: T.B.S.

JOB #: 25-022WA

FILE: SEMBELLO1HAOR.DWG


SCALE : 1-INCH = 2000-FEET

0' 2000' 4000' 6000'

04/24/2026

UWI (APINum)	Well Name	Well Number	Operator	Historical Operator	TD	Perforated Interval (shallowest, deepest)	Perforated Formation(s)	Producible Formation(s) not perf'd
4701706949	WAGNER B	5V	ANTERO RESOURCES CORP	ANTERO RESOURCES CORP				
4701706433	DOWNS UNIT	1H	ANTERO RESOURCES CORP	ANTERO RESOURCES CORP	16,983	7472 - 16893	Marcellus	
4701706434	DOWNS UNIT	2H	ANTERO RESOURCES CORP	ANTERO RESOURCES CORP	17,820	7692 - 17728	Marcellus	
4701706435	LETTIE UNIT	2H	ANTERO RESOURCES CORP	ANTERO RESOURCES CORP	17,792	7579 - 17668	Marcellus	
4701706422	LETTIE UNIT	1H	ANTERO RESOURCES CORP	ANTERO RESOURCES CORP	18,308	7750 - 18181	Marcellus	
4701703120	MCCLAIN FRANKIE R	1	DIVERSIFIED PRODUCTION LLC	STONEWALL GAS	5,740	5232 - 5579	Benson	Weir, Alexander
4701771977	J C NICHOLSON	4293	PHILADELPHIA OIL	PHILADELPHIA OIL				
4701771978	L A SWISHER	3147	HOPE NATURAL GAS	HOPE NATURAL GAS				
4701731103	LOUISA A SWISHER 1	3147	LURAYLAND INC	LURAYLAND INC	3,000		Thirty-Foot, Gordon	
4701705090	BOLTE	3	JAY-BEE OIL & GAS INC	JAY-BEE OIL & GAS INC	5,684	5156 - 5684	Benson	Weir, Alexander
4701730302	GEORGE W SWISHER	3146	HOPE NATURAL GAS	HOPE NATURAL GAS	2,925		Thirty-Foot, Gordon	
4701731102	G W FISHER 1	3146	UNKNOWN	UNKNOWN	3,180		Thirty-Foot, Gordon	
4701771964	M G SPERRY	4291	PHILADELPHIA OIL	PHILADELPHIA OIL				
4701701292	MARY M SPERRY	4	PENNZOIL CO INC	WISER OIL CO THE	2,149			
4701731250	E L SPERRY (ILLEGIB	1	WACO O & G CO INC	WACO O & G CO INC	2,753			
4701701388	MARY M SPERRY	2	WISER OIL CO THE	WISER OIL CO THE	2,030			
4701770489	M M SPERRY 1	1253	HOPE NATURAL GAS	HOPE NATURAL GAS				
4701730478	MARY M SPERRY 2	4537	PITTSBURGH&W VA GAS	PITTSBURGH&W VA GAS	2,927		Big Injun, Gantz, Gordon, Fourth	
4701731136	M J SMITH HEIRS	3	WILHELM & JACKSON	WILHELM & JACKSON	1,879			
4701702173	JAMES D JOHNSON	L2848	COLUMBIA NATURAL RESOURCES INC	COLUMBIA GAS TRNSMSS				
4701705812	ROBINSON E B	3	ENERVEST OPERATING	ENERVEST OPERATING				

RECEIVED
Office of Oil and Gas
APR 03 2025
WV Department of
Environmental Protection

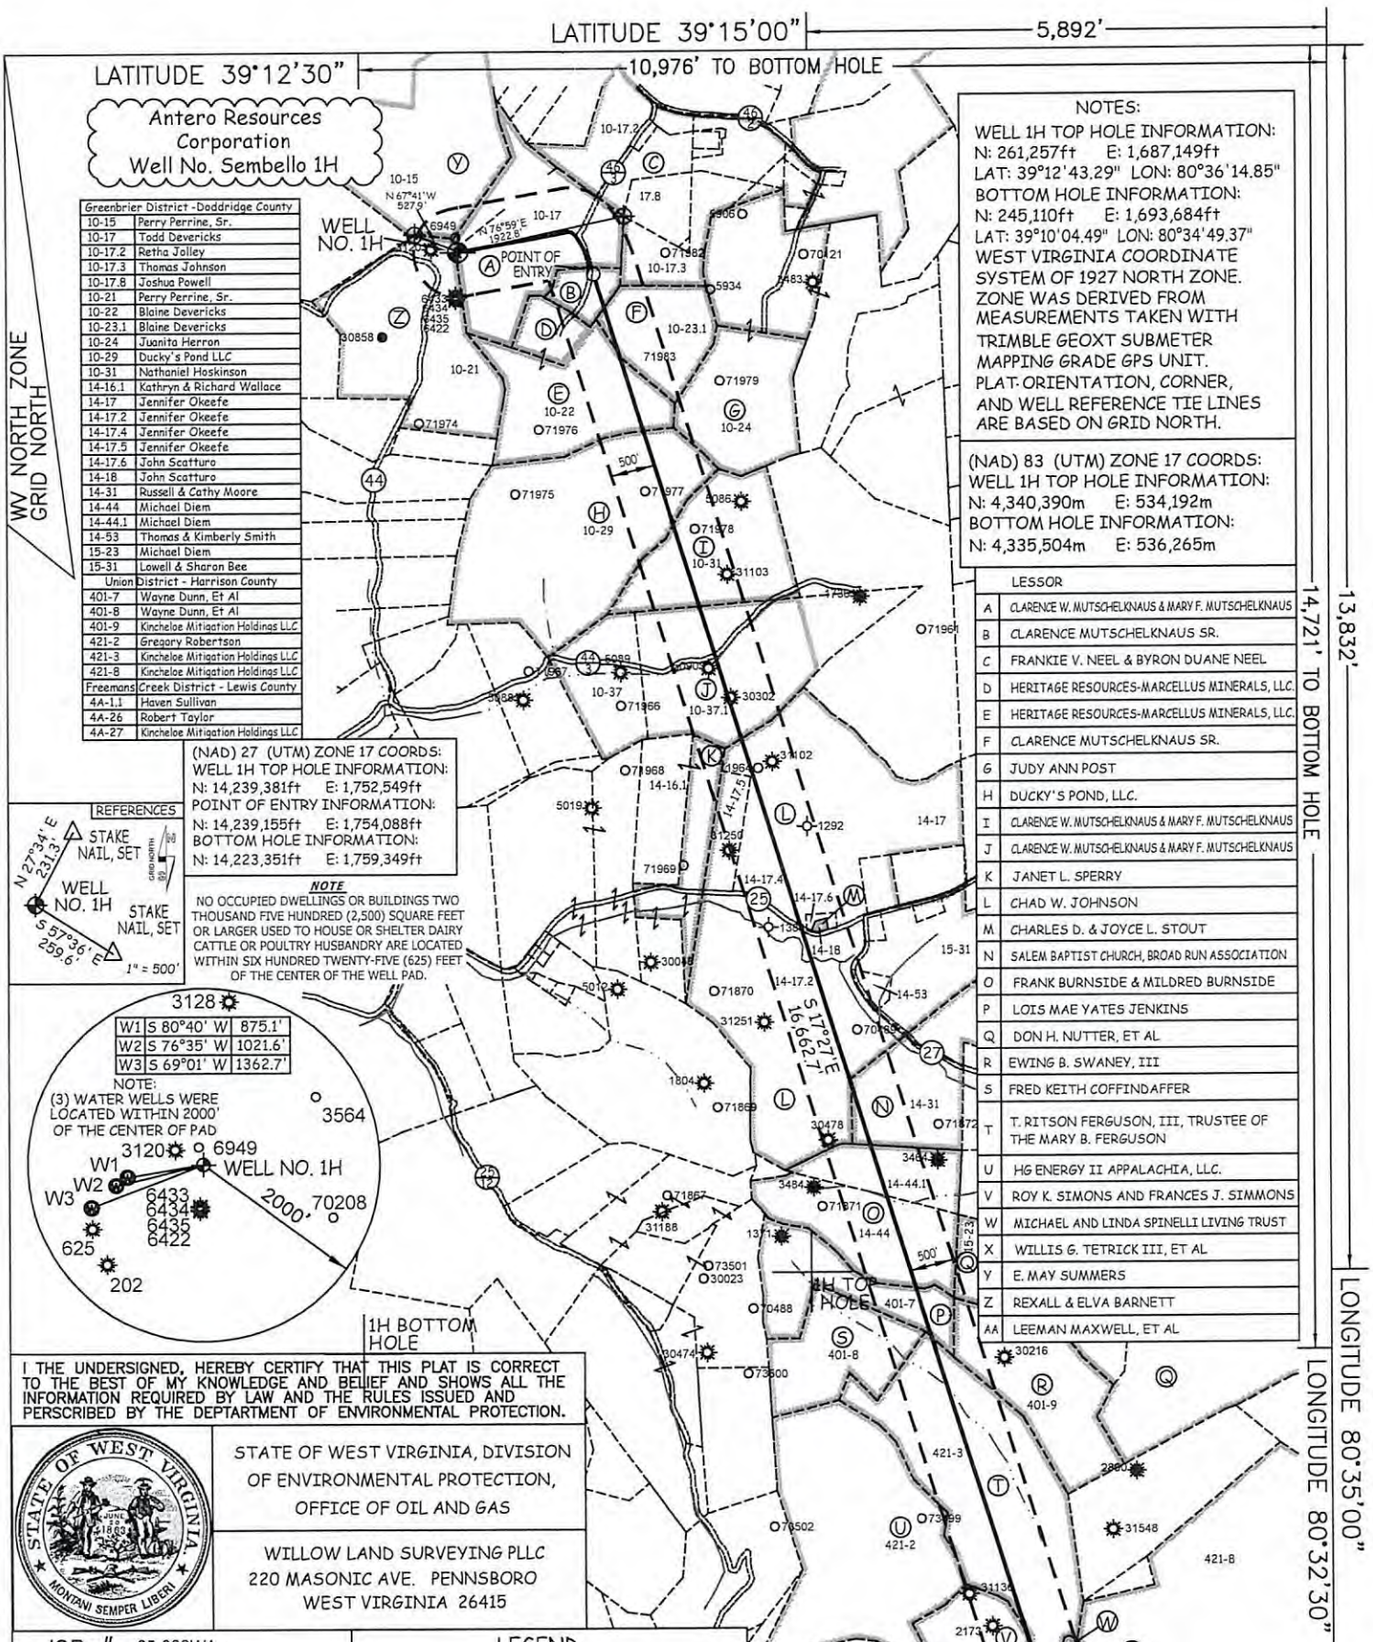

I THE UNDERSIGNED, HEREBY CERTIFY THAT THIS PLAT IS CORRECT TO THE BEST OF MY KNOWLEDGE AND BELIEF AND SHOWS ALL THE INFORMATION REQUIRED BY LAW AND THE RULES ISSUED AND PERSCRIBED BY THE DEPTARTMENT OF ENVIRONMENTAL PROTECTION.

STATE OF WEST VIRGINIA, DIVISION OF ENVIRONMENTAL PROTECTION, OFFICE OF OIL AND GAS

WILLOW LAND SURVEYING PLLC
220 MASONIC AVE. PENNSBORO
WEST VIRGINIA 26415

JOB # 25-022WA
DRAWING # SEMBELLO1H
SCALE 1" = 2000'
MINIMUM DEGREE OF ACCURACY SUBMETER
PROVEN SOURCE OF ELEV. SUBMETER MAPPING GRADE GPS

LEGEND
Surface Owner Boundary Lines +/-
Adjoining Surface Tracts +/-
Found monument, as noted

THOMAS SUMMERS P.S. 2109

DATE 02/14/26
OPERATOR'S WELL# SEMBELLO 1H

STATE OF WEST VIRGINIA
DEPARTMENT OF ENERGY
DIVISION OF OIL AND GAS

WELL TYPE: OIL ___ GAS X LIQUID INJECTION ___ WASTE DISPOSAL ___
(IF "GAS") PRODUCTION X STORAGE ___ DEEP ___ SHALLOW X
47 — 017 — 07010
STATE COUNTY PERMIT
LOCATION: ELEVATION 1,311' AS-BUILT WATERSHED HEADWATERS MIDDLE ISLAND CREEK
QUADRANGLE BIG ISAAC 7.5' DISTRICT GREENBRIER COUNTY DODDRIDGE
SURFACE OWNER TODD DEVERICKS ET AL ACREAGE 63.75 ACRES +/-
OIL & GAS ROYALTY OWNER CLARENCE W. MUTSCHELKNAUS & MARY F. MUTSCHELKNAUS LEASE ACREAGE 59.84 AC.±
PROPOSED WORK: DRILL ___ CONVERT ___ DRILL DEEPER X REDRILL ___ FRACTURE OR STIMULATE X
PLUG OFF OLD FORMATION ___ PERFORATE NEW FORMATION X OTHER PHYSICAL CHANGE IN WELL (SPECIFY) MOD-BHL PLUG & ABANDON ___ CLEAN OUT & REPLUG ___
TARGET FORMATION MARCELLUS ESTIMATED DEPTH 7,800' TVD 26,700' MD
WELL OPERATOR ANTERO RESOURCES CORP. DESIGNATED AGENT CONRAD BASTON
ADDRESS 1615 WYNKOOP ST. ADDRESS 535 WHITE OAK BLVD.
DENVER, CO 80202 BRIDGEPORT, WV 26330

04/24/2026

COUNTY NAME PERMIT

FORM WW-6