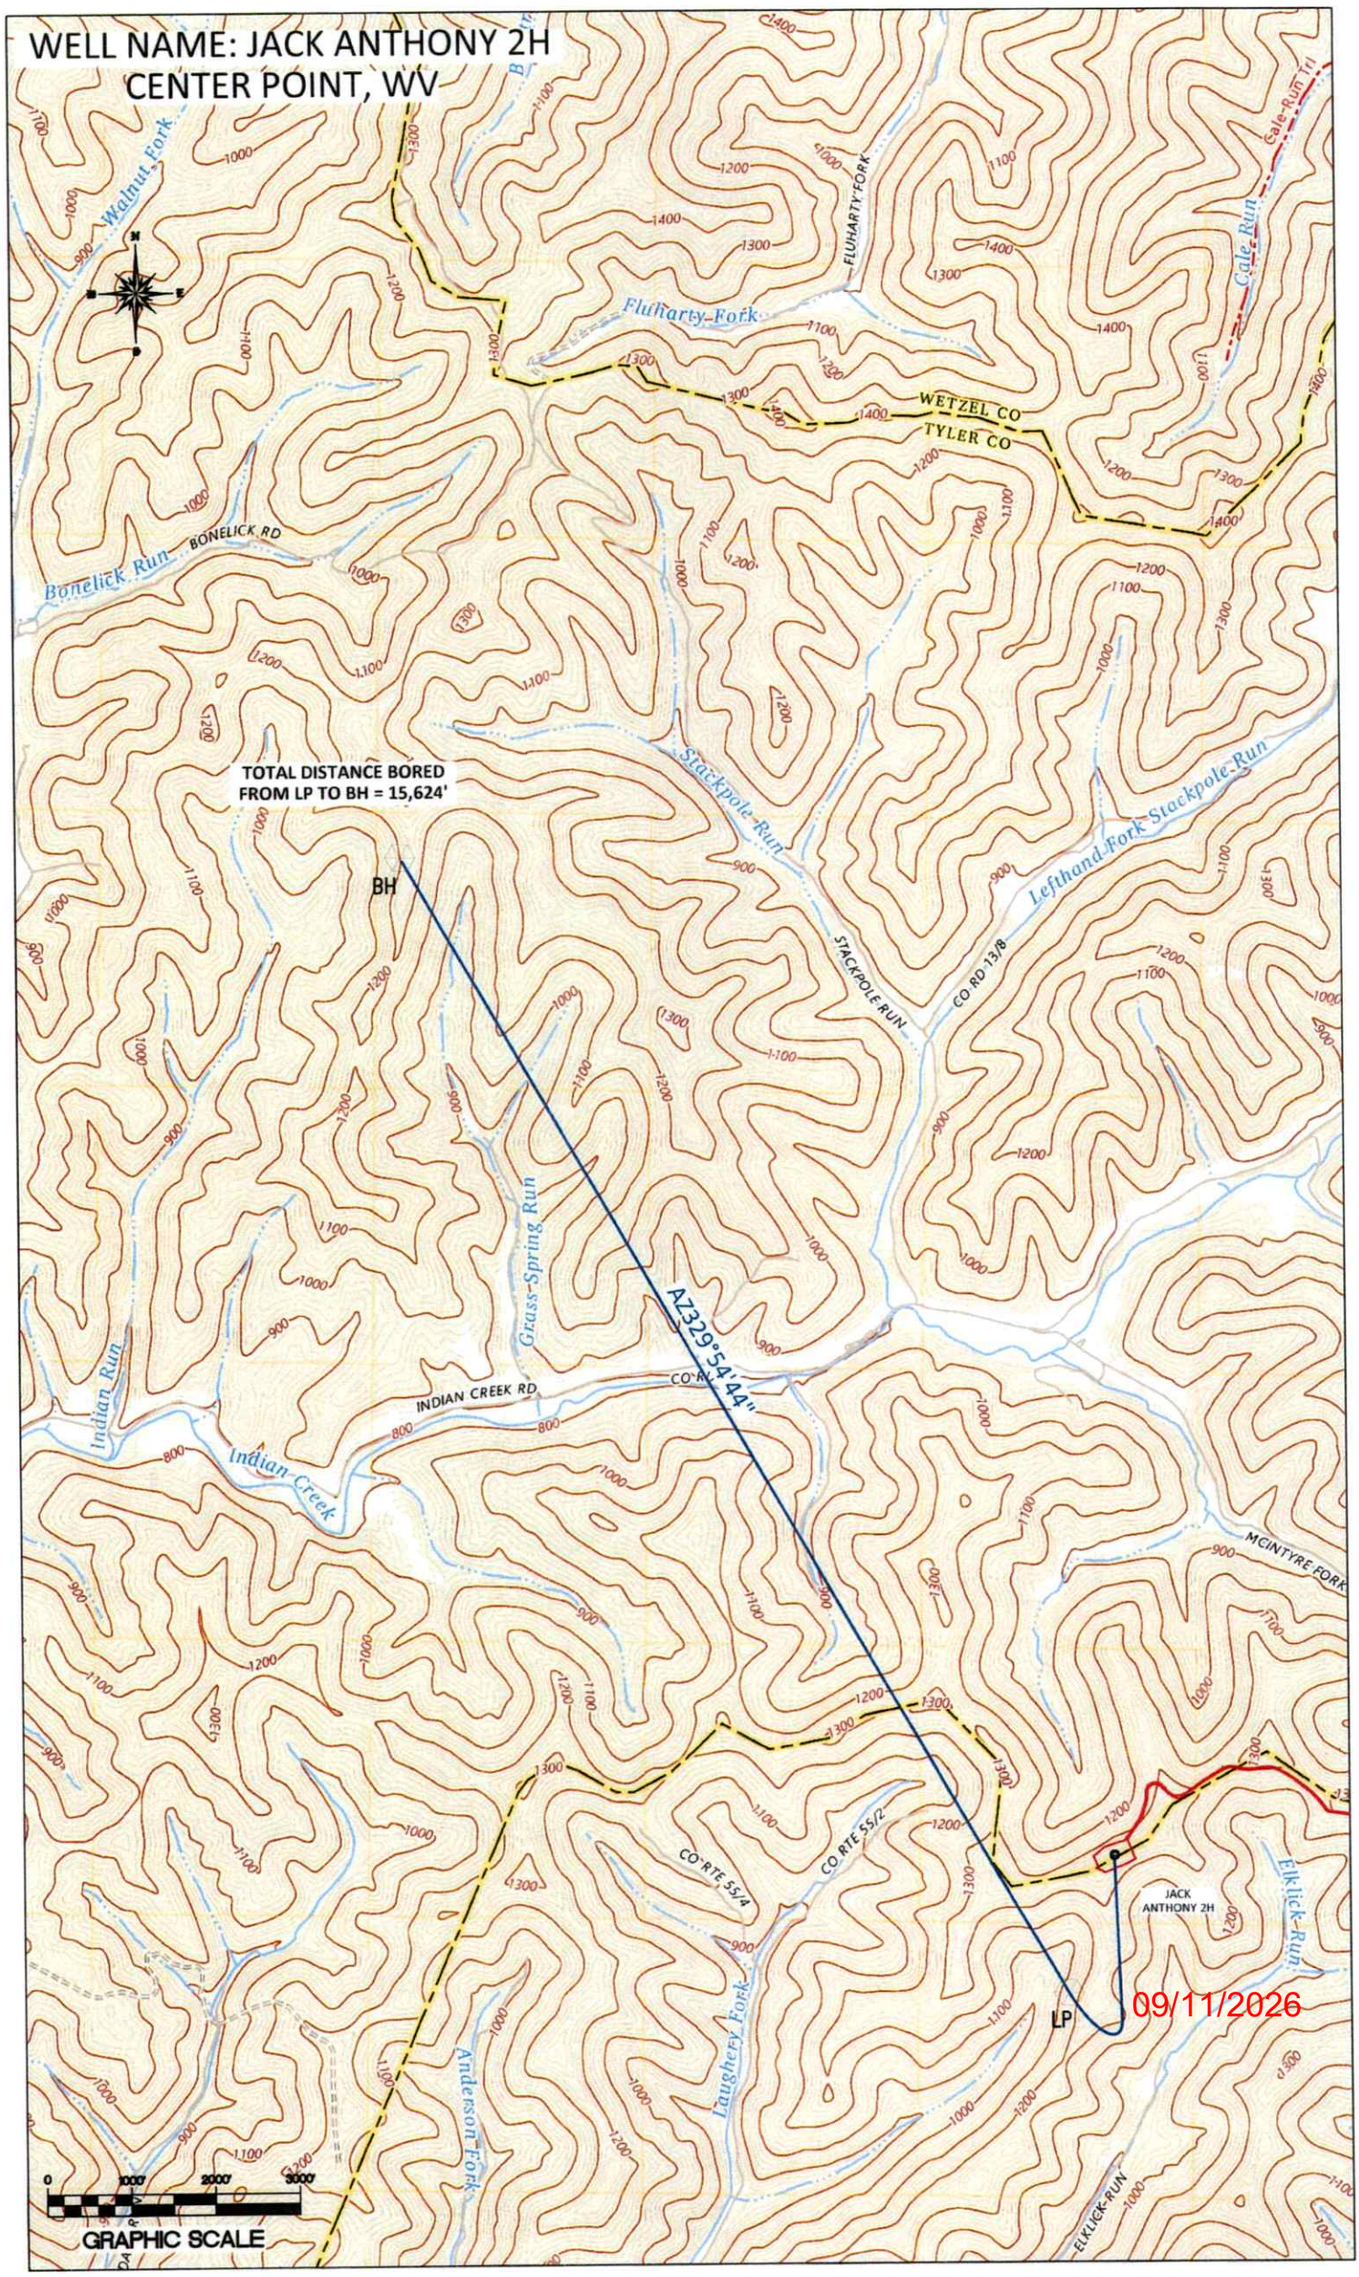
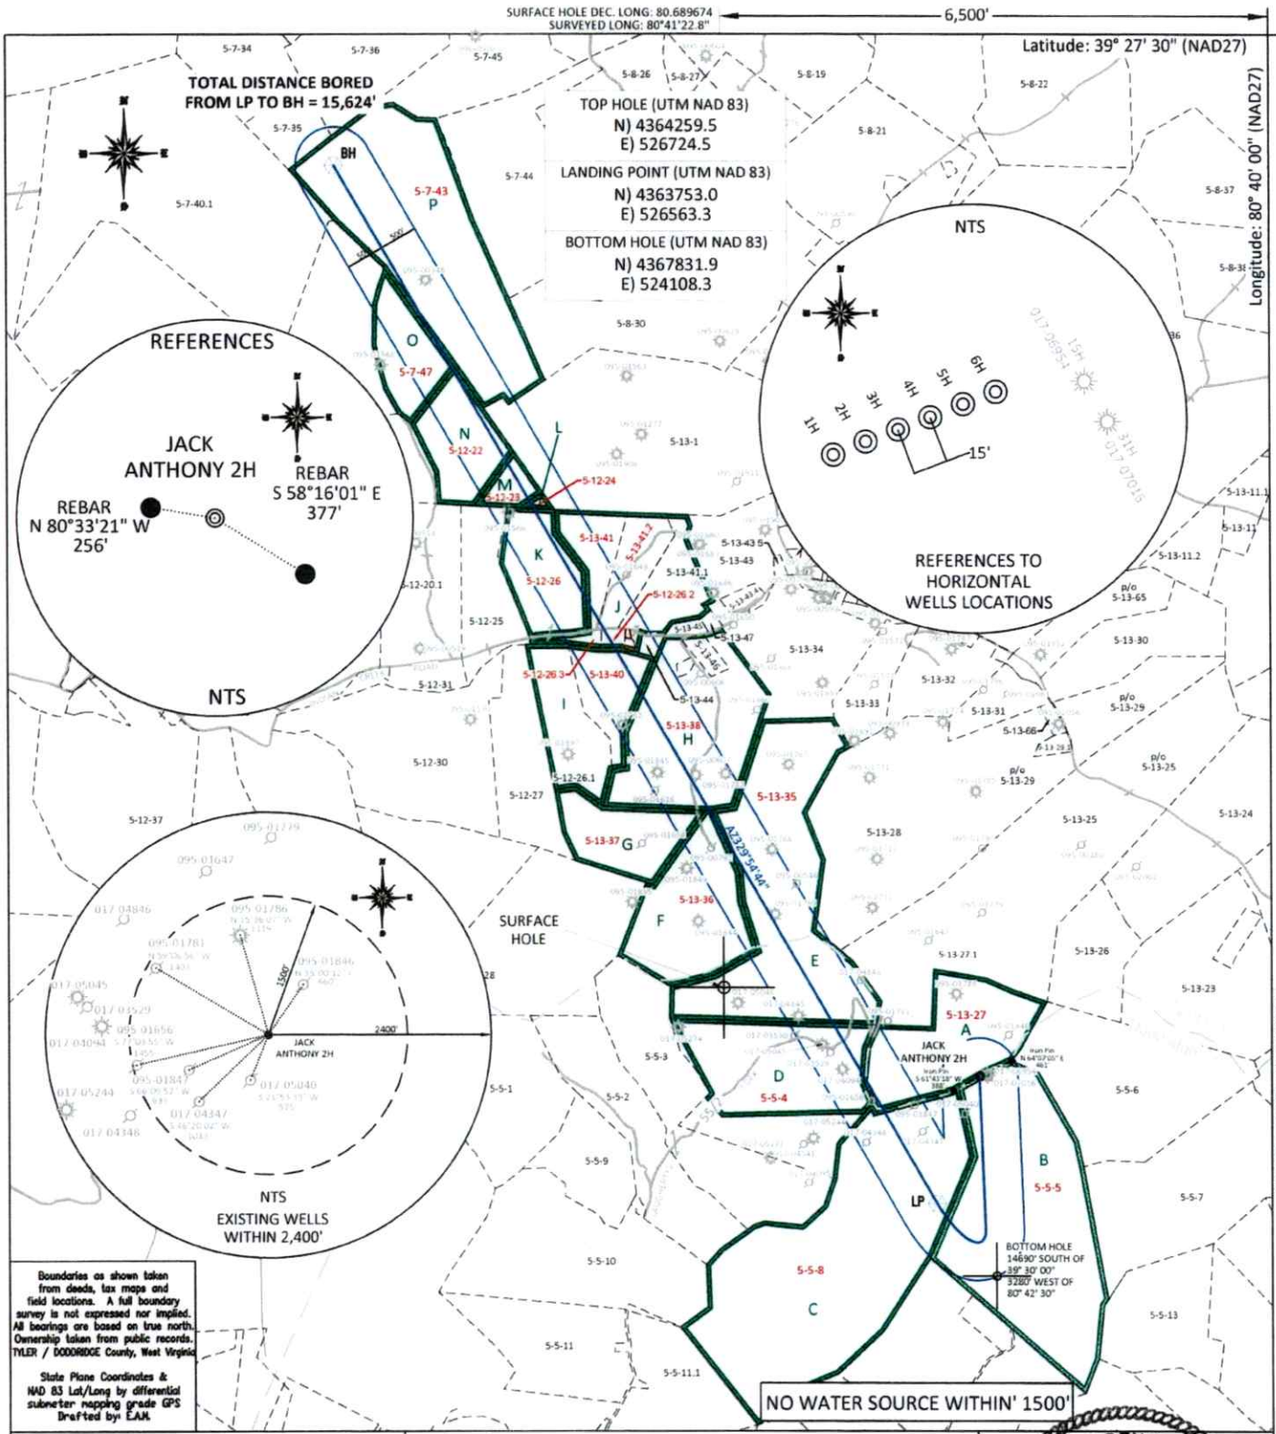

WELL NAME: JACK ANTHONY 2H
CENTER POINT, WV
TOTAL DISTANCE BORED
FROM LP TO BH = 15,624'
BH
LP
AZ329°54'44"
JACK
ANTHONY 2H
09/11/2026
Walnut Fork
Bonelick Run
BONELICK RD
Fluharty Fork
FLUHARTY FORK
Cale Run
Cale Run Tri
WETZEL CO
TYLER CO
Stackpole Run
STACKPOLE RUN
Lefthand Fork Stackpole Run
CO RD 13/8
Grass Spring Run
Indian Run
Indian Creek
INDIAN CREEK RD
CO RTE 55/4
CO RTE 55/2
McINTYRE FORK
Elklick Run
ELKLICK RUN
Laughery Fork
Anderson Fork
0
1000'
2000'
3000'
GRAPHIC SCALE



FILE #: VIC
DRAWING #: 4208
SCALE: PLAT: 1" = 2200' TICK: 1" = 2000'
MINIMUM DEGREE OF ACCURACY: 1/200
PROVEN SOURCE OF ELEVATION: SUBMETER MAPPING GRADE GPS

I, THE UNDERSIGNED, HEREBY CERTIFY THAT THIS PLAT IS CORRECT TO THE BEST OF MY KNOWLEDGE AND BELIEF AND SHOWS ALL THE INFORMATION REQUIRED BY LAW AND THE REGULATIONS ISSUED AND PRESCRIBED BY THE DEPARTMENT OF ENVIRONMENTAL PROTECTION.

Signed: _____

L.L.S. #2124 : Ernest J. Benchek III

ERNEST J. BENCHEK III LICENSED No. 2124 STATE OF WEST VIRGINIA PROFESSIONAL SURVEYOR

(+) DENOTES LOCATION OF WELL ON UNITED STATES TOPOGRAPHIC MAPS

WVDEP
OFFICE OF OIL & GAS
601 57TH STREET
CHARLESTON, WV 25304

DATE: AUGUST 19, 2026
OPERATOR'S WELL #: JACK ANTHONY 2H
API WELL #: 47 (STATE) 017 (COUNTY) 07023 (PERMIT)

Well Type: ☐ Oil ☐ Waste Diposal ☐ Production ☐ Deep
☒ Gas ☐ Liquid Injection ☐ Storage ☒ Shallow

PROPOSED ELEVATION: 1,332'
WATERSHED: OUTLET MIDDLE ISLAND CREEK
COUNTY/DISTRICT: TYLER CO./McELROY DISTRICT & DODDRIDGE CO./McCLELLAN DISTRICT
QUADRANGLE: CENTER POINT
SURFACE OWNER: DAVID ROY FERREBEE
ACREAGE: 141.5 +/-
OIL & GAS ROYALTY OWNER: Lisa L. Ferrell, Et Al
ACREAGE: 1,069.1 +/-
LEASE NUMBERS:

09/11/2026

DRILL ☒ CONVERT ☐ DRILL DEEPER ☐ REDRILL ☐ FRACTURE OR STIMULATE ☒
PLUG OFF FORMATION ☐ PERFORATE NEW FORMATION ☐ PLUG & ABANDON ☐
CLEAN OUT & REPLUG ☐ OTHER CHANGE ☐ (SPECIFY):

TARGET FORMATION: MARCELLUS
ESTIMATED DEPTH: TVD: 7,329' TMD: 24,092'
WELL OPERATOR: VICKERY ENERGY, LLC
DESIGNATED AGENT: Greg Dotson
ADDRESS: 550 Bailey Avenue, Suite 500
ADDRESS: 94 Connie Lane
CITY: Fort Worth STATE: TX ZIP CODE: 76107
CITY: Winfield STATE: WV ZIP CODE: 25213

TAG	SURFACE OWNER	PARCEL
A	FRED LOREN GLOVER Jr.	5-13-27
B	DAVID ROY FERREBEE	5-5-5
C	COASTAL FOREST RESOURCES CO	5-5-8
D	COASTAL FOREST RESOURCES CO	5-5-4
E	DORSEY BAKER EST ET AL	5-13-35
F	DAVID W & BARBARA K LEMASTERS	5-13-36
G	DAVID W & BARBARA K LEMASTERS	5-13-37
H	RICHARD A SAFFLE	5-13-38
I	JOHN HINERMAN & TATE ANTHONY JAMES	5-13-40
J	FRED LOREN GLOVER Jr. C/O ROY GLOVER	5-12-26.2
	CLYDE ROY GLOVER	5-12-26.3
	ASCENT RESOURCES	5-13-41.2
	SHARON J BAKER	5-13-41
K	JOHN HINERMAN & TATE ANTHONY JAMES	5-12-26
L	ONONDAGA HOLDING CO LLC	5-12-24
M	JEFFREY A DAVIS	5-12-23
N	JEFFREY A DAVIS	5-12-22
O	UNKNOWN	5-7-47
P	WSD PROPERTIES LLC	5-7-43

09/11/2026

FILE #: VIC

DRAWING #: 4208

SCALE: N/A

DATE: AUGUST 19, 2026

OPERATOR'S WELL #: JACK ANTHONY 2H

API WELL #: 47 (STATE) 017 (COUNTY) 07023 (PERMIT)