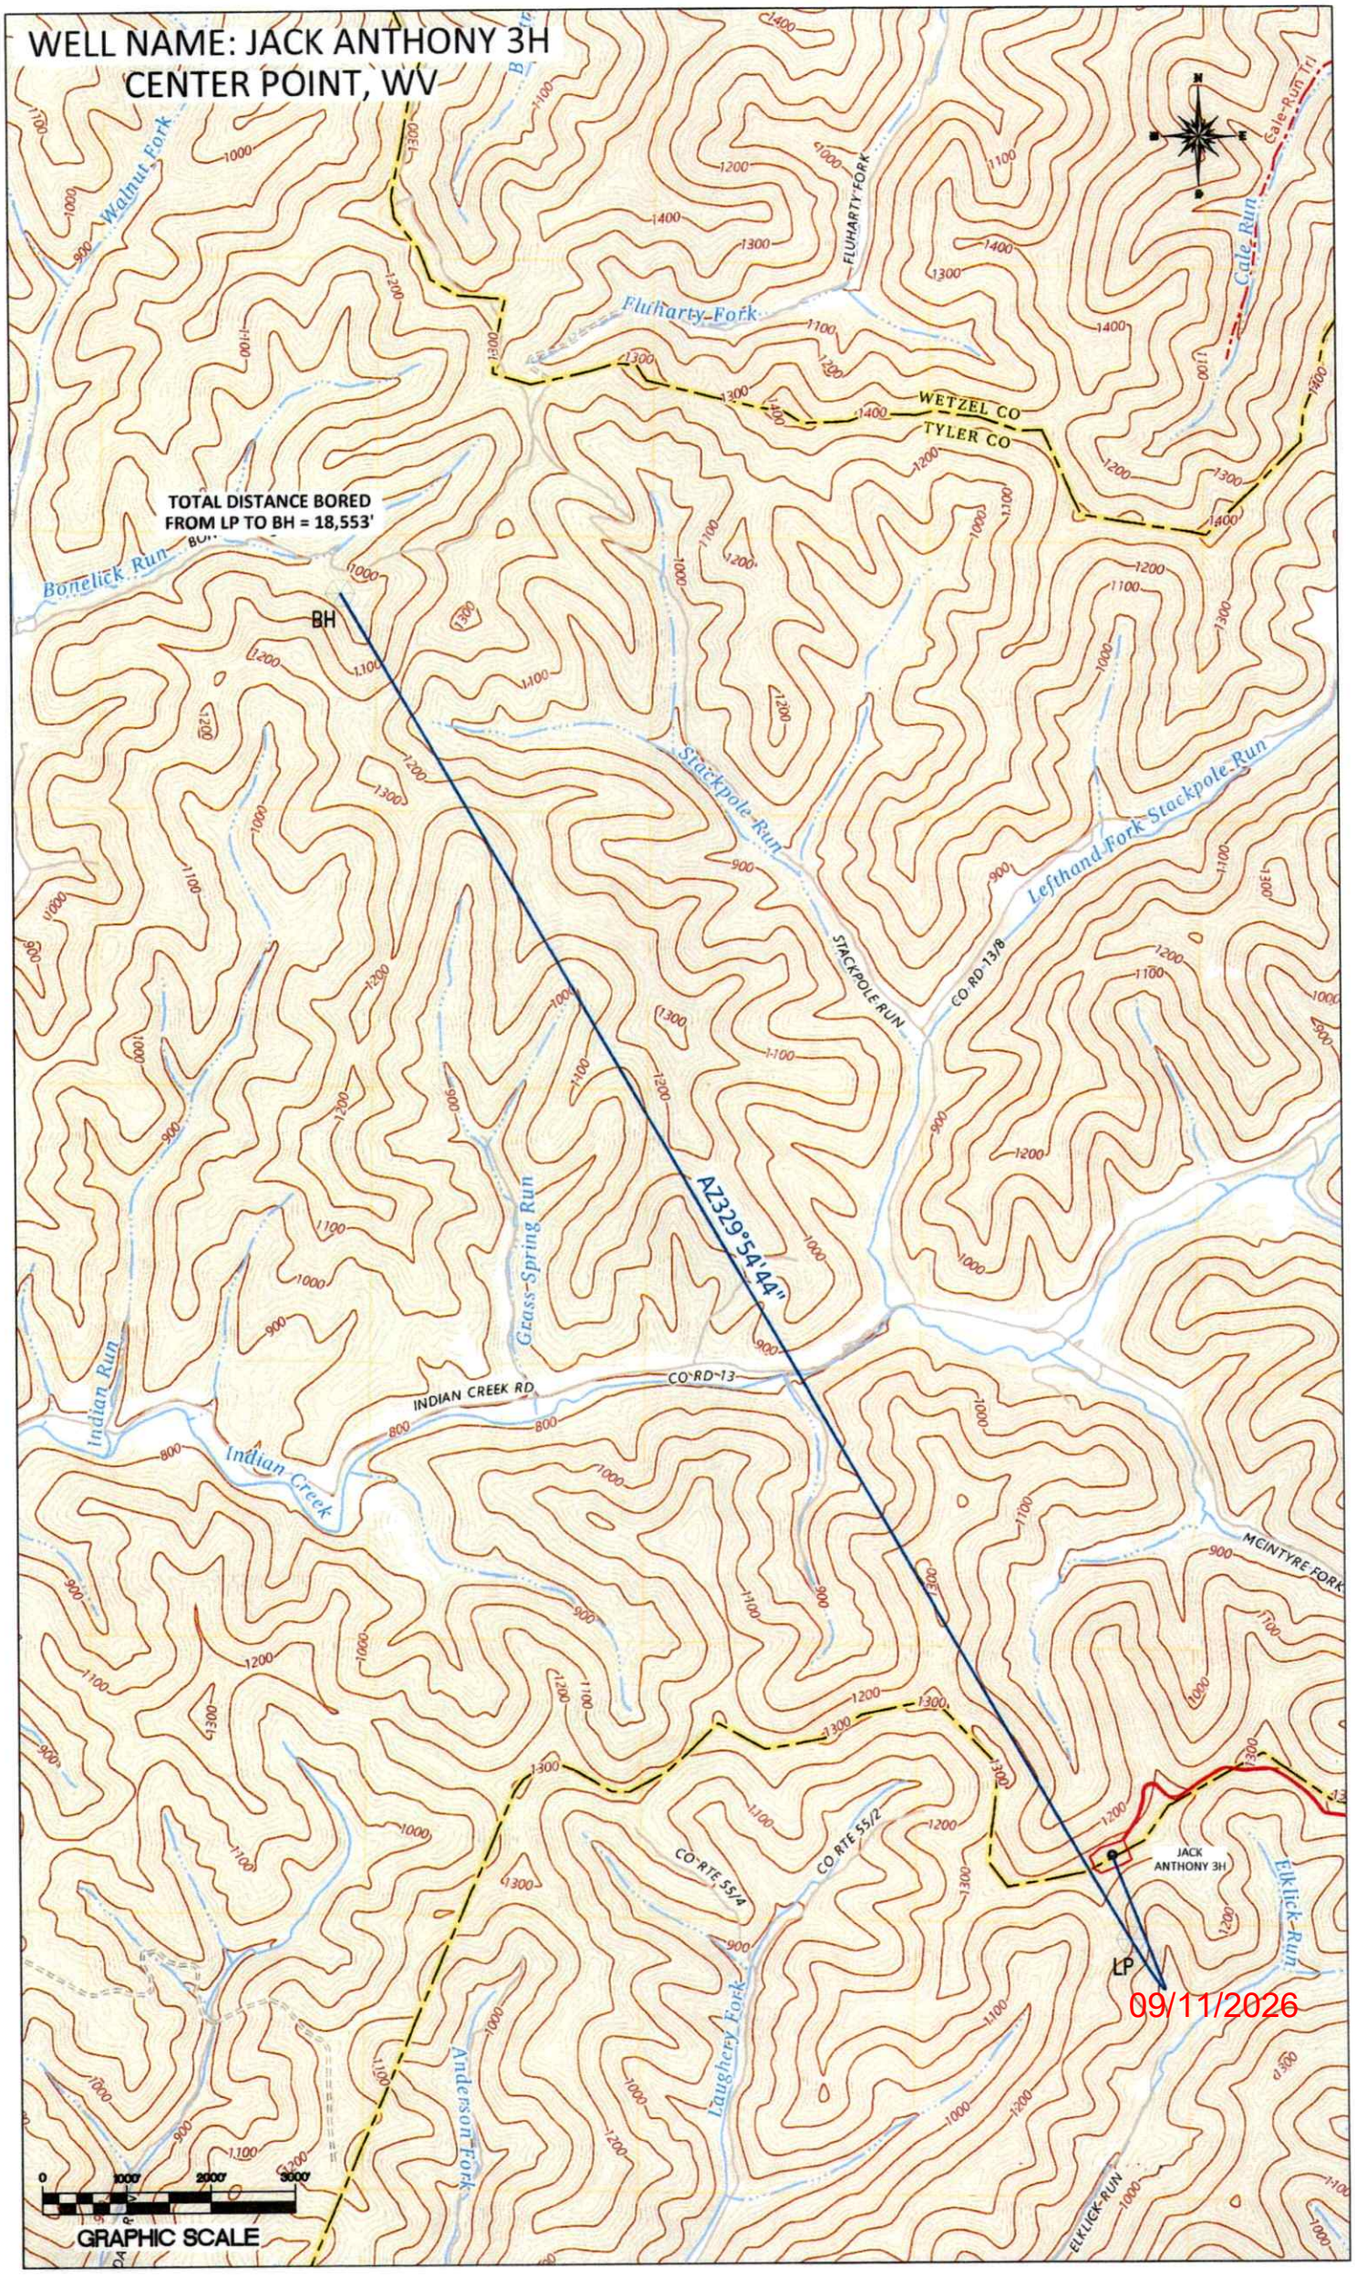
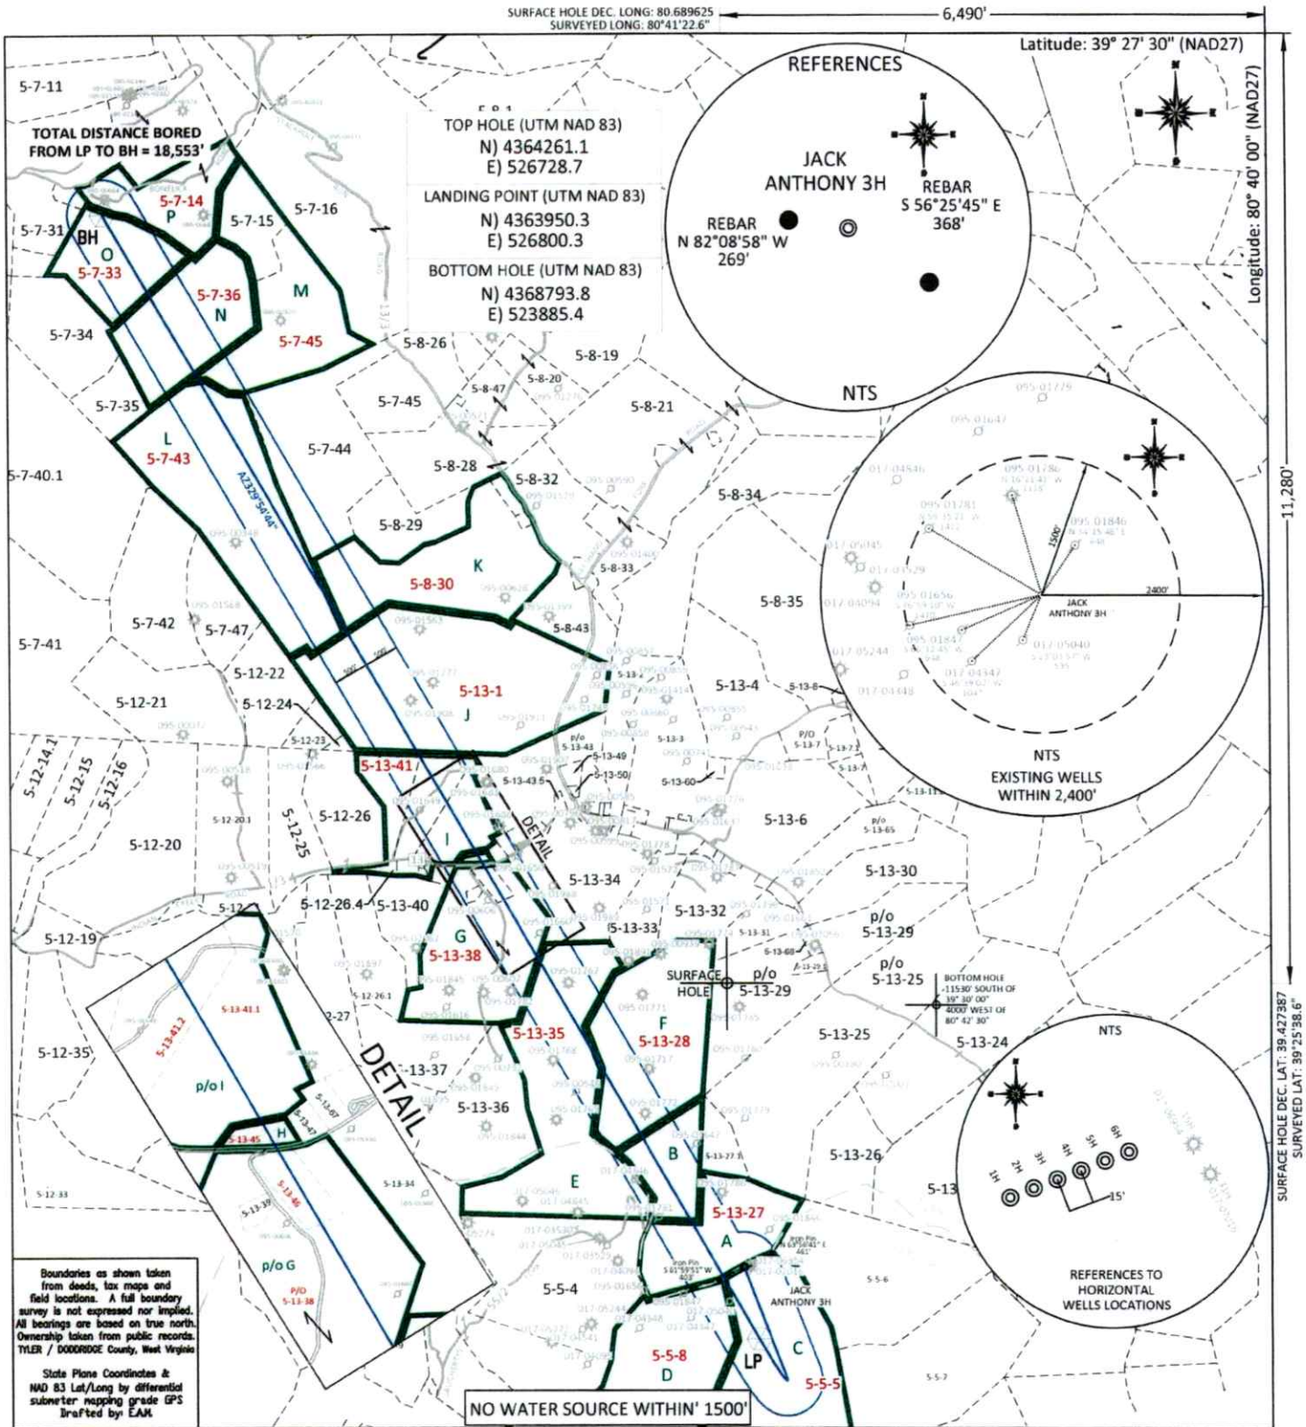

WELL NAME: JACK ANTHONY 3H
CENTER POINT, WV
TOTAL DISTANCE BORED
FROM LP TO BH = 18,553'
BH
LP
A2329°54'44"
JACK
ANTHONY 3H
09/11/2026
WETZEL CO
TYLER CO
FLUHARTY FORK
Fluharty Fork
Walnut Fork
Bonelick Run
Cale Run
Cale Run Trl
Stackpole Run
Lefthand Fork Stackpole Run
STACKPOLE RUN
CO RD 13/8
Grass Spring Run
Indian Run
Indian Creek
INDIAN CREEK RD
CO RD 13
MCINTYRE FORK
CO RTE 55/2
CO RTE 55/4
Laughery Fork
Anderson Fork
Elklick Run
ELKLICK RUN
0
1000'
2000'
3000'
GRAPHIC SCALE



FILE #: VIC
DRAWING #: 4209
SCALE: PLAT: 1" = 2400' TICK: 1" = 2000'
MINIMUM DEGREE OF ACCURACY: 1/200
PROVEN SOURCE OF ELEVATION: SUBMETER MAPPING GRADE GPS

I, THE UNDERSIGNED, HEREBY CERTIFY THAT THIS PLAT IS CORRECT TO THE BEST OF MY KNOWLEDGE AND BELIEF AND SHOWS ALL THE INFORMATION REQUIRED BY LAW AND THE REGULATIONS ISSUED AND PRESCRIBED BY THE DEPARTMENT OF ENVIRONMENTAL PROTECTION.

Signed: _____

L.L.S. #2124 : Ernest J. Benchek III

ERNEST J. BENCHEK III LICENSED No. 2124 STATE OF WEST VIRGINIA PROFESSIONAL SURVEYOR

(+) DENOTES LOCATION OF WELL ON UNITED STATES TOPOGRAPHIC MAPS

WVDEP
OFFICE OF OIL & GAS
601 57TH STREET
CHARLESTON, WV 25304

DATE: AUGUST 19, 2026
OPERATOR'S WELL #: JACK ANTHONY 3H
API WELL #: 47 (STATE) 017 (COUNTY) 07024 (PERMIT)

Well Type: ☐ Oil ☐ Waste Diposal ☐ Production ☐ Deep ☒ Gas ☐ Liquid Injection ☐ Storage ☒ Shallow

WATERSHED: OUTLET MIDDLE ISLAND CREEK
PROPOSED ELEVATION: 1,332'
COUNTY/DISTRICT: TYLER CO./McELROY DISTRICT & DODDRIDGE CO./McCLELLAN DISTRICT
QUADRANGLE: CENTER POINT
SURFACE OWNER: DAVID ROY FERREBEE
ACREAGE: 141.5 +/-
OIL & GAS ROYALTY OWNER: Lisa L. Ferrell, Et Al
ACREAGE: 1,392.0 +/-
LEASE NUMBERS:

09/11/2026

DRILL ☒ CONVERT ☐ DRILL DEEPER ☐ REDRILL ☐ FRACTURE OR STIMULATE ☒
PLUG OFF FORMATION ☐ PERFORATE NEW FORMATION ☐ PLUG & ABANDON ☐
CLEAN OUT & REPLUG ☐ OTHER CHANGE ☐ (SPECIFY):

TARGET FORMATION: MARCELLUS
ESTIMATED DEPTH: TVD: 7,329' TMD: 26,630'
WELL OPERATOR: VICKERY ENERGY, LLC
DESIGNATED AGENT: Greg Dotson
ADDRESS: 550 Bailey Avenue, Suite 500
ADDRESS: 94 Connie Lane
CITY: Fort Worth STATE: TX ZIP CODE: 76107
CITY: Winfield STATE: WV ZIP CODE: 25213

TAG	SURFACE OWNER	PARCEL
A, B	FRED L GLOVER ET AL	5-13-27
C	DAVID ROY FERREBEE	5-5-5
D	COASTAL FOREST RESOURCES CO	5-5-8
E	DORSEY BAKER EST ET AL	5-13-35
F	DANIEL K GLOVER & GABRIELLA RICHEY-GLOVER	5-13-28
G	RICHARD A SAFFLE	5-13-38
	SETH B & BETH FORRESTER	5-13-46
H	DOROTHY & TRACY BLANKENSHIP	5-13-45
I	SHARON J BAKER	5-13-41
	BETTY BAKER	5-13-41.1
	ASCENT RESOURCES	5-13-41.2
J	LEONARD LEE & LINDA LOUGH	5-13-1
K	JERRY L WALTERS	5-8-30
L	WSD PROPERTIES LLC	5-7-43
M	HUGH & DARLENE A CARLTON	5-7-45
N	WILLIAM CARL THOMPSON	5-7-36
O	MAXINE FELICI CRAIG & KATHRYN SOLE	5-7-33
P	DOUGLAS A & SUZAN L THOMAS	5-7-14

09/11/2026

FILE #: VIC

DRAWING #: 4209

SCALE: N/A

DATE: AUGUST 19, 2026

OPERATOR'S WELL #: JACK ANTHONY 3H

API WELL #: 47 (STATE) 017 (COUNTY) 07024 (PERMIT)