west virginia department of environmental protection

Office of Oil and Gas
601 57th Street, S.E.
Charleston, WV 25304
(304) 926-0450
fax: (304) 926-0452

Harold D. Ward, Cabinet Secretary
www.dep.wv.gov

Friday, September 11, 2026
PERMIT MODIFICATION APPROVAL
Horizontal 6A / New Drill

VICKERY ENERGY, LLC
550 BAILEY AVE. SUITE 500

FORT WORTH, TX 76107

Re: Permit Modification Approval for JACK ANTHONY 5H
47-017-07026-00-00

Lateral Extension

VICKERY ENERGY, LLC

The Office of Oil and Gas has reviewed the attached permit modification for the above referenced permit. The attached modification has been approved and well work may begin. Please be reminded that the oil and gas inspector is to be notified twenty-four (24) hours before permitted well work is commenced.

If there are any questions, please feel free to contact me at (304) 926- 0450.

H. Jason Harmon
Chief

Operator's Well Number:	JACK ANTHONY 5H
Farm Name:	DAVID ROY FERREBEE
U.S. WELL NUMBER:	47-017-07026-00-00
Horizontal 6A	New Drill
Date Modification Issued:	09/11/2026

Promoting a healthy environment.

09/11/2026

WW-6B
(04/15)

API NO. 47- 017 - 07026
OPERATOR WELL NO. Jack Anthony 5H
Well Pad Name: Main Pad

STATE OF WEST VIRGINIA
DEPARTMENT OF ENVIRONMENTAL PROTECTION, OFFICE OF OIL AND GAS
WELL WORK PERMIT APPLICATION

1) Well Operator:	Vickery Energy, LLC	494534418	Doddridge	McClellar	Center Point
		Operator ID	County	District	Quadrangle

2) Operator's Well Number: Jack Anthony 5H Well Pad Name: Main Pad

3) Farm Name/Surface Owner: David Roy Ferrebee Public Road Access: CR 13/4, 4/4

4) Elevation, current ground: 1,331' Elevation, proposed post-construction: 1,331'

5) Well Type (a) Gas X Oil _____ Underground Storage _____
Other _____
(b)If Gas Shallow X Deep _____
Horizontal X

6) Existing Pad: Yes or No Yes

7) Proposed Target Formation(s), Depth(s), Anticipated Thickness and Expected Pressure(s):
Marcellus: TVD: Top 7,305', Anticipated Thickness 50', Anticipated Pressure 4,600 psi

8) Proposed Total Vertical Depth: 7,329'

9) Formation at Total Vertical Depth: Marcellus

10) Proposed Total Measured Depth: 29,014'

11) Proposed Horizontal Leg Length: 20,613'

12) Approximate Fresh Water Strata Depths: 500'

13) Method to Determine Fresh Water Depths: Based on drilling history in offset wells

14) Approximate Saltwater Depths: 670'

15) Approximate Coal Seam Depths: 1,130'

16) Approximate Depth to Possible Void (coal mine, karst, other): None Anticipated

17) Does Proposed well location contain coal seams directly overlying or adjacent to an active mine? Yes _____ No X

(a) If Yes, provide Mine Info: Name: _____
Depth: _____
Seam: _____
Owner: _____

Sherman King 9-10-26

09/11/2026

API NO. 47- 017 - 07026
OPERATOR WELL NO. Jack Anthony 5H
Well Pad Name: Main Pad

18) **CASING AND TUBING PROGRAM**

TYPE	Size (in)	New or Used	Grade	Weight per ft. (lb/ft)	FOOTAGE: For Drilling (ft)	INTERVALS: Left in Well (ft)	CEMENT: Fill-up (Cu. Ft.)/CTS
Conductor	20	New	J-55	94#	100'	100'	CTS
Fresh Water	13.325	New	J-55	54.5#	640'	610'	CTS
Coal							
Intermediate	9.625	New	J-55	36#	3,404'	3,374'	CTS
Production	5.5	New	P110-CY	20#	29,014'	28,964'	6,081
Tubing							
Liners							

TYPE	Size (in)	Wellbore Diameter (in)	Wall Thickness (in)	Burst Pressure (psi)	Anticipated Max. Internal Pressure (psi)	Cement Type	Cement Yield (cu. ft./k)
Conductor	20	28	0.375	2,110	50	Class A or L	1.2
Fresh Water	13.325	17.5	0.380	2,740	800	Class A or L	1.2
Coal							
Intermediate	9.625	12.25	0.352	3,520	1,550	Class A or L	1.18
Production	5.5	8.75 x 8.5	0.361	15,590	5,000	50:50 POZ	1.19
Tubing							
Liners							

PACKERS

Kind:				
Sizes:				
Depths Set:				

Sherman King 9-10-26

09/11/2026

API NO. 47- 017 - 07026
OPERATOR WELL NO. Jack Anthony 5H
Well Pad Name: Main Pad

19) Describe proposed well work, including the drilling and plugging back of any pilot hole:

The well will be spud using a conductor rig, drilled down to 100' per the casing program. 20" casing with be set with cement circulated back to surface. The conductor rig will move off location and a rig capable of drilling to TD will be moved in to continue drilling the well. That rig will continue drilling the well on fluid to the 13-3/8" casing point. Casing will be set with cement circulated to surface. Drilling will continue to the 9-5/8" casing point. Casing will be set with cement circulated to surface. Note: should we encounter a void during drilling, a cement basket will be placed above and below the void / cement balance to bottom of void and grout from basket to surface / or run external casing packer/ cementing stage tool above void internal and perform 2 stage cementing operation dependent on depth of void. (*If fresh water is encountered deeper than anticipated, it must be protected, with casing set 50' below and cemented to surface). We will continue drilling the well to TD and run / set / cement production casing per the casing program.

20) Describe fracturing/stimulating methods in detail, including anticipated max pressure and max rate:

Multi-stage slickwater fracturing with frac sand. Wireline conveyed pump down frac plug and perforating to isolate frac stages. Maximum pressure will be 10,000 psig and maximum rate will be 95 bpm.

21) Total Area to be disturbed, including roads, stockpile area, pits, etc., (acres): 43.38

22) Area to be disturbed for well pad only, less access road (acres): 10.26 well pad / 9.88 production pad

23) Describe centralizer placement for each casing string:

Conductor: N/A
Surface: Centralizer every 3 joints or 120'
Intermediate: Centralizer every 3 joints or 120'
Production: Run 1 sprial centralizer every 120' from TD to the top of curve
Run 1 spiral centralizer every 200' from the top of the curve to surface

24) Describe all cement additives associated with each cement type:

Conductor: Class A or L cement (see attachment for complete description)
Surface: Class A or L cement (see attachment for complete description)
Intermediate: Class A or L cement (see attachment for complete description)
Production: 50-50 Poz/Class A or L lead, Class A or L cement tail (see attachment for complete description)

25) Proposed borehole conditioning procedures:


The well bore will be properly circulated at TD of each section until as much residual drill cuttings as possible have been removed from the well bore, residual gas has been circulated out, and the mud and well bore are both in good, stable condition. Mud properties will be adjusted, as needed, to ensure a clean hole. Hole cleaning times will vary by hole section and from well to well.

*Note: Attach additional sheets as needed.

09/11/2026
Sherman King 9-10-26

VICKERY
ENERGY

WELL NAME:	JACK ANTHONY 5H		
STATE:	WV	COUNTY:	Doddridge
DISTRICT:	McClellan		
DF Elev:		GL Elev:	1,330'
TD:	29,014'		
TH Latitude:	39°25'39.0033"N		
TH Longitude:	80°41'21.6578"W		
BH Latitude:	39°28'32.7942"N		
BH Longitude:	80°43'11.1380"W		

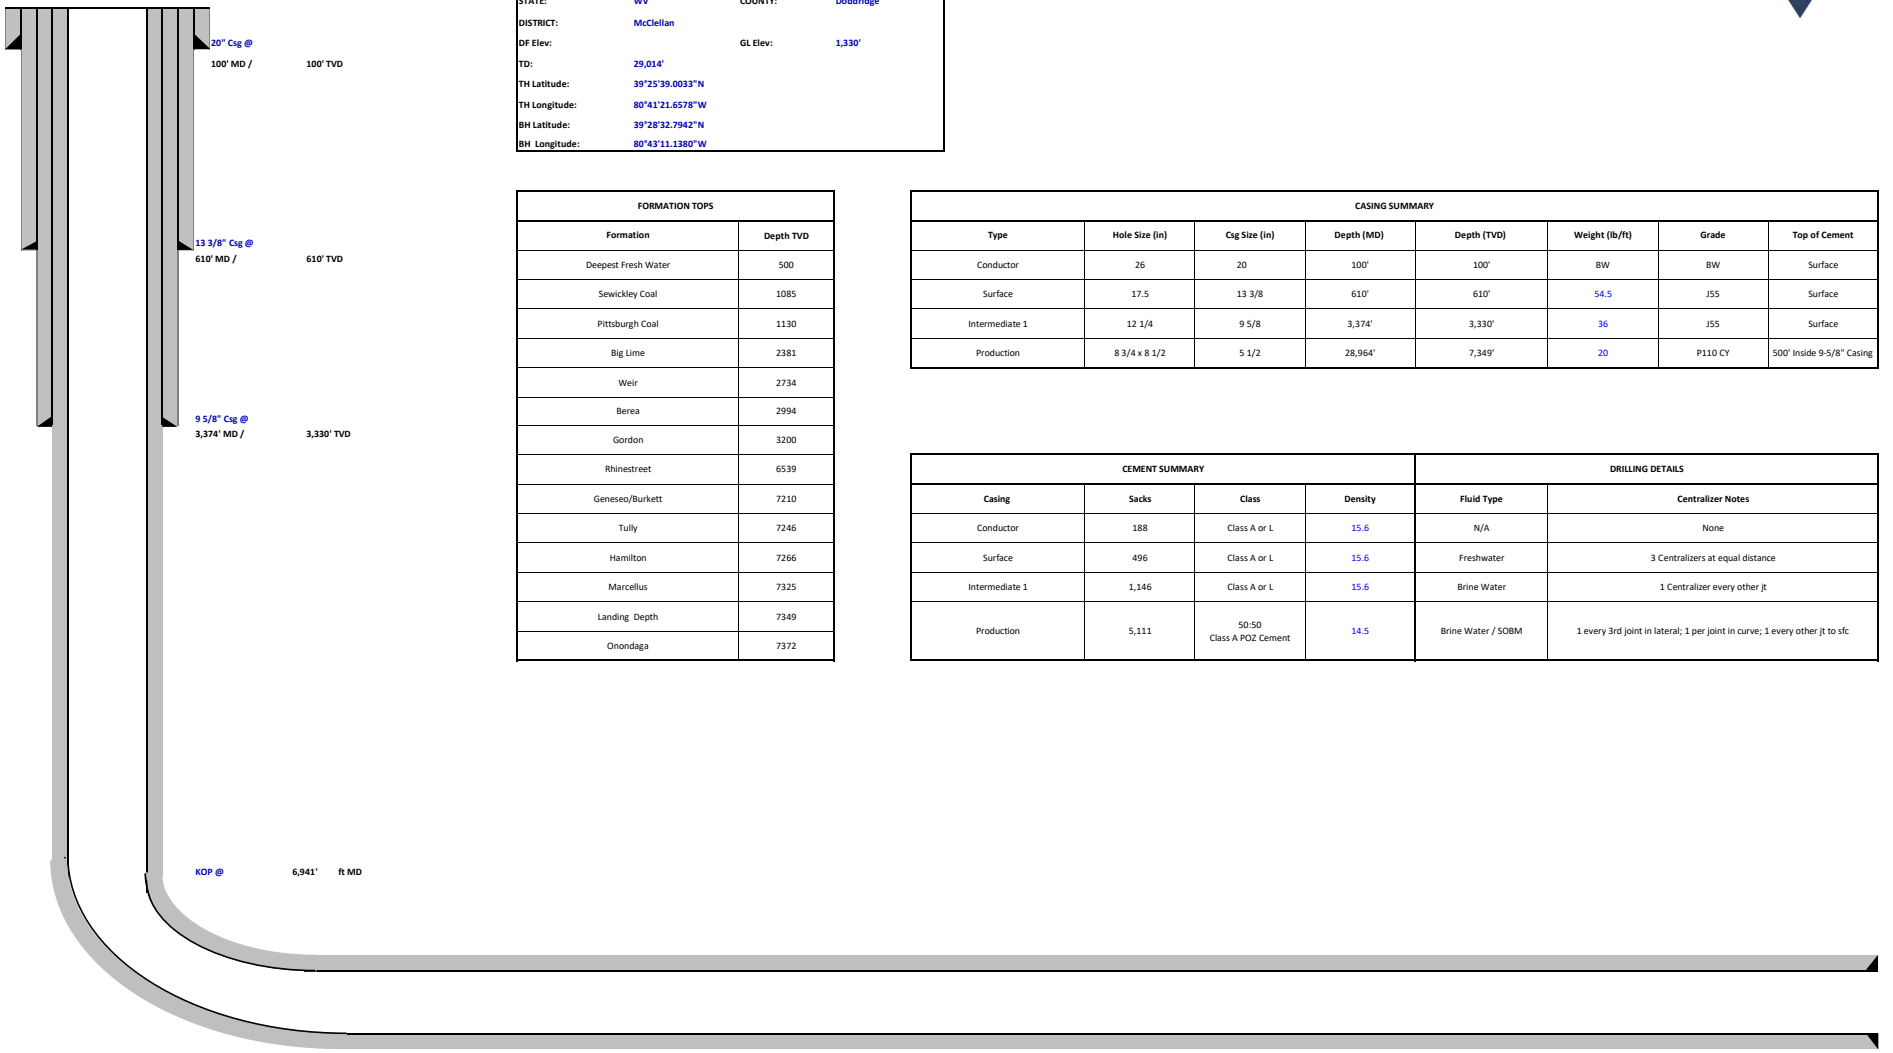


FORMATION TOPS	
Formation	Depth TVD
Deepest Fresh Water	500
Sewickley Coal	1085
Pittsburgh Coal	1130
Big Lime	2381
Weir	2734
Berea	2994
Gordon	3200
Rhinestreet	6539
Geneseo/Burkett	7210
Tully	7246
Hamilton	7266
Marcellus	7325
Landing Depth	7349
Onondaga	7372

CASING SUMMARY							
Type	Hole Size (in)	Csg Size (in)	Depth (MD)	Depth (TVD)	Weight (lb/ft)	Grade	Top of Cement
Conductor	26	20	100'	100'	BW	BW	Surface
Surface	17.5	13 3/8	610'	610'	54.5	J55	Surface
Intermediate 1	12 1/4	9 5/8	3,374'	3,330'	36	J55	Surface
Production	8 3/4 x 8 1/2	5 1/2	28,964'	7,349'	20	P110 CY	500' Inside 9-5/8" Casing

CEMENT SUMMARY				DRILLING DETAILS	
Casing	Sacks	Class	Density	Fluid Type	Centralizer Notes
Conductor	188	Class A or L	15.6	N/A	None
Surface	496	Class A or L	15.6	Freshwater	3 Centralizers at equal distance
Intermediate 1	1,146	Class A or L	15.6	Brine Water	1 Centralizer every other jt
Production	5,111	50:50 Class A POZ Cement	14.5	Brine Water / SOBM	1 every 3rd joint in lateral; 1 per joint in curve; 1 every other jt to sfc

Sherman King 9-10-26


JACK ANTHONY 5H
EXISTING GAS WELLS
AUGUST 20, 2026

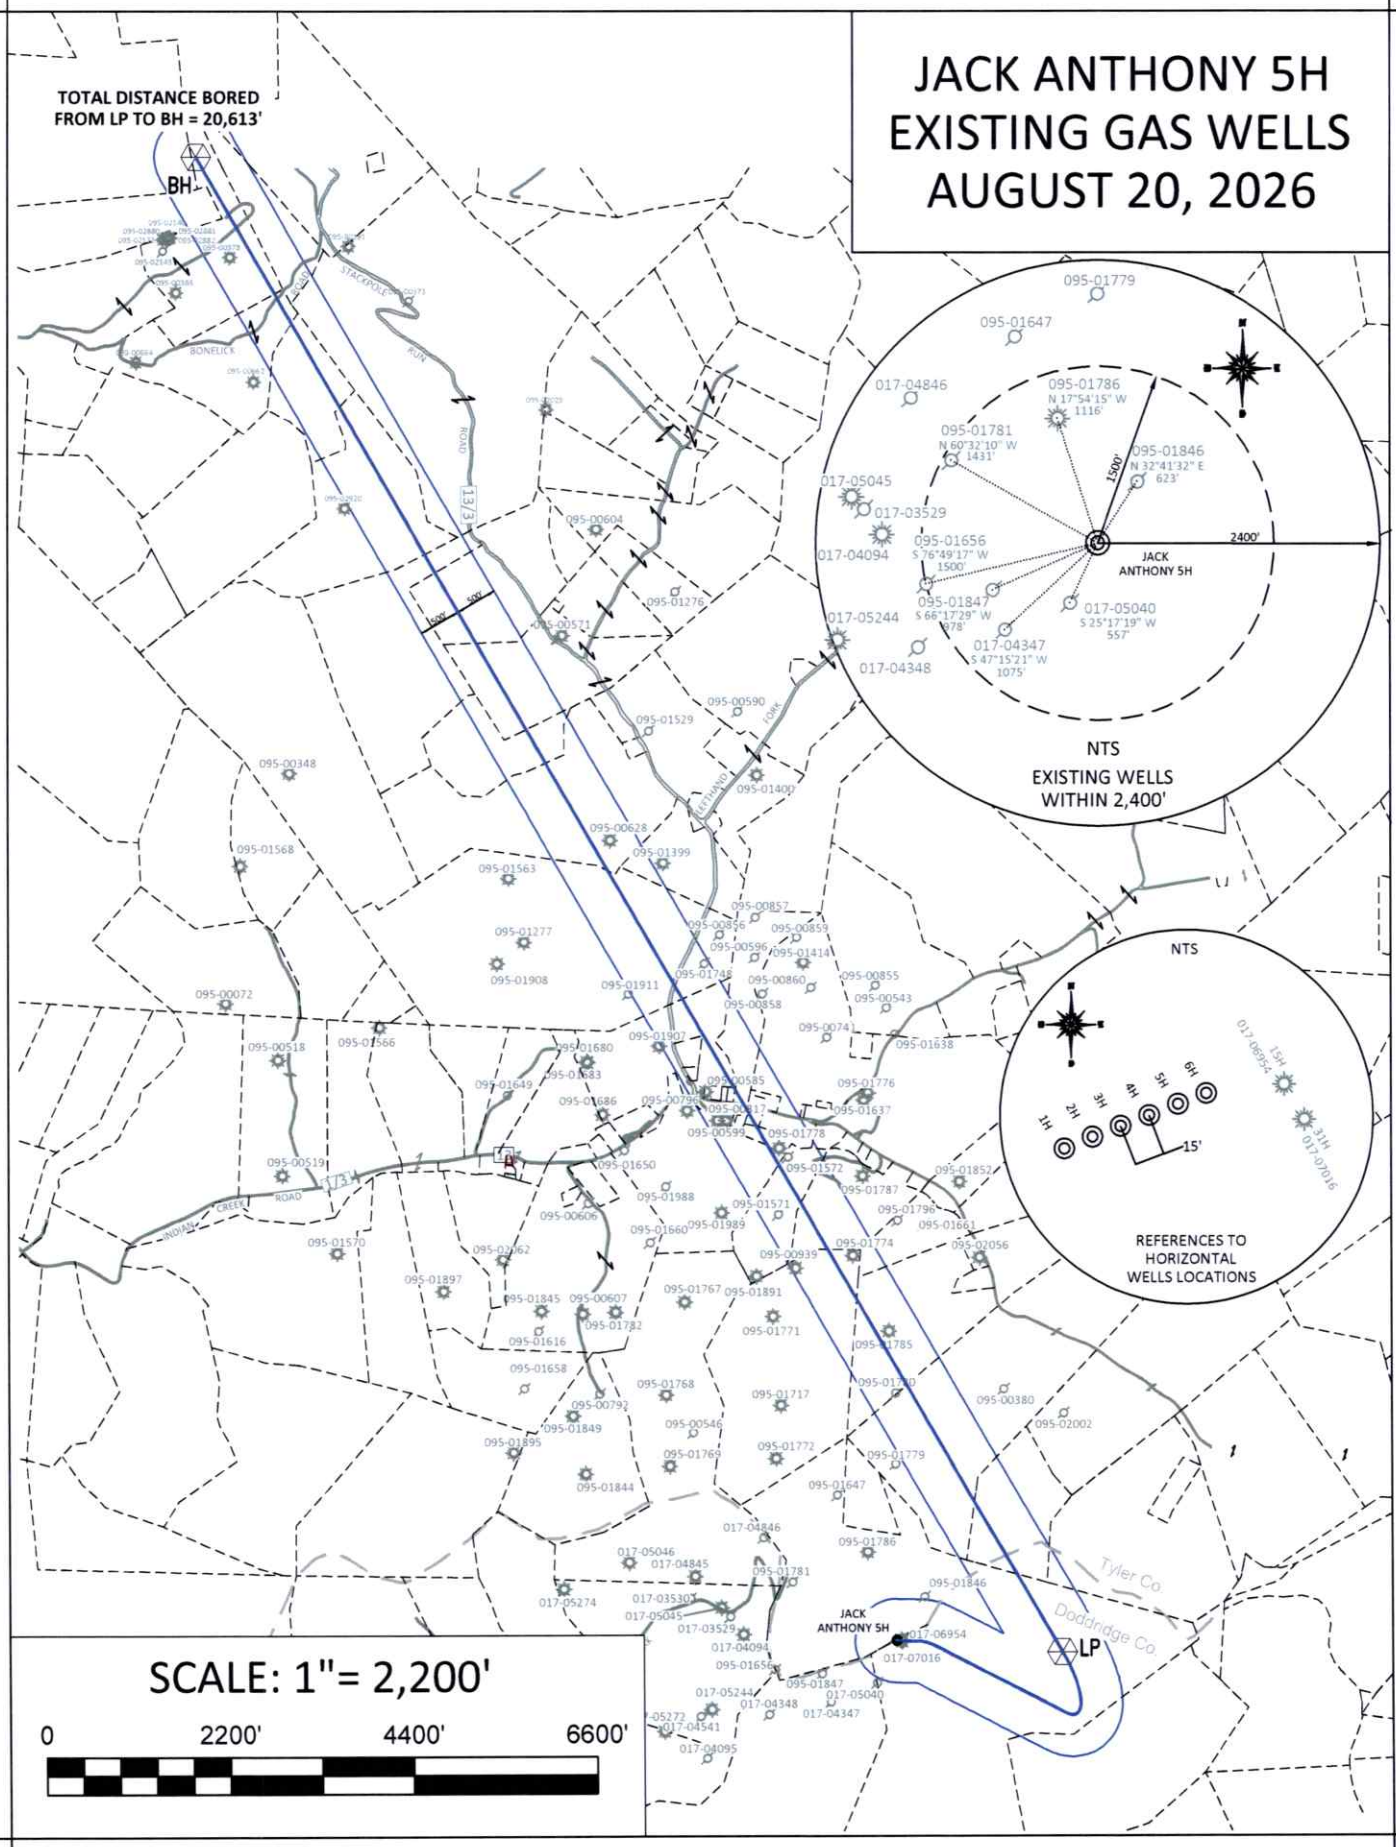


09/11/2026

JACK ANTHONY 5H AREA OF REVIEW

API Number	Surface Owner	Well Number	Operator	Latitude (NAD 83)	Longitude (NAD 83)	TMP	TVD'	Producing Formation
017-06954	David Roy Ferrebee	15H	Tribune Resources, LLC	39.427531	-80.689164	05-05-05	NA	NA
017-07016	David Roy Ferrebee	31H	Vickery Energy, LLC	39.427483	-80.689129	05-05-05	NA	NA
095-01780	Royce Watts et al	NA	Tribune Resources, LLC	39.435649	-80.689491	05-13-29	3140'	Gordon
095-01785	Marie Walters	8	Vickery Energy, LLC	39.479345	-80.689692	05-13-29	2940'	Gordon
095-01774	Ray F Glover Jr et al	19	Vickery Energy, LLC	39.440144	-80.691362	05-13-28	3126'	Gordon
095-00939	F Ray Glover Jr et al	2	Vickery Energy, LLC	39.439709	-80.693794	05-13-28	3865'	Gordon
095-01571	Fred Glover	2	East Resources, Inc.	39.441449	-80.694542	05-13-33	NA	NA
095-01572	HR Tennant	5	East Resources, Inc.	39.443334	-80.694169	05-13-33	NA	NA
095-01778	Ralph Tennant	13	Vickery Energy, LLC	39.443624	-80.694543	05-13-34	2803'	Gordon
095-00599	Oliver Pitts	4	Vickery Energy, LLC	39.444494	-80.697162	05-13-34	2696'	Gordon
095-00817	Jerry Walters	1	Vickery Energy, LLC	39.444504	-80.696772	05-13-51	NA	NA
095-00585	Peter Horner	7*	Vickery Energy, LLC	39.446379	-80.694544	05-13-03	2739'	NA
095-01748	R & T Wadsworth	6	HG Energy, LLC	39.44963	-80.697784	05-13-01	NA	Gordon
095-00628	W J Wharton	2	Vickery Energy, LLC	39.45363	-80.701842	05-08-30	NA	NA
095-00378	T J Headley Heirs	9	French Creek Dev Inc.	39.472526	-80.718265	05-07-13	2380'	Big Injun (undiff)

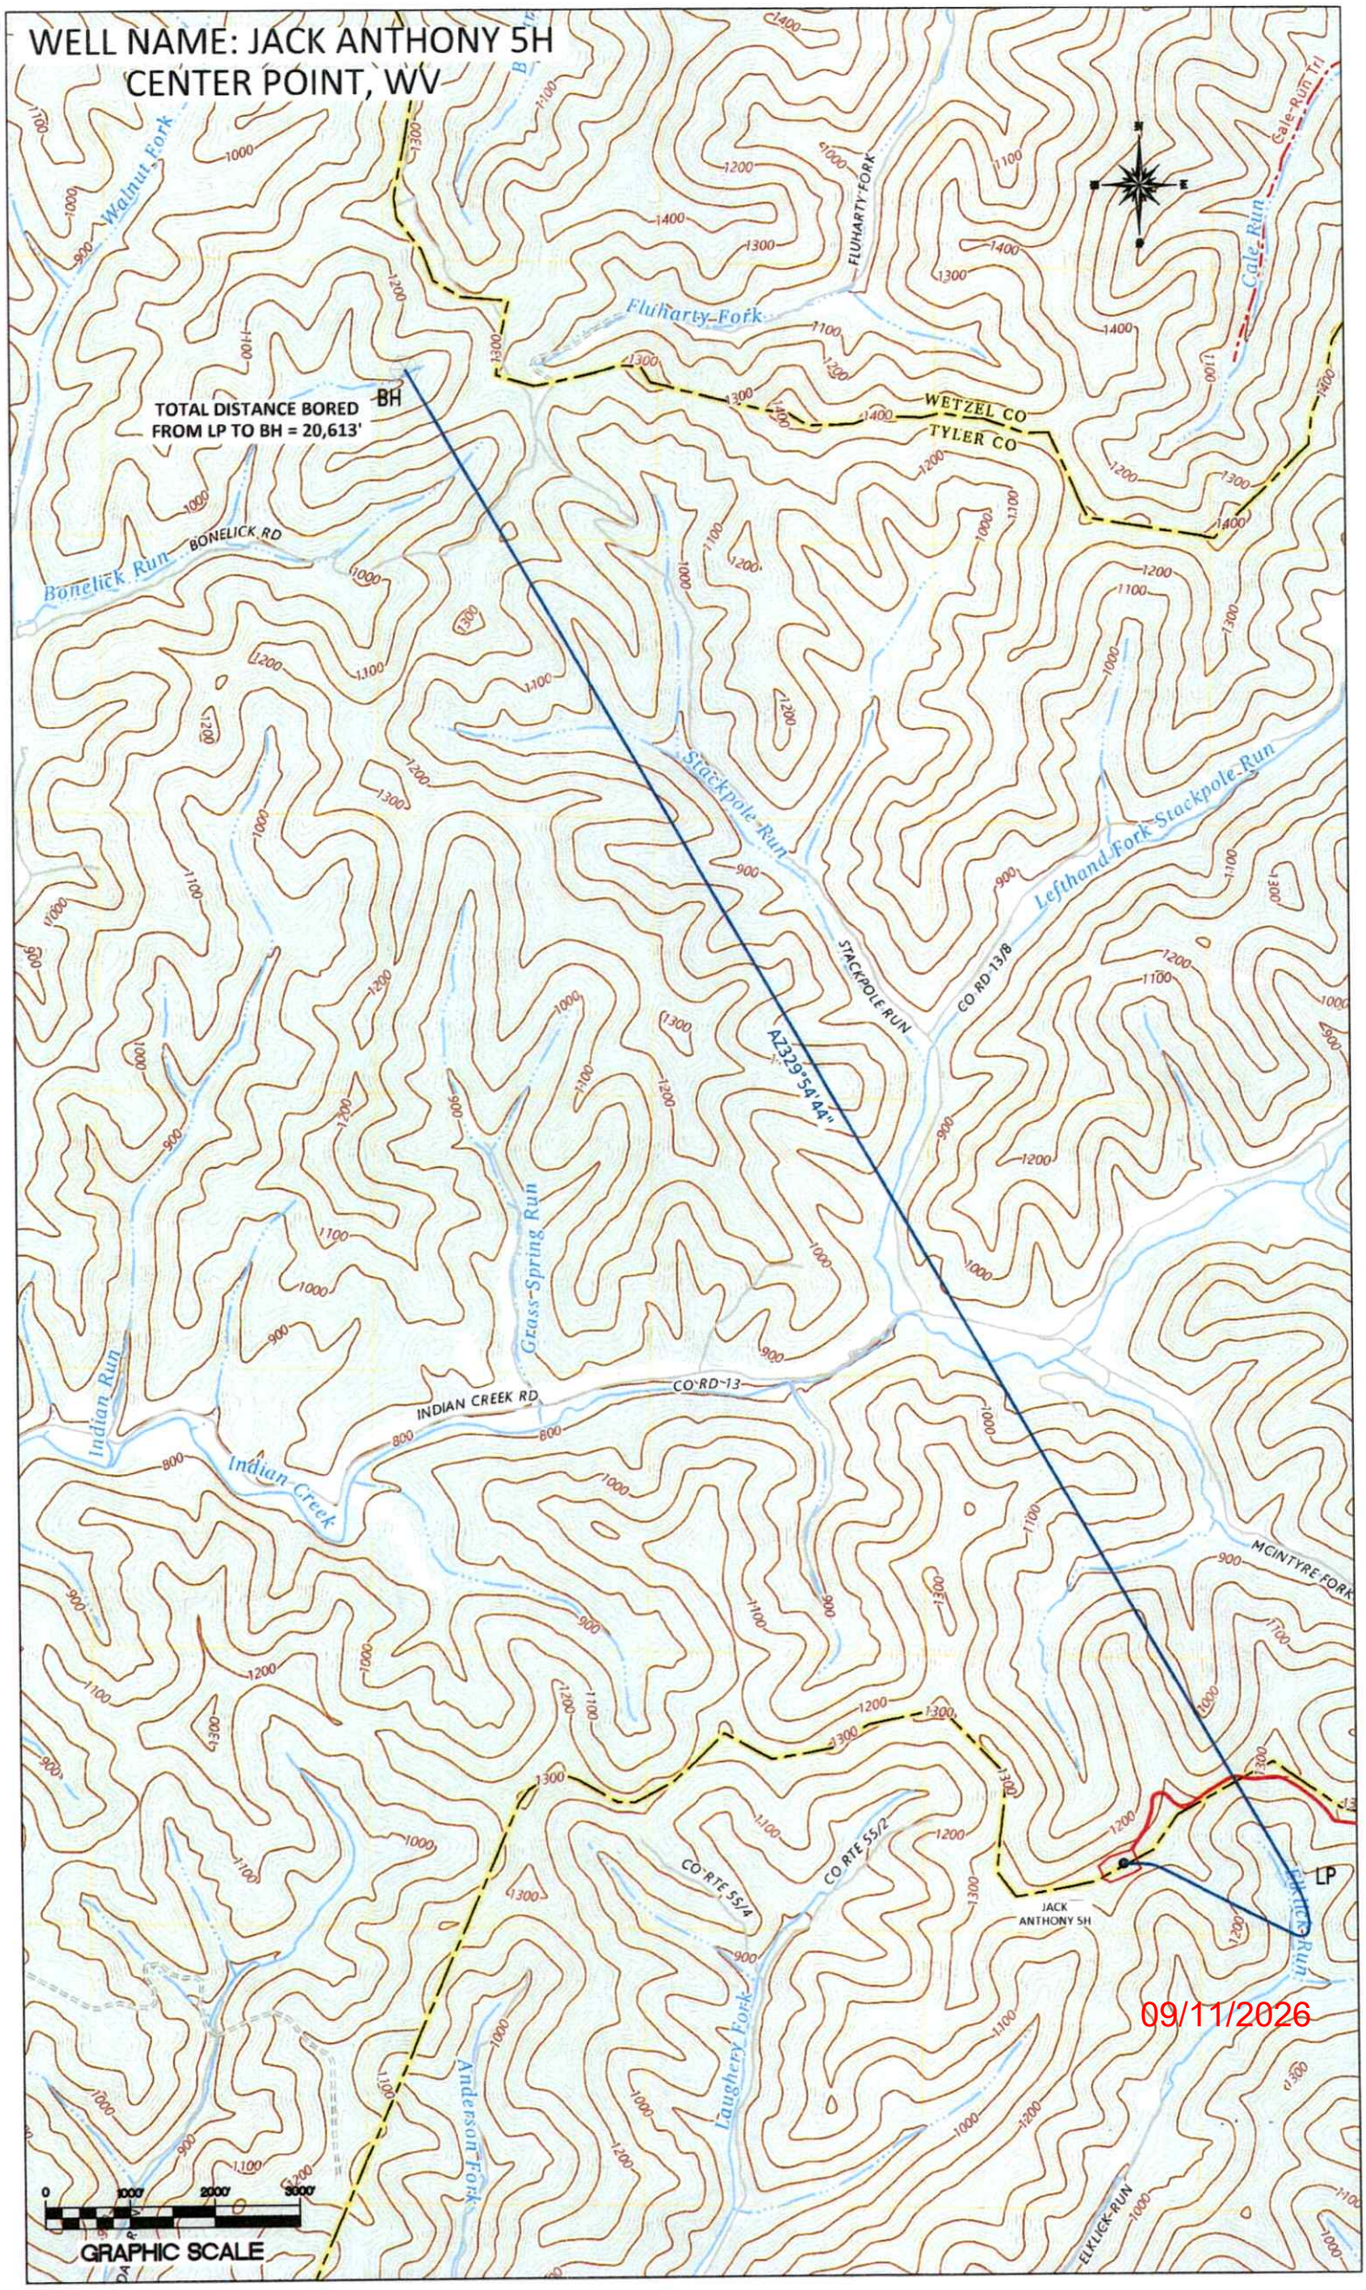
WELL NAME: JACK ANTHONY 5H
CENTER POINT, WV
TOTAL DISTANCE BORED FROM LP TO BH = 20,613'
BH
LP
JACK ANTHONY 5H
AZ329°54'44"
WETZEL CO
TYLER CO
Walnut Fork
Fluharty Fork
FLUHARTY FORK
Cale Run
Cale Run Trl
Bonelick Run
BONELICK RD
Stackpole Run
STACKPOLE RUN
Lefthand Fork Stackpole Run
CO RD 13/8
Grass Spring Run
Indian Run
Indian Creek
INDIAN CREEK RD
CO RD 13
MCINTYRE FORK
CO RTE 55/4
CO RTE 55/2
Laughery Fork
Anderson Fork
Elklick Run
ELKLICK RUN
0
1000'
2000'
3000'
GRAPHIC SCALE
09/11/2026

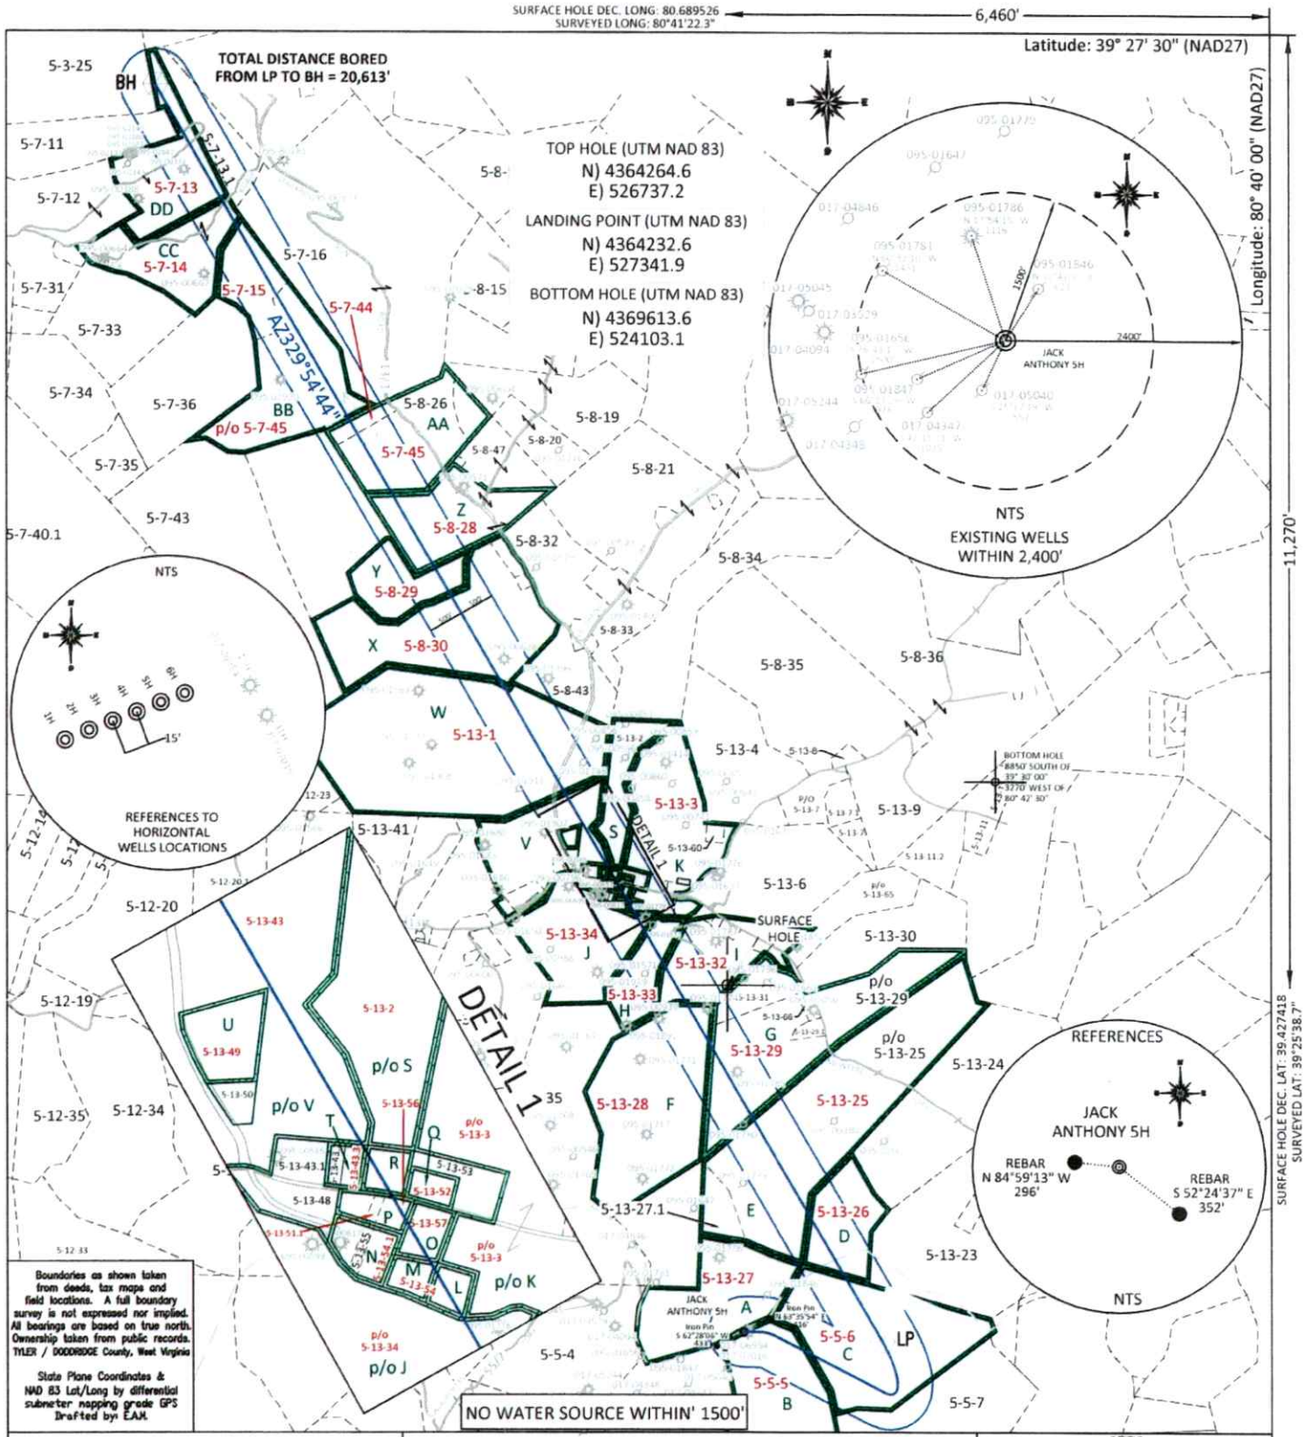

FILE #: VIC
DRAWING #: 4211
SCALE: PLAT: 1" = 2400' TICK: 1" = 2000'
MINIMUM DEGREE OF ACCURACY: 1/200
PROVEN SOURCE OF ELEVATION: SUBMETER MAPPING GRADE GPS

I, THE UNDERSIGNED, HEREBY CERTIFY THAT THIS PLAT IS CORRECT TO THE BEST OF MY KNOWLEDGE AND BELIEF AND SHOWS ALL THE INFORMATION REQUIRED BY LAW AND THE REGULATIONS ISSUED AND PRESCRIBED BY THE DEPARTMENT OF ENVIRONMENTAL PROTECTION.

Signed: _____

L.L.S. #2124 : Ernest J. Benchek III

ERNEST J. BENCHEK III LICENSED No. 2124 STATE OF WEST VIRGINIA PROFESSIONAL SURVEYOR

(+) DENOTES LOCATION OF WELL ON UNITED STATES TOPOGRAPHIC MAPS

WVDEP
OFFICE OF OIL & GAS
601 57TH STREET
CHARLESTON, WV 25304

DATE: AUGUST 21, 2026
OPERATOR'S WELL #: JACK ANTHONY 5H
API WELL #: 47 (STATE) 017 (COUNTY) 07026 (PERMIT)

Well Type: ☐ Oil ☐ Waste Diposal ☐ Production ☐ Deep
☒ Gas ☐ Liquid Injection ☐ Storage ☒ Shallow

WATERSHED: OUTLET MIDDLE ISLAND CREEK
PROPOSED ELEVATION: 1,332'
COUNTY/DISTRICT: TYLER CO./McELROY DISTRICT & DODDRIDGE CO./McCLELLAN DISTRICT
QUADRANGLE: CENTER POINT
SURFACE OWNER: DAVID ROY FERREBEE
ACREAGE: 141.5 +/-
OIL & GAS ROYALTY OWNER: Lisa L. Ferrell, Et Al
ACREAGE: 1461.0 +/-
LEASE NUMBERS:

09/11/2026

DRILL ☒ CONVERT ☐ DRILL DEEPER ☐ REDRILL ☐ FRACTURE OR STIMULATE ☒
PLUG OFF FORMATION ☐ PERFORATE NEW FORMATION ☐ PLUG & ABANDON ☐
CLEAN OUT & REPLUG ☐ OTHER CHANGE ☐ (SPECIFY):

TARGET FORMATION: MARCELLUS
ESTIMATED DEPTH: TVD: 7,329' TMD: 29,014'
WELL OPERATOR: VICKERY ENERGY, LLC
DESIGNATED AGENT: Greg Dotson
ADDRESS: 550 Bailey Avenue, Suite 500
ADDRESS: 94 Connie Lane
CITY: Fort Worth STATE: TX ZIP CODE: 76107
CITY: Winfield STATE: WV ZIP CODE: 25213

TAG	SURFACE OWNER	PARCEL
A	FRED L GLOVER ET AL	5-13-27
B	DAVID ROY FERREBEE	5-5-5
C	DAVID R FERREBEE	5-5-6
D	ROYCE J & ROYAL J WATTS	5-13-26
E	ROYCE J & ROYAL J WATTS	5-13-25
G	KENNETH DALE NICE JR	5-13-29
F	DANIEL K GLOVER & GABRIELLA RICHEY-GLOVER	5-13-28
H	HOMER RALPH TENNANT	5-13-33
I	FRED L GLOVER	5-13-32
J	ELDEN & IRENE NICHOLS	5-13-34
K	MICHAEL VERNON WAYBRIGHT	5-13-3
L, M	JERRY L WALTERS	5-13-54
N	O F HAWKINS ET AL	5-13-54.1
O	DOUGLAS E MCCLURE	5-13-57
P	ROBERT J & KIMBERLY S BOITO	5-13-51.1
	DOUGLAS E MCCLURE	5-13-56
Q	ALVY METHODIST CHURCH	5-13-52
R, S	JERRY WALTERS	5-13-2
T	JERRY L WALTERS	5-13-43.3
U	ALVY CEMETERY	5-13-49
V	JERRY L WALTERS	5-13-43
W	LEONARD LEE & LINDA LOUGH	5-13-1
X	JERRY L WALTERS	5-8-30
Y	JERRY L WALTERS	5-8-29
Z	HUGH & DARLENE A CARLTON	5-8-28
AA	HUGH & DARLENE A CARLTON	5-7-44
AA, p/o BB	HUGH & DARLENE A CARLTON	5-7-45
BB	DOUGLAS A & SUZAN L THOMAS	5-7-15
CC	DOUGLAS A & SUZAN L THOMAS	5-7-14
DD	VICKIE L TIPPINS	5-7-13

09/11/2026

FILE #: VIC

DRAWING #: 4211

SCALE: N/A

DATE: AUGUST 21, 2026

OPERATOR'S WELL #: JACK ANTHONY 5H

API WELL #: 47 (STATE) 017 (COUNTY) 07026 (PERMIT)

WW-6A1
(5/13)

Operator's Well No. Jack Anthony 5H

INFORMATION SUPPLIED UNDER WEST VIRGINIA CODE
Chapter 22, Article 6A, Section 5(a)(5)
IN LIEU OF FILING LEASE(S) AND OTHER CONTINUING CONTRACT(S)

Under the oath required to make the verification on page 1 of this Notice and Application, I depose and say that I am the person who signed the Notice and Application for the Applicant, and that –

(1) the tract of land is the same tract described in this Application, partly or wholly depicted in the accompanying plat, and described in the Construction and Reclamation Plan;

(2) the parties and recordation data (if recorded) for lease(s) or other continuing contract(s) by which the Applicant claims the right to extract, produce or market the oil or gas are as follows:

Lease Name or Number	Grantor, Lessor, etc.	Grantee, Lessee, etc.	Royalty	Book/Page
* See Attached				

REC
AUG 31 2026

Acknowledgement of Possible Permitting/Approval
In Addition to the Office of Oil and Gas

The permit applicant for the proposed well work addressed in this application hereby acknowledges the possibility of the need for permits and/or approvals from local, state, or federal entities in addition to the DEP, Office of Oil and Gas, including but not limited to the following:

- WV Division of Water and Waste Management
- WV Division of Natural Resources WV Division of Highways
- U.S. Army Corps of Engineers
- U.S. Fish and Wildlife Service
- County Floodplain Coordinator

The applicant further acknowledges that any Office of Oil and Gas permit in no way overrides, replaces, or nullifies the need for other permits/approvals that may be necessary and further affirms that all needed permits/approvals should be acquired from the appropriate authority before the affected activity is initiated.

Well Operator: Vickery Energy, LLC.
By: Amanda Wright-Jones
Its: Engineering & Environmental Division Manager @ Ascent Consulting

09/11/2026

WW-6A1 Operator's Well No. Jack Anthony 5H

INFORMATION SUPPLIED UNDER WEST VIRGINIA CODE

Chapter 22, Article 6A, Section 5(a)(5)

IN LIEU OF FILING LEASE(S) AND OTHER CONTINUING CONTRACT(S)

Under the oath required to make the verification on page 1 of this Notice and Application, I depose and say that I am the person who signed the Notice and Application for the Applicant, and that-

(1) the tract of land is the same tract described in this Application, partly or wholly depicted in the accompanying plat, and described in the Construction and Reclamation Plan;

(2) the parties and recordation data (if recorded) for lease(s) or other continuing contract(s) by which the Applicant claims the right to extract, produce or market the oil or gas are as follows:

Vickery Energy Exploration II Resources, LLC is the record title owner of the leases identified herein. Listed below each lease is the applicable chain of title by which Vickery Energy Exploration II Resources, LLC was vested with title thereto. Please note, throughout the chain of title, various mergers and name changes occurred between the referenced companies. In several instances, no documentation was filed in the county records evidencing such a merger or name change. In those cases, we've directed your attention to the records of the West Virginia Secretary of State, where said documentation can be found.

Tract	Tax Map & Parcel	Fee/Lease No.	Lessor/Assignor	Lessee/Assignee	Royalty/Instrument	Book/Page
A	**05-13-27**	**3489257**	**Kenneth G. McIntyre, also known as, Kenneth Glenn McIntyre and Gladys L. McIntyre, his wife**	**Stephen H. Harman**	**1/8**	**304/699**
			Stephen H. Harman	Pennzoil Products Company	Assignment	314/320
			Pennzoil Products Company	Pennzoil Exploration and Production Company	Deed, Assignment and Conveyance	325/178
			Pennzoil Exploration and Production Company	PennzEnergy Exploration and Production, L.L.C.	Cert. of Merger	8/516
			PennzEnergy Exploration and Production, L.L.C.	Devon Energy Production Company, L.P.	Cert. of Merger	8/576
			Devon Energy Production Company, L.P.	East Resources, Inc.	Deed, Assignment and Bill of Sale	332/146
			East Resources, Inc.	HG Energy, LLC	Assignment, Conveyance and Bill of Sale	379/380
			East Resources, Inc. and HG Energy, LLC	American Energy - Marcellus, LLC	Assignment, Bill of Sale and Conveyance	451/404
			American Energy - Marcellus, LLC	Ascent Resources - Marcellus, LLC	Affidavit of Business Name Change	499/138
			Ascent Resources - Marcellus, LLC	Tribune Resources, LLC	Cert. of Amend to the Cert. of Authority	9/471
			Tribune Resources, LLC	Vickery Energy Exploration II Resources, LLC	Affidavit Confirming The Following Name Change	389/148
B	**05-05-05**	**3491744**	**Roy Ferrebee, single**	**Clarence W. Mutschelknaus**	**1/8**	**104/735**
			Clarence W. Mutschelknaus, Clarence W. Mutschelknaus, Jr. and Helen Suzanne Osborne	Petroleum Development Corporation	Assignment	105/338
			Petroleum Development Corporation	PDC Mountaineer, LLC	Assignment	240/118
			PDC Mountaineer, LLC	Antero Resources Appalachian Corporation	Assignment	272/479
			Antero Resources Appalachian Corporation	Antero Resources Corporation	Affidavit Regarding Name Change	46/523
			Antero Resources Corporation	Tribune Resources, LLC	Assignment	481/133
			Tribune Resources, LLC	Vickery Energy Exploration II Resources, LLC	Affidavit Confirming The Following Name Change	78/24
C	**05-05-06**	**3489352**	**Robert E. Jemison, also known as, Robert Edward Jemison, a single person**	**Stephen H. Harman**	**1/8**	**174/179**
			Stephen H. Harman	Pennzoil Products Company	Assignment	177/107
			Pennzoil Products Company	Pennzoil Exploration and Production Company	Deed, Assignment and Conveyance	239/355
			Pennzoil Exploration and Production Company	PennzEnergy Exploration and Production, L.L.C.	Cert. of Merger	240/702
			PennzEnergy Exploration and Production, L.L.C.	Devon Energy Production Company, L.P.	Cert. of Merger	244/399
			Devon Energy Production Company, L.P.	East Resources, Inc.	Assignment	247/337
			East Resources, Inc.	HG Energy, LLC	Assignment, Conveyance and Bill of Sale	253/31

			East Resources, Inc. and HG Energy, LLC	American Energy - Marcellus, LLC	Assignment, Conveyance and Bill of Sale	361/1
			American Energy - Marcellus, LLC	Ascent Resources - Marcellus, LLC	Affidavit of Business Name Change	36/455
			Ascent Resources - Marcellus, LLC	Tribune Resources, LLC	Cert. of Amend to the Cert. of Authority	431/260
			Tribune Resources, LLC	Vickery Energy Exploration II Resources, LLC	Affidavit Confirming The Following Name Change	78/24
D	**05-13-26**	**3489400**	**Kenneth N. Payne, single**	**Stephen H. Harman**	**1/8**	**308/719**
			Stephen H. Harman	Pennzoil Products Company	Assignment	314/338
			Pennzoil Products Company	Pennzoil Exploration and Production Company	Deed, Assignment and Conveyance	325/178
			Pennzoil Exploration and Production Company	PennzEnergy Exploration and Production, L.L.C.	Cert. of Merger	8/516
			PennzEnergy Exploration and Production, L.L.C.	Devon Energy Production Company, L.P.	Cert. of Merger	8/576
			Devon Energy Production Company, L.P.	East Resources, Inc.	Deed, Assignment and Bill of Sale	332/146
			East Resources, Inc.	HG Energy, LLC	Assignment, Conveyance and Bill of Sale	379/380
			East Resources, Inc. and HG Energy, LLC	American Energy - Marcellus, LLC	Assignment, Bill of Sale and Conveyance	451/404
			American Energy - Marcellus, LLC	Ascent Resources - Marcellus, LLC	Affidavit of Business Name Change	499/138
			Ascent Resources - Marcellus, LLC	Tribune Resources, LLC	Cert. of Amend to the Cert. of Authority	9/471
			Tribune Resources, LLC	Vickery Energy Exploration II Resources, LLC	Affidavit Confirming The Following Name Change	389/148
		DEED	**CNG Transmission Corporation**	**Pennzoil Products Company**	**Fee Interest**	**311/153**
			Pennzoil Products Company	Pennzoil Exploration and Production Company	Deed, Assignment and Conveyance	325/178
			Pennzoil Exploration and Production Company	PennzEnergy Exploration and Production, L.L.C.	Cert. of Merger	8/516
			PennzEnergy Exploration and Production, L.L.C.	Devon Energy Production Company, L.P.	Cert. of Merger	8/576
			Devon Energy Production Company, L.P.	East Resources, Inc.	Deed, Assignment and Bill of Sale	332/146
			East Resources, Inc.	HG Energy, LLC	Deed	379/410
			East Resources, Inc. and HG Energy, LLC	American Energy - Marcellus, LLC	Deed	451/475
			American Energy - Marcellus, LLC	Ascent Resources - Marcellus, LLC	Cert. of Amend to the Cert. of Authority	9/421
			Ascent Resources - Marcellus, LLC	Ascent Resources Marcellus Minerals, LLC	Quitclaim Mineral Deed	520/782
			Ascent Resources Marcellus Minerals, LLC	Tribune Resources Minerals, LLC	Cert. of Amend to the Cert. of Authority	9/464
			Tribune Resources Minerals, LLC	Vickery Energy Exploration II Minerals, LLC	Affidavit Confirming The Following Name Change	389/148
E	**05-13-25**	**3489245**	**Earle M Long, also known as, Earle Monroe Long and Thelma D. Long, also known as, T. Doris Long, his wife**	**Stephen H. Harman**	**1/8**	**301/545**
			Stephen H. Harman	Pennzoil Products Company	Assignment	314/320
			Pennzoil Products Company	Pennzoil Exploration and Production Company	Deed, Assignment and Conveyance	325/178
			Pennzoil Exploration and Production Company	PennzEnergy Exploration and Production, L.L.C.	Cert. of Merger	8/516
			PennzEnergy Exploration and Production, L.L.C.	Devon Energy Production Company, L.P.	Cert. of Merger	8/576
			Devon Energy Production Company, L.P.	East Resources, Inc.	Deed, Assignment and Bill of Sale	332/146
			East Resources, Inc.	HG Energy, LLC	Assignment, Conveyance and Bill of Sale	379/380
			East Resources, Inc. and HG Energy, LLC	American Energy - Marcellus, LLC	Assignment, Bill of Sale and Conveyance	451/404
			American Energy - Marcellus, LLC	Ascent Resources - Marcellus, LLC	Affidavit of Business Name Change	499/138
			Ascent Resources - Marcellus, LLC	Tribune Resources, LLC	Cert. of Amend to the Cert. of Authority	9/471
			Tribune Resources, LLC	Vickery Energy Exploration II Resources, LLC	Affidavit Confirming The Following Name Change	389/148

REC
AUG 31 2026

F	**05-13-28**	**3489380**	**Martha E. Elder, a widow, Life Estate, Norma J. Eaton aka Norma Jean Eaton, and husband, Joseph S. Eaton, III, Remainderman, and Joyce S. Elder, a widow, Remainderman**	**Stephen H. Harman**	**1/8**	**305/131**
			Stephen H. Harman	Pennzoil Products Company	Assignment	314/320
			Pennzoil Products Company	Pennzoil Exploration and Production Company	Assignment	325/178
			Pennzoil Exploration and Production Company	PennzEnergy Exploration and Production, L.L.C.	Cert. of Merger	8/516
			PennzEnergy Exploration and Production, L.L.C.	Devon Energy Production Company, L.P.	Cert. of Merger	8/576
			Devon Energy Production Company, L.P.	East Resources, Inc.	Assignment	332/146
			East Resources, Inc.	HG Energy, LLC	Assignment	379/380
			East Resources, Inc. and HG Energy, LLC	American Energy - Marcellus, LLC	Assignment	451/404
			American Energy - Marcellus, LLC	Ascent Resources - Marcellus, LLC	Affidavit of Business Name Change	499/138
			Ascent Resources - Marcellus, LLC	Tribune Resources, LLC	Cert. of Amend to the Cert. of Authority	9/471
			Tribune Resources, LLC	Vickery Energy Exploration II Resources, LLC	Affidavit Confirming The Following Name Change	389/148
G	**05-13-29**	**3489329**	**Jane M. Meyer, aka Jane McIntyre Meyer, a widow**	**Stephen H. Harman**	**1/8**	**304/432**
			Stephen H. Harman	Pennzoil Products Company	Assignment	314/320
			Pennzoil Products Company	Pennzoil Exploration and Production Company	Deed, Assignment and Conveyance	325/178
			Pennzoil Exploration and Production Company	PennzEnergy Exploration and Production, L.L.C.	Cert. of Merger	8/516
			PennzEnergy Exploration and Production, L.L.C.	Devon Energy Production Company, L.P.	Cert. of Merger	8/576
			Devon Energy Production Company, L.P.	East Resources, Inc.	Deed, Assignment and Bill of Sale	332/146
			East Resources, Inc.	HG Energy, LLC	Assignment, Conveyance and Bill of Sale	379/380
			East Resources, Inc. and HG Energy, LLC	American Energy - Marcellus, LLC	Assignment, Bill of Sale and Conveyance	451/404
			American Energy - Marcellus, LLC	Ascent Resources - Marcellus, LLC	Affidavit of Business Name Change	499/138
			Ascent Resources - Marcellus, LLC	Tribune Resources, LLC	Cert. of Amend to the Cert. of Authority	9/471
			Tribune Resources, LLC	Vickery Energy Exploration II Resources, LLC	Affidavit Confirming The Following Name Change	389/148
H	**05-13-33**	**2336677**	**Waco Oil & Gas Co., Inc.**	**Tribune Resources, LLC**	**16/100**	**355/540**
			Tribune Resources, LLC	Vickery Energy Exploration II Resources, LLC	Affidavit Confirming The Following Name Change	389/148
I	**05-13-32**	**3482386**	**Joseph L. McIntyre and Agnes McIntyre, his wife**	**South Penn Oil Company**	**1/8**	**23/107**
			South Penn Oil Company	South Penn Natural Gas Company	Assignment	114/16
			South Penn Natural Gas Company	South Penn Oil Company	Deed	151/516
			South Penn Oil Company	Pennzoil Company	Cert. of Name Change	WV Sec. of State records
			Pennzoil Company	Pennzoil United, Inc.	Assignment	178/221
			Pennzoil United, Inc.	Pennzoil Company	Cert. of Name Change	WV Sec. of State records
			Pennzoil Company	Pennzoil Products Company	Assn. & Supp. Assn.	265/258 & 269/417
			Pennzoil Products Company	Pennzoil Exploration and Production Company	Deed, Assignment and Conveyance	325/178
			Pennzoil Exploration and Production Company	PennzEnergy Exploration and Production, L.L.C.	Cert. of Merger	8/516
			PennzEnergy Exploration and Production, L.L.C.	Devon Energy Production Company, L.P.	Cert. of Merger	8/576
			Devon Energy Production Company, L.P.	East Resources, Inc.	Deed, Assignment and Bill of Sale	332/146
			East Resources, Inc.	HG Energy, LLC	Assignment, Conveyance and Bill of Sale	379/380
			East Resources, Inc. and HG Energy, LLC	American Energy - Marcellus, LLC	Assignment, Bill of Sale and Conveyance	451/404
			American Energy - Marcellus, LLC	Ascent Resources - Marcellus, LLC	Affidavit of Business Name Change	499/138
			Ascent Resources - Marcellus, LLC	Tribune Resources, LLC	Cert. of Amend to the Cert. of Authority	9/471

RECEIVED
AUG 31 2026

			Tribune Resources, LLC	Vickery Energy Exploration II Resources, LLC	Affidavit Confirming The Following Name Change	389/148
J	**p/o 5-13-34**	**348839**	**Oliver Pitts and Rachel A. Pitts, h/w**	**South Penn Oil Company**	**1/8**	**23/595**
			South Penn Oil Company	South Penn Natural Gas Company	Assignment	114/16
			South Penn Natural Gas Company	South Penn Oil Company	Deed	151/516
			South Penn Oil Company	Pennzoil Company	Cert. of Name Change	WV Sec. of State records
			Pennzoil Company	Pennzoil United, Inc.	Assignment	178/221
			Pennzoil United, Inc.	Pennzoil Company	Cert. of Name Change	WV Sec. of State records
			Pennzoil Company	Pennzoil Products Company	Assn. & Supp. Assn.	265/258 & 269/417
			Pennzoil Products Company	Pennzoil Exploration and Production Company	Deed, Assignment and Conveyance	325/178
			Pennzoil Exploration and Production Company	PennzEnergy Exploration and Production, L.L.C.	Cert. of Merger	8/516
			PennzEnergy Exploration and Production, L.L.C.	Devon Energy Production Company, L.P.	Cert. of Merger	8/576
			Devon Energy Production Company, L.P.	East Resources, Inc.	Deed, Assignment and Bill of Sale	332/146
			East Resources, Inc.	HG Energy, LLC	Assignment, Conveyance and Bill of Sale	379/380
			East Resources, Inc. and HG Energy, LLC	American Energy - Marcellus, LLC	Assignment, Bill of Sale and Conveyance	451/404
			American Energy - Marcellus, LLC	Ascent Resources - Marcellus, LLC	Affidavit of Business Name Change	499/138
			Ascent Resources - Marcellus, LLC	Tribune Resources, LLC	Cert. of Amend to the Cert. of Authority	9/471
			Tribune Resources, LLC	Vickery Energy Exploration II Resources, LLC	Affidavit Confirming The Following Name Change	389/148
K	**p/o 05-13-03**	**3490697**	**The Chester C. Yeater, Jr. and Lorene M. Yeater 2010 Trust Agreement, dated November 8, 2010, by Lorene M. Yeater, Trustee, and Lorene M. Yeater, a widow, in her individual capacity**	**Ascent Resources - Marcellus, LLC**	**14/100**	**505/735**
			Ascent Resources - Marcellus, LLC	Tribune Resources, LLC	Cert. of Amend to the Cert. of Authority	9/471
			Tribune Resources, LLC	Vickery Energy Exploration II Resources, LLC	Affidavit Confirming The Following Name Change	389/148
L, M	**05-13-54**	**3489352**	**Robert E. Jemison, also known as, Robert Edward Jemison, a single person**	**Stephen H. Harman**	**1/8**	**308/547**
			Stephen H. Harman	Pennzoil Products Company	Assignment	314/320
			Pennzoil Products Company	Pennzoil Exploration and Production Company	Assignment	325/178
			Pennzoil Exploration and Production Company	PennzEnergy Exploration and Production, L.L.C.	Cert. of Merger	8/516
			PennzEnergy Exploration and Production, L.L.C.	Devon Energy Production Company, L.P.	Cert. of Merger	8/576
			Devon Energy Production Company, L.P.	East Resources, Inc.	Assignment	332/146
			East Resources, Inc.	HG Energy, LLC	Assignment	379/380
			East Resources, Inc. and HG Energy, LLC	American Energy - Marcellus, LLC	Assignment	451/404
			American Energy - Marcellus, LLC	Ascent Resources - Marcellus, LLC	Affidavit of Business Name Change	499/138
			Ascent Resources - Marcellus, LLC	Tribune Resources, LLC	Cert. of Amend to the Cert. of Authority	9/471
			Tribune Resources, LLC	Vickery Energy Exploration II Resources, LLC	Affidavit Confirming The Following Name Change	389/148
N	**05-13-54.1**	**3489393**	**J. T. Inghram and H. J. Inghram, his wife**	**South Penn Oil Company**	**1/8**	**27/333**
			South Penn Oil Company	South Penn Natural Gas Company	Assignment	114/16
			South Penn Natural Gas Company	South Penn Oil Company	Deed	151/516
			South Penn Oil Company	Pennzoil Company	Cert. of Name Change	WV Sec. of State records
			Pennzoil Company	Pennzoil United, Inc.	Assignment	178/221
			Pennzoil United, Inc.	Pennzoil Company	Cert. of Name Change	WV Sec. of State records

RECEIVED
DEC 21 2026

			Pennzoil Company	Pennzoil Products Company	Assn. & Supp. Assn.	265/258 & 269/417
			Pennzoil Products Company	Pennzoil Exploration and Production Company	Assignment	325/178
			Pennzoil Exploration and Production Company	PennzEnergy Exploration and Production, L.L.C.	Cert. of Merger	8/516
			PennzEnergy Exploration and Production, L.L.C.	Devon Energy Production Company, L.P.	Cert. of Merger	8/576
			Devon Energy Production Company, L.P.	East Resources, Inc.	Assignment	332/146
			East Resources, Inc.	HG Energy, LLC	Assignment	379/380
			East Resources, Inc. and HG Energy, LLC	American Energy - Marcellus, LLC	Assignment	451/404
			American Energy - Marcellus, LLC	Ascent Resources - Marcellus, LLC	Affidavit of Business Name Change	499/138
			Ascent Resources - Marcellus, LLC	Tribune Resources, LLC	Cert. of Amend to the Cert. of Authority	9/471
			Tribune Resources, LLC	Vickery Energy Exploration II Resources, LLC	Affidavit Confirming The Following Name Change	389/148
O	**05-13-57**	**3489406**	**Ruby N. Spencer, widow**	**Pennzoil Products Company**	**1/8**	**309/243**
			Pennzoil Company	Pennzoil Products Company	Assn. & Supp. Assn.	265/258 & 269/417
			Pennzoil Products Company	Pennzoil Exploration and Production Company	Assignment	325/178
			Pennzoil Exploration and Production Company	PennzEnergy Exploration and Production, L.L.C.	Cert. of Merger	8/516
			PennzEnergy Exploration and Production, L.L.C.	Devon Energy Production Company, L.P.	Cert. of Merger	8/576
			Devon Energy Production Company, L.P.	East Resources, Inc.	Assignment	332/146
			East Resources, Inc.	HG Energy, LLC	Assignment	379/380
			East Resources, Inc. and HG Energy, LLC	American Energy - Marcellus, LLC	Assignment	451/404
			American Energy - Marcellus, LLC	Ascent Resources - Marcellus, LLC	Affidavit of Business Name Change	499/138
			Ascent Resources - Marcellus, LLC	Tribune Resources, LLC	Cert. of Amend to the Cert. of Authority	9/471
			Tribune Resources, LLC	Vickery Energy Exploration II Resources, LLC	Affidavit Confirming The Following Name Change	389/148
		DEED	**Fredrick M. Dean Rohrig, deputy commissioner of delinquent and nonentered lands of Tyler County, West Virginia.**	Pennzoil Products Company, assignee of Stephen H. Harman, purchaser	**Fee Interest**	**314/281**
			Stephen H. Harman	Pennzoil Products Company	Assignment	314/338
			Pennzoil Products Company	Pennzoil Exploration and Production Company	Assignment	325/178
			Pennzoil Exploration and Production Company	PennzEnergy Exploration and Production, L.L.C.	Cert. of Merger	8/516
			PennzEnergy Exploration and Production, L.L.C.	Devon Energy Production Company, L.P.	Cert. of Merger	8/576
			Devon Energy Production Company, L.P.	East Resources, Inc.	Assignment	332/146
			East Resources, Inc.	HG Energy, LLC	Assignment	379/380
			East Resources, Inc. and HG Energy, LLC	American Energy - Marcellus, LLC	Assignment	451/404
			American Energy - Marcellus, LLC	Ascent Resources - Marcellus, LLC	Affidavit of Business Name Change	499/138
			Ascent Resources - Marcellus, LLC	Tribune Resources, LLC	Cert. of Amend to the Cert. of Authority	9/471
			Tribune Resources, LLC	Vickery Energy Exploration II Resources, LLC	Affidavit Confirming The Following Name Change	389/148
P	**05-13-56**	**348393**	**J. T. Inghram and H. J. Inghram, his wife**	**South Penn Oil Company**	**1/8**	**27/333**
			South Penn Oil Company	South Penn Natural Gas Company	Assignment	114/16
			South Penn Natural Gas Company	South Penn Oil Company	Deed	151/516
			South Penn Oil Company	Pennzoil Company	Cert. of Name Change	WV Sec. of State records
			Pennzoil Company	Pennzoil United, Inc.	Assignment	178/221
			Pennzoil United, Inc.	Pennzoil Company	Cert. of Name Change	WV Sec. of State records
			Pennzoil Company	Pennzoil Products Company	Assn. & Supp. Assn.	265/258 & 269/417
			Pennzoil Products Company	Pennzoil Exploration and Production Company	Assignment	325/178
			Pennzoil Exploration and Production Company	PennzEnergy Exploration and Production, L.L.C.	Cert. of Merger	8/516
			PennzEnergy Exploration and Production, L.L.C.	Devon Energy Production Company, L.P.	Cert. of Merger	8/576
			Devon Energy Production Company, L.P.	East Resources, Inc.	Assignment	332/146
			East Resources, Inc.	HG Energy, LLC	Assignment	379/380
			East Resources, Inc. and HG Energy, LLC	American Energy - Marcellus, LLC	Assignment	451/404

AUG 31 2026

			American Energy - Marcellus, LLC	Ascent Resources - Marcellus, LLC	Affidavit of Business Name Change	499/138
			Ascent Resources - Marcellus, LLC	Tribune Resources, LLC	Cert. of Amend to the Cert. of Authority	9/471
			Tribune Resources, LLC	Vickery Energy Exploration II Resources, LLC	Affidavit Confirming The Following Name Change	389/148
P	**05-13-51.1**	**348393**	**J. T. Inghram and H. J. Inghram, his wife**	**South Penn Oil Company**	**1/8**	**27/333**
			South Penn Oil Company	South Penn Natural Gas Company	Assignment	114/16
			South Penn Natural Gas Company	South Penn Oil Company	Deed	151/516
			South Penn Oil Company	Pennzoil Company	Cert. of Name Change	WV Sec. of State records
			Pennzoil Company	Pennzoil United, Inc.	Assignment	178/221
			Pennzoil United, Inc.	Pennzoil Company	Cert. of Name Change	WV Sec. of State records
			Pennzoil Company	Pennzoil Products Company	Assn. & Supp. Assn.	265/258 & 269/417
			Pennzoil Products Company	Pennzoil Exploration and Production Company	Assignment	325/178
			Pennzoil Exploration and Production Company	PennzEnergy Exploration and Production, L.L.C.	Cert. of Merger	8/516
			PennzEnergy Exploration and Production, L.L.C.	Devon Energy Production Company, L.P.	Cert. of Merger	8/576
			Devon Energy Production Company, L.P.	East Resources, Inc.	Assignment	332/146
			East Resources, Inc.	HG Energy, LLC	Assignment	379/380
			East Resources, Inc. and HG Energy, LLC	American Energy - Marcellus, LLC	Assignment	451/404
			American Energy - Marcellus, LLC	Ascent Resources - Marcellus, LLC	Affidavit of Business Name Change	499/138
			Ascent Resources - Marcellus, LLC	Tribune Resources, LLC	Cert. of Amend to the Cert. of Authority	9/471
			Tribune Resources, LLC	Vickery Energy Exploration II Resources, LLC	Affidavit Confirming The Following Name Change	389/148
Q	**05-13-52**	**3490921**	**Earl Glover, Donald Glover, Genieva Glover, Edith Glover, Kennith Glover, Kathryn Glover and Stanley Glover, as Trustees of the Asbury Chapel United Methodist Church, Alvy, West Virginia**	**Pennzoil Products Company**	**1/8**	**311/155**
			Pennzoil Company	Pennzoil Products Company	Assn. & Supp. Assn.	265/258 & 269/417
			Pennzoil Products Company	Pennzoil Exploration and Production Company	Assignment	325/178
			Pennzoil Exploration and Production Company	PennzEnergy Exploration and Production, L.L.C.	Cert. of Merger	8/516
			PennzEnergy Exploration and Production, L.L.C.	Devon Energy Production Company, L.P.	Cert. of Merger	8/576
			Devon Energy Production Company, L.P.	East Resources, Inc.	Assignment	332/146
			East Resources, Inc.	HG Energy, LLC	Assignment	379/380
			East Resources, Inc. and HG Energy, LLC	American Energy - Marcellus, LLC	Assignment	451/404
			American Energy - Marcellus, LLC	Ascent Resources - Marcellus, LLC	Affidavit of Business Name Change	499/138
			Ascent Resources - Marcellus, LLC	Tribune Resources, LLC	Cert. of Amend to the Cert. of Authority	9/471
			Tribune Resources, LLC	Vickery Energy Exploration II Resources, LLC	Affidavit Confirming The Following Name Change	389/148
R, S	**p/o 05-13-02**	**3489604**	**Malvina Main, a widow**	**South Penn Oil Company**	**1/8**	**26/316**
			South Penn Oil Company	South Penn Natural Gas Company	Assignment	114/16
			South Penn Natural Gas Company	South Penn Oil Company	Deed	151/516
			South Penn Oil Company	Pennzoil Company	Cert. of Name Change	WV Sec. of State records
			Pennzoil Company	Pennzoil United, Inc.	Assignment	178/221
			Pennzoil United, Inc.	Pennzoil Company	Cert. of Name Change	WV Sec. of State records
			Pennzoil Company	Pennzoil Products Company	Assn. & Supp. Assn.	265/258 & 269/417
			Pennzoil Products Company	Pennzoil Exploration and Production Company	Assignment	325/178
			Pennzoil Exploration and Production Company	PennzEnergy Exploration and Production, L.L.C.	Cert. of Merger	8/516
			PennzEnergy Exploration and Production, L.L.C.	Devon Energy Production Company, L.P.	Cert. of Merger	8/576
			Devon Energy Production Company, L.P.	East Resources, Inc.	Assignment	332/146
			East Resources, Inc.	HG Energy, LLC	Assignment	379/380
			East Resources, Inc. and HG Energy, LLC	American Energy - Marcellus, LLC	Assignment	451/404
			American Energy - Marcellus, LLC	Ascent Resources - Marcellus, LLC	Affidavit of Business Name Change	499/138

RECEIVED
AUG 31 2026

			Ascent Resources - Marcellus, LLC	Tribune Resources, LLC	Cert. of Amend to the Cert. of Authority	9/471
			Tribune Resources, LLC	Vickery Energy Exploration II Resources, LLC	Affidavit Confirming The Following Name Change	389/148
R, S	**p/o 05-13-02**	**3489604**	**Sandra L. Epperson, also known as, Sandra Lee Epperson, formerly Sandra Lee Hester, a single person**	**Stephen H. Harman**	**1/8**	**309/590**
			Stephen H. Harman	Pennzoil Products Company	Assignment	314/320
			Pennzoil Products Company	Pennzoil Exploration and Production Company	Deed, Assignment and Conveyance	325/178
			Pennzoil Exploration and Production Company	PennzEnergy Exploration and Production, L.L.C.	Cert. of Merger	8/516
			PennzEnergy Exploration and Production, L.L.C.	Devon Energy Production Company, L.P.	Cert. of Merger	8/576
			Devon Energy Production Company, L.P.	East Resources, Inc.	Deed, Assignment and Bill of Sale	332/146
			East Resources, Inc.	HG Energy, LLC	Assignment, Conveyance and Bill of Sale	379/380
			East Resources, Inc. and HG Energy, LLC	American Energy - Marcellus, LLC	Assignment, Bill of Sale and Conveyance	451/404
			American Energy - Marcellus, LLC	Ascent Resources - Marcellus, LLC	Affidavit of Business Name Change	499/138
			Ascent Resources - Marcellus, LLC	Tribune Resources, LLC	Cert. of Amend to the Cert. of Authority	9/471
			Tribune Resources, LLC	Vickery Energy Exploration II Resources, LLC	Affidavit Confirming The Following Name Change	389/148
T	**05-13-43.3**	**3489616**	**Kevin D. Walters and Donna J. Walters, husband and wife**	**Pennzoil Products Company**	**1/8**	**312/5**
			Pennzoil Products Company	Pennzoil Exploration and Production Company	Assignment	325/178
			Pennzoil Exploration and Production Company	PennzEnergy Exploration and Production, L.L.C.	Cert. of Merger	8/516
			PennzEnergy Exploration and Production, L.L.C.	Devon Energy Production Company, L.P.	Cert. of Merger	8/576
			Devon Energy Production Company, L.P.	East Resources, Inc.	Assignment	332/146
			East Resources, Inc.	HG Energy, LLC	Assignment	379/380
			East Resources, Inc. and HG Energy, LLC	American Energy - Marcellus, LLC	Assignment	451/404
			American Energy - Marcellus, LLC	Ascent Resources - Marcellus, LLC	Affidavit of Business Name Change	499/138
			Ascent Resources - Marcellus, LLC	Tribune Resources, LLC	Cert. of Amend to the Cert. of Authority	9/471
			Tribune Resources, LLC	Vickery Energy Exploration II Resources, LLC	Affidavit Confirming The Following Name Change	389/148
U	**05-13-49**	**3491769**	**Kermit McIntyre and Ruth B. McIntyre, his wife; Oliver P. McIntyre and Leota McIntyre, his wife; Pearl McIntyre, widow**	**Pennzoil Company**	**1/8**	**226/277**
			Pennzoil Company	Pennzoil Products Company	Assn. & Supp. Assn.	265/258 & 269/417
			Pennzoil Products Company	Pennzoil Exploration and Production Company	Deed, Assignment and Conveyance	325/178
			Pennzoil Exploration and Production Company	PennzEnergy Exploration and Production, L.L.C.	Cert. of Merger	8/516
			PennzEnergy Exploration and Production, L.L.C.	Devon Energy Production Company, L.P.	Cert. of Merger	8/576
			Devon Energy Production Company, L.P.	East Resources, Inc.	Deed, Assignment and Bill of Sale	332/146
			East Resources, Inc.	HG Energy, LLC	Assignment, Conveyance and Bill of Sale	379/380
			East Resources, Inc. and HG Energy, LLC	American Energy - Marcellus, LLC	Assignment, Bill of Sale and Conveyance	451/404
			American Energy - Marcellus, LLC	Ascent Resources - Marcellus, LLC	Affidavit of Business Name Change	499/138
			Ascent Resources - Marcellus, LLC	Tribune Resources, LLC	Cert. of Amend to the Cert. of Authority	9/471
			Tribune Resources, LLC	Vickery Energy Exploration II Resources, LLC	Affidavit Confirming The Following Name Change	389/148
V	**05-13-43**	**3491769**	**Kermit McIntyre and Ruth B. McIntyre, his wife; Oliver P. McIntyre and Leota McIntyre, his wife; Pearl McIntyre, widow**	**Pennzoil Company**	**1/8**	**226/277**

AUG 21 2026

			Pennzoil Company	Pennzoil Products Company	Assn. & Supp. Assn.	265/258 & 269/417
			Pennzoil Products Company	Pennzoil Exploration and Production Company	Assignment	325/178
			Pennzoil Exploration and Production Company	PennzEnergy Exploration and Production, L.L.C.	Cert. of Merger	8/516
			PennzEnergy Exploration and Production, L.L.C.	Devon Energy Production Company, L.P.	Cert. of Merger	8/576
			Devon Energy Production Company, L.P.	East Resources, Inc.	Assignment	332/146
			East Resources, Inc.	HG Energy, LLC	Assignment	379/380
			East Resources, Inc. and HG Energy, LLC	American Energy - Marcellus, LLC	Assignment	451/404
			American Energy - Marcellus, LLC	Ascent Resources - Marcellus, LLC	Affidavit of Business Name Change	499/138
			Ascent Resources - Marcellus, LLC	Tribune Resources, LLC	Cert. of Amend to the Cert. of Authority	9/471
			Tribune Resources, LLC	Vickery Energy Exploration II Resources, LLC	Affidavit Confirming The Following Name Change	389/148
W	**05-13-01**	**3488959**	**Ronald G. Edelen and Deborah K. Edelen, husband and wife**	**C. E. Beck**	**1/8**	**217/688**
			C. E. Beck	Pennzoil Company	Assignment	218/36
			Pennzoil Company	Pennzoil Products Company	Assn. & Supp. Assn.	265/258 & 269/417
			Pennzoil Products Company	Pennzoil Exploration and Production Company	Deed, Assignment and Conveyance	325/178
			Pennzoil Exploration and Production Company	PennzEnergy Exploration and Production, L.L.C.	Cert. of Merger	8/516
			PennzEnergy Exploration and Production, L.L.C.	Devon Energy Production Company, L.P.	Cert. of Merger	8/576
			Devon Energy Production Company, L.P.	East Resources, Inc.	Deed, Assignment and Bill of Sale	332/146
			East Resources, Inc.	HG Energy, LLC	Assignment, Conveyance and Bill of Sale	379/380
			East Resources, Inc. and HG Energy, LLC	American Energy - Marcellus, LLC	Assignment, Bill of Sale and Conveyance	451/404
			American Energy - Marcellus, LLC	Ascent Resources - Marcellus, LLC	Affidavit of Business Name Change	499/138
			Ascent Resources - Marcellus, LLC	Tribune Resources, LLC	Cert. of Amend to the Cert. of Authority	9/471
			Tribune Resources, LLC	Vickery Energy Exploration II Resources, LLC	Affidavit Confirming The Following Name Change	389/148
		DEED	**Susan Ann Dinsen**	East Resources, Inc.	**Fee Interest**	**28/218**
			East Resources, Inc.	HG Energy, LLC	Deed	379/410
			East Resources, Inc. and HG Energy, LLC	American Energy - Marcellus, LLC	Assignment	451/475
			American Energy - Marcellus, LLC	Ascent Resources - Marcellus, LLC	Aff. Of Name Change	9/421
			Ascent Resources - Marcellus, LLC	Ascent Resources Marcellus Minerals, LLC	Quitclaim Mineral Deed	520/782
			Ascent Resources Marcellus Minerals, LLC	Tribune Resources Minerals, LLC	Cert. of Amendment	9/464
			Tribune Resources Minerals, LLC	Vickery Energy Exploration II Minerals, LLC	Affidavit Confirming The Following Name Change	389/148
X	**05-08-30**	**3768699**	**W. J. Wharton and L. M. Wharton, h/w**	**South Penn Oil Company**	**1/8**	**23/407**
			South Penn Oil Company	South Penn Natural Gas Company	Assignment	114/16
			South Penn Natural Gas Company	South Penn Oil Company	Deed	151/516
			South Penn Oil Company	Pennzoil Company	Cert. of Name Change	WV Sec. of State records
			Pennzoil Company	Pennzoil United, Inc.	Assignment	178/221
			Pennzoil United, Inc.	Pennzoil Company	Cert. of Name Change	WV Sec. of State records
			Pennzoil Company	Pennzoil Products Company	Assn. & Supp. Assn.	265/258 & 269/417
			Pennzoil Products Company	Pennzoil Exploration and Production Company	Deed, Assignment and Conveyance	325/178
			Pennzoil Exploration and Production Company	PennzEnergy Exploration and Production, L.L.C.	Cert. of Merger	8/516
			PennzEnergy Exploration and Production, L.L.C.	Devon Energy Production Company, L.P.	Cert. of Merger	8/576
			Devon Energy Production Company, L.P.	East Resources, Inc.	Deed, Assignment and Bill of Sale	332/146
			East Resources, Inc.	HG Energy, LLC	Assignment, Conveyance and Bill of Sale	379/380
			East Resources, Inc. and HG Energy, LLC	American Energy - Marcellus, LLC	Assignment, Bill of Sale and Conveyance	451/404

AUG 31 2026

			American Energy - Marcellus, LLC	Ascent Resources - Marcellus, LLC	Affidavit of Business Name Change	499/138
			Ascent Resources - Marcellus, LLC	Tribune Resources, LLC	Cert. of Amend to the Cert. of Authority	9/471
			Tribune Resources, LLC	Vickery Energy Exploration II Resources, LLC	Affidavit Confirming The Following Name Change	389/148
Y	**05-08-29**	**3768699**	**W. J. Wharton and L. M. Wharton, h/w**	**South Penn Oil Company**	**1/8**	**23/407**
			South Penn Oil Company	South Penn Natural Gas Company	Assignment	114/16
			South Penn Natural Gas Company	South Penn Oil Company	Deed	151/516
			South Penn Oil Company	Pennzoil Company	Cert. of Name Change	WV Sec. of State records
			Pennzoil Company	Pennzoil United, Inc.	Assignment	178/221
			Pennzoil United, Inc.	Pennzoil Company	Cert. of Name Change	WV Sec. of State records
			Pennzoil Company	Pennzoil Products Company	Assn. & Supp. Assn.	265/258 & 269/417
			Pennzoil Products Company	Pennzoil Exploration and Production Company	Deed, Assignment and Conveyance	325/178
			Pennzoil Exploration and Production Company	PennzEnergy Exploration and Production, L.L.C.	Cert. of Merger	8/516
			PennzEnergy Exploration and Production, L.L.C.	Devon Energy Production Company, L.P.	Cert. of Merger	8/576
			Devon Energy Production Company, L.P.	East Resources, Inc.	Deed, Assignment and Bill of Sale	332/146
			East Resources, Inc.	HG Energy, LLC	Assignment, Conveyance and Bill of Sale	379/380
			East Resources, Inc. and HG Energy, LLC	American Energy - Marcellus, LLC	Assignment, Bill of Sale and Conveyance	451/404
			American Energy - Marcellus, LLC	Ascent Resources - Marcellus, LLC	Affidavit of Business Name Change	499/138
			Ascent Resources - Marcellus, LLC	Tribune Resources, LLC	Cert. of Amend to the Cert. of Authority	9/471
			Tribune Resources, LLC	Vickery Energy Exploration II Resources, LLC	Affidavit Confirming The Following Name Change	389/148
Z	**05-08-28**	**25586228**	**J. N. Glover and M. L. Glover, his wife**	**South Penn Oil Company**	**1/8**	**23/360**
			South Penn Oil Company	South Penn Natural Gas Company	Assignment	114/16
			South Penn Natural Gas Company	South Penn Oil Company	Deed	151/516
			South Penn Oil Company	Pennzoil Company	Cert. of Name Change	WV Sec. of State records
			Pennzoil Company	Pennzoil United, Inc.	Assignment	178/221
			Pennzoil United, Inc.	Pennzoil Company	Cert. of Name Change	WV Sec. of State records
			Pennzoil Company	Pennzoil Products Company	Assn. & Supp. Assn.	265/258 & 269/417
			Pennzoil Products Company	Pennzoil Exploration and Production Company	Deed, Assignment and Conveyance	325/178
			Pennzoil Exploration and Production Company	PennzEnergy Exploration and Production, L.L.C.	Cert. of Merger	8/516
			PennzEnergy Exploration and Production, L.L.C.	Devon Energy Production Company, L.P.	Cert. of Merger	8/576
			Devon Energy Production Company, L.P.	East Resources, Inc.	Deed, Assignment and Bill of Sale	332/146
			East Resources, Inc.	HG Energy, LLC	Assignment, Conveyance and Bill of Sale	379/380
			East Resources, Inc. and HG Energy, LLC	American Energy - Marcellus, LLC	Assignment, Bill of Sale and Conveyance	451/404
			American Energy - Marcellus, LLC	Ascent Resources - Marcellus, LLC	Affidavit of Business Name Change	499/138
			Ascent Resources - Marcellus, LLC	Tribune Resources, LLC	Cert. of Amend to the Cert. of Authority	9/471
			Tribune Resources, LLC	Vickery Energy Exploration II Resources, LLC	Affidavit Confirming The Following Name Change	389/148
		DEED	**Jasper N. Glover and M. L. Glover, his wife**	**South Penn Oil Company**	**Fee Interest**	**28/197**
			South Penn Oil Company	Pennzoil Company	Cert. of Name Change	WV Sec. of State records
			Pennzoil Company	Pennzoil United, Inc.	Assignment	178/221
			Pennzoil United, Inc.	Pennzoil Company	Cert. of Name Change	WV Sec. of State records
			Pennzoil Company	Pennzoil Products Company	Assn. & Supp. Assn.	265/258 & 269/417
			Pennzoil Products Company	Pennzoil Exploration and Production Company	Deed, Assignment and Conveyance	325/178
			Pennzoil Exploration and Production Company	PennzEnergy Exploration and Production, L.L.C.	Cert. of Merger	8/516
			PennzEnergy Exploration and Production, L.L.C.	Devon Energy Production Company, L.P.	Cert. of Merger	8/576

AUG 31 2026

			Devon Energy Production Company, L.P.	East Resources, Inc.	Deed, Assignment and Bill of Sale	332/146
			East Resources, Inc.	HG Energy, LLC	Assignment, Conveyance and Bill of Sale	379/380
			East Resources, Inc. and HG Energy, LLC	American Energy - Marcellus, LLC	Assignment, Bill of Sale and Conveyance	451/404
			American Energy - Marcellus, LLC	Ascent Resources - Marcellus, LLC	Aff. Of Name Change	9/421
			Ascent Resources - Marcellus, LLC	Ascent Resources Marcellus Minerals, LLC	Quitclaim Mineral Deed	520/782
			Ascent Resources Marcellus Minerals, LLC	Tribune Resources Minerals, LLC	Cert. of Amendment	9/464
			Tribune Resources Minerals, LLC	Vickery Energy Exploration II Minerals, LLC	Affidavit Confirming The Following Name Change	389/148
AA	**p/o 05-07-44**	**4029576**	**Heritage Resources - Marcellus Minerals, LLC**	**Tribune Resources, LLC**	**1/5**	**234/316**
			Tribune Resources, LLC	Vickery Energy Exploration II Resources, LLC	Affidavit Confirming The Following Name Change	389/148
		DEED	**Alpheus Glover and Martha Glover, his wife**	**South Penn Oil Company**	**Fee Interest**	**30/641**
			South Penn Oil Company	Pennzoil Company	Cert. of Name Change	WV Sec. of State records
			Pennzoil Company	Pennzoil United, Inc.	Assignment	178/221
			Pennzoil United, Inc.	Pennzoil Company	Cert. of Name Change	WV Sec. of State records
			Pennzoil Company	Pennzoil Products Company	Assn. & Supp. Assn.	265/258 & 269/417
			Pennzoil Products Company	Pennzoil Exploration and Production Company	Deed, Assignment and Conveyance	325/178
			Pennzoil Exploration and Production Company	PennzEnergy Exploration and Production, L.L.C.	Cert. of Merger	8/516
			PennzEnergy Exploration and Production, L.L.C.	Devon Energy Production Company, L.P.	Cert. of Merger	8/576
			Devon Energy Production Company, L.P.	East Resources, Inc.	Deed, Assignment and Bill of Sale	332/146
			East Resources, Inc.	HG Energy, LLC	Assignment, Conveyance and Bill of Sale	379/380
			East Resources, Inc. and HG Energy, LLC	American Energy - Marcellus, LLC	Assignment, Bill of Sale and Conveyance	451/404
			American Energy - Marcellus, LLC	Ascent Resources - Marcellus, LLC	Aff. Of Name Change	9/421
			Ascent Resources - Marcellus, LLC	Ascent Resources Marcellus Minerals, LLC	Quitclaim Mineral Deed	520/782
			Ascent Resources Marcellus Minerals, LLC	Tribune Resources Minerals, LLC	Cert. of Amendment	9/464
			Tribune Resources Minerals, LLC	Vickery Energy Exploration II Minerals, LLC	Affidavit Confirming The Following Name Change	389/148
AA, p/o BB	**p/o 05-07-45**	**3491920**	**Heritage Resources - Marcellus Minerals, LLC**	**Tribune Resources, LLC**	**1/5**	**234/319**
			Tribune Resources, LLC	Vickery Energy Exploration II Resources, LLC	Affidavit Confirming The Following Name Change	389/148
		DEED	**Alpheus Glover and Martha Glover, his wife**	**South Penn Oil Company**	**Fee Interest**	**30/641**
			South Penn Oil Company	Pennzoil Company	Cert. of Name Change	WV Sec. of State records
			Pennzoil Company	Pennzoil United, Inc.	Assignment	178/221
			Pennzoil United, Inc.	Pennzoil Company	Cert. of Name Change	WV Sec. of State records
			Pennzoil Company	Pennzoil Products Company	Assn. & Supp. Assn.	265/258 & 269/417
			Pennzoil Products Company	Pennzoil Exploration and Production Company	Deed, Assignment and Conveyance	325/178
			Pennzoil Exploration and Production Company	PennzEnergy Exploration and Production, L.L.C.	Cert. of Merger	8/516
			PennzEnergy Exploration and Production, L.L.C.	Devon Energy Production Company, L.P.	Cert. of Merger	8/576
			Devon Energy Production Company, L.P.	East Resources, Inc.	Deed, Assignment and Bill of Sale	332/146
			East Resources, Inc.	HG Energy, LLC	Assignment, Conveyance and Bill of Sale	379/380
			East Resources, Inc. and HG Energy, LLC	American Energy - Marcellus, LLC	Assignment, Bill of Sale and Conveyance	451/404
			American Energy - Marcellus, LLC	Ascent Resources - Marcellus, LLC	Aff. Of Name Change	9/421
			Ascent Resources - Marcellus, LLC	Ascent Resources Marcellus Minerals, LLC	Quitclaim Mineral Deed	520/782
			Ascent Resources Marcellus Minerals, LLC	Tribune Resources Minerals, LLC	Cert. of Amendment	9/464

AUG 31 2026

			Tribune Resources Minerals, LLC	Vickery Energy Exploration II Minerals, LLC	Affidavit Confirming The Following Name Change	389/148
AA, p/o BB	p/o 05-07-45	4267089	**Norval Wright and Jane Wright, h/w**	**South Penn Oil Company**	**1/8**	**40/487**
			South Penn Oil Company	South Penn Natural Gas Company	Assignment	114/16
			South Penn Natural Gas Company	South Penn Oil Company	Deed	151/516
			South Penn Oil Company	Pennzoil Company	Cert. of Name Change	WV Sec. of State records
			Pennzoil Company	Pennzoil United, Inc.	Assignment	178/221
			Pennzoil United, Inc.	Pennzoil Company	Cert. of Name Change	WV Sec. of State records
			Pennzoil Company	Pennzoil Products Company	Assn. & Supp. Assn.	265/258 & 269/417
			Pennzoil Products Company	Pennzoil Exploration and Production Company	Deed, Assignment and Conveyance	325/178
			Pennzoil Exploration and Production Company	PennzEnergy Exploration and Production, L.L.C.	Cert. of Merger	8/516
			PennzEnergy Exploration and Production, L.L.C.	Devon Energy Production Company, L.P.	Cert. of Merger	8/576
			Devon Energy Production Company, L.P.	East Resources, Inc.	Deed, Assignment and Bill of Sale	332/146
			East Resources, Inc.	HG Energy, LLC	Assignment, Conveyance and Bill of Sale	379/380
			East Resources, Inc. and HG Energy, LLC	American Energy - Marcellus, LLC	Assignment, Bill of Sale and Conveyance	451/404
			American Energy - Marcellus, LLC	Ascent Resources - Marcellus, LLC	Affidavit of Business Name Change	499/138
			Ascent Resources - Marcellus, LLC	Tribune Resources, LLC	Cert. of Amend to the Cert. of Authority	9/471
			Tribune Resources, LLC	Vickery Energy Exploration II Resources, LLC	Affidavit Confirming The Following Name Change	389/148
		DEED	**Norval Wright and Jane Wright, his wife**	**South Penn Oil Company**	**Fee Interest**	**28/220**
			South Penn Oil Company	Pennzoil Company	Cert. of Name Change	WV Sec. of State records
			Pennzoil Company	Pennzoil United, Inc.	Assignment	178/221
			Pennzoil United, Inc.	Pennzoil Company	Cert. of Name Change	WV Sec. of State records
			Pennzoil Company	Pennzoil Products Company	Assn. & Supp. Assn.	265/258 & 269/417
			Pennzoil Products Company	Pennzoil Exploration and Production Company	Deed, Assignment and Conveyance	325/178
			Pennzoil Exploration and Production Company	PennzEnergy Exploration and Production, L.L.C.	Cert. of Merger	8/516
			PennzEnergy Exploration and Production, L.L.C.	Devon Energy Production Company, L.P.	Cert. of Merger	8/576
			Devon Energy Production Company, L.P.	East Resources, Inc.	Deed, Assignment and Bill of Sale	332/146
			East Resources, Inc.	HG Energy, LLC	Assignment, Conveyance and Bill of Sale	379/380
			East Resources, Inc. and HG Energy, LLC	American Energy - Marcellus, LLC	Assignment, Bill of Sale and Conveyance	451/404
			American Energy - Marcellus, LLC	Ascent Resources - Marcellus, LLC	Aff. Of Name Change	9/421
			Ascent Resources - Marcellus, LLC	Ascent Resources Marcellus Minerals, LLC	Quitclaim Mineral Deed	520/782
			Ascent Resources Marcellus Minerals, LLC	Tribune Resources Minerals, LLC	Cert. of Amendment	9/464
			Tribune Resources Minerals, LLC	Vickery Energy Exploration II Minerals, LLC	Affidavit Confirming The Following Name Change	389/148
BB	05-07-15	4350787	**Norval Wright and Jane Wright, h/w**	**South Penn Oil Company**	**1/8**	**40/487**
			South Penn Oil Company	South Penn Natural Gas Company	Assignment	114/16
			South Penn Natural Gas Company	South Penn Oil Company	Deed	151/516
			South Penn Oil Company	Pennzoil Company	Cert. of Name Change	WV Sec. of State records
			Pennzoil Company	Pennzoil United, Inc.	Assignment	178/221
			Pennzoil United, Inc.	Pennzoil Company	Cert. of Name Change	WV Sec. of State records
			Pennzoil Company	Pennzoil Products Company	Assn. & Supp. Assn.	265/258 & 269/417
			Pennzoil Products Company	Pennzoil Exploration and Production Company	Deed, Assignment and Conveyance	325/178
			Pennzoil Exploration and Production Company	PennzEnergy Exploration and Production, L.L.C.	Cert. of Merger	8/516
			PennzEnergy Exploration and Production, L.L.C.	Devon Energy Production Company, L.P.	Cert. of Merger	8/576
			Devon Energy Production Company, L.P.	East Resources, Inc.	Deed, Assignment and Bill of Sale	332/146

AUG 31 2026

			East Resources, Inc.	HG Energy, LLC	Assignment, Conveyance and Bill of Sale	379/380
			East Resources, Inc. and HG Energy, LLC	American Energy - Marcellus, LLC	Assignment, Bill of Sale and Conveyance	451/404
			American Energy - Marcellus, LLC	Ascent Resources - Marcellus, LLC	Affidavit of Business Name Change	499/138
			Ascent Resources - Marcellus, LLC	Tribune Resources, LLC	Cert. of Amend to the Cert. of Authority	9/471
			Tribune Resources, LLC	Vickery Energy Exploration II Resources, LLC	Affidavit Confirming The Following Name Change	389/148
		DEED	**Norval Wright and Jane Wright, his wife**	**South Penn Oil Company**	**Fee Interest**	**28/220**
			South Penn Oil Company	Pennzoil Company	Cert. of Name Change	WV Sec. of State records
			Pennzoil Company	Pennzoil United, Inc.	Assignment	178/221
			Pennzoil United, Inc.	Pennzoil Company	Cert. of Name Change	WV Sec. of State records
			Pennzoil Company	Pennzoil Products Company	Assn. & Supp. Assn.	265/258 & 269/417
			Pennzoil Products Company	Pennzoil Exploration and Production Company	Deed, Assignment and Conveyance	325/178
			Pennzoil Exploration and Production Company	PennzEnergy Exploration and Production, L.L.C.	Cert. of Merger	8/516
			PennzEnergy Exploration and Production, L.L.C.	Devon Energy Production Company, L.P.	Cert. of Merger	8/576
			Devon Energy Production Company, L.P.	East Resources, Inc.	Deed, Assignment and Bill of Sale	332/146
			East Resources, Inc.	HG Energy, LLC	Assignment, Conveyance and Bill of Sale	379/380
			East Resources, Inc. and HG Energy, LLC	American Energy - Marcellus, LLC	Assignment, Bill of Sale and Conveyance	451/404
			American Energy - Marcellus, LLC	Ascent Resources - Marcellus, LLC	Aff. Of Name Change	9/421
			Ascent Resources - Marcellus, LLC	Ascent Resources Marcellus Minerals, LLC	Quitclaim Mineral Deed	520/782
			Ascent Resources Marcellus Minerals, LLC	Tribune Resources Minerals, LLC	Cert. of Amendment	9/464
			Tribune Resources Minerals, LLC	Vickery Energy Exploration II Minerals, LLC	Affidavit Confirming The Following Name Change	389/148
CC	**05-07-14**	**3692197**	**Bounty Minerals, LLC**	**Vickery Energy Exploration II Resources, LLC**	**19/100**	**406/69**
		DEED	**E. M. Headley and M. U. Headley, his wife**	**South Penn Oil Company**	**Fee Interest**	**29/34**
			South Penn Oil Company	Pennzoil Company	Cert. of Name Change	WV Sec. of State records
			Pennzoil Company	Pennzoil United, Inc.	Assignment	178/221
			Pennzoil United, Inc.	Pennzoil Company	Cert. of Name Change	WV Sec. of State records
			Pennzoil Company	Pennzoil Products Company	Assn. & Supp. Assn.	265/258 & 269/417
			Pennzoil Products Company	Pennzoil Exploration and Production Company	Deed, Assignment and Conveyance	325/178
			Pennzoil Exploration and Production Company	PennzEnergy Exploration and Production, L.L.C.	Cert. of Merger	8/516
			PennzEnergy Exploration and Production, L.L.C.	Devon Energy Production Company, L.P.	Cert. of Merger	8/576
			Devon Energy Production Company, L.P.	East Resources, Inc.	Deed, Assignment and Bill of Sale	332/146
			East Resources, Inc.	HG Energy, LLC	Assignment, Conveyance and Bill of Sale	379/380
			East Resources, Inc. and HG Energy, LLC	American Energy - Marcellus, LLC	Assignment, Bill of Sale and Conveyance	451/404
			American Energy - Marcellus, LLC	Ascent Resources - Marcellus, LLC	Aff. Of Name Change	9/421
			Ascent Resources - Marcellus, LLC	Ascent Resources Marcellus Minerals, LLC	Quitclaim Mineral Deed	520/782
			Ascent Resources Marcellus Minerals, LLC	Tribune Resources Minerals, LLC	Cert. of Amendment	9/464
			Tribune Resources Minerals, LLC	Vickery Energy Exploration II Minerals, LLC	Affidavit Confirming The Following Name Change	389/148
DD	**05-07-13**	**3591739**	**Brian Francis Ashby, a single man**	**Vickery Energy Exploration II Resources, LLC**	**16/100**	**413/442**

AUG 31 2026

1259200 Pages: 16
AFFIDAVIT BK 389 PG 148
01/30/2026 @ 02:49:16 PM Recording: 23.00
Tyler County, WV
Neil A Archer II, County Clerk

Recorder Please Index Under:
Tribune Resources, LLC
Tribune Resources Minerals, LLC
Vickery Energy Exploration II Resources, LLC
Vickery Energy Exploration II Minerals, LLC

AFFIDAVIT CONFIRMING THE FOLLOWING NAME CHANGES

TRIBUNE RESOURCES, LLC TO VICKERY ENERGY EXPLORATION II RESOURCES, LLC

TRIBUNE RESOURCES MINERALS, LLC TO VICKERY ENERGY EXPLORATION II MINERALS, LLC

SARAH YOUNG
VICKERY ENERGY
810 HURLEY AVE STE 200
FORT WORTH TX 76107-2100

STATE OF TEXAS)
)
COUNTY OF TARRANT)

BEFORE ME, the undersigned authority, on this 15th day of January 2026, before me, personally appeared David Buchanan, who being first duly sworn under oath, deposes and saith:

1. My name is David Buchanan. I am over the eighteen years of age and a resident of the State of Texas. I am competent to make this affidavit. I have personal knowledge of the facts stated herein and they are true and correct.
2. I am the SVP – Land of Vickery Energy Exploration II, LLC.
3. By Certificate of Conversion and Certificate of Formation as filed with the Secretary of State of the State of West Virginia on January 7th, 2026, Tribune Resources, LLC changed its name to Vickery Energy Exploration II Resources, LLC, true and correct copies of which are attached hereto as Exhibit A.
4. By Certificate of Conversion and Certificate of Formation as filed with the Secretary of State of the State of West Virginia on January 7th, 2026, Tribune Resources Minerals, LLC

09/11/2026

ASCENT
Consulting & Engineering

August 30, 2026

Mr. Charles T. Brewer
Assistant Chief
WVDEP – Office of Oil and Gas
601 57th Street, SE
Charleston, WV 25304

RECEIVED BY WV DEP
AUG 3 – 2026

RE: Horizontal Permit Modification Submissions – Main Well Pad

Jack Anthony 1H	API: 47-017-07022
Jack Anthony 2H	API: 47-017-07023
Jack Anthony 3H	API: 47-017-07024
Jack Anthony 4H	API: 47-017-07025
Jack Anthony 5H	API: 47-017-07026
Jack Anthony 6H	API: 47-017-07027

RECEIVED
Office of Oil and Gas
AUG 31 2026
WV Department of
Environmental Protection

Dear Taylor,

On behalf of Vickory Energy, LLC, Ascent Consulting and Engineering is pleased to submit the enclosed Horizontal Permit Modification Applications for the above-mentioned wells. The proposed wells are located in Doddridge County, West Virginia. Enclosed are the following:

CK#010204
CK $ 45,000.00

- Check **#010204** in the amount of $45,000.00
  - Modification application fee of $2,500.00 per well ($15,000.00)
  - Expedited application fee of $5,000.00 per well ($30,000.00)
- WW-A1 forms
- WW-6B forms – including inspector signature
- Revised Mylar Plats
- AOR MAPs & tables
- Modified Water Management Plan – including inspector signature

Additionally, Vickery Energy kindly requests a variance for the use of Class L Cement for the referenced project as well as an expedited permit review.

The enclosed information is provided in support of this request for DEP review and approval.

If you have any questions or require any additional information, feel free to reach out to me directly at 304.844.8890 or awright@ascentwv.com. Thank you for your consideration.

Sincerely,

Amanda Wright-Jones

Amanda Wright-Jones
Engineering & Environmental Division Manager

09/11/2026