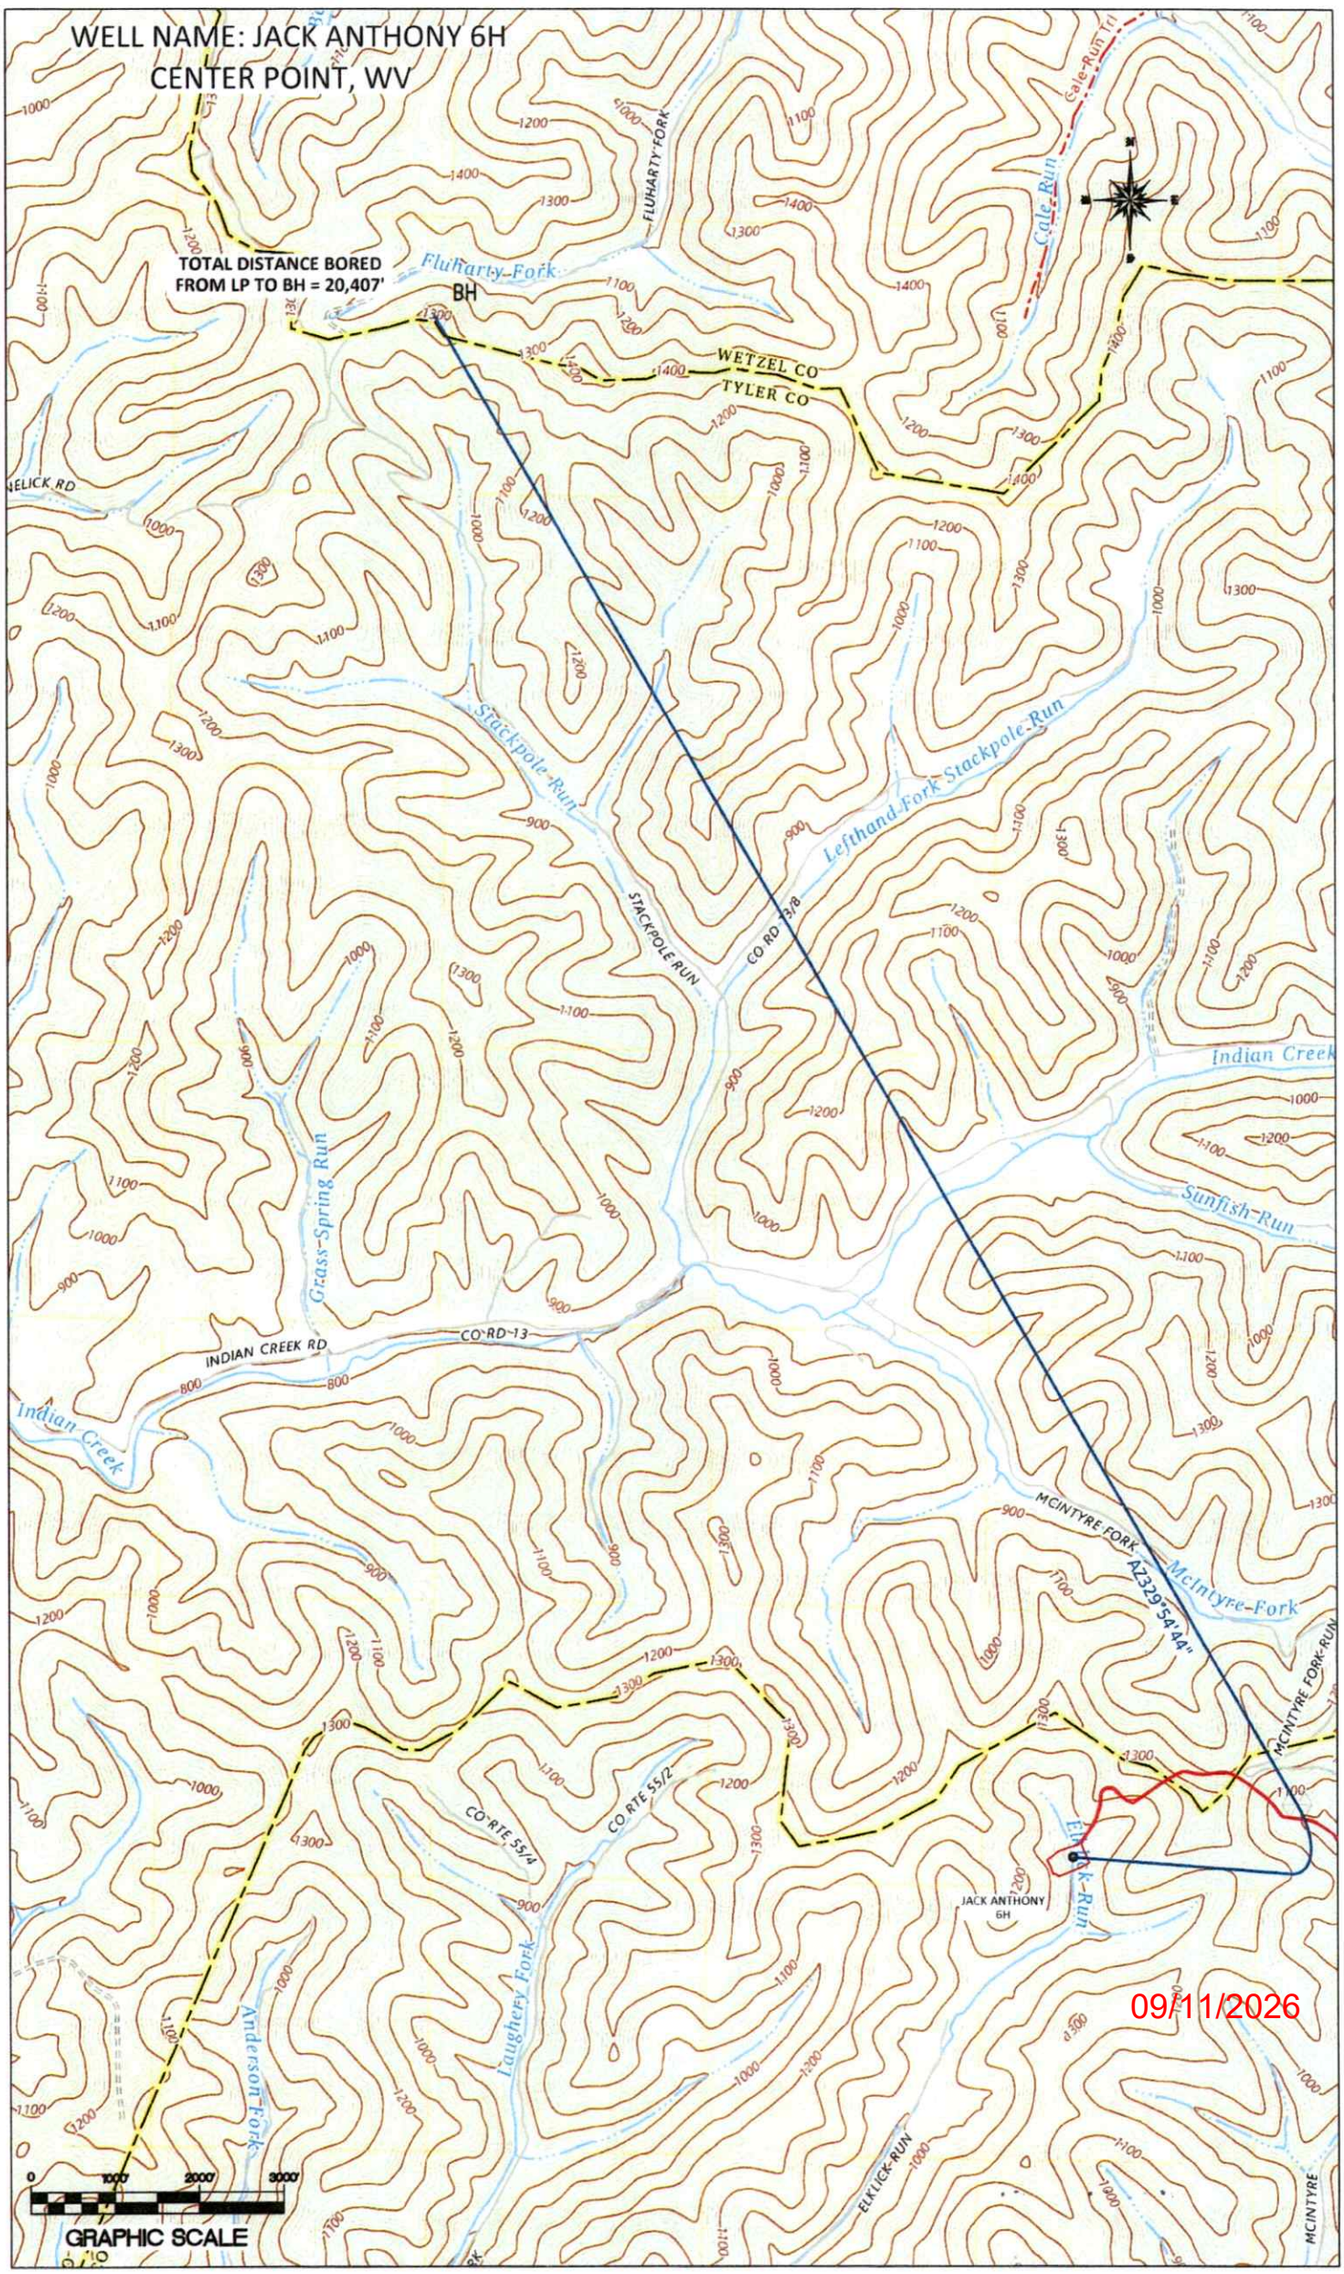
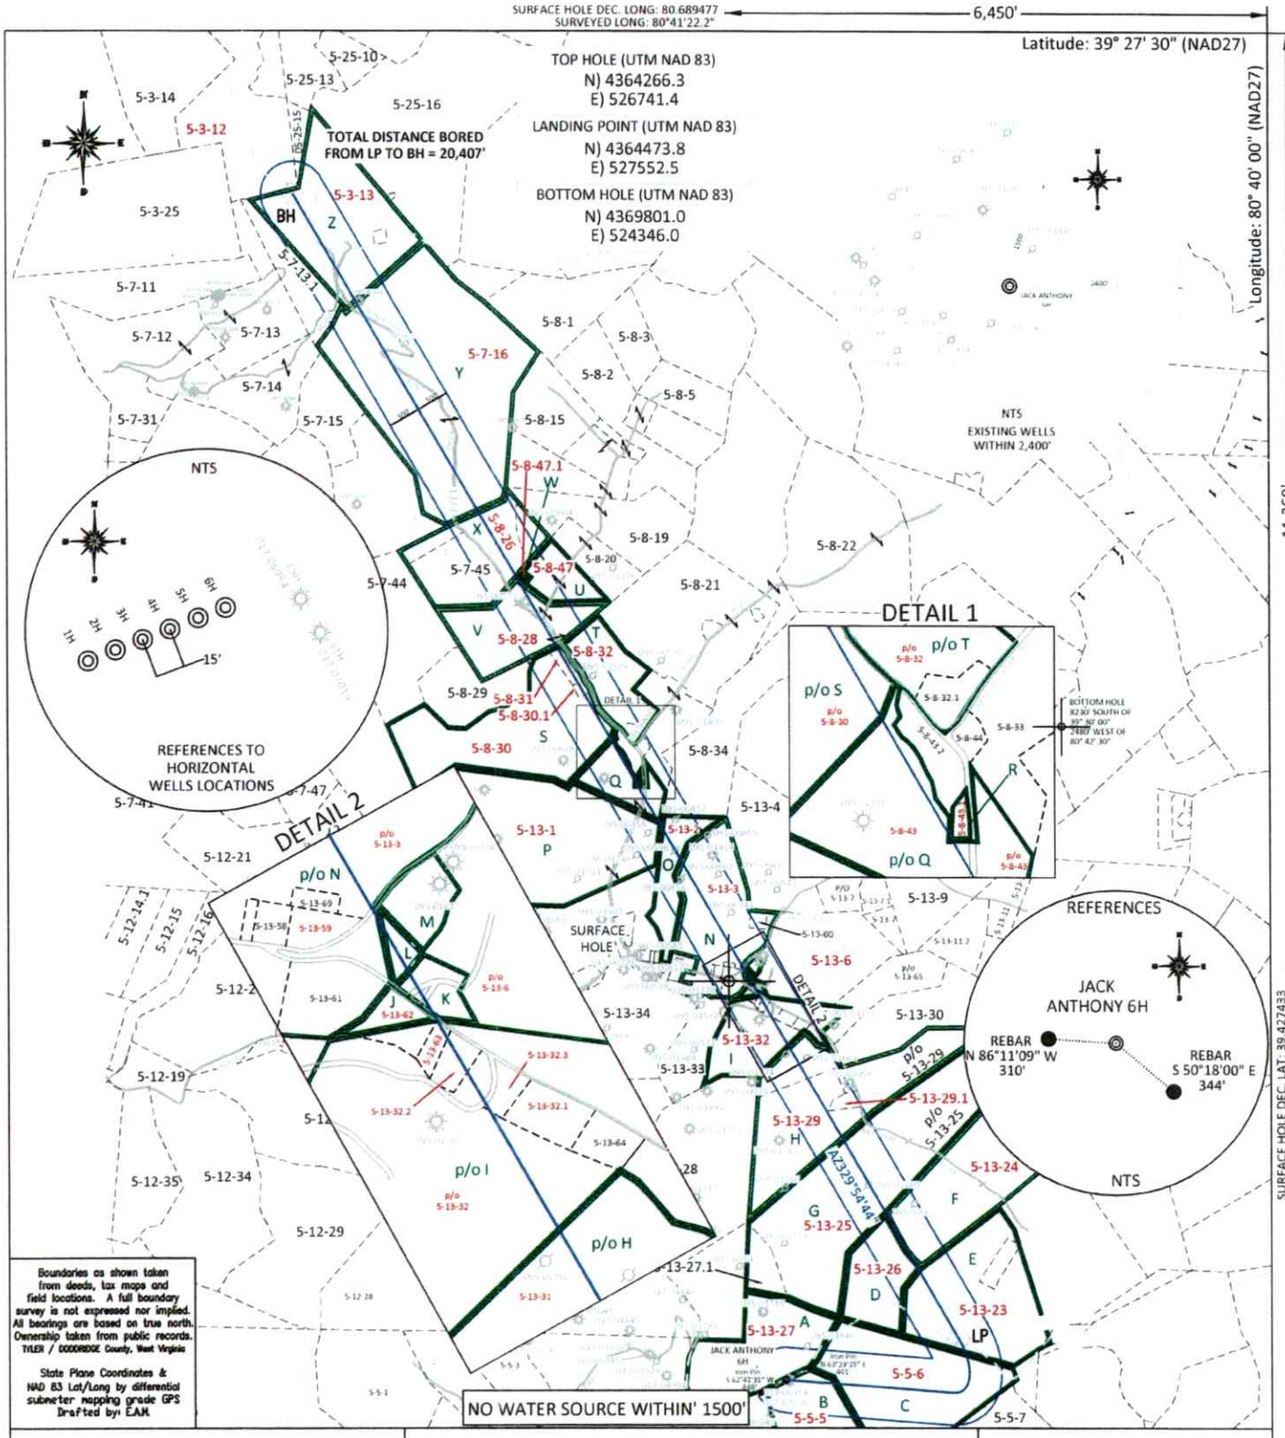

WELL NAME: JACK ANTHONY 6H
CENTER POINT, WV
TOTAL DISTANCE BORED FROM LP TO BH = 20,407'
BH
WETZEL CO
TYLER CO
Fluharty Fork
FLUHARTY FORK
Cale Run
Cale Run Trl
Stackpole Run
STACKPOLE RUN
Lefthand Fork Stackpole Run
CO RD 13/8
Indian Creek
Sunfish Run
Grass Spring Run
INDIAN CREEK RD
CO RD 13
MCINTYRE FORK
McIntyre Fork
A2329'54'44"
MCINTYRE FORK RUN
CO RTE 55/2
CO RTE 55/4
Elk Lick Run
JACK ANTHONY 6H
Laughery Fork
Anderson Fork
ELKLICK RUN
MCINTYRE
0
1000
2000
3000
GRAPHIC SCALE
09/11/2026




FILE #: VIC
DRAWING #: 4212
SCALE: PLAT: 1" = 2600' TICK: 1" = 2000'
MINIMUM DEGREE OF ACCURACY: 1/200
PROVEN SOURCE OF ELEVATION: SUBMETER MAPPING GRADE GPS

I, THE UNDERSIGNED, HEREBY CERTIFY THAT THIS PLAT IS CORRECT TO THE BEST OF MY KNOWLEDGE AND BELIEF AND SHOWS ALL THE INFORMATION REQUIRED BY LAW AND THE REGULATIONS ISSUED AND PRESCRIBED BY THE DEPARTMENT OF ENVIRONMENTAL PROTECTION.

Signed:

L.L.S. #2124 : Ernest J. Benchek III

ERNEST J. BENCHEK III LICENSED No. 2124 STATE OF WEST VIRGINIA PROFESSIONAL SURVEYOR

(+) DENOTES LOCATION OF WELL ON UNITED STATES TOPOGRAPHIC MAPS

**WVDEP**
**OFFICE OF OIL & GAS**
**601 57TH STREET**
**CHARLESTON, WV 25304**

DATE: AUGUST 21, 2026
OPERATOR'S WELL #: JACK ANTHONY 6H
API WELL #: 47 (STATE) 017 (COUNTY) 07027 (PERMIT)

Well Type: ☐ Oil ☐ Waste Diposal ☐ Production ☐ Deep
☒ Gas ☐ Liquid Injection ☐ Storage ☒ Shallow

PROPOSED ELEVATION: 1,332'
WATERSHED: OUTLET MIDDLE ISLAND CREEK
COUNTY/DISTRICT: TYLER CO./McELROY DISTRICT & DODDRIDGE CO./McCLELLAN DISTRICT
QUADRANGLE: CENTER POINT
SURFACE OWNER: DAVID ROY FERREBEE
ACREAGE: 141.5 +/-
OIL & GAS ROYALTY OWNER: Lisa L. Ferrell, Et Al
ACREAGE: 1535.4 +/-
LEASE NUMBERS:

DRILL ☒ CONVERT ☐ DRILL DEEPER ☐ REDRILL ☐ FRACTURE OR STIMULATE ☒
PLUG OFF FORMATION ☐ PERFORATE NEW FORMATION ☐ PLUG & ABANDON ☐
CLEAN OUT & REPLUG ☐ OTHER CHANGE ☐ (SPECIFY):

TARGET FORMATION: MARCELLUS
ESTIMATED DEPTH: TVD: 7,329' TMD: 29,027'
WELL OPERATOR: VICKERY ENERGY, LLC
DESIGNATED AGENT: Greg Dotson
ADDRESS: 550 Bailey Avenue, Suite 500
ADDRESS: 94 Connie Lane
CITY: Fort Worth STATE: TX ZIP CODE: 76107
CITY: Winfield STATE: WV ZIP CODE: 25213

09/11/2026

| TAG | SURFACE OWNER | PARCEL |
|---|---|---|
| A | FRED L GLOVER ET AL | 5-13-27 |
| B | DAVID ROY FERREBEE | 5-5-5 |
| C | DAVID R FERREBEE | 5-5-6 |
| D | ROYCE J & ROYAL J WATTS | 5-13-26 |
| E | JOSEPH & BARBARA S CUCHTA | 5-13-23 |
| F | DONNA WOLF | 5-13-24 |
| G | ROYCE J & ROYAL J WATTS | 5-13-25 |
| H | JOHN S WALTERS | 5-13-29.1 |
| | KENNETH DALE NICE Jr. | 5-13-29 |
| | GERALD W & ANNE P SIZEMORE | 5-13-31 |
| I | FRED L GLOVER ET AL | 5-13-32 |
| | CLYDE ROY & SHANNA R GLOVER | 5-13-32.1 |
| | CLYDE ROY GLOVER | 5-13-32.3 |
| | FRED LOREN GLOVER Jr. & MATTHEW BRIAN GLOVER | 5-13-63 |
| | FRED LOREN GLOVER & MATTHEW BRIAN GLOVER | 5-13-32.2 |
| p/o I, J | GARY LEE & KAREN SUE LANCASTER | 5-13-62 |
| K, L, M | JASON GLOVER | 5-13-6 |
| N | MICHAEL VERNON WAYBRIGHT | 5-13-59 |
| | MICHAEL VERNON WAYBRIGHT | 5-13-3 |
| O | JERRY WALTERS | 5-13-2 |
| P | JERRY L WALTERS | 5-13-1 |
| Q | JERRY WALTERS | 5-8-43 |
| R | JERRY WALTERS | 5-8-43.1 |
| S | JERRY L WALTERS | 5-8-30 |
| | GOLDEN WADSWORTH | 5-8-30.1 |
| | GOLDEN WADSWORTH | 5-8-31 |
| T | JUDITH LOUISE WALTERS | 5-8-32 |
| U | DALLISON LUMBER INC | 5-8-47 |
| V | HUGH & DARLENE A CARLTON | 5-8-28 |
| W | GOG LLC | 5-8-47.1 |
| X | STEVEN W BAKER | 5-8-26 |
| Y | STEVEN GLEN WADSWORTH | 5-7-16 |
| Z | WILLIAM E BLANKENSHIP Jr. | 5-3-13 |

09/11/2026

FILE #: VIC

DRAWING #: 4213

SCALE: N/A

DATE: AUGUST 21, 2026

OPERATOR'S WELL #: JACK ANTHONY 6H

API WELL #: 47 (STATE) 017 (COUNTY) 07027 (PERMIT)