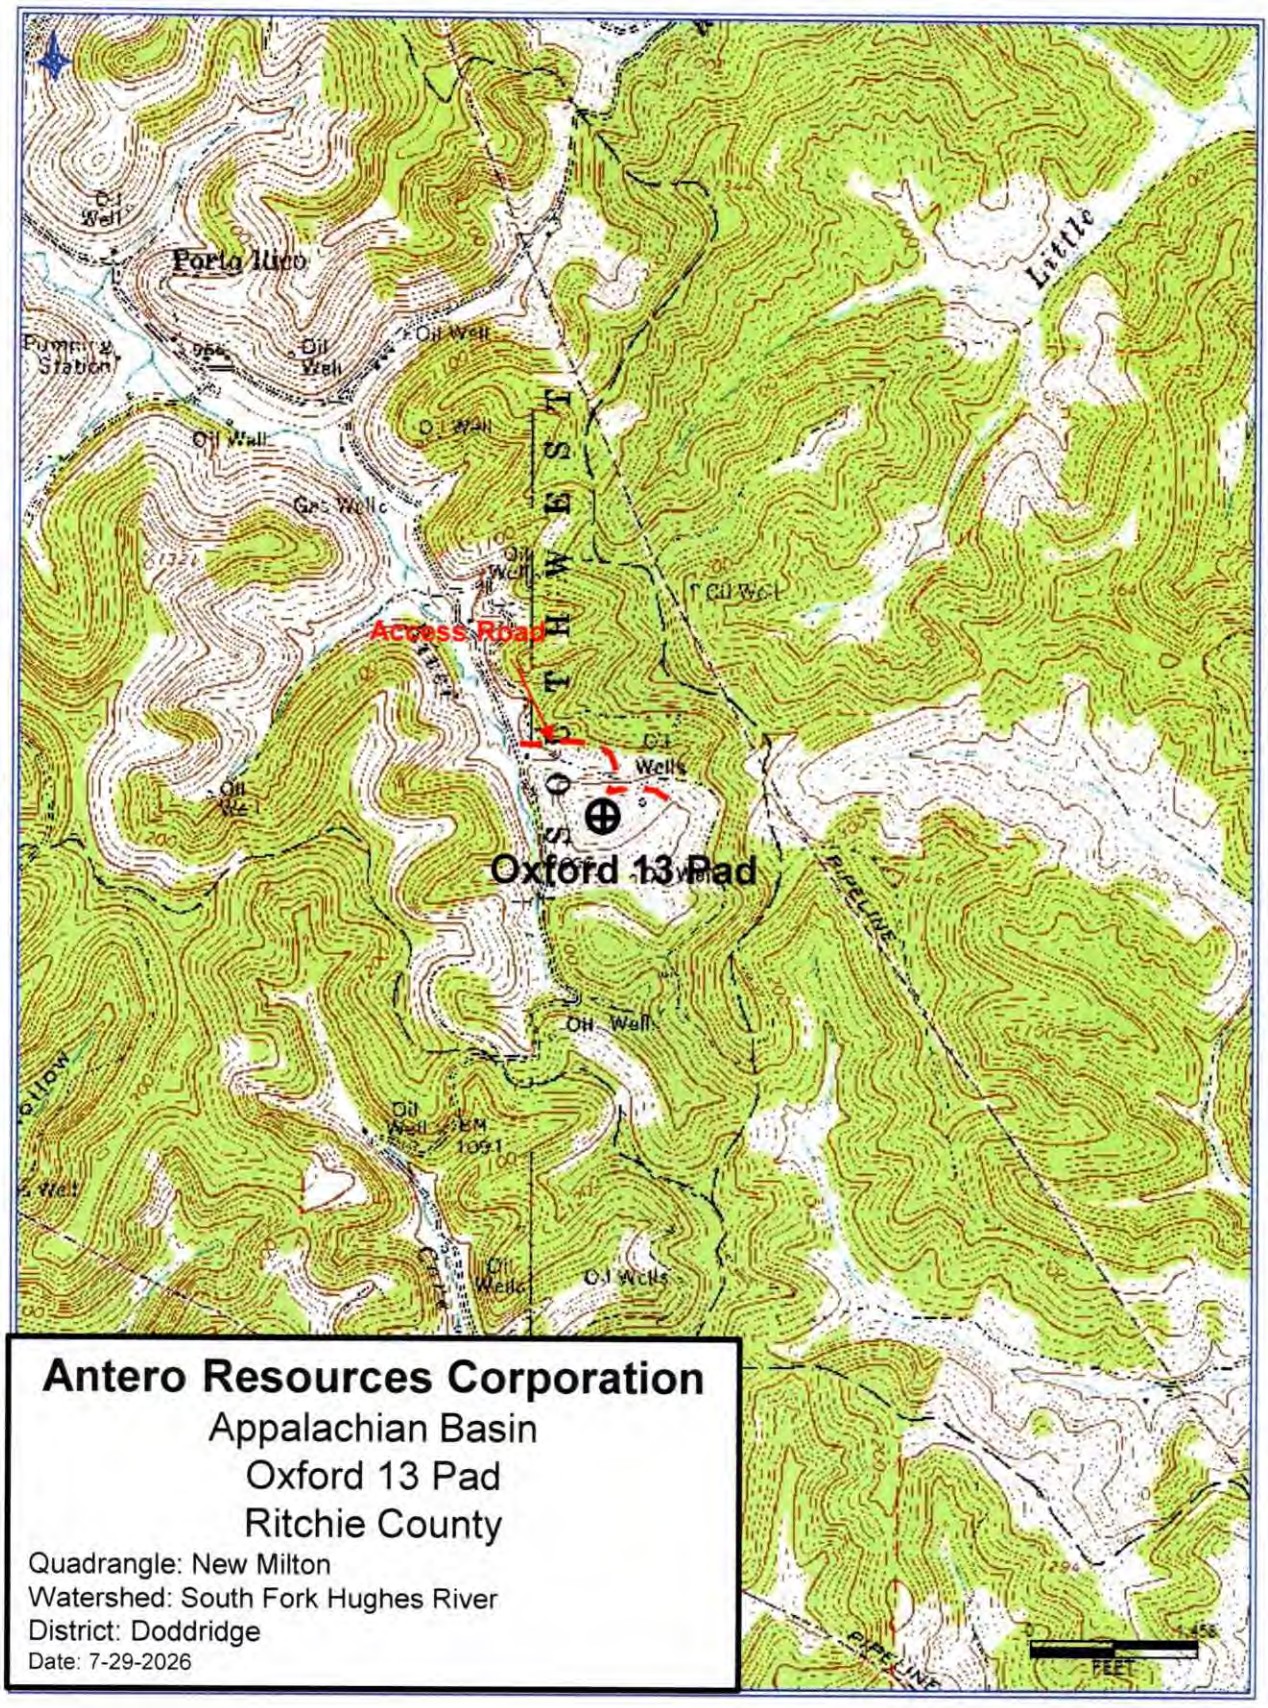


Antero Resources Corporation

Appalachian Basin

Oxford 13 Pad

Ritchie County

Quadrangle: New Milton


Watershed: South Fork Hughes River

District: Doddridge

Date: 7-29-2026

RECEIVED
Office of Oil and Gas
AUG 12 2026
WV Department of
Environmental Protection

09/25/2026

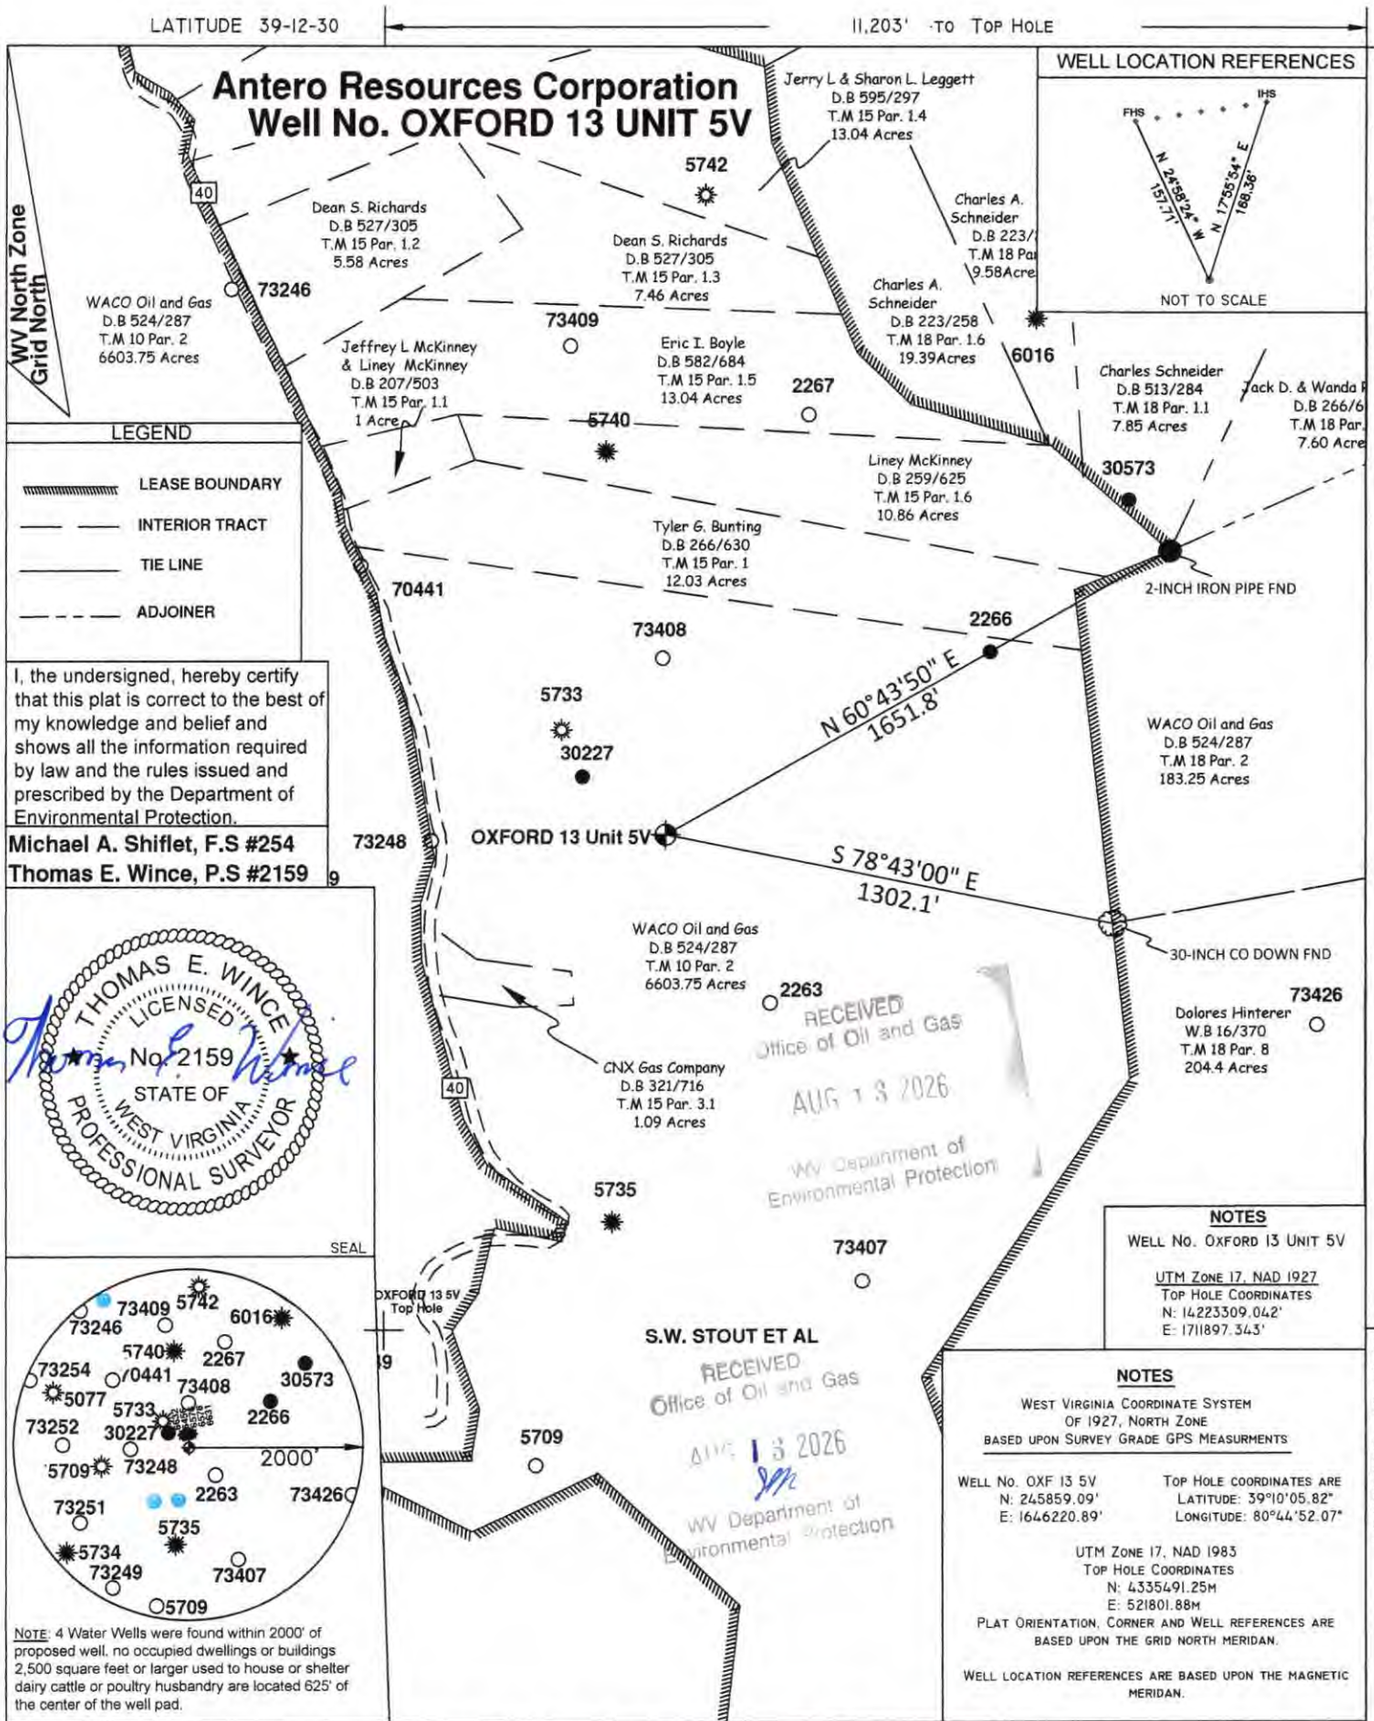

FILE NO: 2026 Q2 BOUNDARY
DRAWING NO: OXF13_5V_PLAT
SCALE: 1":500'
MINIMUM DEGREE OF ACCURACY: SUBMETER
PROVEN SOURCE OF ELEVATION: SUBMETER MAPPING GRADE GPS

STATE OF WEST VIRGINIA
DEPARTMENT OF ENVIRONMENTAL PROTECTION
OFFICE OF OIL & GAS

Antero
SURVEY DEPARTMENT
535 White Oaks Blvd.
Bridgeport, WV 26330

DATE: MAY 1 20 26
OPERATOR'S WELL NO: Oxford 13 Unit 5V

API WELL NO.
47 (STATE) 017 (COUNTY) D7D32 (PERMIT)


WELL TYPE: ☐ OIL ☒ GAS ☐ LIQUID INJECTION ☐ WASTE DISPOSAL
(IF GAS) PRODUCTION: ☐ STORAGE ☐ DEEP ☒ SHALLOW
LOCATION: ELEVATION: 1152' WATERSHED: SOUTH FORK HUGHES RIVER QUADRANGLE: NEW MILTON
DISTRICT: SOUTHWEST COUNTY: DODDRIDGE
SURFACE OWNER: WACO OIL & GAS CO INC ACREAGE: 6600.75 09/25/2026
ROYALTY OWNER: S.W. STOUT ET AL LEASE NO: _____ ACREAGE: 203
PROPOSED WORK: ☒ DRILL ☐ CONVERT ☐ DRILL DEEPER ☐ FRACTURE OR STIMULATE ☐ PLUG OFF OLD FORMATION
☐ PERFORATE NEW FORMATION ☐ OTHER PHYSICAL CHANGE IN WELL (SPECIFY) _____
☐ PLUG &ABANDON ☐ CLEAN OUT & REPLUG TARGET FORMATION: MARCELLUS ESTIMATED DEPTH: 7500' MD 7500' TVD

WELL OPERATOR: ANTERO RESOURCES CORP. DESIGNATED AGENT: CONRAD BASTON
ADDRESS: 1615 WYNKOOP STREET ADDRESS: 535 WHITE OAK BLVD
DENVER, CO 80202 BRIDGEPORT, WV 26330

LATITUDE 39-12-30 — 11,203' TO TOP HOLE — 14,574' TO TOP HOLE — LONGITUDE 80-42-30

Antero Resources Corporation
Well No. OXFORD 13 UNIT 5V

WV North Zone
Grid North

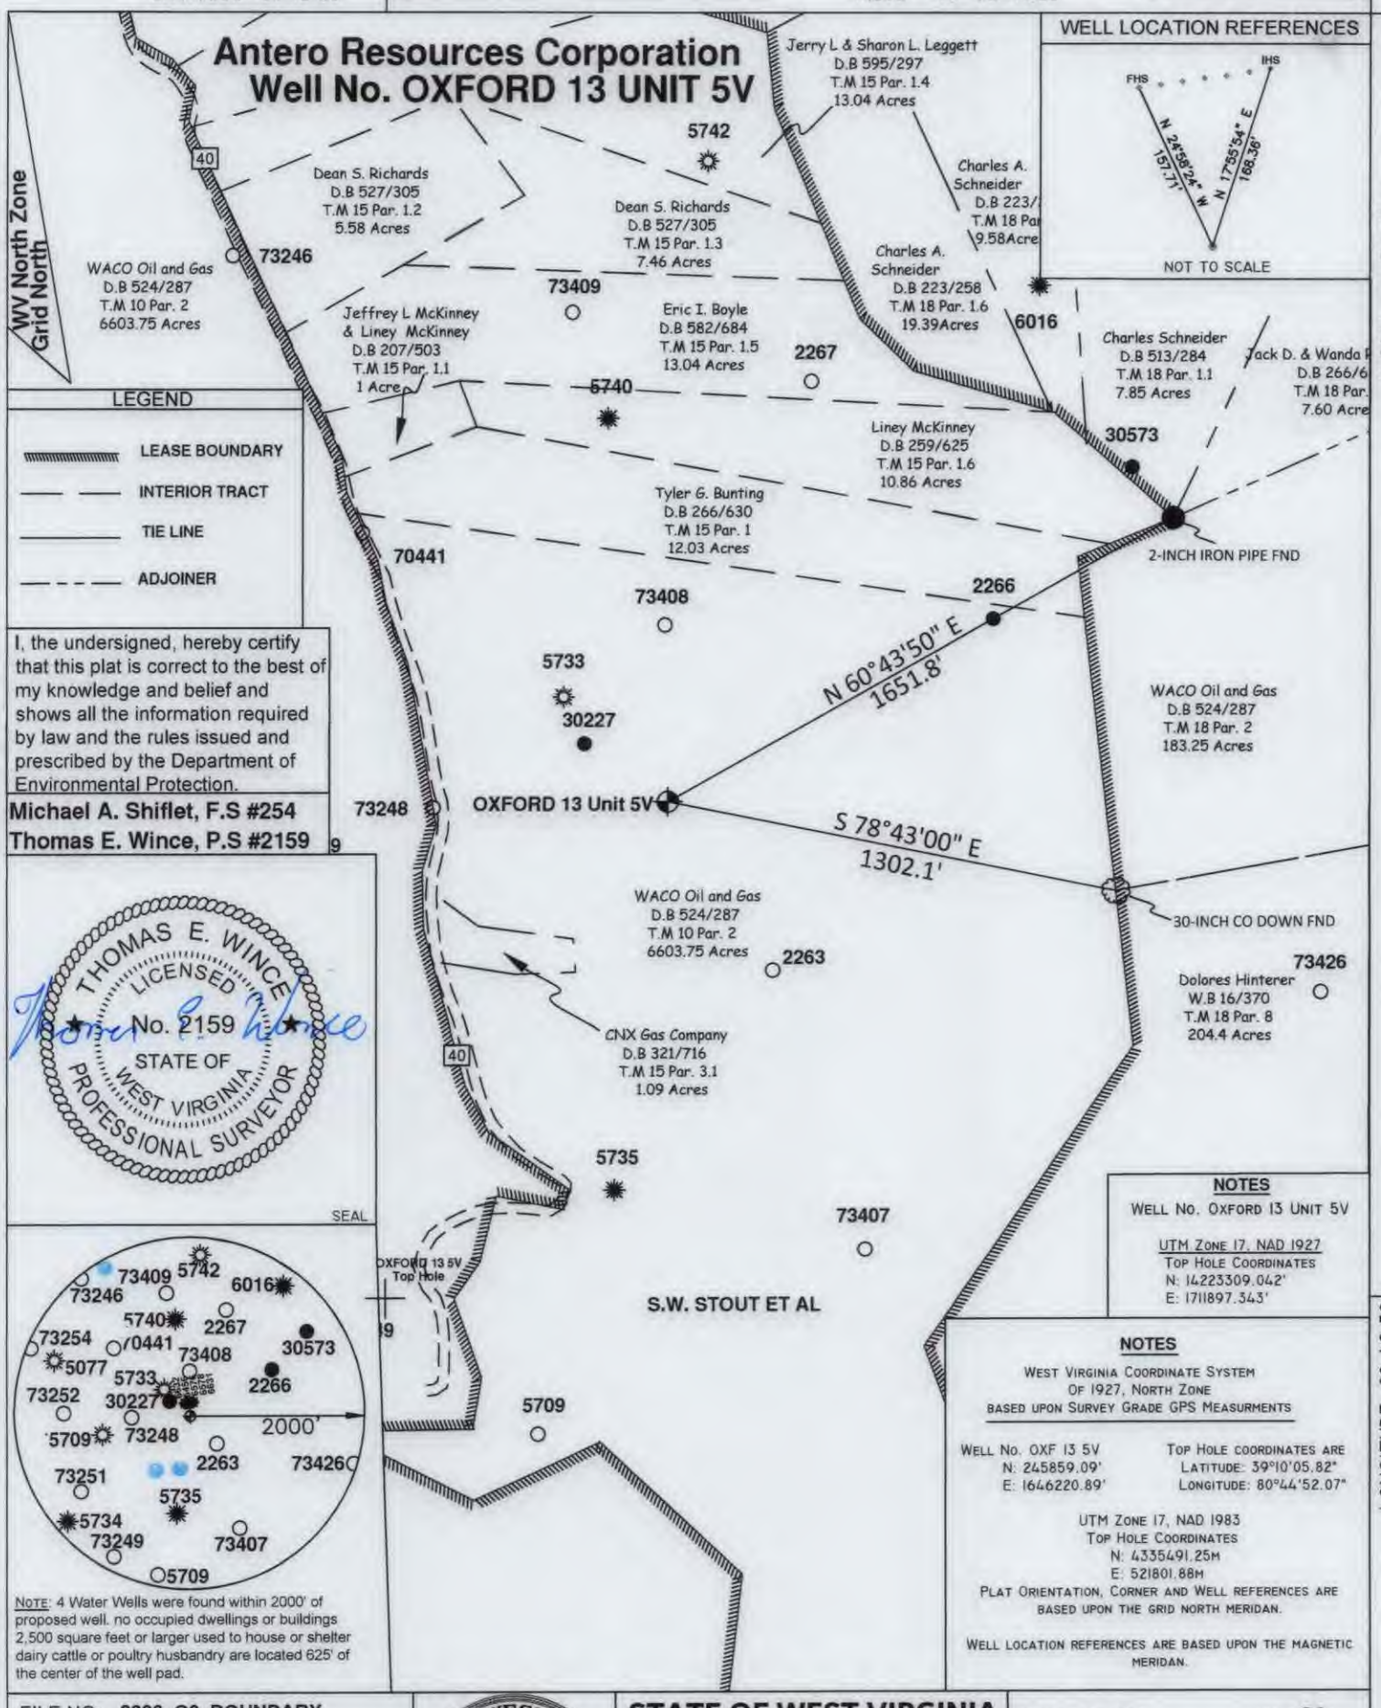

I, the undersigned, hereby certify that this plat is correct to the best of my knowledge and belief and shows all the information required by law and the rules issued and prescribed by the Department of Environmental Protection.

Michael A. Shiflet, P.S #254
Thomas E. Wince, P.S #2159

THOMAS E. WINCE LICENSED No. 2159 STATE OF WEST VIRGINIA PROFESSIONAL SURVEYOR

SEAL

NOTE: 4 Water Wells were found within 2000' of proposed well. no occupied dwellings or buildings 2,500 square feet or larger used to house or shelter dairy cattle or poultry husbandry are located 625' of the center of the well pad.

NOTES

WELL No. OXFORD 13 UNIT 5V

UTM ZONE 17, NAD 1927
TOP HOLE COORDINATES
N: 14223309.042'
E: 1711897.343'

NOTES

WEST VIRGINIA COORDINATE SYSTEM OF 1927, NORTH ZONE BASED UPON SURVEY GRADE GPS MEASURMENTS

WELL No. OXF 13 5V
N: 245859.09'
E: 1646220.89'

TOP HOLE COORDINATES ARE
LATITUDE: 39°10'05.82"
LONGITUDE: 80°44'52.07"

UTM ZONE 17, NAD 1983
TOP HOLE COORDINATES
N: 4335491.25M
E: 521801.88M

PLAT ORIENTATION, CORNER AND WELL REFERENCES ARE BASED UPON THE GRID NORTH MERIDAN.

WELL LOCATION REFERENCES ARE BASED UPON THE MAGNETIC MERIDAN.

FILE NO: 2026 Q2 BOUNDARY
DRAWING NO: OXF13_5V_PLAT
SCALE: 1":500'
MINIMUM DEGREE OF ACCURACY: SUBMETER
PROVEN SOURCE OF ELEVATION: SUBMETER MAPPING GRADE GPS

STATE OF WEST VIRGINIA
DEPARTMENT OF ENVIRONMENTAL PROTECTION
OFFICE OF OIL & GAS

Antero
SURVEY DEPARTMENT
535 White Oaks Blvd.
Bridgeport, WV 26330

DATE: MAY 1 20 26
OPERATOR'S WELL NO: Oxford 13 Unit 5V

API WELL NO.
47 (STATE) 017 (COUNTY) D7032 (PERMIT)

WELL TYPE: ☐ OIL ☒ GAS ☐ LIQUID INJECTION ☐ WASTE DISPOSAL
(IF GAS) PRODUCTION: ☐ STORAGE ☐ DEEP ☒ SHALLOW
LOCATION: ELEVATION: 1152' WATERSHED: SOUTH FORK HUGHES RIVER QUADRANGLE: NEW MILTON
DISTRICT: SOUTHWEST COUNTY: DODDRIDGE
SURFACE OWNER: WACO OIL & GAS CO INC ACREAGE: 6600.75
09/25/2026
ROYALTY OWNER: S.W. STOUT ET AL LEASE NO: _____ ACREAGE: 203
PROPOSED WORK: ☒ DRILL ☐ CONVERT ☐ DRILL DEEPER ☐ FRACTURE OR STIMULATE ☐ PLUG OFF OLD FORMATION
☐ PERFORATE NEW FORMATION ☐ OTHER PHYSICAL CHANGE IN WELL (SPECIFY) _____
☐ PLUG &ABANDON ☐ CLEAN OUT & REPLUG TARGET FORMATION: MARCELLUS ESTIMATED DEPTH: 7500' MD 7500' TVD

WELL OPERATOR: ANTERO RESOURCES CORP. DESIGNATED AGENT: CONRAD BASTON
ADDRESS: 1615 WYNKOOP STREET ADDRESS: 535 WHITE OAK BLVD
DENVER, CO 80202 BRIDGEPORT, WV 26330