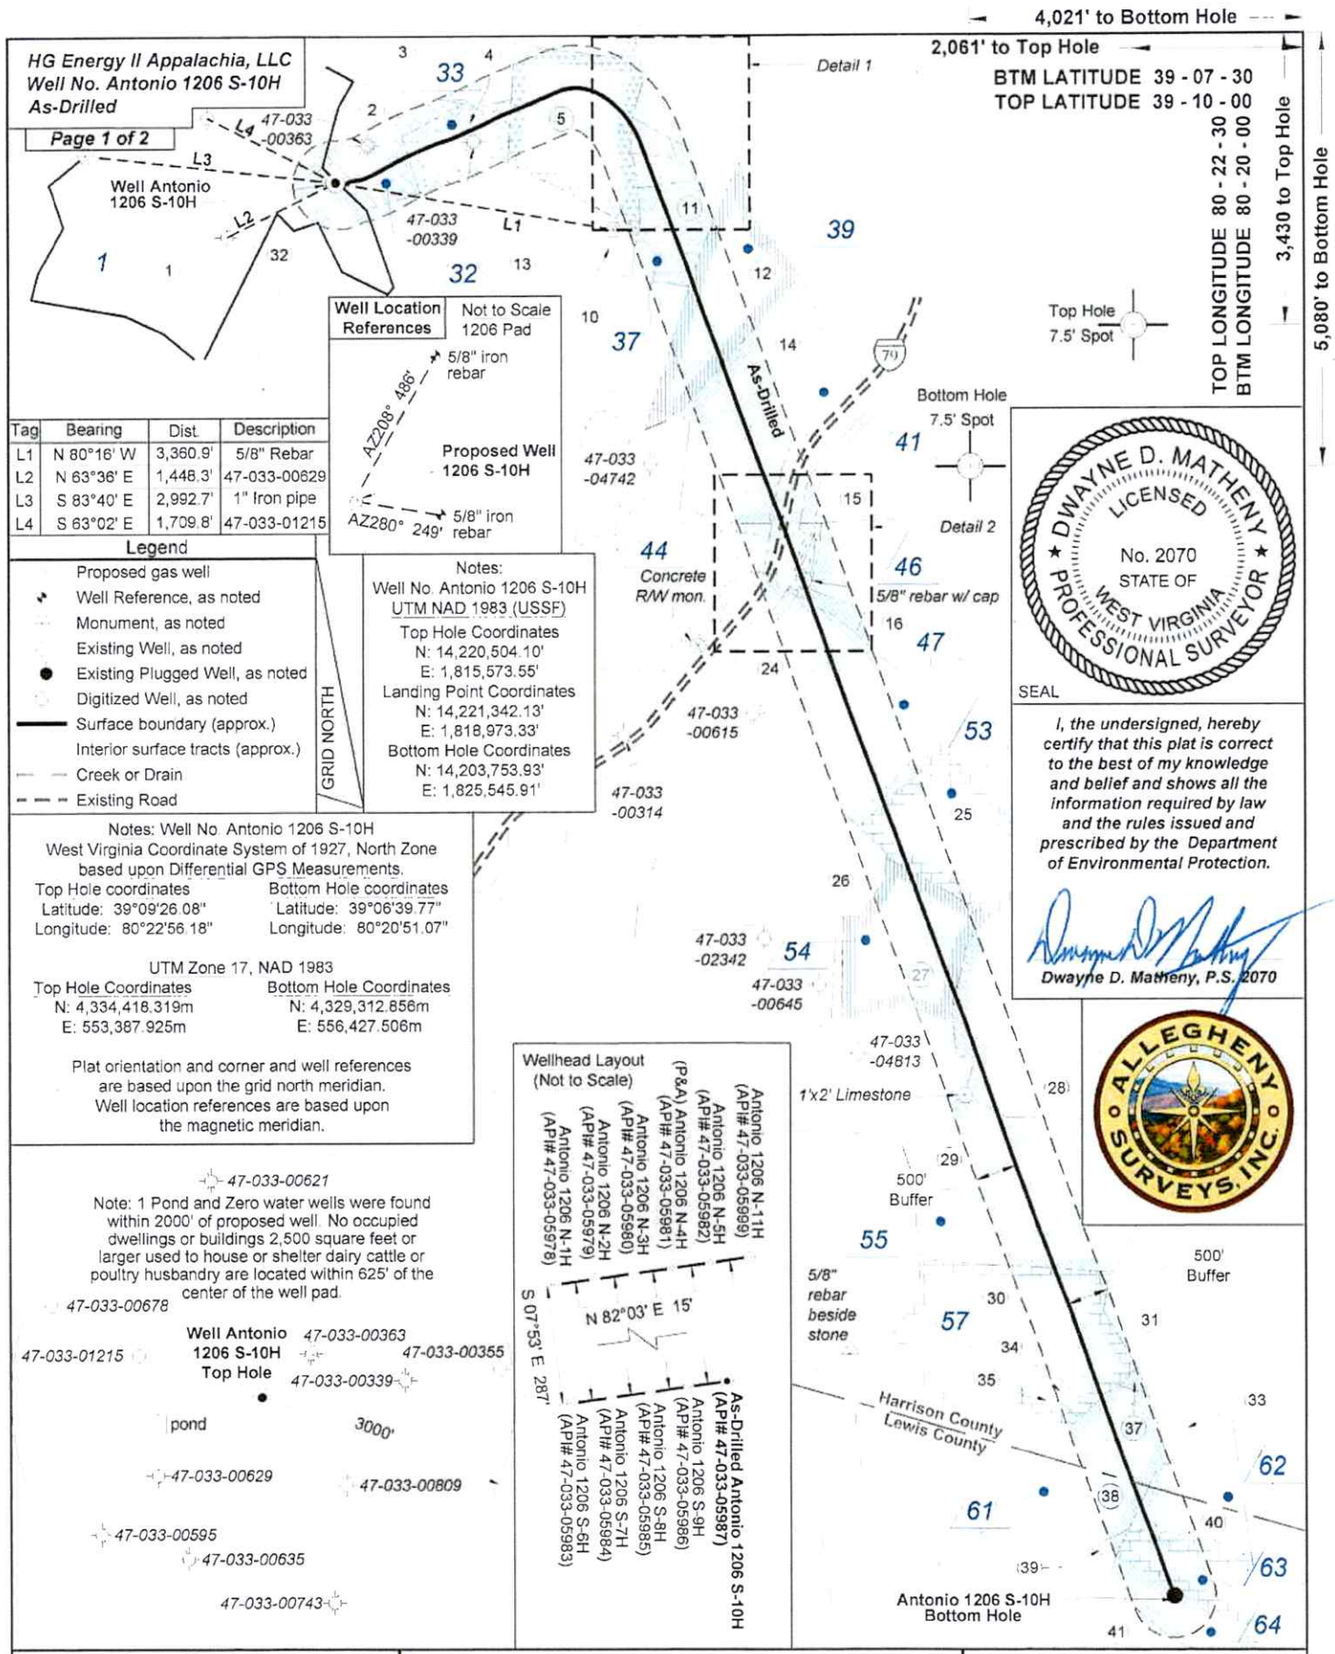


FILE NO: 06-36-12-G-H-19
DRAWING NO: Antonio 1206 S-10H As-Drilled
SCALE: 1" = 2000'
MINIMUM DEGREE OF ACCURACY: Submeter
PROVEN SOURCE OF ELEVATION: CORS, Bridgeport, WV

STATE OF WEST VIRGINIA
DEPARTMENT OF ENVIRONMENTAL PROTECTION
OIL AND GAS DIVISION

DATE: December 1 2021
OPERATOR'S WELL NO. Antonio 1206 S-10H

API WELL NO
47 - 033 - 05987
STATE COUNTY PERMIT

WELL TYPE: ☐ OIL ☒ GAS ☐ LIQUID INJECTION ☐ WASTE DISPOSAL
(IF GAS) PRODUCTION : ☐ STORAGE ☐ DEEP ☒ SHALLOW

LOCATION: ELEVATION: 1,350' WATERSHED: Middle West Fork Creek
QUADRANGLE: West Milford
DISTRICT: Grant
COUNTY: Harrison
SURFACE OWNER: Antonio P., LLC
ACREAGE: 233.66
ROYALTY OWNER: C. Earl Snider, et al
LEASE NO: _____ ACREAGE: 233.66
PROPOSED WORK: ☒ DRILL ☐ CONVERT ☐ DRILL DEEPER ☒ FRACTURE OR STIMULATE ☐ PLUG OFF OLD FORMATION
☒ PERFORATE NEW FORMATION ☐ OTHER PHYSICAL CHANGE IN WELL (SPECIFY) _____
☐ PLUG AND ABANDON ☐ CLEAN OUT AND REPLUG
TARGET FORMATION: Marcellus Shale ESTIMATED DEPTH: 8,687' TVD 27,494' MD


08/21/2026

WELL OPERATOR: HG Energy II Appalachia, LLC
ADDRESS: 5260 Dupont Road, Parkersburg, WV 26101
DESIGNATED AGENT: Diane C. White
ADDRESS: 5260 Dupont Road, Parkersburg, WV 26101


HG Energy II
Appalachia, LLC
Well No. Antonio
1206 S-10H
As-Drilled

ID	Lease
1	C. Earl Snider, et al
32	Alton Bell, et al
33	Alton Bell
34	Marcella R. Bond, et al
36	J.C. McWhorter, et al
37	Lillie Gifford, et al
39	S.J. Davisson
41	J.N. Rector, et al
44	Lucy Davisson
46	Willa E. Ware, et al
47	G. Manley Currey, et al
53	G. Manley Currey, et al
54	Sopha McWhorter, et al
55	B. Swisher, et ux
57	Alcinda B. Jackson, et vir
61	Ella Goodwin, et al
62	A.S. Holbert
63	N.J. Melton
64	N.J. Melton

Detail 1 - Scale: 1" = 500'

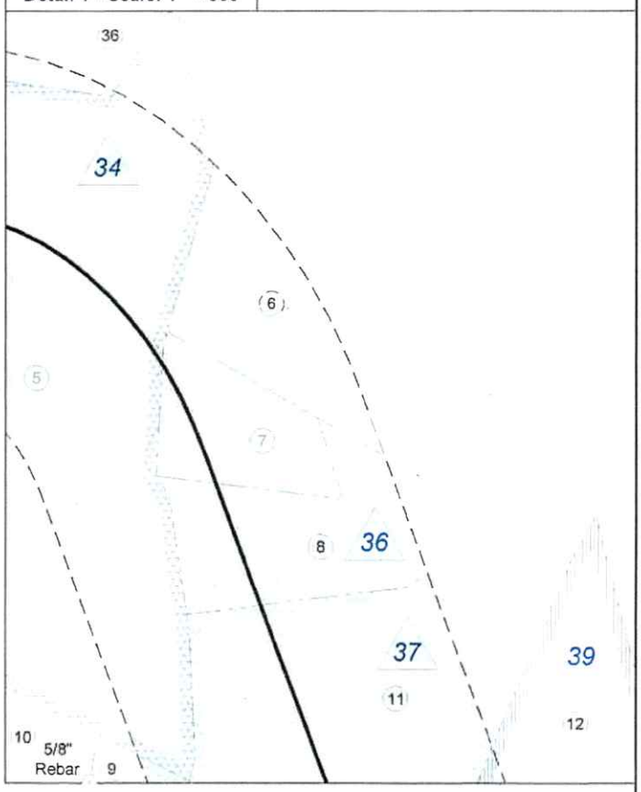

Detail 2 - Scale: 1" = 500'

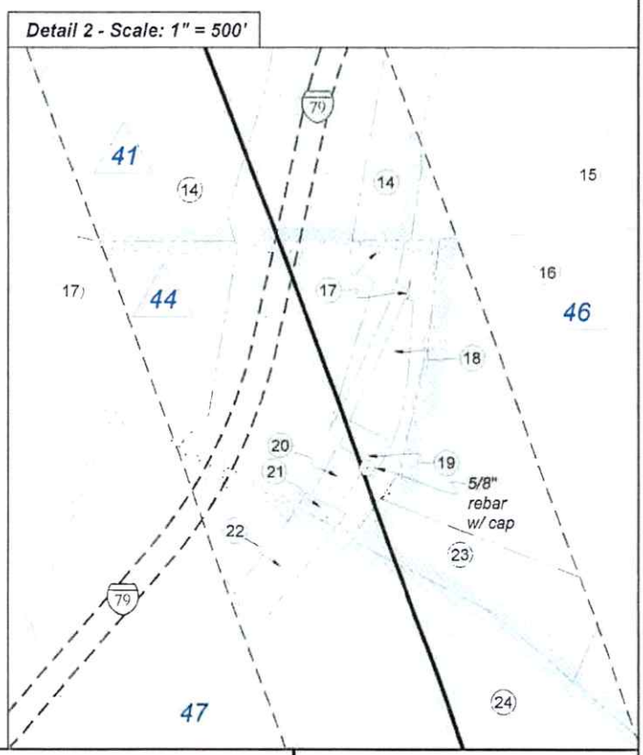

Harrison County - Grant Outside District

No.	TM / Par	Owner	Bk / Pg	Ac.
1	426 / 71	Antonio P., LLC	1503 / 291	233.35
2	426 / 72	AL-N-EL Farms, Inc.	1623 / 1057	30.00
3	426 / 63	AL-N-EL Farms, Inc.	1623 / 1057	51.33
4	426 / 73	AL-N-EL Farms, Inc.	1623 / 1057	22.96
5	426 / 74	Harriet June Ferree	1514 / 480	60.30
6	426 / 77	Kenneth E. Rigdon	1569 / 903	28.26
7	426 / 75	Dale & Lepha Ables, et al	F119 / 565	3.00
8	426 / 76	Ethan Stonko	1622 / 771	7.00
9	446 / 4.1	Johnny & Emmalie Maxwell	1453 / 980	0.98
10	446 / 4	Bob R. Blankenship	1310 / 740	27.67
11	446 / 5	Kathy D. Bennett	W184 / 51	20.38
12	446 / 6	Robert N. Rector	1621 / 719	49.33
13	446 / 3	Antonio P., LLC	1503 / 291	200.00
14	446 / 24	Robert N. Rector	1621 / 719	82.90
15	446 / 28.2	David D. Vanhorn, et al	W177 / 92	42.66
16	446 / 38	Sandra J. Hogsed	1257 / 137	70.16
17	446 / 34	David & Daniel Curry	1451 / 987	97.41
18	446 / 34.1	Corey Alan Rudder	1537 / 200	0.79
19	446 / 34.2	Corey Alan Rudder	1537 / 200	0.29
20	446 / 34.4	Sheila K. Frazier	1536 / 1056	0.38
21	446 / 36.1	Sarah M. Hogsed	1434 / 1034	0.15
22	446 / 48.1	Karen Stronsider	F118 / 483	0.75
23	446 / 37	Sandra J. Hogsed	1123 / 956	3.00
24	446 / 48	AL-N-EL Farms, Inc.	1623 / 1057	88.00
25	466 / 19	AL-N-EL Farms, Inc.	1623 / 1057	63.00
26	466 / 18	AL-N-EL Farms, Inc.	1623 / 1057	82.50
27	466 / 38	AL-N-EL Farms, Inc.	1623 / 1057	123.00
28	467 / 29.1	AL-N-EL Farms, Inc.	1623 / 1057	129.61
29	466 / 56	AL-N-EL Farms, Inc.	1623 / 1057	110.00
30	466 / 71	Joyce A. & Vernon D. Cochran, Jr.	1253 / 240	91.79
31	467 / 49	AL-N-EL Farms, Inc.	1623 / 1057	105.17
32	446 / 1	Antonio P., LLC	1503 / 291	24.10
33	487 / 10	Donley W. & Mark Hutson	1410 / 164	6.85
34	466 / 71.1	Tracy L. Hebb	1417 / 782	4.16
35	466 / 71.2	Tracy L. Smith	1358 / 1193	5.00
36	426 / 42	Cathleen Spitler (LE), et al	1405 / 449	11.69

Lewis County - Hackers Creek District

No.	TM / Par	Owner	Bk / Pg	Ac.
37	10C / 22	Leonard C. & Cynthia L. Riley	502 / 502	1.00
38	9C / 41	Elizabeth J. Hicks	W26 / 481	47.37
39	10C / 19	Myrtle B. Arbogast	W17 / 218	1.20
40	10C / 2	Myrtle B. Arbogast	W17 / 218	78.64
41	10C / 4	Myrtle B. Arbogast	W17 / 218	48.90

FILE NO: 06-36-12-G-H-19
DRAWING NO: Antonio 1206 S-10H As-Drilled
SCALE: 1" = 2000'
MINIMUM DEGREE OF ACCURACY: Submeter
PROVEN SOURCE OF ELEVATION: CORS, Bridgeport, WV

STATE OF WEST VIRGINIA
DEPARTMENT OF ENVIRONMENTAL PROTECTION
OIL AND GAS DIVISION

DATE: December 1 2021
OPERATOR'S WELL NO. Antonio 1206 S-10H

API WELL NO
47 — 033 — 05987
STATE COUNTY PERMIT

WELL TYPE: ☐ OIL ☒ GAS ☐ LIQUID INJECTION ☐ WASTE DISPOSAL
(IF GAS) PRODUCTION : ☐ STORAGE ☐ DEEP ☒ SHALLOW

LOCATION: ELEVATION: 1,350' WATERSHED: Middle West Fork Creek
QUADRANGLE: West Milford
DISTRICT: Grant
COUNTY: Harrison
SURFACE OWNER: Antonio P., LLC
ACREAGE: 233.35
ROYALTY OWNER: C. Earl Snider, et al
LEASE NO: _____ ACREAGE: 233.66
PROPOSED WORK: ☒ DRILL ☐ CONVERT ☐ DRILL DEEPER ☒ FRACTURE OR STIMULATE ☐ PLUG OFF OLD FORMATION
☒ PERFORATE NEW FORMATION ☐ OTHER PHYSICAL CHANGE IN WELL (SPECIFY) _____
☐ PLUG AND ABANDON ☐ CLEAN OUT AND REPLUG TARGET FORMATION: Marcellus Shale ESTIMATED DEPTH: 8,687' TVD 27,494' MD

08/21/2026

WELL OPERATOR: HG Energy II Appalachia, LLC
ADDRESS: 5260 Dupont Road
Parkersburg, WV 26101

DESIGNATED AGENT: Diane C. White
ADDRESS: 5260 Dupont Road
Parkersburg, WV 26101