

Antero Resources Corporation
Well No. Scranage 1204 S-7H
POE-MOD

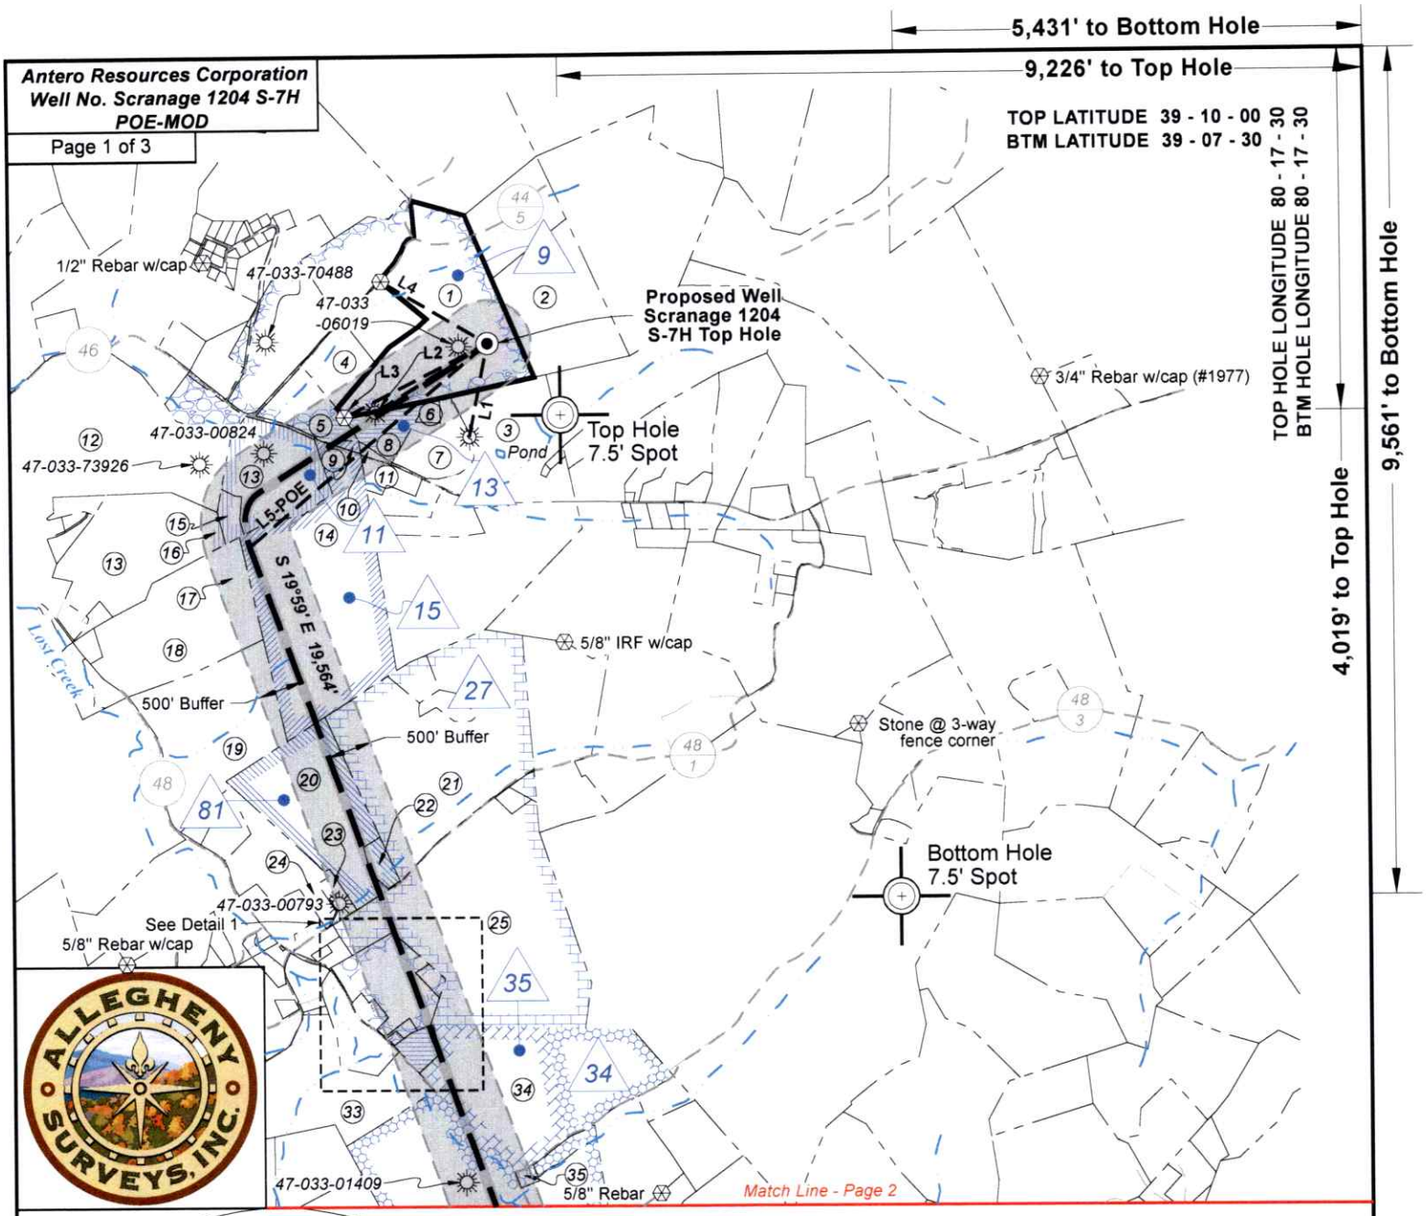

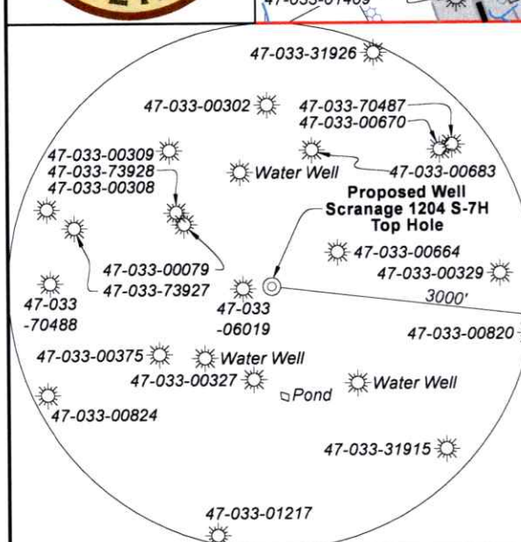

Note: 3 water wells and 1 pond were found within 1500' of proposed well. No occupied dwellings or buildings 2,500 square feet or larger used to house or shelter dairy cattle or poultry husbandry are located within 625' of the center of the well pad.

Tag	Bearing	Dist.	Monument
L1	N 11°09' E	1,086.4'	47-033-00327
L2	N 58°49' E	1,499.9'	47-033-00375
L3	N 63°01' E	1,830.7'	5/8" Rebar
L4	S 59°24' E	1,402.0'	5/8" Rebar w/ cap
L5	S 49°46' W	3,568.7'	Point of Entry

DWAYNE D. MATHENY LICENSED No. 2070 STATE OF WEST VIRGINIA PROFESSIONAL SURVEYOR

SEAL

I, the undersigned, hereby certify that this plat is correct to the best of my knowledge and belief and shows all the information required by law and the rules issued and prescribed by the Department of Environmental Protection.

Dwayne D. Matheny, P.S. 2070

FILE NO: 177-36-G-26
DRAWING NO: Scranage 1204 S-7H POE-MOD WP
SCALE: 1" = 2000'
MINIMUM DEGREE OF ACCURACY: Submeter
PROVEN SOURCE OF ELEVATION: CORS, Bridgeport, WV

STATE OF WEST VIRGINIA
DEPARTMENT OF ENVIRONMENTAL PROTECTION
OIL AND GAS DIVISION

DATE: September 18 20 26
OPERATOR'S WELL NO. Scranage 1204 S-7H

API WELL NO

47	033	06101
STATE	COUNTY	PERMIT

WELL TYPE: ☐ OIL ☒ GAS ☐ LIQUID INJECTION ☐ WASTE DISPOSAL
(IF GAS) PRODUCTION : ☐ STORAGE ☐ DEEP ☒ SHALLOW


LOCATION: ELEVATION: 1,247.6' WATERSHED: Lost Creek
QUADRANGLE: Top: Mount Clare Btm: Berlin
DISTRICT: Grant / Hackers Creek
COUNTY: Harrison / Doddridge
SURFACE OWNER: David K. Scranage
ACREAGE: 56.48
ROYALTY OWNER: C.S. Gribble, et al
LEASE NO: ACREAGE: 140
PROPOSED WORK: ☐ DRILL ☐ CONVERT ☒ DRILL DEEPER ☒ FRACTURE OR STIMULATE ☐ PLUG OFF OLD FORMATION
☐ PERFORATE NEW FORMATION ☒ OTHER PHYSICAL CHANGE IN WELL (SPECIFY) POE-MOD
☐ PLUG AND ABANDON ☐ CLEAN OUT AND REPLUG TARGET FORMATION: Marcellus Shale ESTIMATED DEPTH: 7,800' TVD 31,500' MD

10/16/2020

WELL OPERATOR: Antero Resources Corporation
ADDRESS: 1615 Wynkoop Street, Denver, CO 80202
DESIGNATED AGENT: Conrad Baston
ADDRESS: 535 White Oaks Blvd., Bridgeport, WV 26330


Antero Resources Corporation
Well No. Scranage 1204 S-7H
POE-MOD

Page 2 of 3

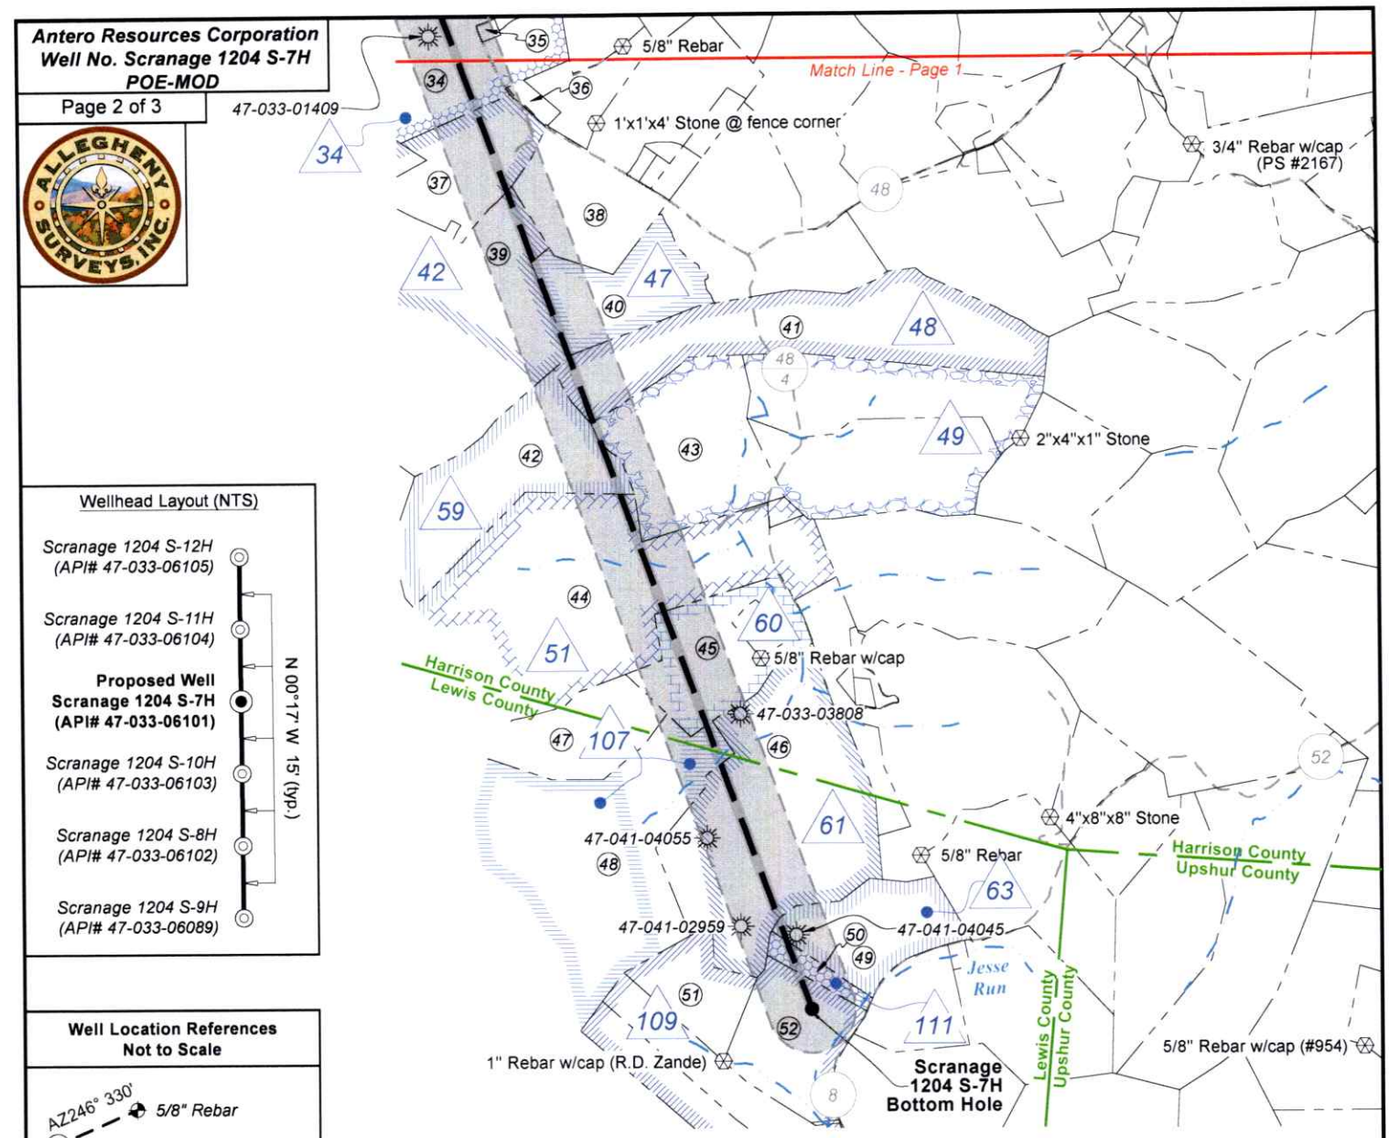

Wellhead Layout (NTS)

Well Location References
Not to Scale

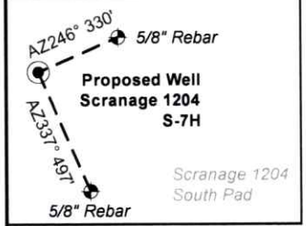

Legend

- Proposed gas well
- Well Reference, as noted
- Monument, as noted
- Existing Well, as noted
- Creek or Drain
- Existing Road
- Surface boundary (approx.)
- County line (approx.)

Notes:
Well No. Scranage 1204 S-7H
UTM Zone 17, NAD 1927
Top Hole Coordinates
N: 14,219,316.15'
E: 1,831,988.61'
Point of Entry Coordinates
N: 14,217,010.83'
E: 1,829,264.48'
Bottom Hole Coordinates
N: 14,198,632.12'
E: 1,835,944.40'

Notes
West Virginia Coordinate System
of 1927, North Zone
based upon Differential GPS Measurements.
Well No. Scranage 1204 S-7H Top Hole coordinates are
N: 239,865.67' Latitude: 39°09'20.26"
E: 1,766,271.33' Longitude: 80°19'27.15"
Bottom Hole coordinates are
N: 219,111.80' Latitude: 39°05'55.46"
E: 1,769,884.11' Longitude: 80°18'38.92"
UTM Zone 17, NAD 1983
Top Hole Coordinates Bottom Hole Coordinates
N: 4,334,274.949m N: 4,327,970.502m
E: 558,406.046m E: 559,611.862m
Plat orientation and corner and well references are based upon the grid north meridian.
Well location references are based upon the magnetic meridian.

FILE NO: 177-36-G-26
DRAWING NO: Scranage 1204 S-7H POE-MOD WP
SCALE: 1" = 2000'
MINIMUM DEGREE OF ACCURACY: Submeter
PROVEN SOURCE OF ELEVATION: CORS, Bridgeport, WV

STATE OF WEST VIRGINIA
DEPARTMENT OF ENVIRONMENTAL PROTECTION
OIL AND GAS DIVISION

DATE: September 18 20 26
OPERATOR'S WELL NO. Scranage 1204 S-7H

API WELL NO

47	033	06101
STATE	COUNTY	PERMIT

WELL TYPE: ☐ OIL ☒ GAS ☐ LIQUID INJECTION ☐ WASTE DISPOSAL
(IF GAS) PRODUCTION : ☐ STORAGE ☐ DEEP ☒ SHALLOW

LOCATION: ELEVATION: 1,247.6' WATERSHED: Lost Creek
QUADRANGLE: Top: Mount Clare Btm: Berlin
DISTRICT: Grant / Hackers Creek
COUNTY: Harrison / Lewis
SURFACE OWNER: David K. Scranage
ACREAGE: 56.48
ROYALTY OWNER: C.S. Gribble, et al
LEASE NO: _____ ACREAGE: 140
PROPOSED WORK: ☐ DRILL ☐ CONVERT ☒ DRILL DEEPER ☒ FRACTURE OR STIMULATE ☐ PLUG OFF OLD FORMATION
☐ PERFORATE NEW FORMATION ☒ OTHER PHYSICAL CHANGE IN WELL (SPECIFY) POE-MOD
☐ PLUG AND ABANDON ☐ CLEAN OUT AND REPLUG TARGET FORMATION: Marcellus Shale ESTIMATED DEPTH: 7,800' TVD 31,500' MD

10/16/2026

WELL OPERATOR: Antero Resources Corporation
ADDRESS: 1615 Wynkoop Street
Denver, CO 80202


DESIGNATED AGENT: Conrad Baston
ADDRESS: 535 White Oaks Blvd.
Bridgeport, WV 26330

Antero Resources Corporation
Well No. Scranage 1204 S-7H
POE-MOD

ID	Lease
9	C.S. Gribble
11	L.B. & Sarah W. Davis
13	Glenna Kennedy, Widow, et al
15	L.H. Young, Widower
27	A.D. Cookman
34	Benjamin Stout, et ux
35	Edison O. & Betsey Law, et al
42	W. Haymond & Rachel E. Dawson
47	Simple Farms, LLC
48	The Harrison County Bank
49	Carrie Blake, Widower
51	C. Ross & Opal Lewis
56	A.S. & Anna E. Holbert
57	A.W. Randolph, et al
59	Kate Stout, Widower
60	Kate Stout, Widower
61	C. Ross Lewis, Widower
63	R. Bruce & Mary Sue White
81	Mayme E. Davis, et al
107	Eugenia F. & Orlie G. Mills
109	Stella Cummings, et al
111	Mary V. Courtney

	Harrison County			
No.	TM / Par	Owner	Bk / Pg	Ac.
1	447 / 9	David K. Scranage	1259 / 986	56.48
2	427 / 37	John R. & Francis K. Alsbrooks	1604 / 1046	30.00
3	447 / 13	Sonja R. & James W. Rogers	1410 / 858	35.12
4	447 / 9.4	Anthony Gilberti	1408 / 46	10.00
5	447 / 10	Martin & Patricia A. Broderick	1651 / 1234	9.67
6	447 / 13.3	Neal B. Swiger	1221 / 569	1.29
7	447 / 13.4	Neal B. Swiger	1593 / 943	11.83
8	447 / 10.1	Jeannie D. Gaston	1377 / 1161	7.44
9	447 / 11	Norma L. & James K. Golden, Jr.	1514 / 575	1.00
10	447 / 12	William R. Kennedy, et al	W160 / 505	0.68
11	447 / 30.2	Jeremy M. Hinzman	1515 / 1234	4.26
12	447 / 6	Thomas E. & Terri E. Hawkins	1558 / 1255	64.33
13	447 / 27	Alan M. Randolph, et al	W143 / 212	63.11
14	447 / 29	Alan M. Randolph, et al	W143 / 212	82.32
15	447 / 27.1	Lucas N. Randolph	1626 / 1129	2.89
16	447 / 27.2	Lucas N. Randolph	1669 / 970	2.11
17	447 / 28.1	Alan M. Randolph, et al	1746 / 804	5.58
18	447 / 28	Alan M. Randolph, et al	W143 / 212	40.22
19	447 / 36.1	Thomas A. & Debra J. Bedell	1721 / 1198	65.58
20	447 / 37.2	Carol S. Bennett	991 / 227	40.71
21	447 / 38	Steven & Melissa Rogers	1562 / 1092	79.79
22	447 / 37.3	Carol S. & Peggy S. Bennett	1405 / 407	2.89
23	447 / 37.1	Denver F. Cogar, III	1518 / 972	1.00
24	447 / 53	Mark A. Duty	1389 / 571	4.71
25	447 / 58	Cole S. & Kevin L. Williams	1599 / 536	103.88
26	467 / 23.3	Frank E. & Loreen S. Donaldson	1734 / 1330	1.40
27	467 / 23	Joseph M. & Stephanie Richards	1734 / 334	14.50
28	467 / 22	Robert E. Randolph	1403 / 1143	2.08
29	467 / 23.2	Gary M. Turner, II, et al	1680 / 1053	0.75
30	467 / 23.1	Joseph C. Michael	1713 / 823	0.36
31	467 / 21	Steven G. & Julia A. Randolph	1321 / 1151	10.30
32	467 / 25	Trustees Harrison Circuit Church - Rockford	435 / 484	10.30
33	467 / 20	Steven G. & Julia A. Randolph	1321 / 1151	54.64
34	467 / 26	Joshua Messenger	1712 / 657	146.75
35	467 / 43	Penny & Jeremy Ables	1596 / 385	1.00
36	467 / 42	Chad A. & Nichole A. Rector	1560 / 1242	2.86
37	467 / 40	Edward G. Dawson	W137 / 528	39.75
38	467 / 47	Frank E. Lewis, II	1320 / 176	82.98
39	467 / 53	George W. & Dorothy K. Dawson	1418 / 331	158.55
40	467 / 55	Nelson R. Blake	W101 / 58	38.50
41	468 / 66	Darlene M. Lapeer	1281 / 851	88.50
42	487 / 6	Rice Family Properties, LLC	1730 / 1326	70.99
43	487 / 7	Amy G. Dawson	1720 / 519	64.00
44	487 / 8	Wayne R. Lewis	1616 / 1241	134.68
45	487 / 9	Timothy & Diane Burkholder	1434 / 1061	43.39
46	488 / 17	Wayne R. Lewis	1616 / 1235	125.30
		Lewis County		
No.	TM / Par	Owner	Bk / Pg	Ac.
47	10C / 17	Norman Jackson	584 / 191	34.00
48	10C / 18	Joel B. Shuman	794 / 450	114.25
49	11D / 1	Robert P. Warner, et al	336 / 222	40.00
50	10D / 31	George W. & Amy J. Dawson	505 / 549	7.00
51	10D / 25.3	David S. & Kimberly S. Ledoux	625 / 688	24.75
52	10D / 24	David S. & Kimberly S. Ledoux	724 / 496	36.00

Detail 1 (Scale 1"=500')

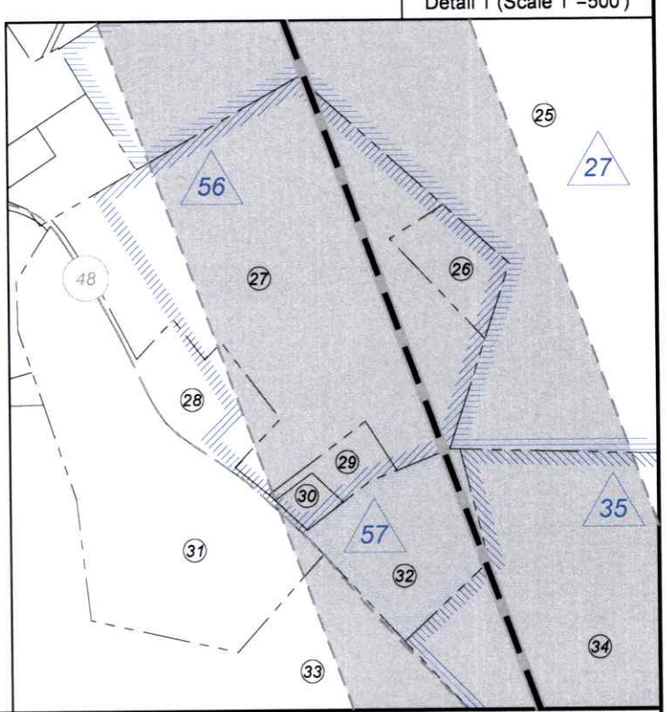

FILE NO: 177-36-G-26
DRAWING NO: Scranage 1204 S-7H POE-MOD WP
SCALE: 1" = 2000'
MINIMUM DEGREE OF ACCURACY: Submeter
PROVEN SOURCE OF ELEVATION: CORS, Bridgeport, WV

STATE OF WEST VIRGINIA
DEPARTMENT OF ENVIRONMENTAL PROTECTION
OIL AND GAS DIVISION

DATE: September 18 20 26
OPERATOR'S WELL NO. Scranage 1204 S-7H

API WELL NO
47 — 033 — 06101
STATE COUNTY PERMIT

WELL TYPE: ☐ OIL ☒ GAS ☐ LIQUID INJECTION ☐ WASTE DISPOSAL
(IF GAS) PRODUCTION : ☐ STORAGE ☐ DEEP ☒ SHALLOW

LOCATION: ELEVATION: 1,247.6' WATERSHED: Lost Creek
DISTRICT: Grant / Hackers Creek
SURFACE OWNER: David K. Scranage
ROYALTY OWNER: C.S. Gribble, et al LEASE NO: _____ ACREAGE: 140

QUADRANGLE: Top: Mount Clare Btm: Berlin
COUNTY: Harrison / Lewis
ACREAGE: 56.48

10/16/2026

PROPOSED WORK: ☐ DRILL ☐ CONVERT ☒ DRILL DEEPER ☒ FRACTURE OR STIMULATE ☐ PLUG OFF OLD FORMATION
☐ PERFORATE NEW FORMATION ☒ OTHER PHYSICAL CHANGE IN WELL (SPECIFY) POE-MOD
☐ PLUG AND ABANDON ☐ CLEAN OUT AND REPLUG TARGET FORMATION: Marcellus Shale ESTIMATED DEPTH: 7,800' TVD 31,500' MD

WELL OPERATOR: Antero Resources Corporation
ADDRESS: 1615 Wynkoop Street, Denver, CO 80202

DESIGNATED AGENT: Conrad Baston
ADDRESS: 535 White Oaks Blvd., Bridgeport, WV 26330