Antero Resources
Well No. Walters N-2H
BHL-MOD
Antero Resources Corporation

5,978' to Bottom Hole

10,421' to Top Hole


TOP LATITUDE 39 - 20 - 00
BOTTOM LATITUDE 39 - 25 - 00

TOP LONGITUDE 80 - 20 - 00
BOTTOM LONGITUDE 80 - 22 - 30


1,929' to Top Hole


14,563' to Bottom Hole

Page 1 of 4

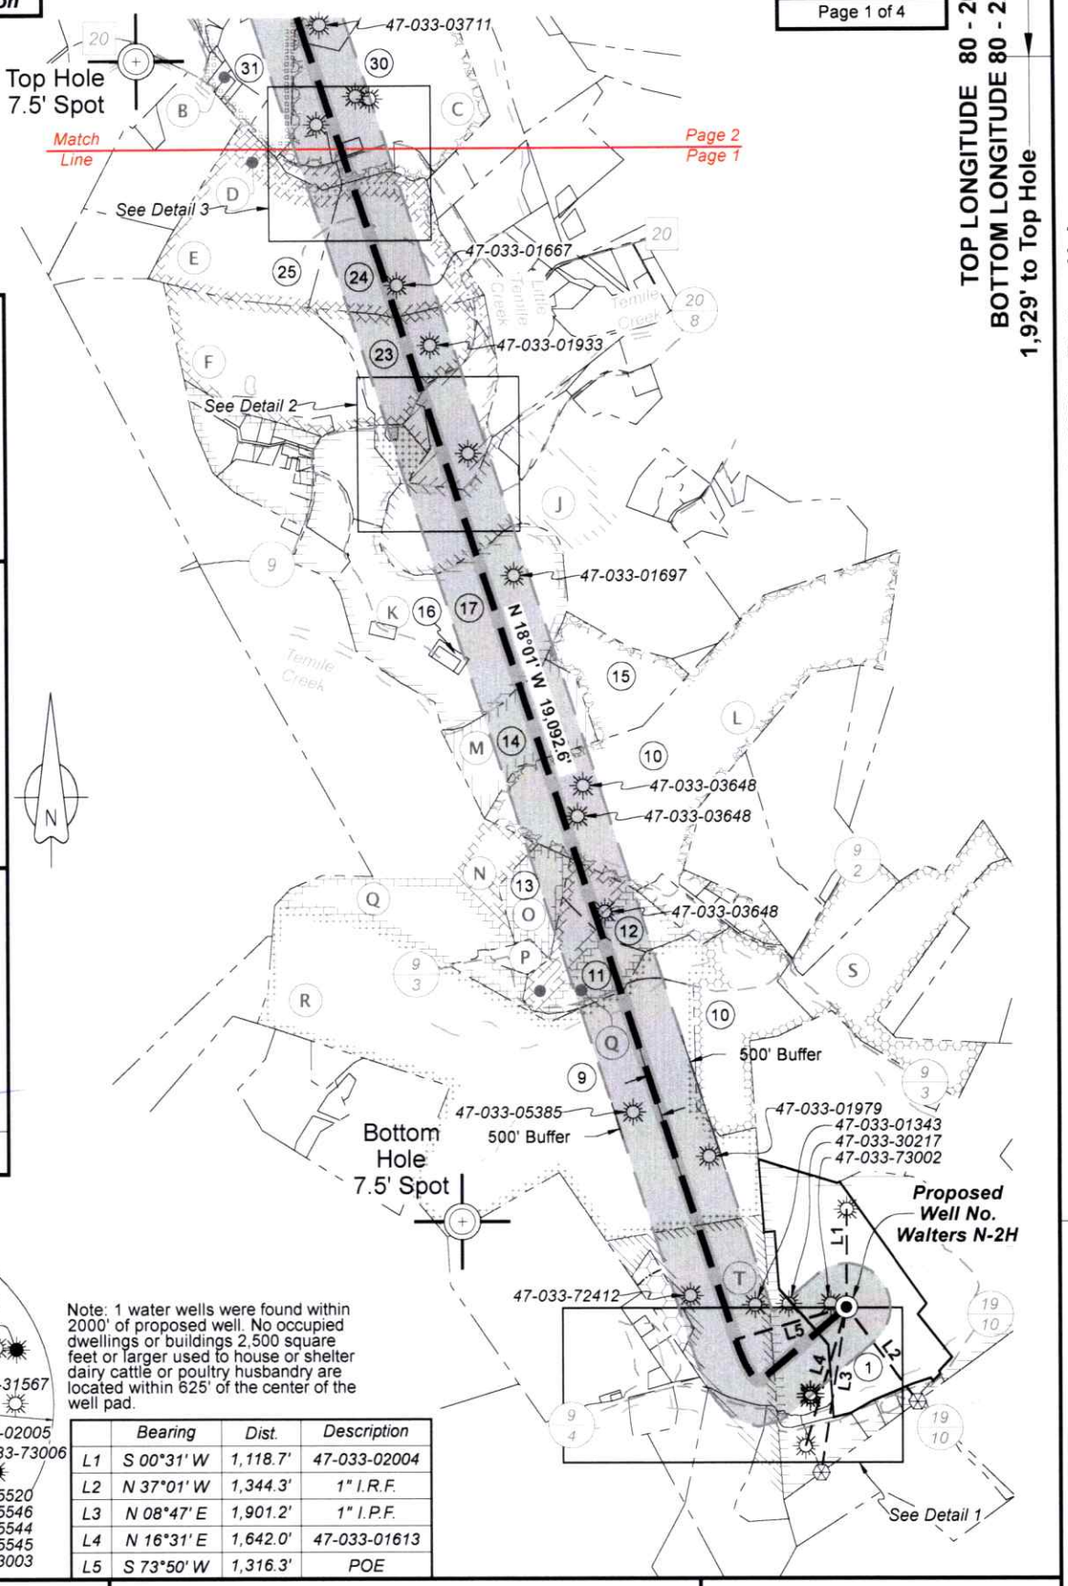

Well Location References

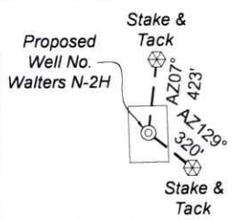


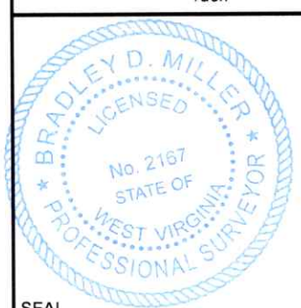

SEAL

I, the undersigned, hereby certify that this plat is correct to the best of my knowledge and belief and shows all the information required by law and the rules issued and prescribed by the Department of Environmental Protection.

Bradley D. Miller, P.S. 2167

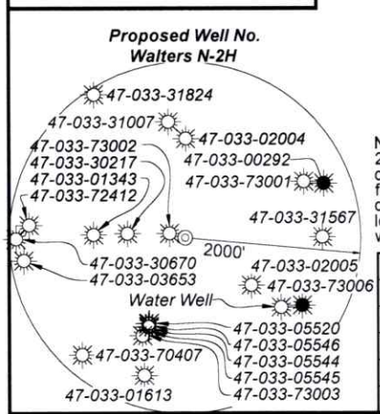

Note: 1 water wells were found within 2000' of proposed well. No occupied dwellings or buildings 2,500 square feet or larger used to house or shelter dairy cattle or poultry husbandry are located within 625' of the center of the well pad.

	Bearing	Dist.	Description
L1	S 00°31' W	1,118.7'	47-033-02004
L2	N 37°01' W	1,344.3'	1" I.R.F.
L3	N 08°47' E	1,901.2'	1" I.P.F.
L4	N 16°31' E	1,642.0'	47-033-01613
L5	S 73°50' W	1,316.3'	POE

FILE NO: 327-36-EO-25
DRAWING NO: Walters N-2H Full-MOD WP
SCALE: 1" = 2000'
MINIMUM DEGREE OF ACCURACY: Submeter
PROVEN SOURCE OF ELEVATION: WVDOT, Harrisville, WV

STATE OF WEST VIRGINIA
DEPARTMENT OF ENVIRONMENTAL PROTECTION
OIL AND GAS DIVISION

DATE: August 13 20 26
OPERATOR'S WELL NO. Walters N-2H


API WELL NO
47 - 033 - 06155
STATE COUNTY PERMIT

WELL TYPE: ☐ OIL ☒ GAS ☐ LIQUID INJECTION ☐ WASTE DISPOSAL
(IF GAS) PRODUCTION : ☐ STORAGE ☐ DEEP ☒ SHALLOW

LOCATION: ELEVATION: Prop. Elev: 1,199.0' WATERSHED: Lower West Fork River QUADRANGLE: Clarksburg
DISTRICT: Eagle COUNTY: Harrison 10/02/2026
SURFACE OWNER: Arthur W. Walters, Sr., et ux ACREAGE: 76.54
ROYALTY OWNER: James F. & Alice S. Allen LEASE NO: _____ ACREAGE: 190
PROPOSED WORK: ☐ DRILL ☐ CONVERT ☒ DRILL DEEPER ☒ FRACTURE OR STIMULATE ☐ PLUG OFF OLD FORMATION
☐ PERFORATE NEW FORMATION ☒ OTHER PHYSICAL CHANGE IN WELL (SPECIFY) BHL-MOD
☐ PLUG AND ABANDON ☐ CLEAN OUT AND REPLUG TARGET FORMATION: Marcellus Shale ESTIMATED DEPTH: 7,800' TVD 29,000' MD


WELL OPERATOR: Antero Resources Corporation DESIGNATED AGENT: Conrad Baston
ADDRESS: 1615 Wynkoop Street ADDRESS: 535 White Oaks Blvd.
Denver, CO 80202 Bridgeport, WV 26330

Antero Resources
Well No. Walters N-2H
BHL-MOD
Antero Resources Corporation

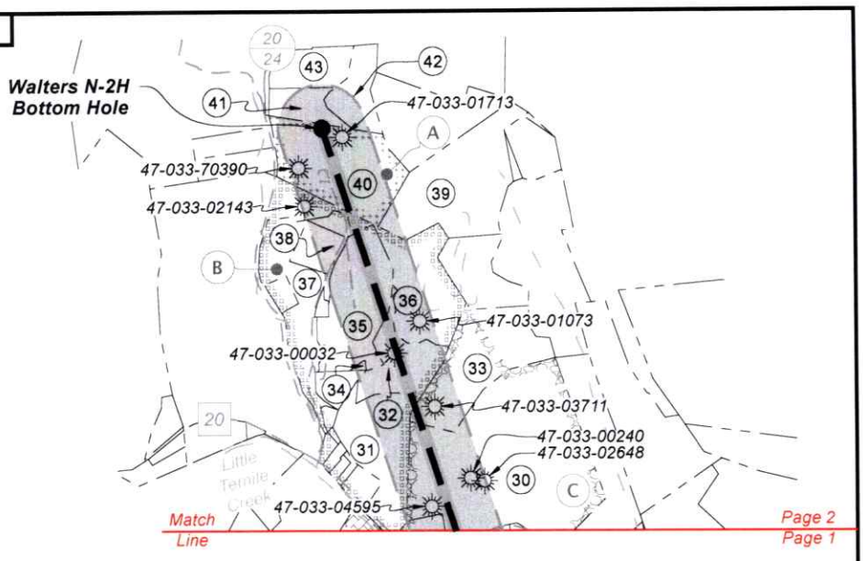

Legend
- Proposed gas well
- Monument, as noted
- Existing Well, as noted
- Plugged Well, as noted
- Surface (approx)
- Creek or Drain
- Road
- Surface boundary (approx.)

Wellhead Layout (NTS)

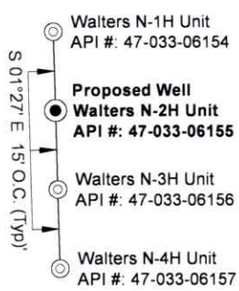

Notes
West Virginia Coordinate System of 1927, North Zone
based upon Differential GPS Measurements.
Well No. Walters Unit N-2H Top Hole coordinates are
N: 302,780.26' Latitude: 39°19'40.94"
E: 1,753,845.71' Longitude: 80°22'12.62"
Bottom Hole coordinates are
N: 320,569.70' Latitude: 39°22'36.06"
E: 1,746,674.92' Longitude: 80°23'46.13"
UTM Zone 17, NAD 1983

Top Hole Coordinates	Bottom Hole Coordinates
N: 4,353,379.342m	N: 4,358,762.675m
E: 554,301.459m	E: 552,026.552m

Plat orientation and corner and well references are based upon the grid north meridian.
Well location references are based upon the magnetic meridian.

Notes:
Well No. Walters Unit N-2H
UTM Zone 17, NAD 1927
Top Hole Coordinates
N: 14,281,994.96'
E: 1,818,522.36'
Point of Entry Coordinates
N: 14,281,607.57'
E: 1,817,264.82'
Bottom Hole Coordinates
N: 14,299,656.89'
E: 1,811,058.63'

	Lessor
A	Raymond N. Burns, et al
B	C.D. Robinson & Savilla Robinson
C	Ethel P. Coffman
D	CSX Transportation, Inc
E	E.L. Coffman & F.O. Coffman, his wife
F	Samuel A. Elliott & Bashie A. Elliott
G	Ella Rea Varca for Opal E. Robinson, et al
H1	Joseph Frank Paulshel
H2	Joseph Frank Paushel
I	Cody Ash
J	Maxine Avery
K	Marguerite Mason, et al
L	Notley S. Bates
M	John R. Morris, et al
N	John R. Morris, et al
O	Rory T. Williams
P	John R. Morris, et al
Q	Gore Corporation
R	Walter R. Lawman, et al
S	Virginia B. Kyle
T	Flavius J. Drummond
U	Mary S. Smith
V	James F. Allen & Alice S. Allen

FILE NO: 327-36-EO-25
DRAWING NO: Walters N-2H Full-MOD WP
SCALE: 1" = 2000'
MINIMUM DEGREE OF ACCURACY: Submeter
PROVEN SOURCE OF ELEVATION: WVDOT, Harrisville, WV

STATE OF WEST VIRGINIA
DEPARTMENT OF ENVIRONMENTAL PROTECTION
OIL AND GAS DIVISION

DATE: August 13 20 26
OPERATOR'S WELL NO. Walters N-2H

API WELL NO

47	033	06155
STATE	COUNTY	PERMIT

WELL TYPE: ☐ OIL ☒ GAS ☐ LIQUID INJECTION ☐ WASTE DISPOSAL
(IF GAS) PRODUCTION : ☐ STORAGE ☐ DEEP ☒ SHALLOW


LOCATION: ELEVATION: Prop. Elev: 1,199.0' WATERSHED: Lower West Fork River QUADRANGLE: Clarksburg
DISTRICT: Eagle COUNTY: Harrison
SURFACE OWNER: Arthur W. Walters, Sr., et ux ACREAGE: 76.54
ROYALTY OWNER: James F. & Alice S. Allen LEASE NO: ____ ACREAGE: 190
PROPOSED WORK: ☐ DRILL ☐ CONVERT ☒ DRILL DEEPER ☒ FRACTURE OR STIMULATE ☐ PLUG OFF OLD FORMATION
☐ PERFORATE NEW FORMATION ☒ OTHER PHYSICAL CHANGE IN WELL (SPECIFY) BHL-MOD
☐ PLUG AND ABANDON ☐ CLEAN OUT AND REPLUG TARGET FORMATION: Marcellus Shale ESTIMATED DEPTH: 7,800' TVD 29,000' MD

10/02/2026


WELL OPERATOR: Antero Resources Corporation
ADDRESS: 1615 Wynkoop Street, Denver, CO 80202
DESIGNATED AGENT: Conrad Baston
ADDRESS: 535 White Oaks Blvd., Bridgeport, WV 26330

Antero Resources
Well No. Walters N-2H
BHL-MOD
Antero Resources Corporation


Detail 2 (1"=500')

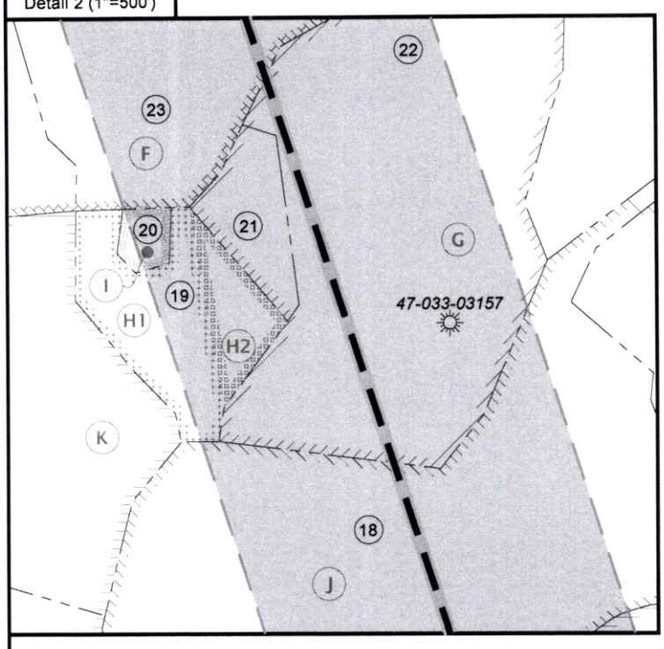

Detail 3 (1"=500')

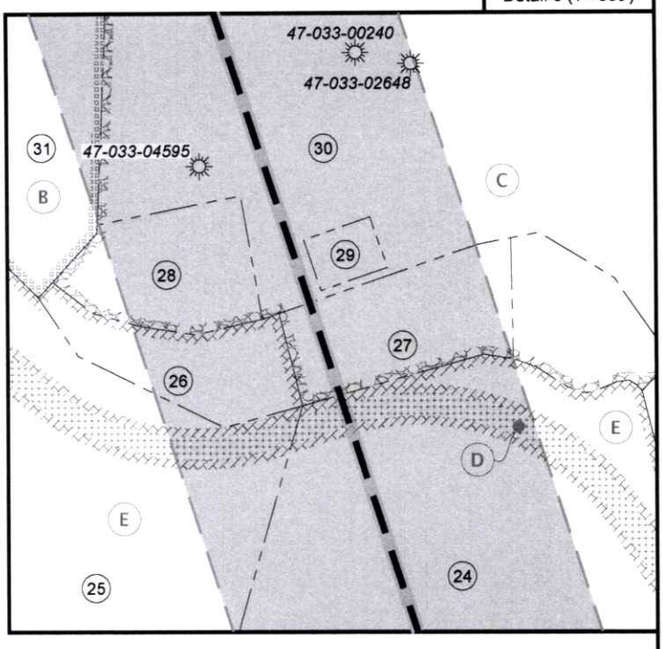

Detail 1 (1"=500')

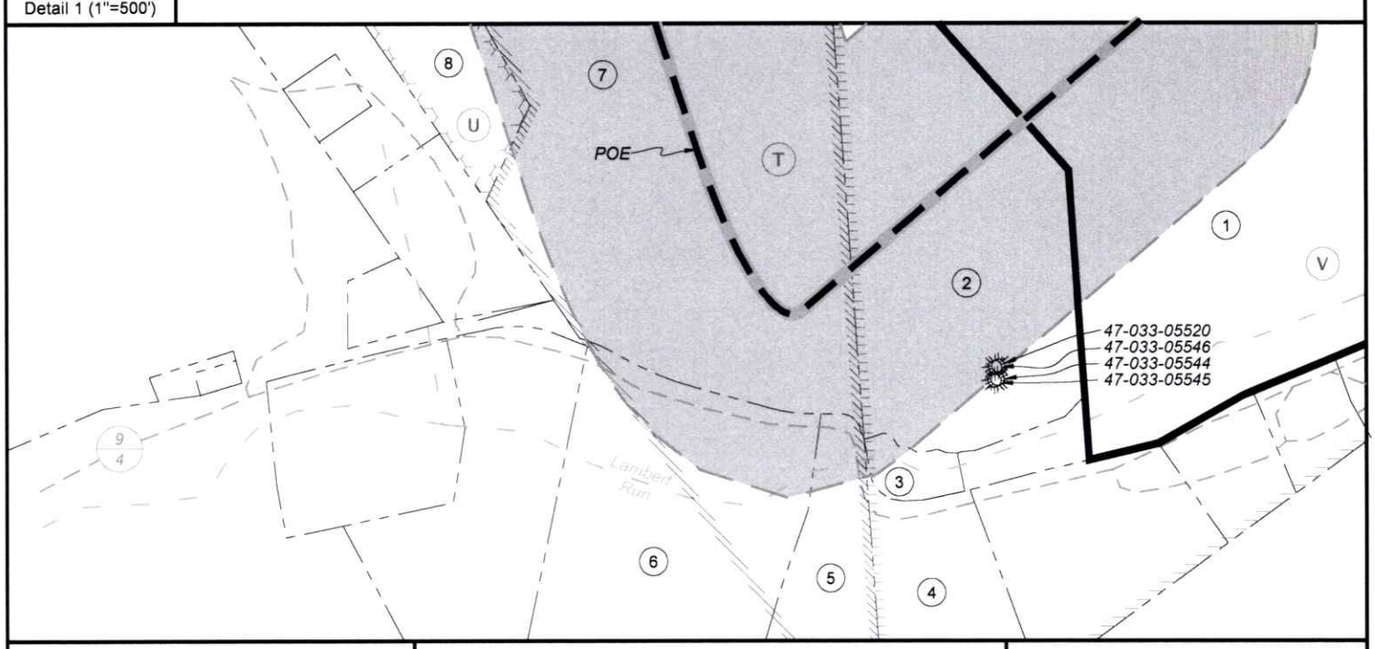

FILE NO: 327-36-EO-25
DRAWING NO: Walters N-2H Full-MOD WP
SCALE: 1" = 2000'
MINIMUM DEGREE OF ACCURACY: Submeter
PROVEN SOURCE OF ELEVATION: WVDOT, Harrisville, WV

STATE OF WEST VIRGINIA
DEPARTMENT OF ENVIRONMENTAL PROTECTION
OIL AND GAS DIVISION

DATE: August 13 20 26
OPERATOR'S WELL NO. Walters N-2H

API WELL NO
47 - 033 - 06155
STATE COUNTY PERMIT

WELL TYPE: ☐ OIL ☒ GAS ☐ LIQUID INJECTION ☐ WASTE DISPOSAL
(IF GAS) PRODUCTION : ☐ STORAGE ☐ DEEP ☒ SHALLOW

LOCATION: ELEVATION: Prop. Elev: 1,199.0' WATERSHED: Lower West Fork River QUADRANGLE: Clarksburg
DISTRICT: Eagle COUNTY: Harrison
SURFACE OWNER: Arthur W. Walters, Sr., et ux ACREAGE: 76.54
ROYALTY OWNER: James F. & Alice S. Allen LEASE NO: ____ ACREAGE: 190
PROPOSED WORK: ☐ DRILL ☐ CONVERT ☒ DRILL DEEPER ☒ FRACTURE OR STIMULATE ☐ PLUG OFF OLD FORMATION
☐ PERFORATE NEW FORMATION ☒ OTHER PHYSICAL CHANGE IN WELL (SPECIFY) BHL-MOD
☐ PLUG AND ABANDON ☐ CLEAN OUT AND REPLUG TARGET FORMATION: Marcellus Shale ESTIMATED DEPTH: 7,800' TVD 29,000' MD

10/02/2026

WELL OPERATOR: Antero Resources Corporation
ADDRESS: 1615 Wynkoop Street, Denver, CO 80202

DESIGNATED AGENT: Conrad Baston
ADDRESS: 535 White Oaks Blvd., Bridgeport, WV 26330

Antero Resources
Well No. Walters N-2H
BHL-MOD
Antero Resources Corporation

ID	TM-Par	Owner	Bk/Pg	Acres
1	266A-6	Arthur W. Walters, Sr., et ux	1232 / 1162	76.54
2	266A-6.1	Michael A. & Callie Phillips	1809 / 1005	19.25
3	266A-6.5	David L. & Robecca J. Phillips	1772 / 1005	0.86
4	266A-7	Mary Phillips	1771 / 623	6.00
5	266A-21.6	Nicholas & Chelsea Minutelli	1725 / 506	10.00
6	266A-21	Pete & Maria Gawin	1358 / 686	38.58
7	266A-5	Curt Myers	1357 / 970	49.40
8	266A-4	Joseph M. Cox, et al	1639 / 454	6.71
9	246-30	James A. Varner	1261 / 957	397.42
10	246-3.1	Christie A. Cox	1335 / 717	147.84
11	246-20	James A. Varner	1261 / 959	23.45
12	246-21	James A. Varner	1261 / 959	17.20
13	246-19	Rory T. & Frances E. Williams Estate	W190 / 792	15.30
14	246-2	Edwin B. Cox, Jr., et ux	1241 / 625	30.75
15	246-3.2	Christie A. Cox	1335 / 717	26.00
16	226-90.6	Eastern Gas Transmission & Storage Inc.	1491 / 1304	1.00
17	226-90.3	David J. Robey	1444 / 1293	83.98
18	226-78	Claes Family Revocable Trust & Muchelle Russel (1/2), et al	1729 / 897	131.00
19	226-57	Joseph F. Paushel	1202 / 1086	4.85
20	226-57.2	Cody Ash	1567 / 1050	0.55
21	226-57.1	Julia F. Zirkle	W167 / 367	2.00
22	226-38	Julie F. Zirkle	1056 / 1012	26.89
23	226-37	Julia F. Zirkle	1056 / 1012	36.52
24	226-2	Brandon & Brian Nay	F103 / 236	41.85
25	226-14	David E. Nay & Nancy J. Cool	W204 / 70	61.70
26	226-14.1	Tania L. Gasataya	1346 / 972	3.30
27	226-2.3	Tania L. Gasataya	1346 / 972	4.10
28	226-2.2	Shawn F. & Patrick Lane	F127 / 1001	2.95
29	226-2.5	Joshua Parsons & Sarah R. Kyle	1536 / 317	0.70
30	226-2.4	Tania L. Gasataya	1346 / 972	73.05
31	226-1.1	Richard B. Jones	1466 / 743	22.50
32	206-43.6	Richard B. Jones	1466 / 743	12.67
33	206-47	Richard B. Jones	1466 / 743	24.93
34	206-43.7	Samuel Rodriguez, Jr.	1736 / 1125	0.25
35	206-43.3	Richard B. Jones	1147 / 555	22.97
36	206-43.1	Richard B. Jones	1466 / 743	18.95
37	206-43.5	Richard B. Jones	1234 / 901	32.96
38	206-43	Hope E. Jones	1420 / 563	5.00
39	206-35	Richard B. Jones	1466 / 743	32.54
40	206-34	Gregory D. & Lynda K. Davis	1335 / 1146	29.00
41	206-33.1	Gregory D. & Lynda K. Davis	1335 / 1146	8.00
42	206-17.1	Gregory D. & Lynda K. Davis	1335 / 1146	8.75
43	206-33	Gregory D. & Lynda K. Davis	1335 / 1146	8.25

FILE NO: 327-36-EO-25
DRAWING NO: Walters N-2H Full-MOD WP
SCALE: 1" = 2000'
MINIMUM DEGREE OF ACCURACY: Submeter
PROVEN SOURCE OF ELEVATION: WVDOT, Harrisville, WV

STATE OF WEST VIRGINIA
DEPARTMENT OF ENVIRONMENTAL PROTECTION
OIL AND GAS DIVISION

DATE: August 13 20 26
OPERATOR'S WELL NO. Walters N-2H

API WELL NO
47 - 033 - 06155
STATE COUNTY PERMIT

WELL TYPE: ☐ OIL ☒ GAS ☐ LIQUID INJECTION ☐ WASTE DISPOSAL
(IF GAS) PRODUCTION : ☐ STORAGE ☐ DEEP ☒ SHALLOW

LOCATION: ELEVATION: Prop. Elev: 1,199.0' WATERSHED: Lower West Fork River QUADRANGLE: Clarksburg
DISTRICT: Eagle COUNTY: Harrison 10/02/2026
SURFACE OWNER: Arthur W. Walters, Sr., et ux ACREAGE: 76.54
ROYALTY OWNER: James F. & Alice S. Allen LEASE NO: _____ ACREAGE: 190
PROPOSED WORK: ☐ DRILL ☐ CONVERT ☒ DRILL DEEPER ☒ FRACTURE OR STIMULATE ☐ PLUG OFF OLD FORMATION
☐ PERFORATE NEW FORMATION ☒ OTHER PHYSICAL CHANGE IN WELL (SPECIFY) BHL-MOD
☐ PLUG AND ABANDON ☐ CLEAN OUT AND REPLUG TARGET FORMATION: Marcellus Shale ESTIMATED DEPTH: 7,800' TVD 29,000' MD

WELL OPERATOR: Antero Resources Corporation
ADDRESS: 1615 Wynkoop Street, Denver, CO 80202
DESIGNATED AGENT: Conrad Baston
ADDRESS: 535 White Oaks Blvd., Bridgeport, WV 26330