Antero Resources
Well No. Walters N-3H
BHL-MOD
Antero Resources Corporation

4,802' to Bottom Hole

10,421' to Top Hole

Bottom Hole 7.5' Spot

TOP LATITUDE 39 - 20 - 00
BOTTOM LATITUDE 39 - 22 - 30

TOP LONGITUDE 80 - 20 - 00
BOTTOM LONGITUDE 80 - 22 - 30

1,944' to Top Hole

595' to Bottom Hole

Page 1 of 3

Top Hole 7.5' Spot

Match Line

Page 2
Page 1

47-033-31234

See Detail 1

Little Temile Creek

Temile Creek

47-033-03822

47-033-31697

N 18°04' W 17,596.9'

500' Buffer

500' Buffer

47-033-03647

47-033-30981

47-033-03707


47-033-01160
47-033-31824
47-033-03648


Proposed Well No. Walters N-3H

47-033-30217
47-033-01343
47-033-05520
47-033-05546
47-033-05544
47-033-05545

See Detail 1

Well Location References

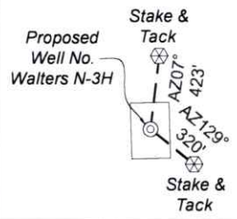


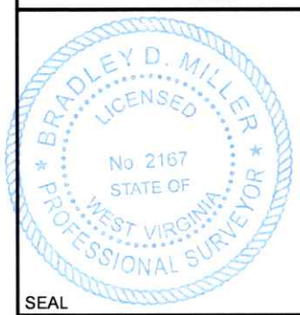

SEAL

I, the undersigned, hereby certify that this plat is correct to the best of my knowledge and belief and shows all the information required by law and the rules issued and prescribed by the Department of Environmental Protection.

Bradley D. Miller, P.S. 2167

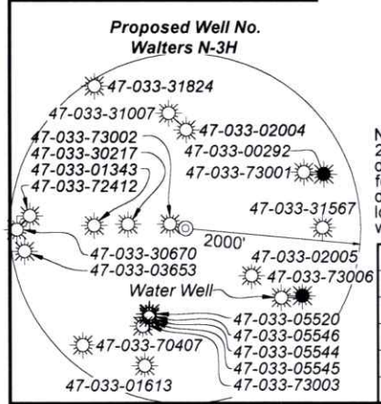

Note: 1 water wells were found within 2000' of proposed well. No occupied dwellings or buildings 2,500 square feet or larger used to house or shelter dairy cattle or poultry husbandry are located within 625' of the center of the well pad.

	Bearing	Dist.	Description
L1	S 00°29' W	1,133.7'	47-033-02004
L2	N 37°24' W	1,332.1'	1" I.R.F.
L3	N 08°52' E	1,886.4'	1" I.P.F.
L4	N 16°41' E	1,627.7'	47-033-01613
L5	S 75°57' W	568.3'	POE

FILE NO: 326-36-EO-25
DRAWING NO: Walters N-3H Full-MOD WP
SCALE: 1" = 2000'
MINIMUM DEGREE OF ACCURACY: Submeter
PROVEN SOURCE OF ELEVATION: WVDOT, Harrisville, WV

STATE OF WEST VIRGINIA
DEPARTMENT OF ENVIRONMENTAL PROTECTION
OIL AND GAS DIVISION

DATE: August 24 20 26
OPERATOR'S WELL NO. Walters N-3H

API WELL NO
47 - 033 - 06156
STATE COUNTY PERMIT


WELL TYPE: ☐ OIL ☒ GAS ☐ LIQUID INJECTION ☐ WASTE DISPOSAL
(IF GAS) PRODUCTION : ☐ STORAGE ☐ DEEP ☒ SHALLOW

LOCATION: ELEVATION: Prop. Elev: 1,199.0' WATERSHED: Lower West Fork River QUADRANGLE: Clarksburg
DISTRICT: Eagle COUNTY: Harrison
10/02/2026
SURFACE OWNER: Arthur W. Walters, Sr., et ux ACREAGE: 76.54
ROYALTY OWNER: James F. & Alice S. Allen LEASE NO: ACREAGE: 190
PROPOSED WORK: ☐ DRILL ☐ CONVERT ☒ DRILL DEEPER ☒ FRACTURE OR STIMULATE ☐ PLUG OFF OLD FORMATION
☐ PERFORATE NEW FORMATION ☒ OTHER PHYSICAL CHANGE IN WELL (SPECIFY) BHL-MOD
☐ PLUG AND ABANDON ☐ CLEAN OUT AND REPLUG TARGET FORMATION: Marcellus Shale ESTIMATED DEPTH: 7,800' TVD 27,100' MD

WELL OPERATOR: Antero Resources Corporation
ADDRESS: 1615 Wynkoop Street, Denver, CO 80202

DESIGNATED AGENT: Conrad Baston
ADDRESS: 535 White Oaks Blvd., Bridgeport, WV 26330

Antero Resources
Well No. Walters N-3H
BHL-MOD
Antero Resources Corporation

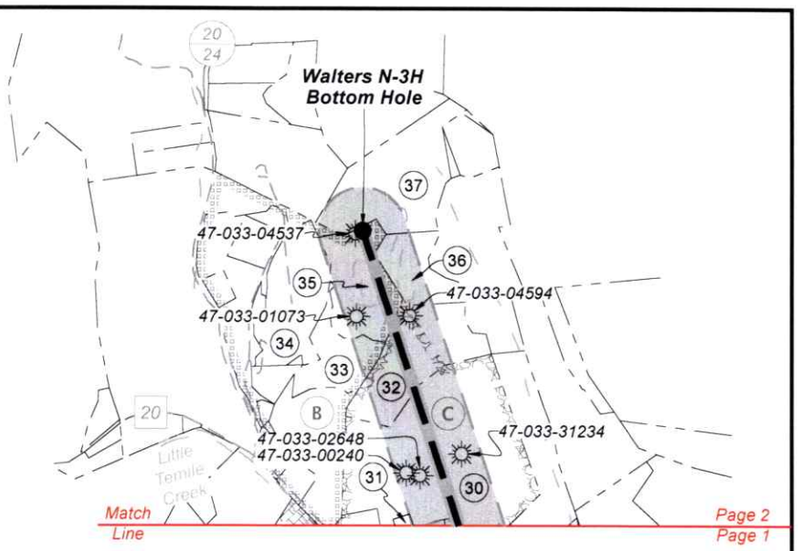

Legend
- Proposed gas well
- Monument, as noted
- Existing Well, as noted
- Plugged Well, as noted
- Surface (approx)
- Creek or Drain
- Road
- Surface boundary (approx.)

Wellhead Layout (NTS)

S 01°27' E 15' O.C. (Typ)

- Walters N-1H Unit API #: 47-033-06154
- Walters N-2H Unit API #: 47-033-06155
- **Proposed Well Walters N-3H Unit API #: 47-033-06156**
- Walters N-4H Unit API #: 47-033-06157

Notes
West Virginia Coordinate System of 1927, North Zone
based upon Differential GPS Measurements.
Well No. Walters Unit N-3H Top Hole coordinates are
N: 302,765.26' Latitude: 39°19'40.79"
E: 1,753,846.09' Longitude: 80°22'12.62"
Bottom Hole coordinates are
N: 319,350.56' Latitude: 39°22'24.13"
E: 1,747,839.23' Longitude: 80°23'31.15"
UTM Zone 17, NAD 1983
Top Hole Coordinates: N: 4,353,374.774m E: 554,301.651m
Bottom Hole Coordinates: N: 4,358,397.163m E: 552,387.459m
Plat orientation and corner and well references are based upon the grid north meridian.
Well location references are based upon the magnetic meridian.

Notes:
Well No. Walters Unit N-3H
UTM Zone 17, NAD 1927
Top Hole Coordinates
N: 14,281,979.98'
E: 1,818,522.99'
Point of Entry Coordinates
N: 14,281,832.97'
E: 1,817,974.24'
Bottom Hole Coordinates
N: 14,298,457.70'
E: 1,812,242.71'

	Lessor
B	C.D. Robinson & Savilla Robinson
C	Ethel P. Coffman
D	E.L. Coffman & F.O. Coffman, his wife
E	CSX Transportation Inc.
F	Turner Holdings, LLC
G	Ella Rea Varca for Opal E. Robinson, et al
H	Donna Heine
I	Samuel A. Elliott & Bashie A. Elliott
J	Maxine Avery
L	Mary S. Robey
M	Marguerite Mason, et al
N	John R. Morris, et al
O	Notley S. Bates
P	Ai. J. Davis & Eliza J. Davis
Q	John R. Morris, et al
R	Gore Corporation
S	Walter R. Lawman, et al
T	Virginia B. Kyle & Jasper S. Kyle, her husband
U	Genevieve Welch
V	Flavius J. Drummond
W	James F. Allen & Alice S. Allen

FILE NO: 326-36-EO-25
DRAWING NO: Walters N-3H Full-MOD WP
SCALE: 1" = 2000'
MINIMUM DEGREE OF ACCURACY: Submeter
PROVEN SOURCE OF ELEVATION: WVDOT, Harrisville, WV

STATE OF WEST VIRGINIA
DEPARTMENT OF ENVIRONMENTAL PROTECTION
OIL AND GAS DIVISION

DATE: August 24 20 26
OPERATOR'S WELL NO. Walters N-3H
API WELL NO
47 - 033 - 06156
STATE COUNTY PERMIT

WELL TYPE: ☐ OIL ☒ GAS ☐ LIQUID INJECTION ☐ WASTE DISPOSAL
(IF GAS) PRODUCTION : ☐ STORAGE ☐ DEEP ☒ SHALLOW


LOCATION: ELEVATION: Prop. Elev: 1,199.0' WATERSHED: Lower West Fork River QUADRANGLE: Clarksburg
DISTRICT: Eagle COUNTY: Harrison
SURFACE OWNER: Arthur W. Walters, Sr., et ux ACREAGE: 76.54
ROYALTY OWNER: James F. & Alice S. Allen LEASE NO: _____ ACREAGE: 190
PROPOSED WORK: ☐ DRILL ☐ CONVERT ☒ DRILL DEEPER ☒ FRACTURE OR STIMULATE ☐ PLUG OFF OLD FORMATION
☐ PERFORATE NEW FORMATION ☒ OTHER PHYSICAL CHANGE IN WELL (SPECIFY) BHL-MOD
☐ PLUG AND ABANDON ☐ CLEAN OUT AND REPLUG TARGET FORMATION: Marcellus Shale ESTIMATED DEPTH: 7,800' TVD 27,100' MD

10/02/2026

WELL OPERATOR: Antero Resources Corporation
ADDRESS: 1615 Wynkoop Street, Denver, CO 80202
DESIGNATED AGENT: Conrad Baston
ADDRESS: 535 White Oaks Blvd., Bridgeport, WV 26330

Antero Resources
Well No. Walters N-3H
BHL-MOD
Antero Resources Corporation

Detail 1 (1"=500')

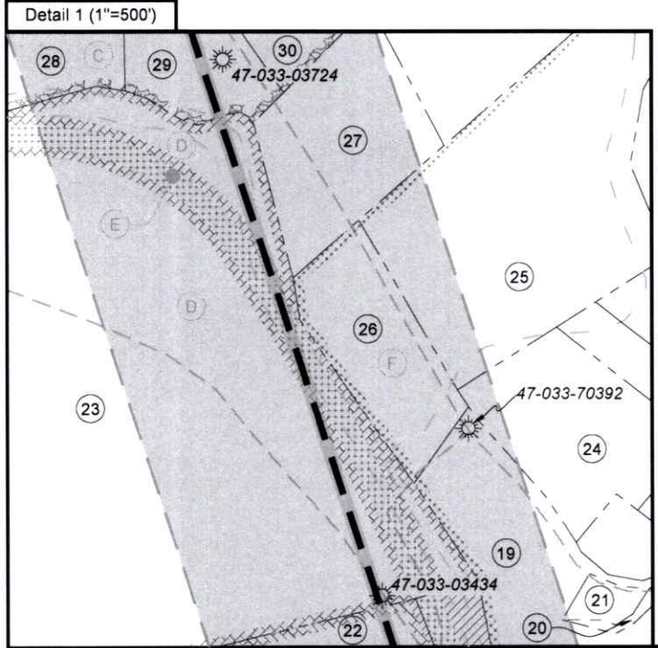

ID	TM-Par	Owner	Bk/Pg	Acres
1	266A-6	Arthur W. Walters, Sr., et ux	1232 / 1162	76.54
2	266A-6.1	Michael A. & Callie Phillips	1809 / 1005	19.25
3	266A-5	Curt Myers	1357 / 970	49.40
4	246-30	James A. Varner	1261 / 957	397.42
5	246-34	Patrick & Cathy Oldaker	1332 / 52	68.20
6	246-3.1	Christie A. Cox	1335 / 717	147.84
7	246-20	James A. Varner	1261 / 959	23.45
8	246-21	James A. Varner	1261 / 959	17.20
9	246-22	Christie A. Cox	1335 / 717	7.65
10	246-3.6	Russell A. Wallace	1518 / 643	0.74
11	246-3.3	Russell A. Wallace	1518 / 643	1.33
12	246-23	Vincent J. Post, Jr., et al	1759 / 740	34.32
13	246-3.2	Christie A. Cox	1335 / 717	26.00
14	246-2	Edwin B. Cox, Jr., et ux	1241 / 625	30.75
15	226-90.3	David J. Robey	1444 / 1293	83.98
16	226-78	Claes Family Revocable Trust & Muchelle Russel (1/2), et al	1729 / 897	131.00
17	226-58	David E. & Cheryl L. Bowen	1343 / 219	7.41
18	226-38	Julie F. Zirkle	1056 / 1012	26.89
19	226-39.1	Donald E. & Martha Simmons	1157 / 410	25.00
20	226-39	Maria C. Sanchez	1759 / 664	0.50
21	226-39.2	Maria C. Sanchez	1759 / 664	0.36
22	226-37	Julia F. Zirkle	1056 / 1012	36.52
23	226-2	Brandon & Brian Nay	F103 / 236	41.85
24	226-17.1	Ronald R. Freeland	1557 / 12	5.07
25	226-16	Joshua W. Merrill	1732 / 861	12.05
26	226-15	Cathy A. Swiger	W128 / 408	3.54
27	226-3	Cathy A. Swiger	W128 / 408	5.00
28	226-2.3	Tania L. Gasataya	1346 / 972	4.10
29	226-2.1	Lila & Harold A. Wilson, Jr.	1111 / 577	2.50
30	226-2.4	Tania L. Gasataya	1346 / 972	73.05
31	226-2.5	Joshua Parsons & Sarah R. Kyle	1536 / 317	0.70
32	206-47	Richard B. Jones	1466 / 743	24.93
33	206-43.6	Richard B. Jones	1466 / 743	12.67
34	206-43.3	Richard B. Jones	1147 / 555	22.97
35	206-43.1	Richard B. Jones	1466 / 743	18.95
36	206-44	Richard B. Jones	1466 / 743	12.20
37	206-35	Richard B. Jones	1466 / 743	32.54

FILE NO: 326-36-EO-25
DRAWING NO: Walters N-3H Full-MOD WP
SCALE: 1" = 2000'
MINIMUM DEGREE OF ACCURACY: Submeter
PROVEN SOURCE OF ELEVATION: WVDOT, Harrisville, WV

STATE OF WEST VIRGINIA
DEPARTMENT OF ENVIRONMENTAL PROTECTION
OIL AND GAS DIVISION

DATE: August 24 20 26
OPERATOR'S WELL NO. Walters N-3H
API WELL NO
47 - 033 - 06156
STATE COUNTY PERMIT

WELL TYPE: ☐ OIL ☒ GAS ☐ LIQUID INJECTION ☐ WASTE DISPOSAL
(IF GAS) PRODUCTION : ☐ STORAGE ☐ DEEP ☒ SHALLOW

LOCATION: ELEVATION: Prop. Elev: 1,199.0' WATERSHED: Lower West Fork River QUADRANGLE: Clarksburg
DISTRICT: Eagle COUNTY: Harrison 10/02/2026
SURFACE OWNER: Arthur W. Walters, Sr., et ux ACREAGE: 76.54
ROYALTY OWNER: James F. & Alice S. Allen LEASE NO: _____ ACREAGE: 190
PROPOSED WORK: ☐ DRILL ☐ CONVERT ☒ DRILL DEEPER ☒ FRACTURE OR STIMULATE ☐ PLUG OFF OLD FORMATION
☐ PERFORATE NEW FORMATION ☒ OTHER PHYSICAL CHANGE IN WELL (SPECIFY) BHL-MOD
☐ PLUG AND ABANDON ☐ CLEAN OUT AND REPLUG TARGET FORMATION: Marcellus Shale ESTIMATED DEPTH: 7,800' TVD 27,100' MD

WELL OPERATOR: Antero Resources Corporation
ADDRESS: 1615 Wynkoop Street
Denver, CO 80202

DESIGNATED AGENT: Conrad Baston
ADDRESS: 535 White Oaks Blvd.
Bridgeport, WV 26330