Antero Resources
Well No. Walters N-4H
BHL-MOD
Antero Resources Corporation


2,604' to Bottom Hole

10,420' to Top Hole


4,163' to Bottom Hole

TOP LATITUDE 39 - 20 - 00
BOTTOM LATITUDE 39 - 22 - 30
TOP LONGITUDE 80 - 20 - 00
BOTTOM LONGITUDE 80 - 22 - 30
1,959' to Top Hole

Page 1 of 2

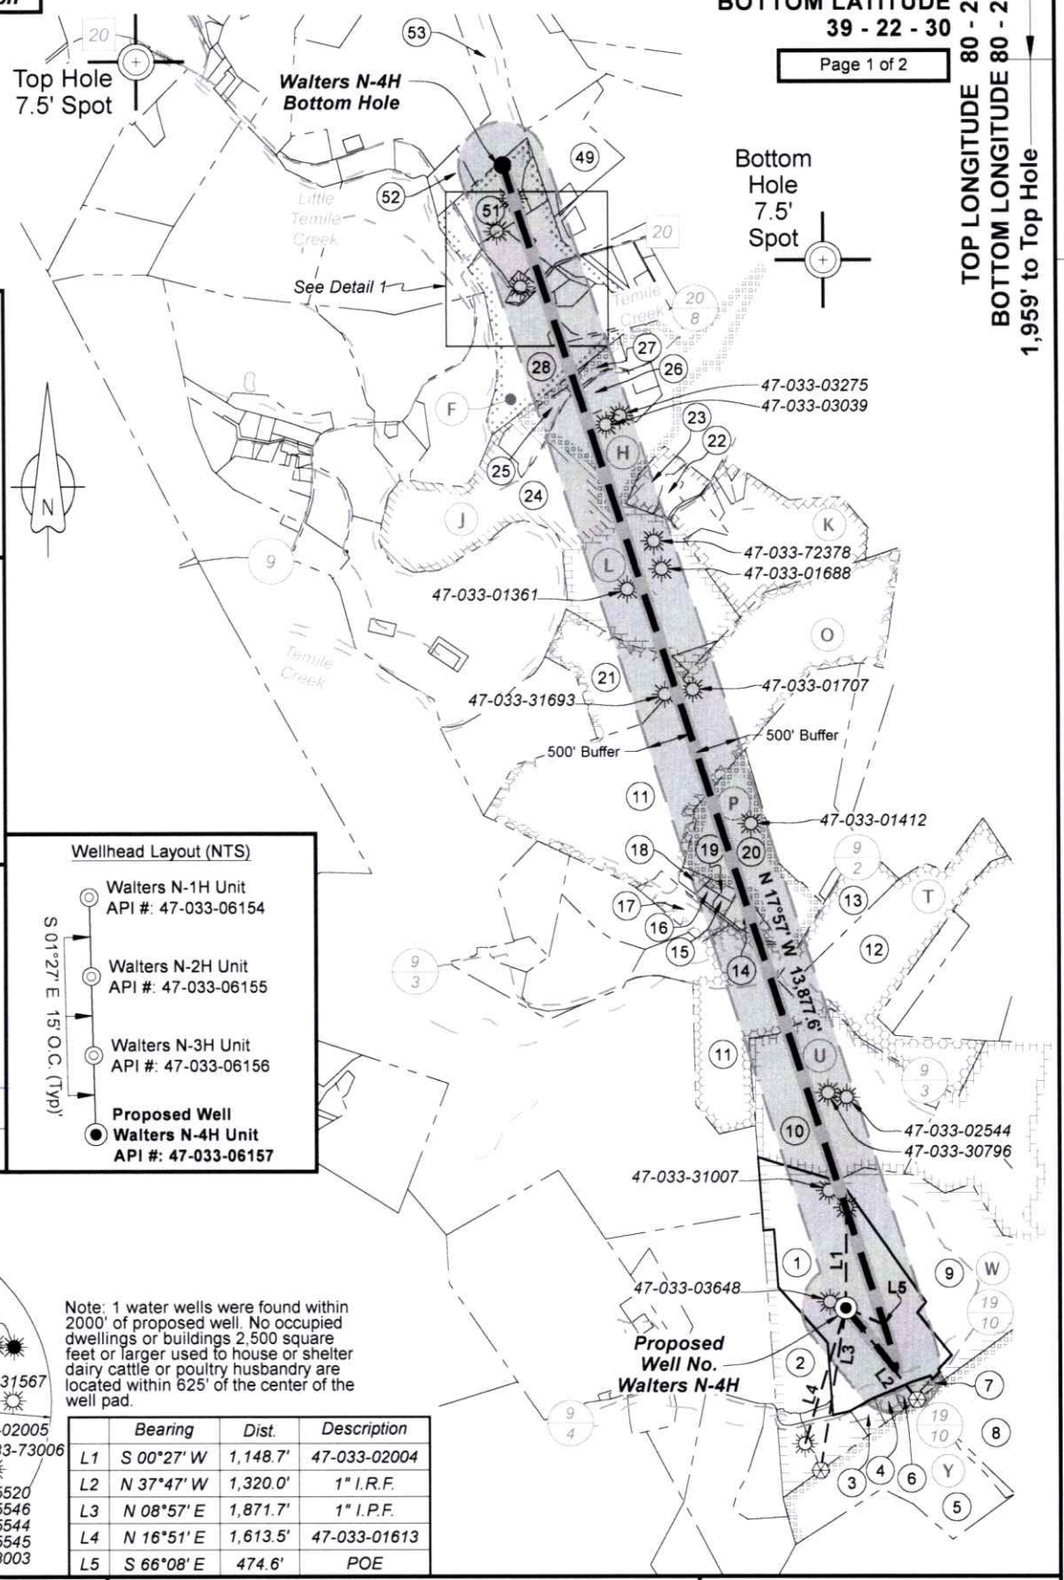

Well Location References

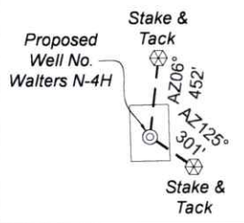


SEAL

BRADLEY D. MILLER LICENSED No. 2167 STATE OF WEST VIRGINIA PROFESSIONAL SURVEYOR

I, the undersigned, hereby certify that this plat is correct to the best of my knowledge and belief and shows all the information required by law and the rules issued and prescribed by the Department of Environmental Protection.

Bradley D. Miller, P.S. 2167

Wellhead Layout (NTS)

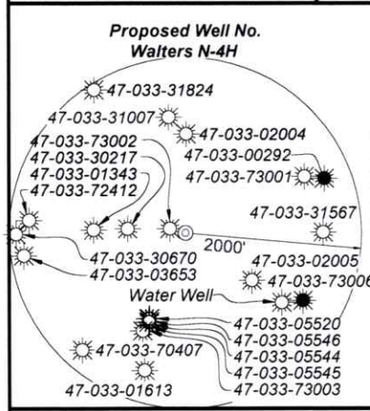

Note: 1 water wells were found within 2000' of proposed well. No occupied dwellings or buildings 2,500 square feet or larger used to house or shelter dairy cattle or poultry husbandry are located within 625' of the center of the well pad.

	Bearing	Dist.	Description
L1	S 00°27' W	1,148.7'	47-033-02004
L2	N 37°47' W	1,320.0'	1" I.R.F.
L3	N 08°57' E	1,871.7'	1" I.P.F.
L4	N 16°51' E	1,613.5'	47-033-01613
L5	S 66°08' E	474.6'	POE

FILE NO: 325-36-EO-25
DRAWING NO: Walters N-4H Full-MOD WP
SCALE: 1" = 2000'
MINIMUM DEGREE OF ACCURACY: Submeter
PROVEN SOURCE OF ELEVATION: WVDOT, Harrisville, WV

STATE OF WEST VIRGINIA
DEPARTMENT OF ENVIRONMENTAL PROTECTION
OIL AND GAS DIVISION

DATE: August 24 20 26
OPERATOR'S WELL NO. Walters N-4H

API WELL NO
47 - 033 - 06157
STATE COUNTY PERMIT

WELL TYPE: ☐ OIL ☒ GAS ☐ LIQUID INJECTION ☐ WASTE DISPOSAL
(IF GAS) PRODUCTION : ☐ STORAGE ☐ DEEP ☒ SHALLOW

LOCATION: ELEVATION: Prop. Elev: 1,199.0' WATERSHED: Lower West Fork River QUADRANGLE: Clarksburg
DISTRICT: Eagle COUNTY: Harrison
10/02/2026
SURFACE OWNER: Arthur W. Walters, Sr., et ux ACREAGE: 76.54
ROYALTY OWNER: James F. & Alice S. Allen LEASE NO: _____ ACREAGE: 190
PROPOSED WORK: ☐ DRILL ☐ CONVERT ☒ DRILL DEEPER ☒ FRACTURE OR STIMULATE ☐ PLUG OFF OLD FORMATION
☐ PERFORATE NEW FORMATION ☒ OTHER PHYSICAL CHANGE IN WELL (SPECIFY) BHL-MOD
☐ PLUG AND ABANDON ☐ CLEAN OUT AND REPLUG TARGET FORMATION: Marcellus Shale ESTIMATED DEPTH: 7,800' TVD 23,600' MD

WELL OPERATOR: Antero Resources Corporation
ADDRESS: 1615 Wynkoop Street, Denver, CO 80202
DESIGNATED AGENT: Conrad Baston
ADDRESS: 535 White Oaks Blvd., Bridgeport, WV 26330

Antero Resources
Well No. Walters N-4H
BHL-MOD
Antero Resources Corporation

Legend
- Proposed gas well
- Monument, as noted
- Existing Well, as noted
- Plugged Well, as noted
- Surface (approx)
- Creek or Drain
- Road
- Surface boundary (approx.)

N


ALLEGHENY SURVEYS, INC.

	Lessor
F	Turner Holdings, LLC
H	Donna Heine
J	Maxine Avery
K	Sherry Lynn Starkey & Roger Starkey
L	Mary S. Robey
O	Notley S. Bates
P	Ai. J. Davis & Eliza J. Davis
T	Virginia B. Kyle & Jasper S. Kyle, her husband
U	Genevieve Welch
W	James F. Allen & Alice S. Allen
Y	Soloman D. Gore, et al

Notes
West Virginia Coordinate System
of 1927, North Zone
based upon Differential GPS Measurements.
Well No. Walters Unit N-4H Top Hole coordinates are
N: 302,750.26' Latitude: 39°19'40.64"
E: 1,753,846.47' Longitude: 80°22'12.61"
Bottom Hole coordinates are
N: 315,759.99' Latitude: 39°21'48.85"
E: 1,750,002.62' Longitude: 80°23'03.15"
UTM Zone 17, NAD 1983
Top Hole Coordinates Bottom Hole Coordinates
N: 4,353,370.206m N: 4,357,314.241m
E: 554,301.843m E: 553,064.780m
Plat orientation and corner and well references are based upon the grid north meridian.
Well location references are based upon the magnetic meridian.

Notes:
Well No. Walters Unit N-4H
UTM Zone 17, NAD 1927
Top Hole Coordinates
N: 14,281,964.99'
E: 1,818,523.62'
Point of Entry Coordinates
N: 14,281,780.25'
E: 1,818,960.64'
Bottom Hole Coordinates
N: 14,294,904.79'
E: 1,814,464.91'

Detail 1 (1"=500')

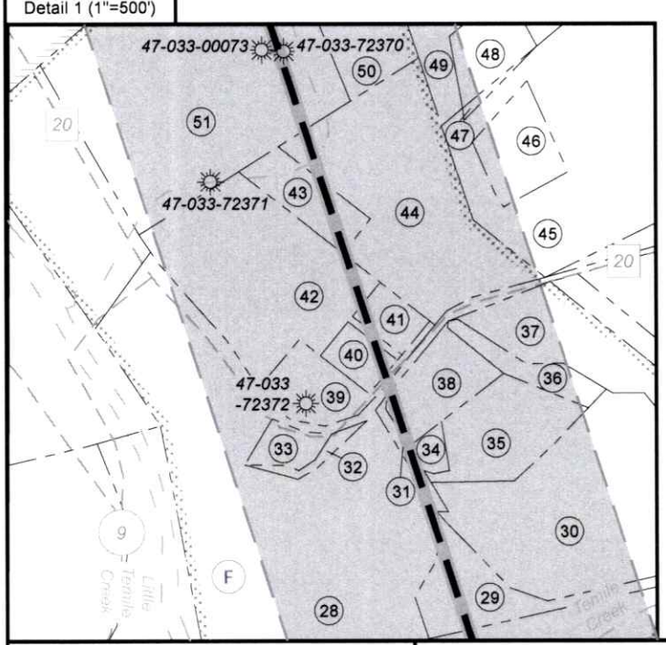

ID	TM-Par	Owner	Bk/Pg	Acres
1	266A-6	Arthur W. Walters, Sr., et ux	1232 / 1162	76.54
2	266A-6.1	Michael A. & Callie Phillips	1809 / 1005	19.25
3	266A-9	Michael Y. & Tara R. Sutton	1549 / 211	1.75
4	266A-9.1	Sharon K. Kimble	1225 / 495	1.64
5	266A-22	Heather K. Laulis	1712 / 663	43.50
6	266A-6.2	WVDOH	1099 / 513	1.69
7	266A-6.3	Robert C. Dixon, Jr.	1799 / 1030	0.66
8	266A-11	James F. Allen, IV	1181 / 373	47.00
9	246-41	James F. Allen, IV	1181 / 373	61.72
10	246-34	Patrick & Cathy Oldaker	1332 / 52	68.20
11	246-3.1	Christie A. Cox	1335 / 717	147.84
12	246-35	Greta M. Kyle Estate	W86 / 1008	115.75
13	246-25.1	William G. Post	W120 / 877	18.00
14	246-3.5	Jeffrey S. Wagner	1342 / 1281	3.85
15	246-3	Christopher M. & Megan R. Jones	1436 / 636	0.68
16	246-3.6	Russell A. Wallace	1518 / 643	0.74
17	246-22	Christie A. Cox	1335 / 717	7.65
18	246-3.3	Russell A. Wallace	1518 / 643	1.33
19	246-3.4	Carl D. & Markie S. Jenkins	1531 / 663	1.00
20	246-23	Vincent J. Post, Jr., et al	1759 / 740	34.32
21	246-3.2	Christie A. Cox	1335 / 717	26.00
22	226-80.1	Seth McIntyre & Jessica Feathers	1664 / 963	2.35
23	226-80.2	John P. Swiger	1264 / 292	6.00
24	226-78	Claes Family Revocable Trust & Muchelle Russel (1/2), et al	1729 / 897	131.00
25	226-58	David E. & Cheryl L. Bowen	1343 / 219	7.41
26	226-60	Garry S. Ferrell	1611 / 1252	8.00
27	226-59	Morgan, Mikayla, Jaron Lee	1801 / 694	3.25
28	226-39.1	Donald E. & Martha Simmons	1157 / 410	25.00
29	226-40.4	John E. & Cathy E. Hittel	1266 / 702	1.00
30	226-40.2	John E. & Cathy E. Hittel	1266 / 702	8.62
31	226-40.6	Melanie P. Simmons	1188 / 1218	0.38
32	226-39	Maria C. Sanchez	1759 / 664	0.50
33	226-39.2	Maria C. Sanchez	1759 / 664	0.36
34	226-40.7	Donald & Melanie Simmons	1735 / 677	0.23
35	226-40.5	Melanie P. Simmons	1188 / 1218	1.94
36	226-40.3	Brenda J. Boggess	1181 / 363	1.26
37	226-40.1	Brenda J. Boggess	1181 / 363	2.17
38	226-40	Barbara A. Plybon (LE) & Trena Jo Plybon Snider	1398 / 1026	1.03
39	226-17.3	Daniel L. & Denise Bennett	1021 / 512	1.03
40	226-17.4	Daniel L. & Denise Bennett	1341 / 1190	0.50
41	226-17.2	Kenneth R. & Donna D. Sipe	1341 / 397	0.51
42	226-17.1	Ronald R. Freeland	1557 / 12	5.07
43	226-17.5	Daniel L. Bennett, II	1396 / 1087	1.01
44	226-17	Carl A. & Cassandra L. Del Rio	1553 / 409	5.43
45	226-18.1	Debra & William R. McQuaid, III	1175 / 409	16.05
46	226-18.4	Douglas G. & Yvonne S. McQuaid	1376 / 507	1.19
47	226-18.3	John L. & Kimberly A. Hurt	1331 / 628	0.09
48	226-18.2	John L. & Kimberly A. Hurt	1331 / 628	1.00
49	226-18	Andrew McQuaid	1384 / 497	18.33
50	226-16.1	Douglas G. McQuaid	1345 / 226	2.51
51	226-16	Joshua W. Merrill	1732 / 861	12.05
52	226-3	Cathy A. Swiger	W128 / 408	5.00
53	226-4	Tania L. Gasataya	1346 / 972	21.00

FILE NO: 325-36-EO-25
DRAWING NO: Walters N-4H Full-MOD WP
SCALE: 1" = 2000'
MINIMUM DEGREE OF ACCURACY: Submeter
PROVEN SOURCE OF ELEVATION: WVDOT, Harrisville, WV

STATE OF WEST VIRGINIA
DEPARTMENT OF ENVIRONMENTAL PROTECTION
OIL AND GAS DIVISION

DATE: August 24 20 26
OPERATOR'S WELL NO. Walters N-4H

API WELL NO
47 - 033 - 06157
STATE COUNTY PERMIT

WELL TYPE: ☐ OIL ☒ GAS ☐ LIQUID INJECTION ☐ WASTE DISPOSAL
(IF GAS) PRODUCTION : ☐ STORAGE ☐ DEEP ☒ SHALLOW

LOCATION: ELEVATION: Prop. Elev: 1,199.0' WATERSHED: Lower West Fork River QUADRANGLE: Clarksburg
DISTRICT: Eagle COUNTY: Harrison
10/02/2026
SURFACE OWNER: Arthur W. Walters, Sr., et ux ACREAGE: 76.54
ROYALTY OWNER: James F. & Alice S. Allen LEASE NO: _____ ACREAGE: 190
PROPOSED WORK: ☐ DRILL ☐ CONVERT ☒ DRILL DEEPER ☒ FRACTURE OR STIMULATE ☐ PLUG OFF OLD FORMATION
☐ PERFORATE NEW FORMATION ☒ OTHER PHYSICAL CHANGE IN WELL (SPECIFY) BHL-MOD
☐ PLUG AND ABANDON ☐ CLEAN OUT AND REPLUG TARGET FORMATION: Marcellus Shale ESTIMATED DEPTH: 23,600' MD 7,800' TVD

WELL OPERATOR: Antero Resources Corporation DESIGNATED AGENT: Conrad Baston
ADDRESS: 1615 Wynkoop Street ADDRESS: 535 White Oaks Blvd.
Denver, CO 80202 Bridgeport, WV 26330