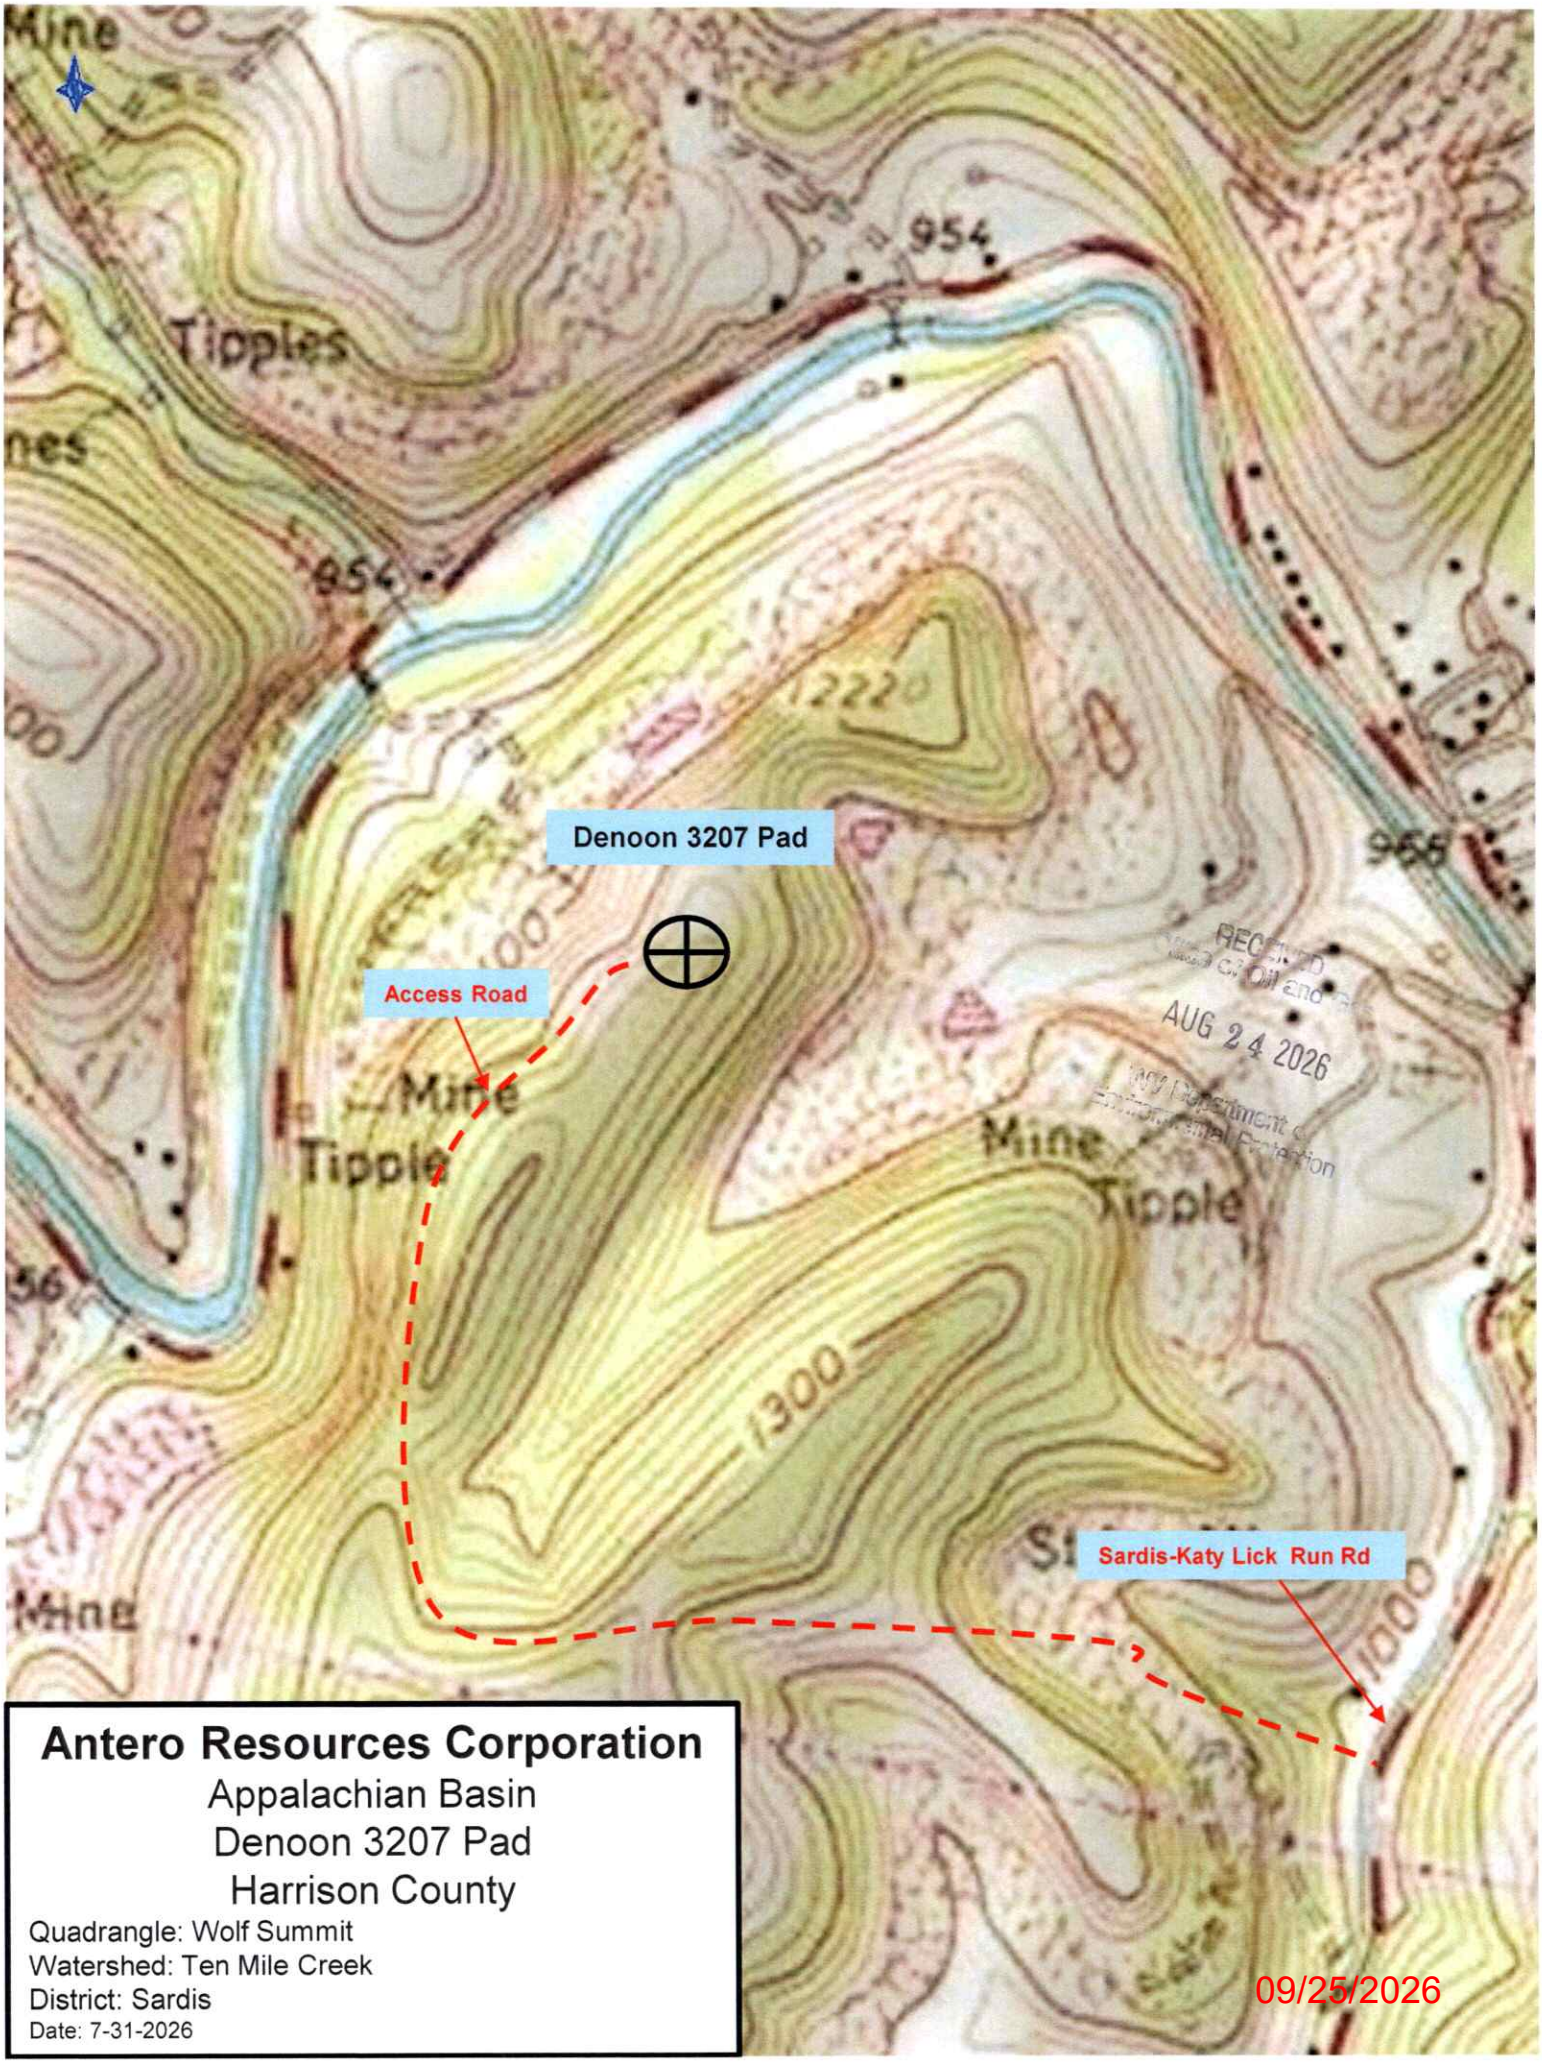


Antero Resources Corporation

Appalachian Basin

Denoon 3207 Pad

Harrison County

Quadrangle: Wolf Summit

Watershed: Ten Mile Creek

District: Sardis

Date: 7-31-2026

09/25/2026


LATITUDE 39-22-30 — 14,759' TO TOP HOLE

Antero Resources Corporation
Well No. DENOON 3207 5V

WV North Zone Grid North

14,330' TO TOP HOLE

LONGITUDE 80-22-30

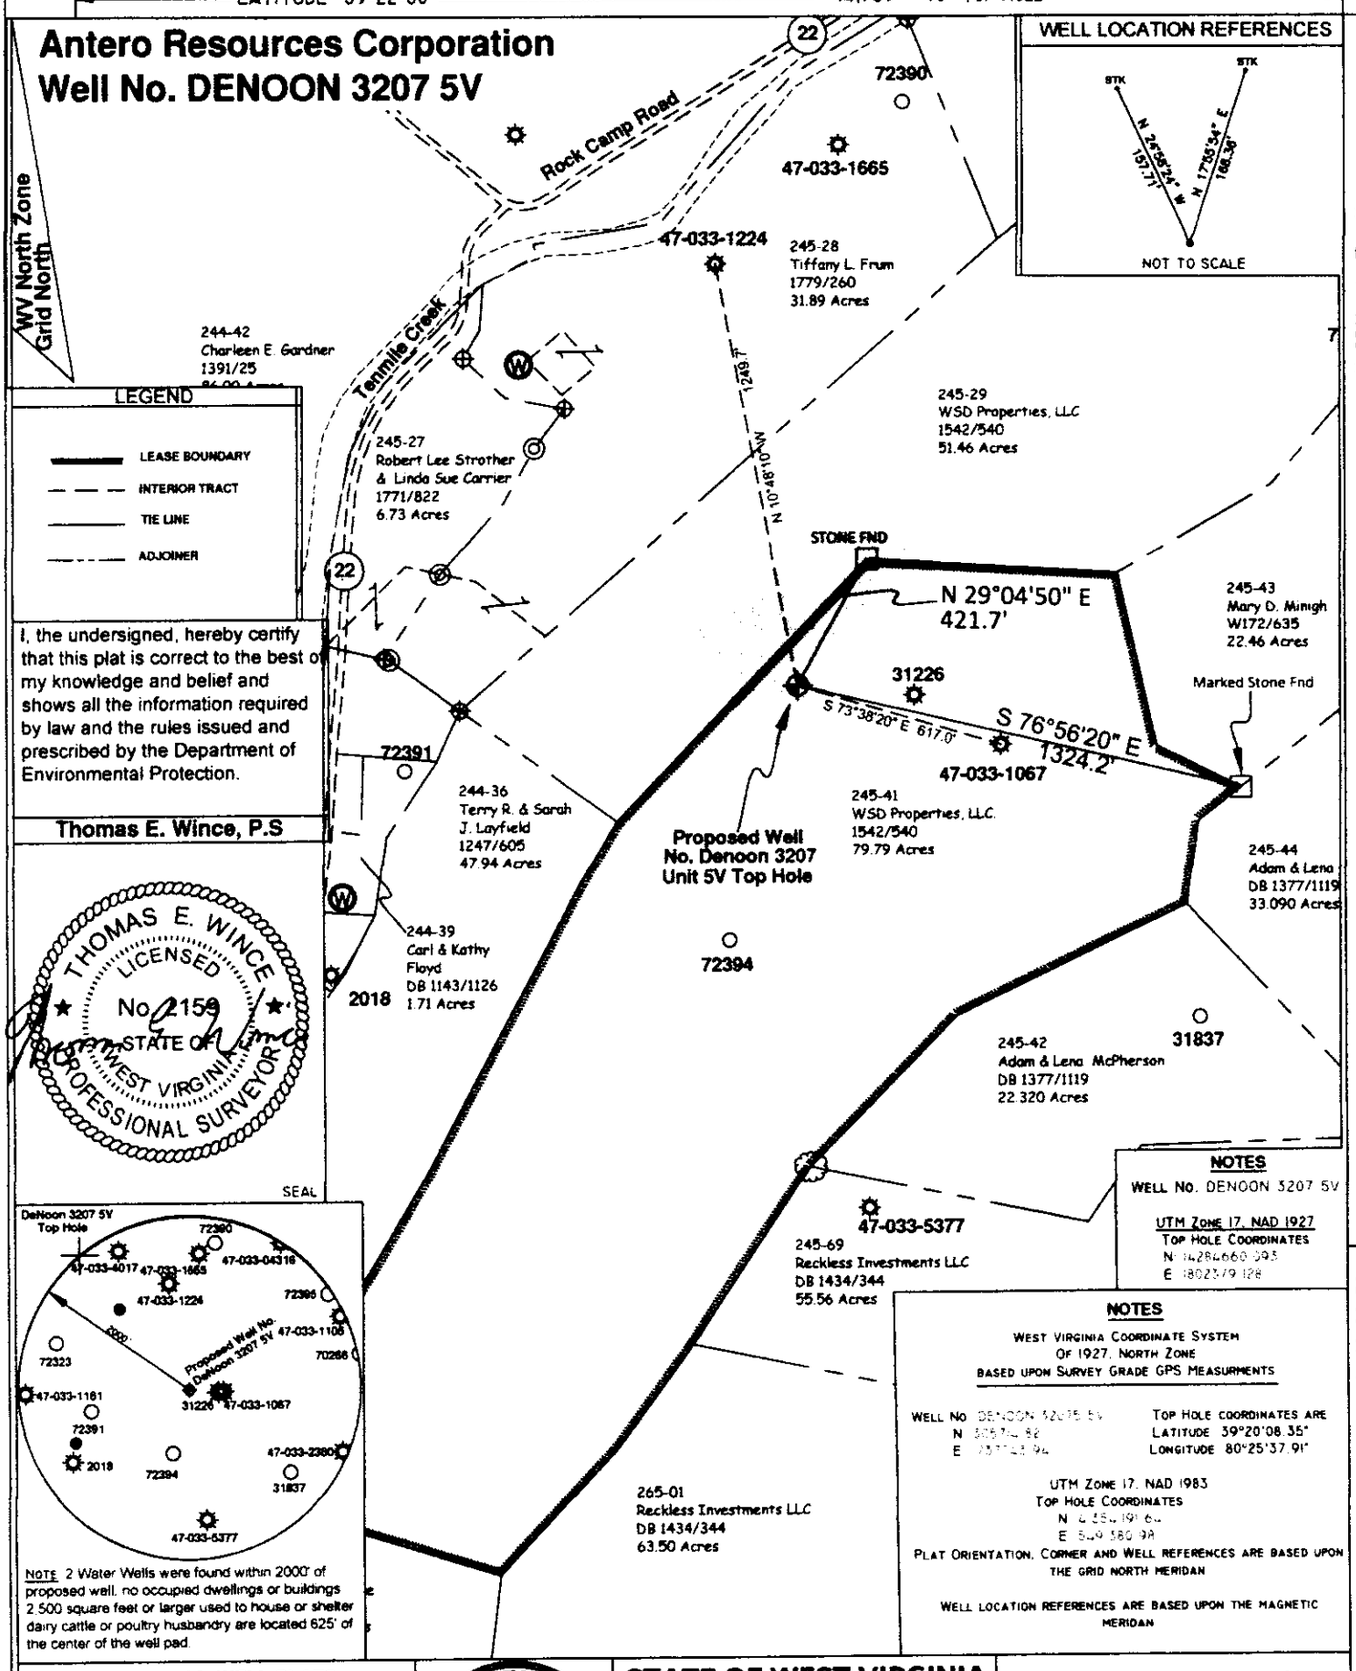

WELL LOCATION REFERENCES

LEGEND

- LEASE BOUNDARY
- INTERIOR TRACT
- TIE LINE
- ADJOINER

I, the undersigned, hereby certify that this plat is correct to the best of my knowledge and belief and shows all the information required by law and the rules issued and prescribed by the Department of Environmental Protection.

Thomas E. Wince, P.S

THOMAS E. WINCE LICENSED No. 2159 STATE OF WEST VIRGINIA PROFESSIONAL SURVEYOR

SEAL

NOTE 2 Water Wells were found within 2000' of proposed well, no occupied dwellings or buildings 2,500 square feet or larger used to house or shelter dairy cattle or poultry husbandry are located 625' of the center of the well pad.

NOTES

WELL No. DENOON 3207 5V

UTM ZONE 17, NAD 1927
TOP HOLE COORDINATES
N [illegible]
E [illegible]

NOTES

WEST VIRGINIA COORDINATE SYSTEM OF 1927, NORTH ZONE
BASED UPON SURVEY GRADE GPS MEASURMENTS

WELL No. DENOON 3207 5V
N [illegible]
E [illegible]

TOP HOLE COORDINATES ARE
LATITUDE 39°20'08.35"
LONGITUDE 80°25'37.91"

UTM ZONE 17, NAD 1983
TOP HOLE COORDINATES
N [illegible]
E [illegible]

PLAT ORIENTATION, CORNER AND WELL REFERENCES ARE BASED UPON THE GRID NORTH MERIDAN

WELL LOCATION REFERENCES ARE BASED UPON THE MAGNETIC MERIDAN

FILE NO: 2026 Q3 WELL PLATS
DRAWING NO: DENOON32075V
SCALE: 1";500'
MINIMUM DEGREE OF ACCURACY: RTK GPS
PROVEN SOURCE OF ELEVATION: RTK GPS

STATE OF WEST VIRGINIA
DEPARTMENT OF ENVIRONMENTAL PROTECTION
OFFICE OF OIL & GAS

Antero
SURVEY DEPARTMENT
535 White Oaks Blvd.
Bridgeport, WV 26330

DATE: August 18th 20 26
OPERATOR'S WELL NO: DENOON 3207 5V

API WELL NO.
47 (STATE) 033 (COUNTY) 06181 (PERMIT)

WELL TYPE: ☐ OIL ☒ GAS ☐ LIQUID INJECTION ☐ WASTE DISPOSAL
(IF GAS) PRODUCTION: ☐ STORAGE ☐ DEEP ☒ SHALLOW
LOCATION: ELEVATION: Proposed Elev. 1228.0' Existing Elev. 1227.0' WATERSHED: Tenmile Creek QUADRANGLE: WOLF SUMMIT
DISTRICT: SARDIS-OUTSIDE DIST. COUNTY: HARRISON
SURFACE OWNER: WSD Properties, LLC ACREAGE: 79.79 09/25/2026
ROYALTY OWNER: Ester Criss Schoolcraft, et al Lease LEASE NO: _____ ACREAGE: 79.79
PROPOSED WORK: ☒ DRILL ☐ CONVERT ☐ DRILL DEEPER ☐ FRACTURE OR STIMULATE ☐ PLUG OFF OLD FORMATION
☐ PERFORATE NEW FORMATION ☐ OTHER PHYSICAL CHANGE IN WELL (SPECIFY) _____
☐ PLUG &ABANDON ☐ CLEAN OUT & REPLUG TARGET FORMATION: MARCELLUS ESTIMATED DEPTH: 7,600' TVD 7,600' MD

WELL OPERATOR: ANTERO RESOURCES CORP. DESIGNATED AGENT: CONRAD BASTON
ADDRESS: 1615 WYNKOOP STREET ADDRESS: 535 WHITE OAK BLVD
DENVER, CO 80202 BRIDGEPORT, WV 26330