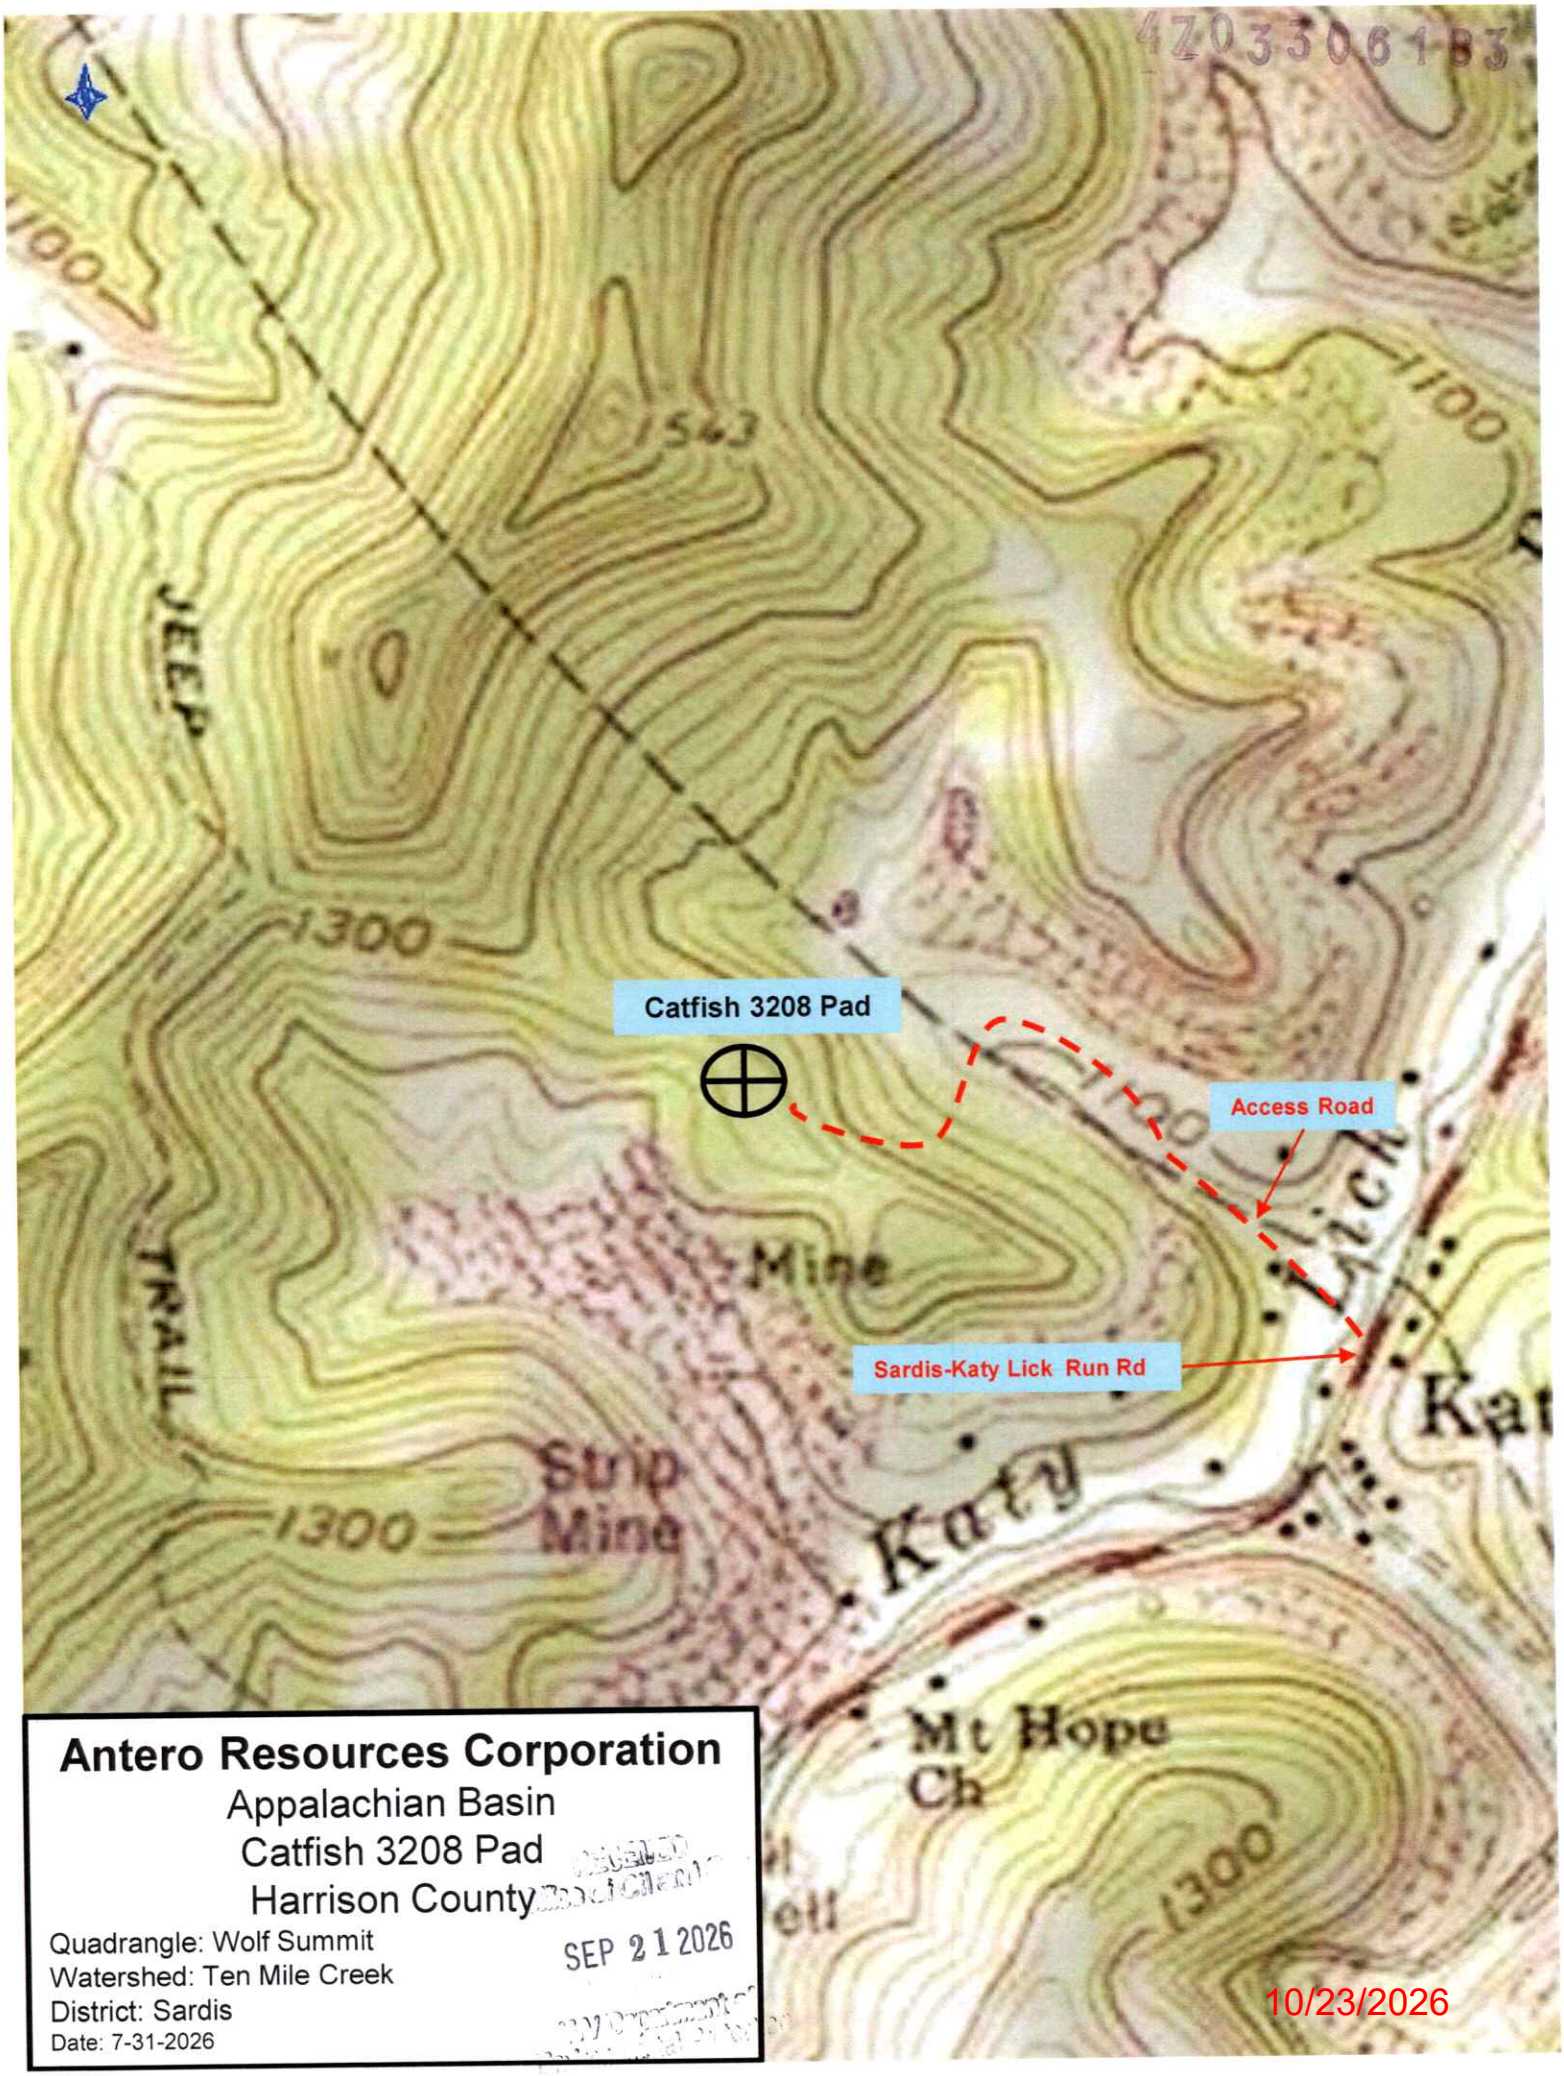


Antero Resources Corporation

Appalachian Basin

Catfish 3208 Pad

Harrison County

Quadrangle: Wolf Summit


Watershed: Ten Mile Creek

District: Sardis

Date: 7-31-2026

SEP 21 2026

Antero Resources Corporation
Well No. CATFISH 3208 5V

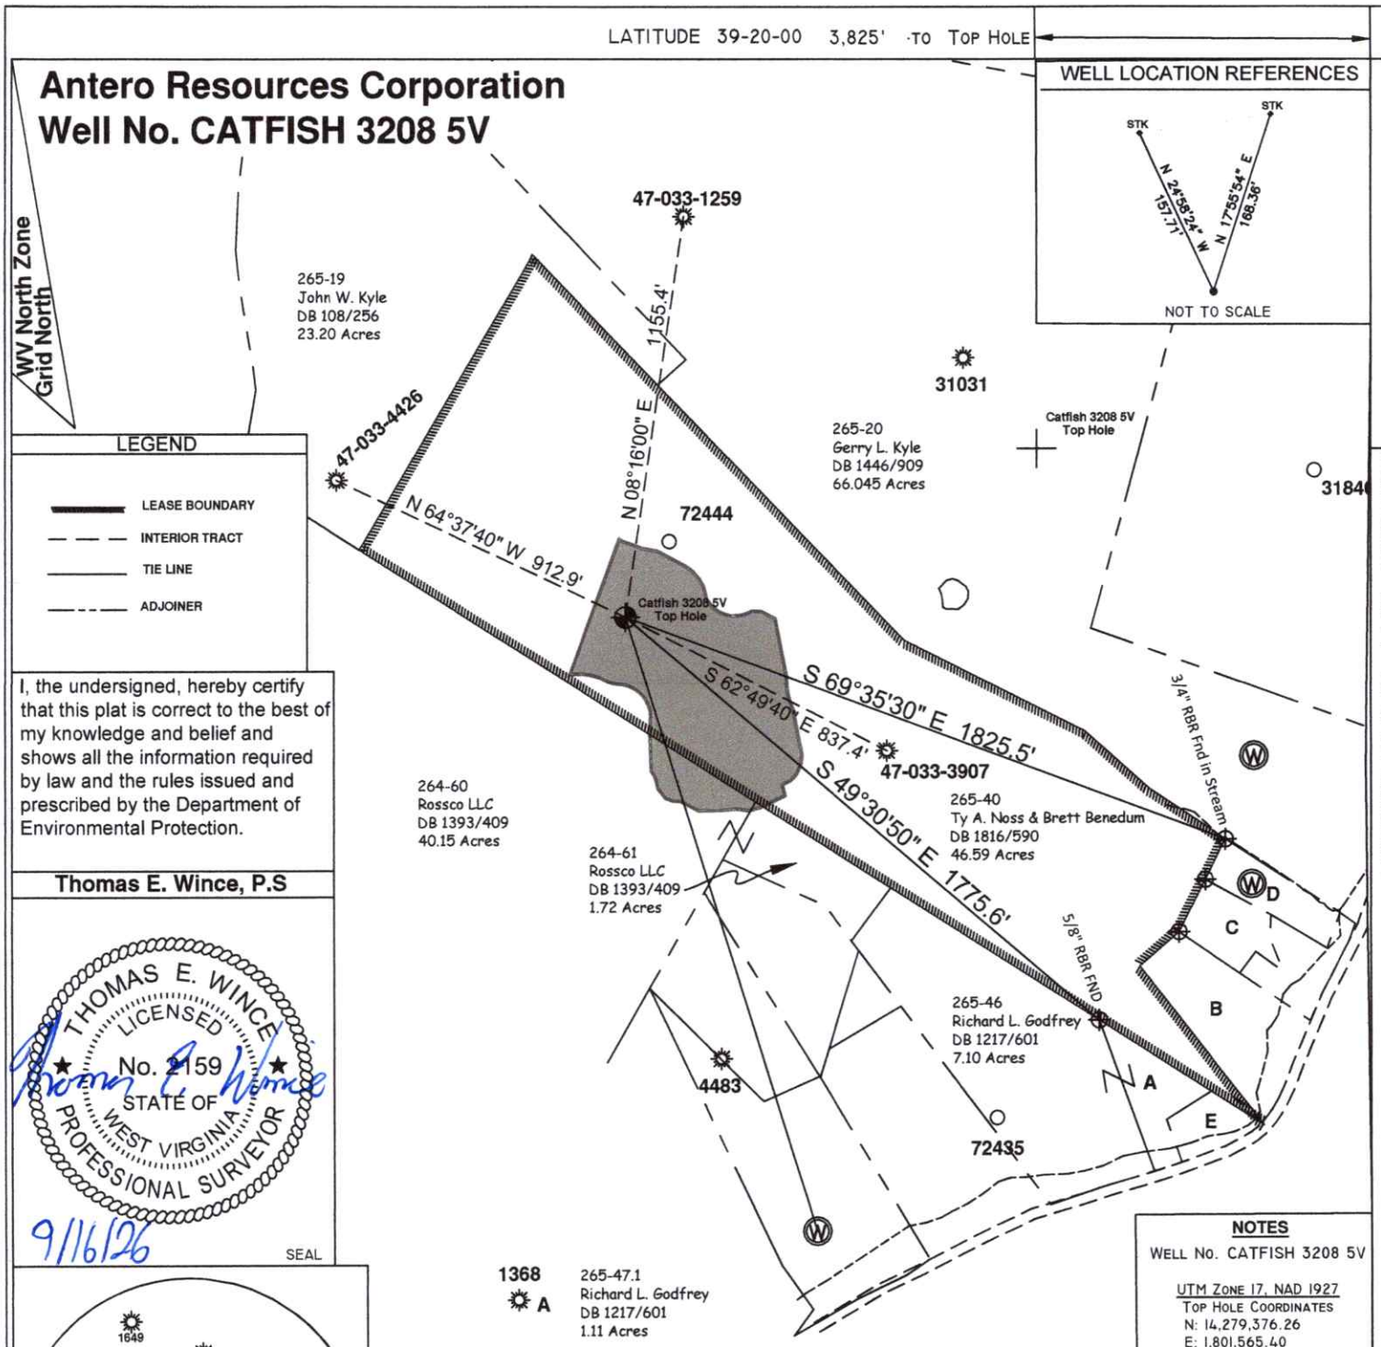


I, the undersigned, hereby certify that this plat is correct to the best of my knowledge and belief and shows all the information required by law and the rules issued and prescribed by the Department of Environmental Protection.

Thomas E. Wince, P.S

THOMAS E. WINCE LICENSED No. 2159 STATE OF WEST VIRGINIA PROFESSIONAL SURVEYOR

9/16/26

SEAL

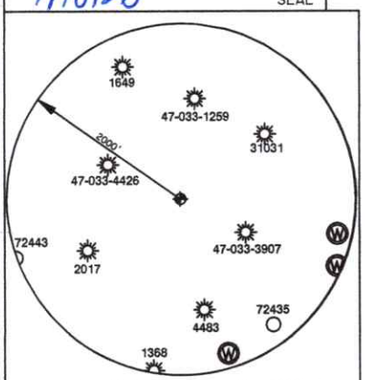

NOTE: 3 Water Wells were found within 2000' of proposed well. no occupied dwellings or buildings 2,500 square feet or larger used to house or shelter dairy cattle or poultry husbandry are located 625' of the center of the well pad.

1368
- A — 265-47.1 Richard L. Godfrey DB 1217/601 1.11 Acres
- B — 265-50 Christopher L Maxwell W126/44 1.760 Acres
- C — 265-51.1 Zora D. Parks DB 1765/1204 0.980 Acres
- D — 265-51.2 William & Barbara Morgan DB 1197/856 1.06 Acres
- E — 265-47 Richard L. Godfrey & David Joshua DB 1371/1104 0.74 Acres

NOTES

WELL No. CATFISH 3208 5V

UTM ZONE 17, NAD 1927
TOP HOLE COORDINATES
N: 14,279,376.26
E: 1,801,565.40

NOTES

WEST VIRGINIA COORDINATE SYSTEM OF 1927, NORTH ZONE BASED UPON SURVEY GRADE GPS MEASURMENTS

WELL No. CATFISH 3208 5V
N: 300,443.56
E: 1,736,842.02

TOP HOLE COORDINATES ARE
LATITUDE: 39°19'16.16"
LONGITUDE: 80°25'48.69"

UTM ZONE 17, NAD 1983 METERS
TOP HOLE COORDINATES
N: 4,352,581.13
E: 549,132.94

PLAT ORIENTATION, CORNER AND WELL REFERENCES ARE BASED UPON THE GRID NORTH MERIDAN.

WELL LOCATION REFERENCES ARE BASED UPON THE MAGNETIC MERIDAN.

FILE NO: 2026 Q3 WELL PLATS
DRAWING NO: CATFISHV5Plat
SCALE: 1":500'
MINIMUM DEGREE OF ACCURACY: RTK GPS
PROVEN SOURCE OF ELEVATION: RTK GPS

STATE OF WEST VIRGINIA
DEPARTMENT OF ENVIRONMENTAL PROTECTION
OFFICE OF OIL & GAS

Antero Resources
SURVEY DEPARTMENT
535 White Oaks Blvd.
Bridgeport, WV 26330

DATE: September 15 20 26
OPERATOR'S WELL NO: CATFISH 3208 5V

API WELL NO.
47 (STATE) 033 (COUNTY) 06183 (PERMIT)

WELL TYPE: ☐ OIL ☒ GAS ☐ LIQUID INJECTION ☐ WASTE DISPOSAL
(IF GAS) PRODUCTION: ☐ STORAGE ☐ DEEP ☒ SHALLOW
LOCATION: ELEVATION: Proposed Elev. 1216.0' Existing Elev. 1253.8' WATERSHED: Tenmile Creek
QUADRANGLE: WOLF SUMMIT
DISTRICT: SARDIS-OUTSIDE DIST.
COUNTY: HARRISON
SURFACE OWNER: Ty A. Noss & Brett Benedum, Oliverio Real Estate, LLC
ACREAGE: 46.59 acres 10/23/2026
ROYALTY OWNER: Lawerence C. Maxwell, et al Lessor LEASE NO: ACREAGE: 70
PROPOSED WORK: ☒ DRILL ☐ CONVERT ☐ DRILL DEEPER ☐ FRACTURE OR STIMULATE ☐ PLUG OFF OLD FORMATION
☐ PERFORATE NEW FORMATION ☐ OTHER PHYSICAL CHANGE IN WELL (SPECIFY)
☐ PLUG &ABANDON ☐ CLEAN OUT & REPLUG TARGET FORMATION: MARCELLUS ESTIMATED DEPTH: 7,700' TVD 7,700' MD

WELL OPERATOR: ANTERO RESOURCES CORP.
ADDRESS: 1615 WYNKOOP STREET DENVER, CO 80202
DESIGNATED AGENT: CONRAD BASTON
ADDRESS: 535 WHITE OAK BLVD BRIDGEPORT, WV 26330