WR-35
Rev. 8/23/13

State of West Virginia
Department of Environmental Protection - Office of Oil and Gas
Well Operator's Report of Well Work

API 47 - 051 - 02548-00-00 County MARSHALL District WEBSTER
Quad MAJORSVILLE Pad Name MAJ8 Field/Pool Name
Farm name CNX Gas Company LLC Well Number MAJ8GHSM
Operator (as registered with the OOG) CNX GAS COMPANY LLC
Address 1000 HORIZON VUE DRIVE City CANONSBURG State PA Zip 15317

As Drilled location NAD 83/UTM Attach an as-drilled plat, profile view, and deviation survey
Top hole Northing 4419790.28 Easting 536423.82
Landing Point of Curve Northing 4420405.32 Easting 537374.20
Bottom Hole Northing 4418221.69 Easting 539061.89

Elevation (ft) 1,190' GL Type of Well ■New □ Existing Type of Report □Interim ■Final
Permit Type □ Deviated □ Horizontal ■ Horizontal 6A □ Vertical Depth Type □ Deep ■ Shallow
Type of Operation □ Convert □ Deepen ■ Drill □ Plug Back □ Redrilling □ Rework ■ Stimulate
Well Type □ Brine Disposal □ CBM ■ Gas ■ Oil □ Secondary Recovery □ Solution Mining □ Storage □ Other
Type of Completion ■ Single □ Multiple Fluids Produced ■ Brine ■Gas □ NGL ■ Oil □ Other
Drilled with □ Cable ■ Rotary

Drilling Media Surface hole ■ Air □ Mud □Fresh Water Intermediate hole ■ Air □ Mud □Fresh Water □ Brine
Production hole □ Air ■ Mud □ Fresh Water □ Brine
Mud Type(s) and Additive(s)
SYNTHETIC BASED FLUID
ADDITIVES: ABS MUL (EMULSIFIER), CALCIUM CHLORIDE, FLR PLUS (GILSONITE), CLAYTONE EM (SUSPENSION AGENT), AES WA II (WETTING AGENT), LIME

RECEIVED
Office of Oil and Gas
OCT 09 2026
WV Department of
Environmental Protection

Date permit issued 05.15.2025 Date drilling commenced 10.01.2025 (spud) Date drilling ceased 12.01.2025
Date completion activities began Date completion activities ceased
Verbal plugging (Y/N) N Date permission granted N/A Granted by N/A

Please note: Operator is required to submit a plugging application within 5 days of verbal permission to plug

Freshwater depth(s) ft 55', 340' Open mine(s) (Y/N) depths N
Salt water depth(s) ft 1347', 1502' Void(s) encountered (Y/N) depths None Anticipated
Coal depth(s) ft 422'-424', 425'-428', 622'-626', 702'-704', 705'-710', 1,107'-1,108', 1,311'-1,312', 1,387'-1,38 Cavern(s) encountered (Y/N) depths N
Is coal being mined in area (Y/N) N

Reviewed by:
10/23/2026
10/14/2026

API 47- 051 - 02548-00-00 Farm name CNX Gas Company LLC Well number MAJ8GHSM

CASING STRINGS	Hole Size	Casing Size	Depth	New or Used	Grade wt/ft	Basket Depth(s)	Did cement circulate (Y/ N) * Provide details below*
Conductor	28 "	20"	40'	NEW	94lb/ft	N/A	GROUT TO SURFACE
Surface	17.5"	13.375"	1,340'	NEW	J-55 54.5lb/ft	N/A	Y - CEMENT TO SURFACE
Coal							
Intermediate 1	12.25"	9.625"	2,232'	NEW	J-55 36lb/ft	N/A	Y - CEMENT TO SURFACE
Intermediate 2							
Intermediate 3							
Production	8.5"	5.5"	17,342'	NEW	P-110 CY 23lb/ft	N/A	Y - TOC @ 200'
Tubing	5.5"	2.875"	8069'	NEW	L80-6.5 lbs/ft	N/A	
Packer type and depth set							

Comment Details ALL DEPTHS ARE REFERENCED GLE = 18'5"

CEMENT DATA	Class/Type of Cement	Number of Sacks	Slurry wt (ppg)	Yield (ft ^{3}/sks)	Volume (ft ^{3})	Cement Top (MD)	WOC (hrs)
Conductor							
Surface	CLASS A	880	15.6	1.20	1,056	Surface	8
Coal							
Intermediate 1	CLASS A	775	15.6	1.20	930	Surface	8
Intermediate 2							
Intermediate 3							
Production	CLASS A	3,010	15.0	1.11	3,341	200'	8
Tubing							

Drillers TD (ft) 17,393' Loggers TD (ft) 17,393'

Deepest formation penetrated MARCELLUS Plug back to (ft) N/A

Plug back procedure

Kick off depth (ft) 7,103' (MD) 5,978' (TVD)

Check all wireline logs run □ caliper □ density □ deviated/directional □ induction □ neutron □ resistivity □ gamma ray □ temperature □sonic

Well cored □ Yes ■ No Conventional Sidewall Were cuttings collected ■ Yes □ No

DESCRIBE THE CENTRALIZER PLACEMENT USED FOR EACH CASING STRING

SURFACE: Centralize every other joint from shoe to surface; 13 placed

INTERMIEDIATE: Centralize every third joint from shoe to surface; 17 placed

PRODUCTION: Centralize every joint from shoe to TOC; 366 placed

RECEIVED
Office Of Oil and Gas

WAS WELL COMPLETED AS SHOT HOLE ■ Yes □ No DETAILS Plug and Perf

OCT 09 2026

WAS WELL COMPLETED OPEN HOLE? □ Yes ■ No DETAILS

WV Department of
Environmental Protection

WERE TRACERS USED □ Yes ■ No TYPE OF TRACER(S) USED

10/23/2026

API 47- 051 - 02548-00-00 Farm name CNX Gas Company LLC Well number MAJ8GHSM

PERFORATION RECORD

Stage No.	Perforation date	Perforated from MD ft.	Perforated to MD ft.	Number of Perforations	Formation(s)
	SEE	ATTACHMENT	1		

Please insert additional pages as applicable.

STIMULATION INFORMATION PER STAGE

Complete a separate record for each stimulation stage.

Stage No.	Stimulations Date	Ave Pump Rate (BPM)	Ave Treatment Pressure (PSI)	Max Breakdown Pressure (PSI)	ISIP (PSI)	Amount of Proppant (lbs)	Amount of Water (bbls)	Amount of Nitrogen/other (units)
		SEE	ATTACHMENT	2				

RECEIVED
Office Of Oil and Gas
OCT 09 2026
WV Department of
Environmental Protection

Please insert additional pages as applicable.

10/23/2026

WR-35
Rev. 8/23/13

API 47- 051 - 02548-00-00 Farm name CNX Gas Company LLC Well number MAJ8GHSM

PRODUCING FORMATION(S)	DEPTHS			
MARCELLUS	6,591'	TVD	8,171'	MD

Please insert additional pages as applicable.

GAS TEST □ Build up □ Drawdown ■ Open Flow OIL TEST ■ Flow □ Pump

SHUT-IN PRESSURE Surface 3270 psi Bottom Hole _____ psi DURATION OF TEST 24 hrs

OPEN FLOW Gas 3480 mcfpd Oil 6.88 bpd NGL _____ bpd Water 1920 bpd GAS MEASURED BY □ Estimated ■ Orifice □ Pilot

LITHOLOGY/ FORMATION NAME	TOP DEPTH IN FT TVD	BOTTOM DEPTH IN FT TVD	TOP DEPTH IN FT MD	BOTTOM DEPTH IN FT MD	DESCRIBE ROCK TYPE AND RECORD QUANTITY AND TYPE OF FLUID (FRESHWATER, BRINE, OIL, GAS, H_2S, ETC)
	0		0		
					(SEE ATTACHED FORMATION LOG)

Please insert additional pages as applicable.

Drilling Contractor PRECISION DRILLING
Address 125 TECHNOLOGY DRIVE City CANONSBURG State PA Zip 15317

Logging Company SCIENTIFIC DRILLING
Address 124 VISTA DRIVE City CHARLEROI State PA Zip 15022

Cementing Company NexTier
Address 8300 ROUTE 119 NORTH City BLACKLICK State PA Zip 15716

Stimulating Company EVOLUTION WELL SERVICES
Address 1780 HUGHES LANDING BLVD., SUITE 125 City THE WOODLANDS State TX Zip 77380
Please insert additional pages as applicable.

RECEIVED
Office Of Oil and Gas
OCT 09 2026
WV Department of
Environmental Protection

Completed by MIKE HONCE Telephone 304-406-8909
Signature Mike Honce Title Superintendent Completions Date 10.06.2026

Submittal of Hydraulic Fracturing Chemical Disclosure Information Attach copy of FRACFOCUS Registry

10/23/2026

ATTACHMENT 1: MAJ8GHSM 47-051-0548

Perforations

Well Name	Perforation Stage Number	Date	Top Depth	Bottom Depth	Perfs Open	Reservoir Zone
MAJ8GHSM	1	5/24/2026 6:52	17,256.5	17,306.0	16	Marcellus Shale
MAJ8GHSM	2	5/24/2026 11:59	16,993.8	17,202.2	48	Marcellus Shale
MAJ8GHSM	3	5/24/2026 21:34	16,756.8	16,965.2	48	Marcellus Shale
MAJ8GHSM	4	5/25/2026 2:01	16,519.8	16,728.2	48	Marcellus Shale
MAJ8GHSM	5	5/29/2026 8:28	16,282.8	16,491.2	48	Marcellus Shale
MAJ8GHSM	6	5/29/2026 16:03	16,045.8	16,254.2	48	Marcellus Shale
MAJ8GHSM	7	5/29/2026 20:50	15,808.8	16,017.2	48	Marcellus Shale
MAJ8GHSM	8	5/30/2026 2:52	15,571.8	15,780.2	48	Marcellus Shale
MAJ8GHSM	9	5/30/2026 8:10	15,334.8	15,543.2	48	Marcellus Shale
MAJ8GHSM	10	5/30/2026 16:38	15,097.8	15,306.2	48	Marcellus Shale
MAJ8GHSM	11	5/30/2026 23:55	14,859.9	15,069.2	48	Marcellus Shale
MAJ8GHSM	12	5/31/2026 6:16	14,621.9	14,831.2	48	Marcellus Shale
MAJ8GHSM	13	5/31/2026 13:15	14,383.9	14,593.2	48	Marcellus Shale
MAJ8GHSM	14	5/31/2026 20:46	14,145.9	14,355.2	48	Marcellus Shale
MAJ8GHSM	15	6/1/2026 4:51	13,907.9	14,117.2	48	Marcellus Shale
MAJ8GHSM	16	6/1/2026 11:20	13,669.9	13,879.2	48	Marcellus Shale
MAJ8GHSM	17	6/1/2026 18:12	13,431.9	13,641.2	48	Marcellus Shale
MAJ8GHSM	18	6/2/2026 0:47	13,193.9	13,403.2	48	Marcellus Shale
MAJ8GHSM	19	6/2/2026 7:38	12,955.9	13,165.2	48	Marcellus Shale
MAJ8GHSM	20	6/2/2026 15:40	12,717.9	12,927.2	48	Marcellus Shale
MAJ8GHSM	21	6/2/2026 21:50	12,479.9	12,689.2	48	Marcellus Shale
MAJ8GHSM	22	6/3/2026 5:12	12,241.9	12,451.2	48	Marcellus Shale
MAJ8GHSM	23	6/3/2026 11:08	12,003.9	12,213.2	48	Marcellus Shale
MAJ8GHSM	24	6/3/2026 17:40	11,765.9	11,975.2	48	Marcellus Shale
MAJ8GHSM	25	6/4/2026 0:59	11,527.9	11,737.2	48	Marcellus Shale
MAJ8GHSM	26	6/4/2026 10:46	11,289.9	11,499.2	48	Marcellus Shale
MAJ8GHSM	27	6/4/2026 17:19	11,051.9	11,261.2	48	Marcellus Shale
MAJ8GHSM	28	6/5/2026 0:44	10,813.9	11,023.2	48	Marcellus Shale
MAJ8GHSM	29	6/5/2026 6:58	10,575.9	10,785.2	48	Marcellus Shale
MAJ8GHSM	30	6/5/2026 13:48	10,337.9	10,547.2	48	Marcellus Shale
MAJ8GHSM	31	6/5/2026 21:38	10,099.9	10,309.2	48	Marcellus Shale
MAJ8GHSM	32	6/6/2026 3:48	9,861.9	10,071.2	48	Marcellus Shale
MAJ8GHSM	33	6/6/2026 9:53	9,623.9	9,833.2	48	Marcellus Shale
MAJ8GHSM	34	6/6/2026 20:53	9,385.9	9,595.2	48	Marcellus Shale
MAJ8GHSM	35	6/7/2026 4:36	9,147.9	9,357.2	48	Marcellus Shale
MAJ8GHSM	36	6/7/2026 14:37	8,909.9	9,119.2	48	Marcellus Shale
MAJ8GHSM	37	6/7/2026 23:05	8,671.9	8,881.2	48	Marcellus Shale
MAJ8GHSM	38	6/8/2026 6:23	8,433.9	8,643.2	48	Marcellus Shale
MAJ8GHSM	39	6/8/2026 18:23	8,195.9	8,405.2	48	Marcellus Shale

RECEIVED
Office Of Oil and Gas
OCT 09 2026
WV Department of
Environmental Protection

10/23/2026

ATTACHMENT 2: MAJ8GHSM 07-051-25848

Stim/Frac Proppant

Well Name	Stage #	Start Date	Treat Pressure Avg	Treat Pressure Max	Slurry Rate Avg	Instant. Shut-in Pressure	Type	Sand Size
MAJ8GHSM	1	5/24/2026 6:56	9,015.0	10,095.0	86	4,612.0	sand	100m
MAJ8GHSM	2	5/24/2026 18:11	9,017.2	9,988.4	93	4,355.0	sand	100m
MAJ8GHSM	3	5/24/2026 23:10	9,477.0	10,084.0	95	4,525.0	sand	100m
MAJ8GHSM	4	5/29/2026 5:04	8,913.0	9,596.0	98	4,487.0	sand	100m
MAJ8GHSM	5	5/29/2026 10:52	9,126.0	10,549.0	98	4,573.0	sand	100m
MAJ8GHSM	6	5/29/2026 18:11	8,689.0	9,514.0	98	4,812.0	sand	100m
MAJ8GHSM	7	5/29/2026 23:37	8,390.0	9,747.3	98	4,737.0	sand	100m
MAJ8GHSM	8	5/30/2026 5:12	9,037.8	10,097.7	98	4,740.0	sand	100m
MAJ8GHSM	9	5/30/2026 14:04	8,764.0	9,968.4	99	4,793.0	sand	100m
MAJ8GHSM	10	5/30/2026 21:27	8,845.0	10,004.0	98	4,764.0	sand	100m
MAJ8GHSM	11	5/31/2026 3:44	8,691.7	9,955.8	99	4,761.0	sand	100m
MAJ8GHSM	12	5/31/2026 10:50	8,697.8	9,922.0	99	4,747.0	sand	100m
MAJ8GHSM	13	5/31/2026 18:28	8,531.0	9,739.0	98	4,658.0	sand	100m
MAJ8GHSM	14	6/1/2026 2:30	8,281.9	9,755.8	98	4,719.0	sand	100m
MAJ8GHSM	15	6/1/2026 8:56	8,379.0	9,266.0	99	4,659.0	sand	100m
MAJ8GHSM	16	6/1/2026 15:57	8,373.0	9,680.0	99	4,658.0	sand	100m
MAJ8GHSM	17	6/1/2026 22:33	8,450.0	9,757.0	99	4,706.0	sand	100m
MAJ8GHSM	18	6/2/2026 5:15	8,330.0	9,469.0	99	4,705.0	sand	100m
MAJ8GHSM	19	6/2/2026 13:27	8,253.0	9,476.0	100	4,659.0	sand	100m
MAJ8GHSM	20	6/2/2026 19:32	8,214.0	8,558.0	99	4,486.0	sand	100m
MAJ8GHSM	21	6/3/2026 2:57	8,223.0	9,723.0	99	4,602.0	sand	100m
MAJ8GHSM	22	6/3/2026 8:56	8,135.0	9,307.0	99	4,524.0	sand	100m
MAJ8GHSM	23	6/3/2026 15:28	8,078.2	9,112.9	100	4,565.0	Sand	100m
MAJ8GHSM	24	6/3/2026 22:48	8,025.0	9,346.0	99	4,605.0	Sand	100m
MAJ8GHSM	25	6/4/2026 5:29	7,836.5	9,125.6	98	5,355.0	sand	100m
MAJ8GHSM	26	6/4/2026 14:38	7,693.0	8,793.0	100	4,490.0	Sand	100m
MAJ8GHSM	27	6/4/2026 22:36	7,596.0	8,665.1	100	4,585.0	Sand	100m
MAJ8GHSM	28	6/5/2026 4:45	7,625.0	8,991.0	100	4,706.0	sand	100m
MAJ8GHSM	29	6/5/2026 11:09	7,611.1	9,087.2	100	4,595.0	sand	100m
MAJ8GHSM	30	6/5/2026 19:28	7,454.0	8,665.0	99	4,157.0	Sand	100m
MAJ8GHSM	31	6/6/2026 1:38	7,645.0	9,154.0	99	4,438.0	sand	100m
MAJ8GHSM	32	6/6/2026 7:46	7,389.0	8,695.0	99	4,452.0	sand	100m
MAJ8GHSM	33	6/6/2026 15:33	7,375.0	9,050.0	100	4,656.0	Sand	100m
MAJ8GHSM	34	6/7/2026 2:26	7,366.0	8,372.2	99	4,560.0	sand	100m
MAJ8GHSM	35	6/7/2026 12:32	7,401.6	9,403.9	100	4,695.0	sand	100m
MAJ8GHSM	36	6/7/2026 21:01	7,772.6	9,922.7	98	4,224.0	Sand	100m
MAJ8GHSM	37	6/8/2026 4:19	7,224.0	8,451.0	99	4,880.0	sand	100m
MAJ8GHSM	38	6/8/2026 16:17	7,688.0	9,573.8	100	4,321.0	Sand	100m
MAJ8GHSM	39	6/8/2026 20:58	6,996.5	7,707.1	98	4,776.0	Sand	100m

10/23/2026

API: 47-051-02548

All depths are referenced to KB

CNX RESOURCES LLC

WELL NAME: MAJ8GHSM

LITHOLOGIES

LITHOLOGY / FORMATION NAME	TOP DEPTH IN FT TVD	BOTTOM DEPTH IN FT TVD	TOP DEPTH IN FT MD	BOTTOM DEPTH IN FT MD	DESCRIBE ROCK TYPE AND RECORD QUANTITY AND TYPE OF FLUID (FRESHWATER, BRINE, OIL, GAS, H2S, ETC)
Soil	0	48	0	48	Soil and Shale
un-named red shale siltstone and sand	48	422	48	422	Sand & Shale
Waynesburg 2 Coal Seam	422	424	422	424	Coal
Un-named shale and sand	424	425	424	425	Sand & Shale
Waynesburg 1 Coal Seam	425	428	425	428	Coal
Un-named shale and sand	428	622	428	622	Sand & Shale
Sewickley (Mapletown) Coal Seam	622	626	622	626	Coal
Un-named shale and sand	626	702	626	702	Sand & Shale
Roof Coal Zone	702	704	702	704	Coal
Un-named shale and sand	704	705	704	705	Sand & Shale
Pittsburgh Coal Seam	705	710	705	710	Coal
Un-named shale and sand	710	755	710	755	Sand & Shale
Interbedded Red Rock and Shale	755	1107	755	1107	Oxidized Shale
Mahoning Coal Seam	1107	1108	1107	1108	Coal
Un-named shale and sand	1108	1302	1108	1302	Sand & Shale
Gas Sand	1302	1309	1302	1309	Sandstone
Middle Kittanning Coal Seam	1311	1312	1311	1312	Coal
Un-named shale and sand	1312	1347	1312	1347	Sand & Shale
1st Salt Sand	1347	1387	1347	1387	Sandstone
Lower Kittanning Coal Seam	1387	1388	1387	1388	Coal
Un-named shale and sand	1388	1459	1388	1459	Sand & Shale
Clarion Coal Seam	1459	1461	1459	1461	Coal
Un-named shale and sand	1461	1512	1461	1513	Sand & Shale
2nd Salt Sand	1512	1602	1513	1603	Sandstone
3rd Salt Sand (Maxton)	1602	1690	1603	1691	Sandstone
Big Lime	1690	1765	1691	1768	Limestone
Big Injun	1765	2009	1768	2016	Sandstone
Un-named shale and sand	2009	2140	2016	2150	Sand & Shale
Gantz Sand	2140	2146	2150	2157	Sandstone
Un-named shale and sand	2146	2266	2157	2279	Sand & Shale
50 Foot Sand	2266	2337	2279	2352	Sandstone
Un-named shale and sand	2337	2367	2352	2382	Sand & Shale
30 Foot Sand	2367	2395	2382	2411	Sandstone

RECEIVED
Office Of Oil and Gas
OCT 09 2025
WV Department of
Environmental Protection

51-02548

All depths are referenced to KB

CNX RESOURCES LLC

WELL NAME: MAJ8GHSM

LITHOLOGIES

LITHOLOGY / FORMATION NAME	TOP DEPTH IN FT TVD	BOTTOM DEPTH IN FT TVD	TOP DEPTH IN FT MD	BOTTOM DEPTH IN FT MD	DESCRIBE ROCK TYPE AND RECORD QUANTITY AND TYPE OF FLUID (FRESHWATER, BRINE, OIL, GAS, H2S, ETC)
Un-named shale and sand	2395	2577	2411	2599	Sand & Shale
Nineveh Sand	2577	2582	2599	2604	Sandstone
Un-named shale and sand	2582	2687	2604	2716	Sand & Shale
Gordon Stray Sand	2687	2694	2716	2724	Sandstone
Un-named shale and sand	2694	2723	2724	2755	Sand & Shale
Fourth Sand	2723	2744	2755	2779	Sandstone
Un-named shale and sand	2744	2836	2779	2881	Sand & Shale
Fifth Sand	2836	2874	2881	2924	Sandstone
Un-named shale and sand	2874	3247	2924	3376	Sand & Shale
Elizabeth Sand	3247	3302	3376	3446	Sandstone
Un-named shale and sand	3302	4440	3446	5001	Sand & Shale
Bradford	4440	4480	5001	5056	Sandstone
Un-named shale and sand	4480	4741	5056	5413	Grey Shale
1st Elk	4741	4832	5413	5537	Sandstone
Un-named shale and sand	4832	4976	5537	5734	Grey Shale
2nd Elk	4976	5020	5734	5794	Sandstone
Un-named shale and sand	5020	5823	5794	6883	Grey Shale
Rhinestreet	5823	6196	6883	7389	Siltstone
Cashaqua	6196	6323	7389	7568	Grey Shale
Middlesex	6323	6381	7568	7659	Black Shale

Hydraulic Fracturing Fluid Product Component Information Disclosure

Job Start Date:	05/24/2026
Job End Date:	06/08/2026
State:	West Virginia
County:	Marshall
API Number:	47-051-02548-00-00
Operator Name:	CNX Gas Company LLC
Well Name and Number:	MAJ8GHSM
Latitude:	39.927541
Longitude:	-80.573983
Datum:	NAD83
Federal Well:	NO
Indian Well:	NO
True Vertical Depth:	8171
Total Base Water Volume (gal)*:	13418328
Total Base Non Water Volume:	0

FracFocus Chemical Disclosure Registry

Water Source	Percent

Hydraulic Fracturing Fluid Composition:

Trade Name	Supplier	Purpose	Ingredients	Chemical Abstract Service Number (CAS #)	Maximum Ingredient Concentration in Additive (% by mass)**	Maximum Ingredient Concentration in HF Fluid (% by mass)**	Comments
ACI-150	PVS-Nolwood Chemicals	Acid corrosion inhibitor					
Clearal 270a	Chemstream	Biocide					
EZ-A 431	Chemstream	Inhibitor in HCL					
HCL Acid (28%)	CHEMSTREAM	Acid					
ProSTREAM SCII-70	Chemstream	Processing aid for industrial application					
Sand	US Silica	Proppant					
StimSTREAM FR 9800	Chemstream	Friction Reducer					
Water	CNX	Carrier/Base Fluid					
Items above are Trade Names. Items below are the individual ingredients.							
			Water	7732-18-5	100.00000	83.50936	None

RECEIVED
Office Of Oil and Gas
OCT 09 2026
WV Department of
Environmental Protection

10/23/2026


			Crystalline Silica in the form of Quartz	14808-60-7	99.90000	16.40299	None
			Acrylamide-Chloride Salt of Trimethylammonio-Ethyl Acrylate Copolymer	69418-26-4	40.00000	0.01835	None
			Alkanes, C12-26-Branched and Linear	90622-53-0	40.00000	0.01835	None
			Glutaraldehyde	111-30-8	30.00000	0.01031	None
			Quaternary Ammonium Compounds, Benzyl-C12-C16-alkyldimethyl, Chlorides	68424-85-1	10.00000	0.00408	None
			Didecyldimethylammonium Chloride	7173-51-5	10.00000	0.00344	None
			Hydrogen chloride	7647-01-0	28.00000	0.00290	None
			Ethoxylated Alcohols (C12-16)	68551-12-2	5.00000	0.00229	None
			Polyoxyethylene Coconut Amine Des Quat	68071-91-0	7.50000	0.00161	None
			AA/AMPS Copolymer	40623-75-4	7.50000	0.00161	None
			Tetrakis (hydroxymethyl)phosphonium chloride	124-64-1	7.50000	0.00161	None
			Ethanol	64-17-5	0.30000	0.00006	None
			Methyl alcohol	67-56-1	70.00000	0.00003	None
			Formaldehyde	7173-51-5	0.10000	0.00002	None
			Ethylene glycol	107-21-1	20.00000	0.00001	None
			Methanol	67-56-1	12.50000	0.00001	None
			propan-2-01	67-63-0	10.00000	0.00000	None
			prop-2yn-l-0l	107-19-7	10.00000	0.00000	None
			N,N-Dimethylformamide	68-12-2	10.00000	0.00000	None
			acetic acid	64-19-7	5.00000	0.00000	None
			2-Butoxyethanol	111-76-2	5.00000	0.00000	None
			Cinnamaldehyde	104-55-2	5.00000	0.00000	None
			Poly(oxy-1,2-ethanediyl), .alpha.-(4-nonylphenyl)-.omega.-hydroxy-, branched	127087-87-0	5.00000	0.00000	None
			Tar Bases, quinoline derivs, benzyl chloride-quat	72480-70-7	5.00000	0.00000	None

* Total Water Volume sources may include various types of water including fresh water, produced water, and recycled water
** Information is based on the maximum potential for concentration and thus the total may be over 100%

Note: For Field Development Products (products that begin with FDP), MSDS level only information has been provided. Ingredient information for chemicals subject to 29 CFR 1910.1200(i) and Appendix D are obtained from suppliers Material Safety Data Sheets (MSDS)

10/23/2026

MAJ8GHSM
CNX Gas Company LLC

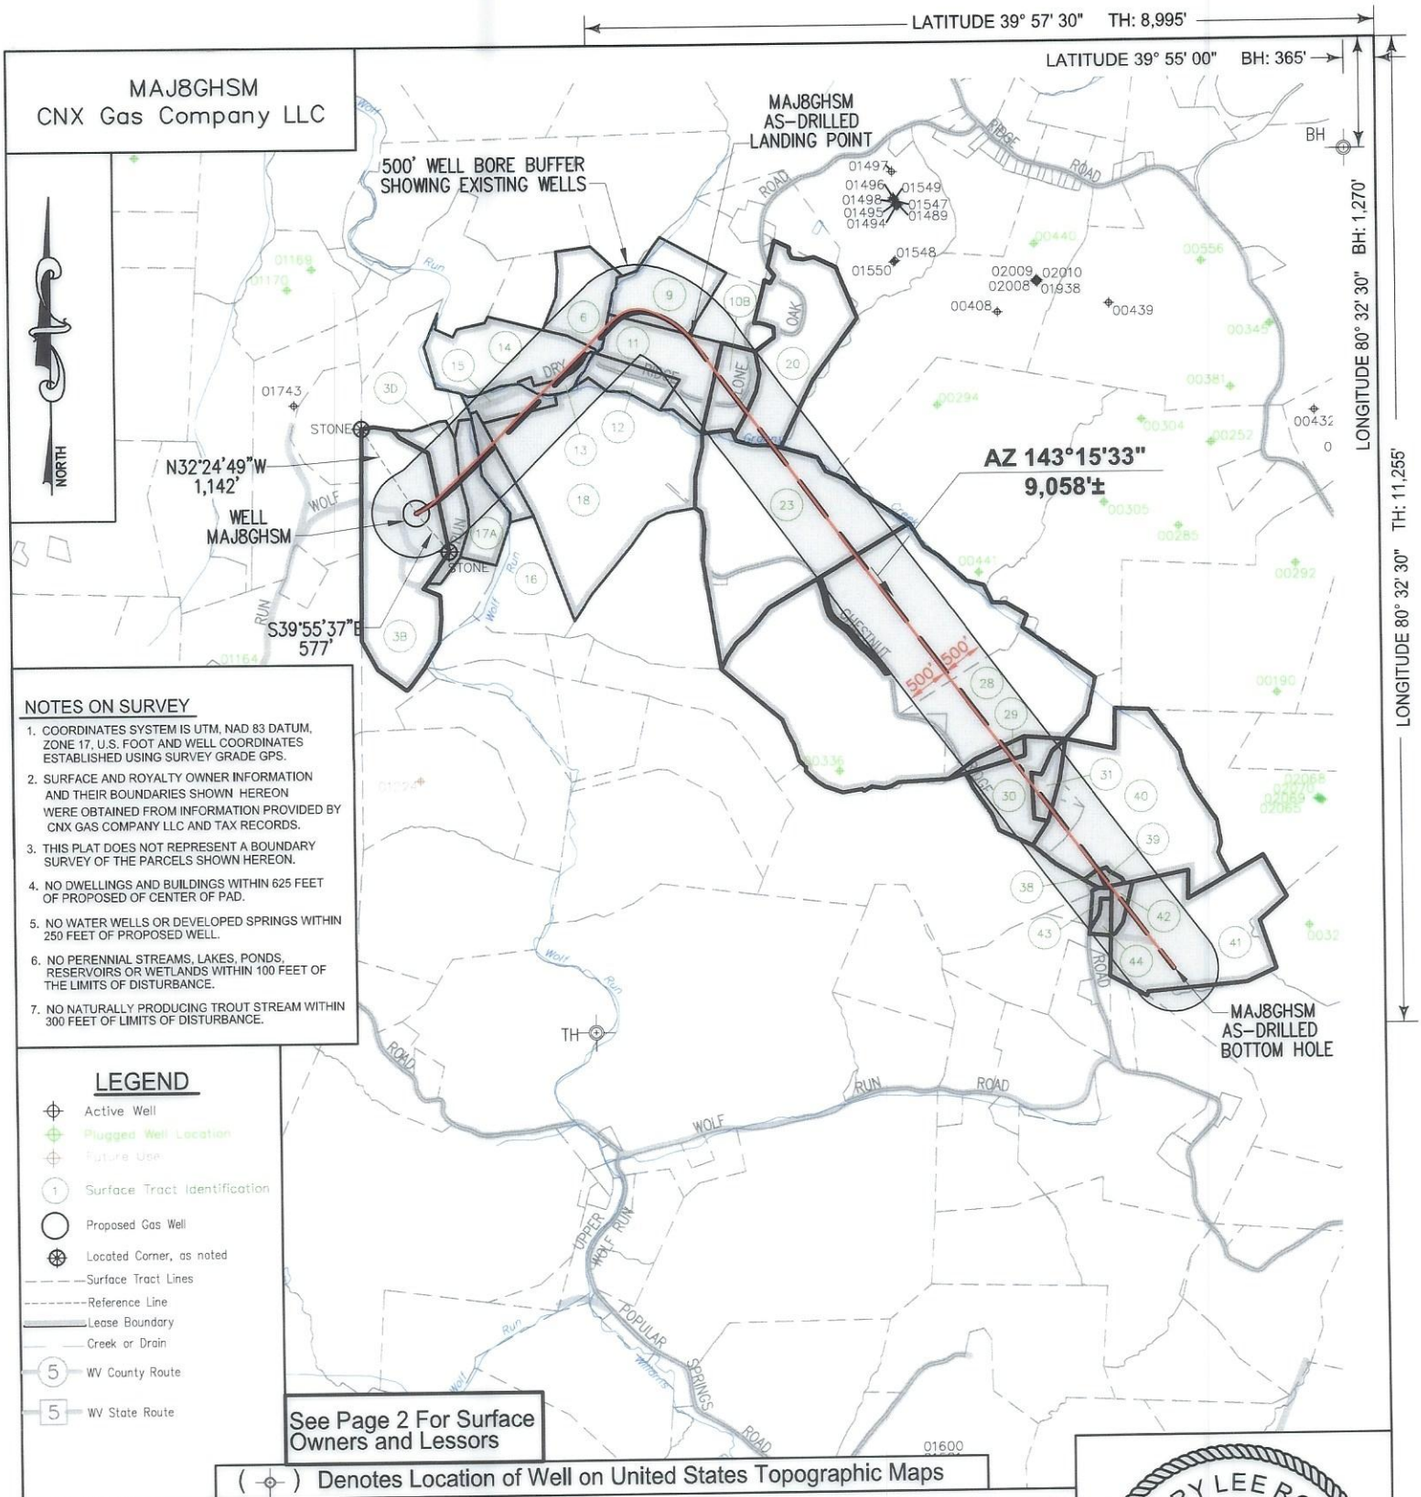

NOTES ON SURVEY

1. COORDINATES SYSTEM IS UTM, NAD 83 DATUM, ZONE 17, U.S. FOOT AND WELL COORDINATES ESTABLISHED USING SURVEY GRADE GPS.
2. SURFACE AND ROYALTY OWNER INFORMATION AND THEIR BOUNDARIES SHOWN HEREON WERE OBTAINED FROM INFORMATION PROVIDED BY CNX GAS COMPANY LLC AND TAX RECORDS.
3. THIS PLAT DOES NOT REPRESENT A BOUNDARY SURVEY OF THE PARCELS SHOWN HEREON.
4. NO DWELLINGS AND BUILDINGS WITHIN 625 FEET OF PROPOSED OF CENTER OF PAD.
5. NO WATER WELLS OR DEVELOPED SPRINGS WITHIN 250 FEET OF PROPOSED WELL.
6. NO PERENNIAL STREAMS, LAKES, PONDS, RESERVOIRS OR WETLANDS WITHIN 100 FEET OF THE LIMITS OF DISTURBANCE.
7. NO NATURALLY PRODUCING TROUT STREAM WITHIN 300 FEET OF LIMITS OF DISTURBANCE.

LEGEND

- Active Well
- Plugged Well Location
- Future Use
- (1) Surface Tract Identification
- Proposed Gas Well
- Located Corner, as noted
- Surface Tract Lines
- Reference Line
- Lease Boundary
- Creek or Drain
- (5) WV County Route
- [5] WV State Route

See Page 2 For Surface Owners and Lessors

(⊕) Denotes Location of Well on United States Topographic Maps

KEYSTONE CONSULTANTS, LLC

I, the undersigned, hereby certify that this plat is correct to the best of my knowledge and belief and shows all the information required by law and the regulations issued and prescribed by the Department of Environmental Protection.

TERRY LEE ROWE
LICENSED
No. 2394
STATE OF
WEST VIRGINIA
PROFESSIONAL SURVEYOR
SEAL

FILE NO:
DRAWING NO:
SCALE: 1" = 2000'
MINIMUM DEGREE OF ACCURACY: 1:2500
PROVEN SOURCE OF ELEVATION: NGS CORS Station

STATE OF WEST VIRGINIA
DEPARTMENT OF ENVIRONMENTAL PROTECTION
OIL AND GAS DIVISION

DATE: MARCH 25 20 26
OPERATORS WELL NO:
API WELL NO
47 - 051 - 02548
STATE COUNTY PERMIT

WELL TYPE: ☐ OIL ☒ GAS ☐ LIQUID INJECTION ☐ WASTE DISPOSAL
(IF GAS) PRODUCTION: ☐ STORAGE ☐ DEEP ☒ SHALLOW
LOCATION ELEVATION: 1190.7' WATERSHED: Upper Wheeling Creek QUADRANGLE: Majorsville
DISTRICT: Webster COUNTY: Marshall
SURFACE OWNER: John S. Kutis and Sylvia M. Kutis, Trustees of the John and Sylvia Kutis 20202 Irrevocable Trust dated March 12, 2020 ACREAGE: 53.20 ±
ROYALTY OWNER: John and Sylvia Kutis 2020 Irrevocable Trust, dated 03/12/2020 LEASE NO: 192678000 ACREAGE: 53.20 ±
PROPOSED WORK: ☒ DRILL ☐ CONVERT ☐ DRILL DEEPER ☒ FRACTURE OR STIMULATE ☐ PLUG OFF OLD FORMATION
☐ PERFORATE NEW FORMATION ☐ OTHER PHYSICAL CHANGE IN WELL (SPECIFY)
☐ PLUG AND ABANDON ☐ CLEAN OUT AND REPLUG TARGET FORMATION: Marcellus ESTIMATED DEPTH: TVD: 6,632'

10/23/2026

WELL OPERATOR: CNX Gas Company LLC
ADDRESS: 1000 Horizon Vue Drive
Canonsburg, PA 15317

DESIGNATED AGENT: Anthony Kendziora
ADDRESS: 111 Avondale Road
Fairmont, WV 26554

AS-DRILLED


MAJ8GHSM
CNX Gas Company LLC

TRACT ID	SURFACE OWNER	LESSOR	PIN
3B	John S. & Sylvia M. Kutis Irrevocable Trust	John S. Kutis and Sylvia M. Kutis, a/k/a Slyvia M. Kutis, h/w	15-10-1
		Chevron U.S.A., Inc.	
		Chevron U.S.A., Inc.	
		Chesapeake Appalachia, L.L.C.	
		Statoil USA Onshore Properties Inc.	
		SWN Exchange Titleholder, LLC	
		Statoil USA Onshore Properties Inc.	
		SWN Production Company, LLC Equinor USA Onshore Properties Inc.	
		Equinor USA Onshore Properties Inc.	
		SWN Production Company, LLC	


TRACT ID	SURFACE OWNER	LESSOR	PIN
3D	John S. & Sylvia M. Kutis Irrevocable Trust	John S. Kutis and Sylvia M. Kutis, a/k/a Slyvia M. Kutis, h/w	15-6-41
		Chevron U.S.A., Inc.	
		Chevron U.S.A., Inc.	
		Chesapeake Appalachia, L.L.C.	
		Statoil USA Onshore Properties Inc.	
		SWN Exchange Titleholder, LLC	
		Statoil USA Onshore Properties Inc.	
		SWN Production Company, LLC Equinor USA Onshore Properties Inc.	
		Equinor USA Onshore Properties Inc.	
		SWN Production Company, LLC	

TRACT ID	SURFACE OWNER	LESSOR	PIN
6	Kenneth Roger Bush, et al	Lloyd Bush and Charlotte Bush, his wife	15-6-35
		The Manufacturers Light and Heat Company	
		Columbia Gas Transmission Corporation	
		Columbia Gas Transmission, LLC	
		NiSource Energy Ventures, LLC	
		Columbia Energy Ventures, LLC	
		CNX Gas Company LLC	
		Noble Energy, LLC	
		HG Energy II Appalachia, LLC	

TRACT ID	SURFACE OWNER	LESSOR	PIN
9	Russell E. Fish Jr., et al	Albert Gray, Minnie B. Gray, Robert L. Gray, Violet A. Gray, Ethelynn McClure and Eugene McClure, her husband, Arthur Gray and Wanda Gray, his wife, Ross A. Gray and Lena B. Gray, his wife, and Mae Fish	15-6-36
		The Manufacturers Light and Heat Company	
		Columbia Gas Transmission Corporation	
		Columbia Gas Transmission, LLC	
		NiSource Energy Ventures, LLC	
		Columbia Energy Ventures, LLC	
		CNX Gas Company LLC	
		Noble Energy, LLC	
		HG Energy II Appalachia, LLC	

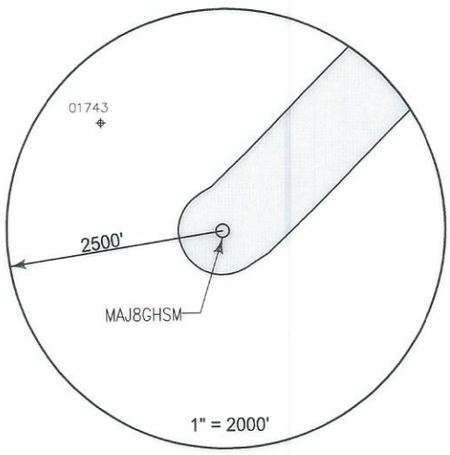

Well References

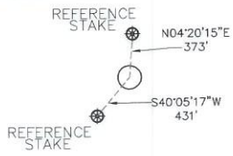

1" = 1500'

SURFACE HOLE LOCATION (SHL)
UTM 17 NAD 83
N: 4419790.28
E: 536423.82
NAD 83, WV NORTH
N: 521719.817
E: 1667379.928
LAT/LON DATUM NAD 83
LAT: 39°55'38.768"
LON: 80°34'25.471"

LANDING POINT
UTM 17 NAD 83
N: 4420405.32
E: 537374.20
NAD 83, WV NORTH
N: 523635.886
E: 1670532.377
LAT/LON DATUM NAD 83
LAT: 39°55'58.567"
LON: 80°33'45.305"

BOTTOM HOLE LOCATION (BHL)
UTM 17 NAD 83
N: 4418221.69
E: 539061.89
NAD 83, WV NORTH
N: 516427.727
E: 1675950.610
LAT/LON DATUM NAD 83
LAT: 39°54'47.468"
LON: 80°32'34.670"

MAJ8 WELL PAD



KEYSTONE CONSULTANTS, LLC

I, the undersigned, hereby certify that this plat is correct to the best of my knowledge and belief and shows all the information required by law and the regulations issued and prescribed by the Department of Environmental Protection.

TERRY LEE ROWE
LICENSED
No. 2394
STATE OF WEST VIRGINIA
PROFESSIONAL SURVEYOR
SEAL

FILE NO:
DRAWING NO:
SCALE: 1" = 1000'
MINIMUM DEGREE OF ACCURACY: 1:2500
PROVEN SOURCE OF ELEVATION: NGS CORS Station

STATE OF WEST VIRGINIA
DEPARTMENT OF ENVIRONMENTAL PROTECTION
OIL AND GAS DIVISION

DATE: MARCH 25 20 26
OPERATORS WELL NO:
API WELL NO
47 - 051 - 02548
STATE COUNTY PERMIT

WELL TYPE: ☐ OIL ☒ GAS ☐ LIQUID INJECTION ☐ WASTE DISPOSAL
(IF GAS) PRODUCTION: ☐ STORAGE ☐ DEEP ☒ SHALLOW
LOCATION ELEVATION: 1190.7' WATERSHED: Upper Wheeling Creek QUADRANGLE: Majorsville
DISTRICT: Webster COUNTY: Marshall
SURFACE OWNER: John S. Kutis and Sylvia M. Kutis, Trustees of the John and Sylvia Kutis 20202 Irrevocable Trust dated March 12, 2020 ACREAGE: 53.20 ±
ROYALTY OWNER: John and Sylvia Kutis 2020 Irrevocable Trust, dated 03/12/2020 LEASE NO: 192678000 ACREAGE: 53.20 ±
PROPOSED WORK: ☒ DRILL ☐ CONVERT ☐ DRILL DEEPER ☒ FRACTURE OR STIMULATE ☐ PLUG OFF OLD FORMATION
☐ PERFORATE NEW FORMATION ☐ OTHER PHYSICAL CHANGE IN WELL (SPECIFY)
☐ PLUG AND ABANDON ☐ CLEAN OUT AND REPLUG TARGET FORMATION: Marcellus ESTIMATED DEPTH: TVD: 6,632'

10/23/2026

WELL OPERATOR: CNX Gas Company LLC
ADDRESS: 1000 Horizon Vue Drive
Canonsburg, PA 15317

DESIGNATED AGENT: Anthony Kendziora
ADDRESS: 111 Avondale Road
Fairmont, WV 26554

AS-DRILLED

TRACT ID	SURFACE OWNER	LESSOR	PIN
10B	T.E. Fish, et ux	Jade Cover and Rita Cover, husband and wife	p/o 15-5-9
		William Joseph Fish and Nancy Fish, husband and wife	
		Jerry Lee Fish and Kimberly Fish, husband and wife	
		Timothy Wilson Ueltschy	
		Robert Wesley Ueltschy	
		Julia S. Blaschak	
		Michael Albert Fish	
		Jeffrey Lynn Fish	
		Donald D. Rohrer	
		Candy Sue Cecil	
		Krystal K. Camp	
		Bryan William Ueltschy and Tara Ueltschy, husband and wife	
		Timothy N. Burley	
		Bradley Warren Ueltschy	
		John Willard Ueltschy	
		Tammy Jane Ueltschy	
		Bonita Dawn Andrick	
		Kenneth L. Bauman	
		Franklin L. Dennis	
		Kathy Koskins a/k/a Cathy Hoskins f/k/a Cathy Litman	
		Deborah P. Reynolds and Kevin Reynolds, wife and husband	
		Gregory Wilford Ueltschy and April Ueltschy, husband and wife	
		Richard Michael Rejonis	
		Stacey J. Poole a/k/a Stacy Jean Poole	
		Gregory Alan Rejonis amd Jeanne Rejonis, husband and wife	
		Marcy L. Crago	
		Frank Stephen Rejonis and Judy Rejonis, husband and wife	
		James Michael Kudlak	
		Jerry Lee Johnston	
		Patricia Lynn Kettler	
		John Charles Johnston	
		Cynthia Lourena Wilson	
		Beulah Imogene Snider a/k/a Beulah I. Snider	
		Pamela Sue Merinar	
		Stephanie Diane Moser	
		Jennifer Lynn Moser	
		Carole Jean Moser	
		Theresa Blake	
		Penny Dee Ensinger	
		Herman Eugene Dennis	
		Carolyn Marie Sims	
		Randy L. Rejonis	
		Rhonda E. Radeski	
		Michelle Lee Cawthon	
		Tony Felix Schindler and Terri S. Schindler, husband and wife	
		Charles R. Fish and Mary Jane Fish, husband and wife	
		Kenny Lee Schindler	
		Daniel Lee Moore a/k/a Daniel L. Moore	
		Tiffany Schultz and Barry Gene Schultz, wife and husband	
		Sharon Belczyk	
		Kelly Sue Haught and David Haught, wife and husband	
		Cathy Schindler and Christopher Franklin, wife and husband	
		Gordon M. Dennis and Barbara Dennis, husband and wife	
		Carla Faye Kubiak	
		Shane Patrick Streight and Katelyn Streight, husband and wife	
		Sally Jo Vargo and William M. Vargo, wife and husband	
		Jeffrey Lynn Jones and Susan Marie Jones, husband and wife	
		Larry G. Dennis	
		Patricia Yvonne Wilson	
		Charles A. Rejonis	

10/23/2026

TRACT ID	SURFACE OWNER	LESSOR	PIN
		Herbert William Ueltschy and Judy Ueltschy, husband and wife	
		Margaret Jean Loria	
		Karen Dee Butler	
		Todd A. Kindler	
		Anthony Wayne Streight and Maria M. Streight, husband and wife	
		Shirley M. Gerren	
		Amanda N. McCormick	
		James E. Moser	
		Minnie Rebecca Pyles and Garry Pyles, wife and husband	
		Lisa M. Ferguson	
		Laura Lynn Moser	
		Susan Kay Simpkins f/k/a Susan Kay Moser and Peter Simpkins, wife and husband	
		Christopher Lee Streight	
		Jodi Jean Surtees	
		Roy Daniel Moser	
		Jessica Ann Castine and Ralph J. Castine, wife and husband	
		Judith Ann Moser	
		Cherly L. Battershell	
		Thomas Glen Moser	
		Mitchum Elroy Moser	
		Steven Litman	
		Robin Sinclair and Terrence M. Sinclair, wife and husband	
		Raymond Paul Moser	
		Jennifer Jean Southall and Jason Southall, wife and husband	
		Robert E. Barker	
		Ricky Lee Pressler	
		Donna Lee Corley	
		David Robert Moser and Alison R. Moser, husband and wife	
		Robert Eugene Douglas	
		Randy James Smith and Judy M. Smith, husband and wife	
		Cathie Lynn Kindler	
		Judy Lynn Eaton	
		Trudy Lee Spies	
		Tonya Lynn Kinney	
		Mark Allen Ralph	
		Darla Lynn Maruca and Gary Ray Maruca, wife and husband	
		Leonard Michael Fish	
		Stanley W. Radeski, Jr.	
		Connie Irene James f/k/a Connie Irene Moser	
		Robert Allen Lemmon and Heidi A. Lemmon, husband and wife	
		Bonnie Lou Swartz f/k/a Bonnie Lou Moser	
		Lori Jean McKay	
		Henry L. Moser	
		Bessie Lynn Dillon	
		Julie A. Mitchell and Thomas Howard Mitchell, wife and husband	
		Richard Anthony Fish	
		Melissa Gay Chamberlain	
		Dianna Kay Hall and Donald Lee Hall, wife and husband	
		Jeremiah Michael Bauman	
		Susan Lynn Whitfield and Connie Jo Moon, married	
		Timothy David Ralph and Teresa L. Ralph, husband and wife	
		Linda K. Moser a/k/a Linda Kay Moser	
		Abbey Nicole Williams	
		Robert Leroy Scattergood a/k/a Robert L. Scattergood	
		Kevin Del Moser	
		Dennis Fish and Yvonne Fish, husband and wife	
		Thomas Joshua Whitfield	
		James Sylvester Kimble, Jr.	
		Amanda Hoyt Reece	
		Jennifer Hoyt	
		Gary Lee Moser	
		Dannie Leroy Butler	
		Elaine Louise Gueltig and Ralph Gueltig, wife and husband	
		William G. Hanahan	
		Ruby Gail Bennett	
		Cathy Lynn Johnson and Walter W. Johnson, wife and husband	
		Elaine J. Fish	
		Donald James Fish and Leann L. Fish, husband and wife	
		William David Pressler and Rhonda Pressler, husband and wife	
		Rita L. Abner and Kenneth E. Abner, Jr., wife and husband	
		Sherri Dawn Golding	
		Esther L. Rohrbaugh	
		Timothy Dale Moser and Heather M. Moser, husband and wife	
		Bruce Wayne Edge	
		Alexander Harold Williams	
		Ronnie James Moore	
		Raymond L. Barker, Jr.	
		Jon Michael Tietmeyer	
		John Edward Huff	
		David Lee Fish	

10/23/2026

TRACT ID	SURFACE OWNER	LESSOR	PIN
		Sara Elizabeth Moore	
		Jacqueline Alene Swinehart	
		Tracy Lynn Dardenne	
		Cynthia Ann Heisler and Wayne J. Heisler, wife and husband	
		Mandy Marie Kerr and Brandon James Kerr, wife and husband	
		Jacob Jeromy Graham	
		Brian R. Moore	
		Thomas Patrick Wymer	
		Daniel Dean Jones	
		Deborah Lynn Johnston f/k/a Deborah Lynn Softley	
		Charles Lee Barrett	
		Ruth Ann Bankey	
		Nancy Luann Pressler	
		Christina Marie Trimmer	
		Ammon Arden Burley, Jr. and Pamela Jean Burley, husband and wife	
		Mildred Eva Casemen	
		Stacie K. Clark	
		Margaret M. DiCola	
		Donald Wayne Fish and Beth Fish, husband and wife	
		Frederick William Fish and Patricia A. Fish, husband and wife	
		Russell Edward Fish, Jr. and Mildred I. Fish, husband and wife	
		Carl Randolph Gable	
		Kelly Marie Winnett and Lee Winnett, wife and husband	
		Jeffery Glenn Zurcher	
		Debra Daun Oesch and William E. Oesch, wife and husband	
		Bonnie E. Antoniuk	
		Sharon K. Barnes	
		Treasa I. Charbonneau	
		Linda L. Conaway	
		Linda Marlene Crothers	
		Donna Rae Griebling	
		Connie Sue Fish	
		Dorothy Ann Guay	
		Michael Walter Dunn	
		James Edward Fish	
		Joseph Allen Fish	
		Karen Lynne Fish	
		Leslie Paul Fish	
		Theresa Ann Harvey	
		JoEllen Haughawout	
		Kathleen M. Jackson	
		Misty Lynn Monteleon	
		Brandon Lee Moser	
		Laurie K. Moser	
		Rachel Elizabeth Moser	
		Richard A. Moser	
		Marla Kaye Peters	
		Sharon Ann Ramsey	
		Linda Ann Sky	
		Lori Jean Smith	
		George Edward Snodgrass	
		Kristopher Logan Whitfield	
		Susan K. Collins	
		Jeffery Allen Fish	
TRACT ID	**SURFACE OWNER**	**LESSOR**	**PIN**
11	Russell E. Fish Jr., et al	Albert Gray, Minnie B. Gray, Robert L. Gray, Violet A. Gray, Ethelynn McClure and Eugene McClure, her husband, Arthur Gray and Wanda Gray, his wife, Ross A. Gray and Lena B. Gray, his wife, and Mae Fish	15-6-37
		The Manufacturers Light and Heat Company	
		Columbia Gas Transmission Corporation	
		Columbia Gas Transmission, LLC	
		NiSource Energy Ventures, LLC	
		Columbia Energy Ventures, LLC	
		CNX Gas Company LLC	
		Noble Energy, LLC	
		HG Energy II Appalachia, LLC	
TRACT ID	**SURFACE OWNER**	**LESSOR**	**PIN**
12	Kenneth Roger Bush, et al	Kenneth Bush and Garnet Bush, his wife	15-6-38
		The Manufacturers Light and Heat Company	
		Columbia Gas Transmission Corporation	
		Columbia Gas Transmission, LLC	
		NiSource Energy Ventures, LLC	
		Columbia Energy Ventures, LLC	
		CNX Gas Company LLC	
		Noble Energy, LLC	
		HG Energy II Appalachia, LLC	

10/23/2026

TRACT ID	SURFACE OWNER	LESSOR	PIN
13	Shawn R. Bush	Lloyd Bush and Charlotte Bush, his wife	15-6-39.1
		The Manufacturers Light and Heat Company	
		Columbia Gas Transmission Corporation	
		Columbia Gas Transmission, LLC	
		NiSource Energy Ventures, LLC	
		Columbia Energy Ventures, LLC	
		CNX Gas Company LLC	
		Noble Energy, LLC	
		HG Energy II Appalachia, LLC	
TRACT ID	SURFACE OWNER	LESSOR	PIN
14	Kenneth Roger Bush, et al	Lloyd Bush and Charlotte Bush, his wife	15-6-39
		The Manufacturers Light and Heat Company	
		Columbia Gas Transmission Corporation	
		Columbia Gas Transmission, LLC	
		NiSource Energy Ventures, LLC	
		Columbia Energy Ventures, LLC	
		CNX Gas Company LLC	
		Noble Energy, LLC	
		HG Energy II Appalachia, LLC	
TRACT ID	SURFACE OWNER	LESSOR	PIN
15	Shawn R. Bush	Theodore G. Warner	15-6-40
		CNX Gas Company LLC	
		Noble Energy, Inc.	
		HG Energy II Appalachia, LLC	
TRACT ID	SURFACE OWNER	LESSOR	PIN
16	Shawn R. Bush	Theodore G. Warner	p/o 15-6-43
		CNX Gas Company LLC	
		Noble Energy, Inc.	
		HG Energy II Appalachia, LLC	
TRACT ID	SURFACE OWNER	LESSOR	PIN
17A	Robert Phillip Miner and Karen Marie Clegg	Bounty Minerals, LLC	p/o 15-6-42
TRACT ID	SURFACE OWNER	LESSOR	PIN
18	Mary McMillan	Sandra D. Offenberg and Grant R. Offenberg, wife and husband	15-6-44
		Larry G. McMillan a/k/a Larry Glenn McMillan, by and through his Guardian and/or Conservator, Sandra Diane Offenberg	
TRACT ID	SURFACE OWNER	LESSOR	PIN
20	Debra Dague, et al	William R. McGary and Juanita L. McGary, husband and wife	p/o 15-5-10
		The Manufacturers Light and Heat Company	
		Columbia Gas Transmission Corporation	
		Columbia Gas Transmission, LLC	
		NiSource Energy Ventures, LLC	
		Columbia Energy Ventures, LLC	
		CNX Gas Company, LLC	
		Noble Energy, Inc	
		HG Energy II Appalachia, LLC	
TRACT ID	SURFACE OWNER	LESSOR	PIN
23	CNX Land LLC	George W. Dunn and Hazel L. Dunn, his wife	15-5-11
		The Manufacturers Light and Heat Company	
		Columbia Gas Transmission Corporation	
		Columbia Gas Transmission, LLC	
		NiSource Energy Ventures, LLC	
		Columbia Energy Ventures, LLC	
		CNX Gas Company, LLC	
		Noble Energy, Inc	
		HG Energy II Appalachia, LLC	
		Phillip G. Rexroad and Carolyn Rexroad, his wife; and Rodney L. Dunn and Rose Dunn, his wife	
		Consol Pennsylvania Coal Company	
		CNX Gas Company LLC	
		CNX Gas Company LLC	
		Noble Energy, Inc.	
		HG Energy II Appalachia, LLC	
TRACT ID	SURFACE OWNER	LESSOR	PIN
28	Linda M. Rush, et al	A. E. Blake and Edna T. Blake, h/w, Lorena Blake and R. R. Blake and Estella Blake, husband and wife	15-10-17 15-10-18
		The Manufacturers Light and Heat Company	
		Columbia Gas Transmission Corporation	
		Columbia Gas Transmission, LLC	
		NiSource Energy Ventures, LLC	
		Columbia Energy Ventures, LLC	
		CNX Gas Company, LLC	
		Noble Energy, Inc	
		HG Energy II Appalachia, LLC	

10/23/2026

TRACT ID	SURFACE OWNER	LESSOR	PIN
29	Wayne and Doris Turk Irrevocable Trust	Carl Turk	15-10-19
		Columbia Gas Transmission Corporation	
		Columbia Gas Transmission, LLC	
		NiSource Energy Ventures, LLC	
		NiSource Energy Ventures, LLC	
		CNX Gas Company, LLC Noble Energy, Inc	
		Columbia Energy Ventures, LLC	
		Chesapeake Appalachia, L.L.C.	
		Statoil USA Onshore Properties Inc.	
		SWN Exchange Titleholder, LLC	
		Statoil USA Onshore Properties Inc.	
		SWN Production Company, LLC Equinor USA Onshore Properties Inc.	
		Equinor USA Onshore Properties Inc.	
		SWN Production Company, LLC	
TRACT ID	SURFACE OWNER	LESSOR	PIN
30	Wayne and Doris Turk Irrevocable Trust	Carl Turk	15-10-20
		Columbia Gas Transmission Corporation	
		Columbia Gas Transmission, LLC	
		NiSource Energy Ventures, LLC	
		NiSource Energy Ventures, LLC	
		CNX Gas Company, LLC Noble Energy, Inc	
		Columbia Energy Ventures, LLC	
		Chesapeake Appalachia, L.L.C.	
		Statoil USA Onshore Properties Inc.	
		SWN Exchange Titleholder, LLC	
		Statoil USA Onshore Properties Inc.	
		SWN Production Company, LLC Equinor USA Onshore Properties Inc.	
		Equinor USA Onshore Properties Inc.	
		SWN Production Company, LLC	
TRACT ID	SURFACE OWNER	LESSOR	PIN
31	Wayne and Doris Turk Irrevocable Trust	Carl Turk	15-10-21
		Columbia Gas Transmission Corporation	
		Columbia Gas Transmission, LLC	
		NiSource Energy Ventures, LLC	
		NiSource Energy Ventures, LLC	
		CNX Gas Company LLC Noble Energy, Inc	
		Columbia Energy Ventures, LLC	
		Chesapeake Appalachia, L.L.C.	
		Statoil USA Onshore Properties Inc.	
		SWN Exchange Titleholder, LLC	
		Statoil USA Onshore Properties Inc.	
		SWN Production Company, LLC Equinor USA Onshore Properties Inc.	
		Equinor USA Onshore Properties Inc.	
		SWN Production Company, LLC	
TRACT ID	SURFACE OWNER	LESSOR	PIN
38	George W. Wilson Jr., et al	George W. Wilson, Jr. and Marie Wilson f/k/a Leona Marie Sutton, husband and wife	15-11-9.2
TRACT ID	SURFACE OWNER	LESSOR	PIN
39	Leona Marie Sutton, et al	George W. Wilson, Jr. and Marie Wilson f/k/a Leona Marie Sutton, husband and wife	15-11-9.1
TRACT ID	SURFACE OWNER	LESSOR	PIN
40	David L. Kinney, et al	David L Kinney and Raymond P Kinney	p/o 15-11-9
		CNX Gas Company LLC	
		CNX Gas Company LLC	
		Noble Energy, Inc	
		HG Energy II Appalachia, LLC	
		HG Energy II Appalachia, LLC	
TRACT ID	SURFACE OWNER	LESSOR	PIN
41	Rodney J. Kinney, et ux	Samuel F. Cottrell and Sheila Cottrell, husband and wife	15-11-8
		Leon Kinney and Ella Kinney, husband and wife	
		Robert S. Neely and Jodi Neely, husband and wife	
		Rodney J. Kinney and Debra J. Kinney, husband and wife	
		David Kinney	
		TH Exploration, LLC	
TRACT ID	SURFACE OWNER	LESSOR	PIN
42	Leon L. Kinney	Samuel F. Cottrell and Sheila A. Cottrell, husband and wife	15-11-8.1
		Leon L. Kinney and Ella I. Kinney, husband and wife	
		Robert S. Neely and Jodi L. Neely, husband and wife	
		Rodney J. Kinney and Debra Kinney, husband and wife	
		TH Exploration, LLC	
		David Kinney a/k/a John David Kinney	

10/23/2026

TRACT ID	SURFACE OWNER	LESSOR	PIN
43	Leona Marie Sutton, et al	Bonnie Mike	15-11-1.2
		Dan Williamson a/k/a Daniel Williamson	
		John J. Albers	
		Ginger Scott a/k/a Ginger Williamson Scott	
		Michael Albers	
		Michael Elliott	
		Joseph Scott	
		Jennifer Scott	
		Connie Wright and Richard Wright, wife and husband	
		Thomas Albers	
		Michael Boone	
		John J. Albers Jr. a/k/a John Joseph Albers Jr.	
		Jade Williamson	
		Ryan G. Follweiler f/k/a Ryan Elliot	

TRACT ID	SURFACE OWNER	LESSOR	PIN
44	Leon L. Kinney	Bonnie Mike	15-11-1.1
		Dan Williamson a/k/a Daniel Williamson	
		John. J. Albers	
		Ginger Scott a/k/a Ginger Williamson Scott	
		Michael Albers	
		Michael Elliott	
		Joseph Scott	
		Jennifer Scott	
		Connie Wright and Richard Wright, wife and husband	
		Thomas Albers	
		Michael Boone	
		John J. Albers Jr. a/k/a John Joseph Albers Jr.	
		Jade Williamson	
		Ryan G. Follweiler f/k/a Ryan Elliot	

10/23/2026