WR-35
Rev. 8/23/13

State of West Virginia
Department of Environmental Protection - Office of Oil and Gas
Well Operator's Report of Well Work

API 47 - 051 - 02551-00-00 County MARSHALL District WEBSTER
Quad MAJORSVILLE Pad Name MAJ8 Field/Pool Name
Farm name CNX Gas Company LLC Well Number MAJ8KHSM
Operator (as registered with the OOG) CNX GAS COMPANY LLC
Address 1000 HORIZON VUE DRIVE City CANONSBURG State PA Zip 15317

As Drilled location NAD 83/UTM Attach an as-drilled plat, profile view, and deviation survey
Top hole Northing 4419792.81 Easting 536410.43
Landing Point of Curve Northing 4419254.53 Easting 535658.23
Bottom Hole Northing 4416462.02 Easting 537825.04

Elevation (ft) 1,190' GL Type of Well ■New □ Existing Type of Report □Interim ■Final

Permit Type □ Deviated □ Horizontal ■ Horizontal 6A □ Vertical Depth Type □ Deep ■ Shallow

Type of Operation □ Convert □ Deepen ■ Drill □ Plug Back □ Redrilling □ Rework ■ Stimulate

Well Type □ Brine Disposal □ CBM ■ Gas ■ Oil □ Secondary Recovery □ Solution Mining □ Storage □ Other

Type of Completion ■ Single □ Multiple Fluids Produced ■ Brine ■Gas □ NGL ■ Oil □ Other
Drilled with □ Cable ■ Rotary

Drilling Media Surface hole ■ Air □ Mud □Fresh Water Intermediate hole ■ Air □ Mud □ Fresh Water □ Brine
Production hole □ Air ■ Mud □ Fresh Water □ Brine

Mud Type(s) and Additive(s)
SYNTHETIC BASED FLUID
ADDITIVES: ABS MUL (EMULSIFIER), CALCIUM CHLORIDE, FLR PLUS (GILSONITE), CLAYTONE EM (SUSPENSION AGENT), AES WA II (WETTING AGENT), LIME

Date permit issued 05.15.2025 Date drilling commenced 10.01.2025 (spud) Date drilling ceased 02.20.2026
Date completion activities began Date completion activities ceased
Verbal plugging (Y/N) N Date permission granted N/A Granted by N/A

RECEIVED
Office Of Oil and Gas
OCT 09 2026
WV Department of
Environmental Protection

Please note: Operator is required to submit a plugging application within 5 days of verbal permission to plug

Freshwater depth(s) ft 55', 340' Open mine(s) (Y/N) depths N
Salt water depth(s) ft 1347', 1502' Void(s) encountered (Y/N) depths None Anticipated
Coal depth(s) ft 422'-424', 425'-428', 622'-626', 702'-704', 705'-710', 1,107'-1,108', 1,311'-1,312', 1,387'-1,38 Cavern(s) encountered (Y/N) depths N
Is coal being mined in area (Y/N) N

Reviewed by:

APPROVED

10/23/2026
10/14/2026

API 47- 051 - 02551-00-00 Farm name CNX Gas Company LLC Well number MAJ8KHSM

CASING STRINGS	Hole Size	Casing Size	Depth	New or Used	Grade wt/ft	Basket Depth(s)	Did cement circulate (Y/ N) * Provide details below*
Conductor	28 "	20"	40'	NEW	94lb/ft	N/A	GROUT TO SURFACE
Surface	17.5"	13.375"	1,156'	NEW	J-55 54.5lb/ft	N/A	Y - CEMENT TO SURFACE
Coal							
Intermediate 1	12.25"	9.625"	2,231'	NEW	J-55 36lb/ft	N/A	Y - CEMENT TO SURFACE
Intermediate 2							
Intermediate 3							
Production	8.5"	5.5"	19,625'	NEW	P-110 CY 20lb/ft	N/A	Y - TOC @ 1,426'
Tubing							
Packer type and depth set							

Comment Details ALL DEPTHS ARE REFERENCED GLE = 18'5"
4.25" x 5.5" Cased Hole Liner ran from 14' to 70' inside of the 5.5" Production Casing

CEMENT DATA	Class/Type of Cement	Number of Sacks	Slurry wt (ppg)	Yield (ft^3/sks)	Volume (ft^3)	Cement Top (MD)	WOC (hrs)
Conductor							
Surface	CLASS A	880	15.6	1.20	1,056	Surface	8
Coal							
Intermediate 1	CLASS A	775	15.6	1.18	915	Surface	8
Intermediate 2							
Intermediate 3							
Production	CLASS A	3,755	15.0	1.12	4,206	1,426'	8
Tubing							

Drillers TD (ft) 19,663' Loggers TD (ft) 19,663'
Deepest formation penetrated MARCELLUS Plug back to (ft) N/A
Plug back procedure

Kick off depth (ft) 6,741' (MD) 5,910' (TVD)

Check all wireline logs run ☐ caliper ☐ density ☐ deviated/directional ☐ induction
☐ neutron ☐ resistivity ☐ gamma ray ☐ temperature ☐ sonic

Well cored ☐ Yes ■ No Conventional Sidewall Were cuttings collected ■ Yes ☐ No

DESCRIBE THE CENTRALIZER PLACEMENT USED FOR EACH CASING STRING
SURFACE: Centralize every other joint from shoe to surface; 13 placed
INTERMIEDIATE: Centralize every third joint from shoe to surface; 18 placed
PRODUCTION: Centralize every joint from shoe to TOC; 425 placed

RECEIVED
Office Of Oil and Gas
OCT 09
WV Department of
Environmental Protection

WAS WELL COMPLETED AS SHOT HOLE ■ Yes ☐ No DETAILS Plug and Perf

WAS WELL COMPLETED OPEN HOLE? ☐ Yes ■ No DETAILS

WERE TRACERS USED ☐ Yes ■ No TYPE OF TRACER(S) USED

10/23/2026

API 47- 051 - 02551-00-00 Farm name CNX Gas Company LLC Well number MAJ8KHSM

PERFORATION RECORD

Stage No.	Perforation date	Perforated from MD ft.	Perforated to MD ft.	Number of Perforations	Formation(s)
	SEE	ATTACHMENT	1		

Please insert additional pages as applicable.

STIMULATION INFORMATION PER STAGE

Complete a separate record for each stimulation stage.

Stage No.	Stimulations Date	Ave Pump Rate (BPM)	Ave Treatment Pressure (PSI)	Max Breakdown Pressure (PSI)	ISIP (PSI)	Amount of Proppant (lbs)	Amount of Water (bbls)	Amount of Nitrogen/other (units)
		SEE	ATTACHMENT	2				

RECEIVED
Office Of Oil and Gas
OCT 09 2026
WV Department of
Environmental Protection

Please insert additional pages as applicable.

10/23/2026

API 47- 051 - 02551-00-00 Farm name CNX Gas Company LLC Well number MAJ8KHSM

PRODUCING FORMATION(S)	DEPTHS		
MARCELLUS	6,570' TVD	7,832' MD	

Please insert additional pages as applicable.

GAS TEST □ Build up □ Drawdown ■ Open Flow OIL TEST ■ Flow □ Pump

SHUT-IN PRESSURE Surface 1400 psi Bottom Hole _____ psi DURATION OF TEST 24 hrs

OPEN FLOW	Gas	Oil	NGL	Water	GAS MEASURED BY
	1032 mcfpd	0 bpd	0 bpd	2928 bpd	□ Estimated ■ Orifice □ Pilot

LITHOLOGY/ FORMATION	TOP DEPTH IN FT NAME TVD	BOTTOM DEPTH IN FT TVD	TOP DEPTH IN FT MD	BOTTOM DEPTH IN FT MD	DESCRIBE ROCK TYPE AND RECORD QUANTITY AND TYPE OF FLUID (FRESHWATER, BRINE, OIL, GAS, H_2S, ETC)
	0		0		
					(SEE ATTACHED FORMATION LOG)

RECEIVED
Office Of Oil and Gas
OCT 09 2026
WV Department of
Environmental Protection

Please insert additional pages as applicable.

Drilling Contractor PRECISION DRILLING
Address 125 TECHNOLOGY DRIVE City CANONSBURG State PA Zip 15317

Logging Company SCIENTIFIC DRILLING
Address 124 VISTA DRIVE City CHARLEROI State PA Zip 15022

Cementing Company NexTier
Address 8300 ROUTE 119 NORTH City BLACKLICK State PA Zip 15716

Stimulating Company EVOLUTION WELL SERVICES
Address 1780 HUGHES LANDING BLVD., SUITE 125 City THE WOODLANDS State TX Zip 77380
Please insert additional pages as applicable.

Completed by MIKE HONCE Telephone 304-406-8909
Signature Mike Honce Title Superintendent Completions Date 10.06.2026

Submittal of Hydraulic Fracturing Chemical Disclosure Information Attach copy of FRACFOCUS Registry

10/23/2026

ATTACHMENT 1: MAJ8KHSM 47-051-02551

Perforations

Well Name	Perforation Stage Number	Date	Top Depth	Bottom Depth	Perfs Open	Reservoir Zone
MAJ8KHSM	50	8/21/2026 17:00	7,874.8	8,084.0	48	Marcellus Shale
MAJ8KHSM	49	8/21/2026 13:06	8,112.8	8,322.0	48	Marcellus Shale
MAJ8KHSM	48	8/21/2026 9:17	8,350.8	8,560.0	48	Marcellus Shale
MAJ8KHSM	47	8/21/2026 5:27	8,588.8	8,798.0	48	Marcellus Shale
MAJ8KHSM	46	8/20/2026 22:10	8,826.8	9,036.0	48	Marcellus Shale
MAJ8KHSM	45	8/20/2026 12:49	9,064.8	9,274.0	48	Marcellus Shale
MAJ8KHSM	44	8/20/2026 5:06	9,302.8	9,512.0	48	Marcellus Shale
MAJ8KHSM	43	8/19/2026 23:17	9,540.8	9,750.0	48	Marcellus Shale
MAJ8KHSM	42	8/19/2026 19:36	9,778.8	9,988.0	48	Marcellus Shale
MAJ8KHSM	41	8/19/2026 10:41	10,016.8	10,226.0	48	Marcellus Shale
MAJ8KHSM	40	8/19/2026 4:13	10,254.8	10,464.0	48	Marcellus Shale
MAJ8KHSM	39	8/19/2026 0:22	10,492.8	10,702.0	48	Marcellus Shale
MAJ8KHSM	38	8/18/2026 20:35	10,730.8	10,940.0	48	Marcellus Shale
MAJ8KHSM	37	8/18/2026 17:04	10,968.8	11,178.0	48	Marcellus Shale
MAJ8KHSM	36	8/18/2026 1:48	11,206.8	11,416.0	48	Marcellus Shale
MAJ8KHSM	35	8/17/2026 19:12	11,444.8	11,654.0	48	Marcellus Shale
MAJ8KHSM	34	8/17/2026 10:43	11,682.8	11,892.0	48	Marcellus Shale
MAJ8KHSM	33	8/17/2026 5:58	11,920.8	12,130.0	48	Marcellus Shale
MAJ8KHSM	32	7/13/2026 14:40	12,158.8	12,368.0	48	Marcellus Shale
MAJ8KHSM	31	7/13/2026 11:27	12,396.8	12,606.0	48	Marcellus Shale
MAJ8KHSM	30	7/12/2026 16:41	12,634.8	12,844.0	48	Marcellus Shale
MAJ8KHSM	29	7/12/2026 5:37	12,872.8	13,082.0	48	Marcellus Shale
MAJ8KHSM	28	7/11/2026 23:19	13,110.8	13,320.0	48	Marcellus Shale
MAJ8KHSM	27	7/11/2026 6:55	13,348.7	13,557.1	48	Marcellus Shale
MAJ8KHSM	26	7/10/2026 20:50	13,585.7	13,794.1	48	Marcellus Shale
MAJ8KHSM	25	7/10/2026 17:40	13,822.7	14,031.1	48	Marcellus Shale
MAJ8KHSM	24	7/10/2026 15:06	14,059.7	14,268.1	48	Marcellus Shale
MAJ8KHSM	23	7/9/2026 14:16	14,296.7	14,505.1	48	Marcellus Shale
MAJ8KHSM	22	7/9/2026 7:15	14,533.7	14,742.1	48	Marcellus Shale
MAJ8KHSM	21	7/9/2026 0:14	14,770.7	14,979.1	48	Marcellus Shale
MAJ8KHSM	20	7/7/2026 13:41	15,007.7	15,216.1	48	Marcellus Shale
MAJ8KHSM	19	7/7/2026 7:41	15,244.7	15,453.1	48	Marcellus Shale
MAJ8KHSM	18	7/6/2026 23:16	15,481.7	15,690.1	48	Marcellus Shale
MAJ8KHSM	17	7/6/2026 17:40	15,718.7	15,927.1	48	Marcellus Shale
MAJ8KHSM	16	7/6/2026 7:59	15,955.7	16,164.1	48	Marcellus Shale
MAJ8KHSM	15	7/5/2026 23:57	16,192.7	16,401.1	48	Marcellus Shale
MAJ8KHSM	14	7/5/2026 17:51	16,429.7	16,638.1	48	Marcellus Shale
MAJ8KHSM	13	7/5/2026 10:45	16,666.7	16,875.1	48	Marcellus Shale
MAJ8KHSM	12	7/5/2026 4:07	16,903.7	17,112.1	48	Marcellus Shale
MAJ8KHSM	11	7/4/2026 20:22	17,140.7	17,349.1	48	Marcellus Shale
MAJ8KHSM	10	7/4/2026 10:07	17,377.7	17,586.1	48	Marcellus Shale
MAJ8KHSM	9	7/4/2026 3:26	17,614.7	17,823.1	48	Marcellus Shale
MAJ8KHSM	8	7/3/2026 20:45	17,851.7	18,060.1	48	Marcellus Shale

RECEIVED
Office Of Oil and Gas
OCT 09 2026
WV Department of
Environmental Protection

10/23/2026

ATTACHMENT 1: MAJ8KHSM 47-051-02551

Perforations

Well Name	Perforation Stage Number	Date	Top Depth	Bottom Depth	Perfs Open	Reservoir Zone
MAJ8KHSM	7	7/3/2026 13:51	18,088.7	18,297.1	48	Marcellus Shale
MAJ8KHSM	6	7/3/2026 5:45	18,325.7	18,534.1	48	Marcellus Shale
MAJ8KHSM	5	7/2/2026 22:31	18,562.7	18,771.1	48	Marcellus Shale
MAJ8KHSM	4	7/2/2026 16:13	18,799.7	19,008.1	48	Marcellus Shale
MAJ8KHSM	3	7/1/2026 15:31	19,036.7	19,245.1	48	Marcellus Shale
MAJ8KHSM	2	7/1/2026 0:12	19,273.7	19,482.1	48	Marcellus Shale
MAJ8KHSM	1	6/30/2026 21:34	19,536.4	19,588.3	16	Marcellus Shale

RECEIVED
Office Of Oil and Gas
OCT 09 2026
WV Department of
Environmental Protection

10/23/2026

ATTACHMENT 2: MAJ8KHSM 47-051-02551

Stim/Frac Proppant

Well Name	Stage #	Start Date	Treat Pressure Avg	Treat Pressure Max	Slurry Rate Avg	Instant. Shut-in Pressure	Type	Sand Size
MAJ8KHSM	1	6/30/2026 21:34	9,376.0	9,635.0	92	4,522.0	sand	100m
MAJ8KHSM	2	7/1/2026 5:56	9,533.0	10,246.8	92	4,479.0	sand	100m
MAJ8KHSM	3	7/2/2026 0:08	9,308.0	10,046.0	94	4,426.0	sand	100m
MAJ8KHSM	4	7/2/2026 16:59	9,655.0	10,270.3	93	4,914.0	sand	100m
MAJ8KHSM	5	7/2/2026 23:11	9,719.0	10,338.0	94	5,148.0	sand	100m
MAJ8KHSM	6	7/3/2026 6:50	9,793.4	10,254.8	93	4,615.0	sand	100m
MAJ8KHSM	7	7/3/2026 14:22	9,960.9	10,396.0	94	4,870.0	sand	100m
MAJ8KHSM	8	7/3/2026 21:58	9,568.0	10,286.0	94	4,837.0	sand	100m
MAJ8KHSM	9	7/4/2026 4:26	9,667.0	10,234.0	94	4,600.0	sand	100m
MAJ8KHSM	10	7/4/2026 17:58	9,574.0	10,335.0	94	4,556.0	sand	100m
MAJ8KHSM	11	7/5/2026 1:04	9,648.0	10,340.0	94	4,740.0	sand	100m
MAJ8KHSM	12	7/5/2026 7:20	9,777.0	10,191.0	94	4,414.0	sand	100m
MAJ8KHSM	13	7/5/2026 14:02	9,795.0	10,307.0	94	4,672.0	sand	100m
MAJ8KHSM	14	7/5/2026 21:28	9,826.0	10,342.0	94	4,868.0	sand	100m
MAJ8KHSM	15	7/6/2026 5:11	9,819.0	10,368.0	94	4,676.0	sand	100m
MAJ8KHSM	16	7/6/2026 13:19	9,654.0	10,374.0	94	4,722.0	sand	100m
MAJ8KHSM	17	7/6/2026 20:14	9,363.0	10,326.0	93	4,976.0	sand	100m
MAJ8KHSM	18	7/7/2026 4:17	9,304.2	10,167.7	94	4,845.0	sand	100m
MAJ8KHSM	19	7/7/2026 11:00	9,336.0	10,108.6	94	4,643.0	sand	100m
MAJ8KHSM	20	7/8/2026 21:55	9,295.0	10,340.0	94	5,327.0	Sand	100m
MAJ8KHSM	21	7/9/2026 4:54	8,879.0	9,987.0	94	5,100.0	sand	100m
MAJ8KHSM	22	7/9/2026 10:06	8,791.0	9,979.1	95	5,089.0	sand	100m
MAJ8KHSM	23	7/10/2026 8:16	9,140.0	9,975.8	94	5,216.0	sand	100m
MAJ8KHSM	24	7/10/2026 15:23	9,219.6	9,979.9	95	4,850.0	Sand	100m
MAJ8KHSM	25	7/10/2026 18:31	9,295.0	10,219.0	95	4,938.0	Sand	100m
MAJ8KHSM	26	7/10/2026 21:43	9,063.0	10,265.0	94	4,789.0	Sand	100m
MAJ8KHSM	27	7/11/2026 21:02	9,026.0	10,235.0	94	4,773.0	Sand	100m
MAJ8KHSM	28	7/12/2026 3:20	8,768.0	9,965.0	94	5,067.0	sand	100m
MAJ8KHSM	29	7/12/2026 10:48	8,551.0	10,006.0	95	5,016.0	sand	100m
MAJ8KHSM	30	7/13/2026 9:32	8,303.0	9,227.2	94	4,955.0	sand	100m
MAJ8KHSM	31	7/13/2026 12:47	8,438.6	9,970.7	95	4,984.0	sand	100m
MAJ8KHSM	32	8/17/2026 2:48	7,433.0	8,128.0	79	4,937.0	sand	100m
MAJ8KHSM	33	8/17/2026 7:52	7,426.0	7,990.0	81	4,873.0	sand	100m
MAJ8KHSM	34	8/17/2026 14:40	7,351.0	7,910.0	82	4,846.0	Sand	100m
MAJ8KHSM	35	8/17/2026 22:53	7,493.0	8,044.0	83	4,867.0	Sand	100m
MAJ8KHSM	36	8/18/2026 13:29	7,223.0	7,920.0	83	4,979.0	Sand	100m
MAJ8KHSM	37	8/18/2026 17:57	7,641.0	7,998.0	83	4,798.0	Sand	100m
MAJ8KHSM	38	8/18/2026 21:44	7,636.0	7,992.0	83	4,980.0	Sand	100m
MAJ8KHSM	39	8/19/2026 1:44	7,524.0	8,054.0	84	4,889.0	sand	100m
MAJ8KHSM	40	8/19/2026 5:43	7,165.0	7,926.0	83	4,898.0	sand	100m
MAJ8KHSM	41	8/19/2026 16:56	7,076.0	7,871.0	83	5,163.0	sand	100m
MAJ8KHSM	42	8/19/2026 20:41	7,178.0	7,985.0	84	5,012.0	sand	100m
MAJ8KHSM	43	8/20/2026 2:30	7,257.0	8,036.0	83	5,115.0	sand	100m
MAJ8KHSM	44	8/20/2026 10:18	7,197.0	7,890.0	83	4,806.0	sand	100m
MAJ8KHSM	45	8/20/2026 19:35	7,005.0	7,925.0	83	4,918.0	sand	100m
MAJ8KHSM	46	8/21/2026 2:55	6,921.0	7,353.0	82	4,730.0	sand	100m
MAJ8KHSM	47	8/21/2026 6:44	7,012.0	7,814.0	83	4,621.0	sand	100m

RECEIVED
Office of Oil and Gas
OCT 09 2026
WV Department of
Environmental Protection
10/23/2026

ATTACHMENT 2: MAJ8KHSM 47-051-02551

Stim/Frac Proppant

Well Name	Stage #	Start Date	Treat Pressure Avg	Treat Pressure Max	Slurry Rate Avg	Instant. Shut-in Pressure	Type	Sand Size
MAJ8KHSM	48	8/21/2026 10:38	6,985.0	7,862.0	83	4,827.0	sand	100m
MAJ8KHSM	49	8/21/2026 14:34	6,852.0	7,815.0	83	4,738.0	sand	100m
MAJ8KHSM	50	8/21/2026 21:48	6,848.0	7,681.8	83	4,705.0	sand	100m

RECEIVED
Office Of Oil and Gas
OCT 09
WV Department of
Environmental Protection

10/23/2026

API: 47-051-02551

CNX RESOURCES LLC

WELL NAME: MAJ8KHSM

All depths are referenced to KB

LITHOLOGIES

LITHOLOGY / FORMATION NAME	TOP DEPTH IN FT TVD	BOTTOM DEPTH IN FT TVD	TOP DEPTH IN FT MD	BOTTOM DEPTH IN FT MD	DESCRIBE ROCK TYPE AND RECORD QUANTITY AND TYPE OF FLUID (FRESHWATER, BRINE, OIL, GAS, H2S, ETC)
Soil	0	48	0	48	Soil and Shale
un-named red shale siltstone and sand	48	422	48	422	Sand & Shale
Waynesburg 2 Coal Seam	422	424	422	424	Coal
Un-named shale and sand	424	425	424	425	Sand & Shale
Waynesburg 1 Coal Seam	425	428	425	428	Coal
Un-named shale and sand	428	622	428	622	Sand & Shale
Sewickley (Mapletown) Coal Seam	622	626	622	626	Coal
Un-named shale and sand	626	702	626	702	Sand & Shale
Roof Coal Zone	702	704	702	704	Coal
Un-named shale and sand	704	705	704	705	Sand & Shale
Pittsburgh Coal Seam	705	710	705	710	Coal
Un-named shale and sand	710	755	710	755	Sand & Shale
Interbedded Red Rock and Shale	755	1107	755	1107	Oxidized Shale
Mahoning Coal Seam	1107	1108	1107	1108	Coal
Un-named shale and sand	1108	1302	1108	1302	Sand & Shale
Gas Sand	1302	1309	1302	1309	Sandstone
Middle Kittanning Coal Seam	1311	1312	1311	1312	Coal
Un-named shale and sand	1312	1347	1312	1347	Sand & Shale
1st Salt Sand	1347	1387	1347	1387	Sandstone
Lower Kittanning Coal Seam	1387	1388	1387	1388	Coal
Un-named shale and sand	1388	1459	1388	1459	Sand & Shale
Clarion Coal Seam	1459	1461	1459	1461	Coal
Un-named shale and sand	1461	1524	1461	1524	Sand & Shale
2nd Salt Sand	1524	1614	1524	1614	Sandstone
3rd Salt Sand (Maxton)	1614	1702	1614	1702	Sandstone
Big Lime	1702	1777	1702	1777	Limestone
Big Injun	1777	2020	1777	2020	Sandstone
Un-named shale and sand	2020	2152	2020	2152	Sand & Shale
Gantz Sand	2152	2158	2152	2158	Sandstone
Un-named shale and sand	2158	2294	2158	2311	Sand & Shale
50 Foot Sand	2294	2339	2311	2357	Sandstone
Un-named shale and sand	2339	2368	2357	2387	Sand & Shale
30 Foot Sand	2368	2396	2387	2416	Sandstone

RECEIVED
Office of Oil and Gas
OCT 09 2026
WV Department of
Environmental Protection

API: 47-051-02551

CNX RESOURCES LLC

WELL NAME: MAJ8KHSM

All depths are referenced to KB

LITHOLOGIES

LITHOLOGY / FORMATION NAME	TOP DEPTH IN FT TVD	BOTTOM DEPTH IN FT TVD	TOP DEPTH IN FT MD	BOTTOM DEPTH IN FT MD	DESCRIBE ROCK TYPE AND RECORD QUANTITY AND TYPE OF FLUID (FRESHWATER, BRINE, OIL, GAS, H2S, ETC)
Un-named shale and sand	2396	2581	2416	2610	Sand & Shale
Nineveh Sand	2581	2587	2610	2617	Sandstone
Un-named shale and sand	2587	2690	2617	2727	Sand & Shale
Gordon Stray Sand	2690	2698	2727	2735	Sandstone
Un-named shale and sand	2698	2730	2735	2770	Sand & Shale
Fourth Sand	2730	2756	2770	2797	Sandstone
Un-named shale and sand	2756	2845	2797	2894	Sand & Shale
Fifth Sand	2845	2879	2894	2932	Sandstone
Un-named shale and sand	2879	3271	2932	3383	Sand & Shale
Elizabeth Sand	3271	3312	3383	3434	Sandstone
Un-named shale and sand	3312	4442	3434	4862	Sand & Shale
Bradford	4442	4484	4862	4915	Sandstone
Un-named shale and sand	4484	4759	4915	5266	Grey Shale
1st Elk	4759	4835	5266	5364	Sandstone
Un-named shale and sand	4835	4969	5364	5536	Grey Shale
2nd Elk	4969	5021	5536	5603	Sandstone
Un-named shale and sand	5021	5836	5603	6641	Grey Shale
Rhinestreet	5836	6202	6641	7108	Siltstone
Cashaqua	6202	6322	7108	7271	Grey Shale
Middlesex	6322	6386	7271	7370	Black Shale

RECEIVED
Office Of Oil and Gas
OCT 0 9
WV Department of
Environmental Protection

Hydraulic Fracturing Fluid Product Component Information Disclosure

Job Start Date:	06/30/2026
Job End Date:	08/21/2026
State:	West Virginia
County:	Marshall
API Number:	47-051-02551-00-00
Operator Name:	CNX Gas Company LLC
Well Name and Number:	MAJ8 KHSM
Latitude:	39.927541
Longitude:	-80.573983
Datum:	NAD83
Federal Well:	NO
Indian Well:	NO
True Vertical Depth:	7850
Total Base Water Volume (gal)*:	17457384
Total Base Non Water Volume:	0

FracFocus Chemical Disclosure Registry

Water Source	Percent

Hydraulic Fracturing Fluid Composition:

Trade Name	Supplier	Purpose	Ingredients	Chemical Abstract Service Number (CAS #)	Maximum Ingredient Concentration in Additive (% by mass)**	Maximum Ingredient Concentration in HF Fluid (% by mass)**	Comments
ACI-150	PVS-Nolwood Chemicals	Acid corrosion inhibitor					
Clearal 270a	Chemstream	Biocide					
EZ-A 431	Chemstream	Inhibitor in HCL					
HCL Acid (28%)	CHEMSTREAM	Acid					
ProSTREAM SCII-70	Chemstream	Processing aid for industrial application					
Sand	US Silica	Proppant					
StimSTREAM FR 9800	Chemstream	Friction Reducer					
Water	CNX	Carrier/Base Fluid					
Items above are Trade Names. Items below are the individual ingredients.							
			Water	7732-18-5	100.00000	83.64254	None

RECEIVED
Office Of Oil and Gas
OCT 09
WV Department of
Environmental Protection

10/23/2026


			Crystalline Silica in the form of Quartz	14808-60-7	99.90000	16.25163	None
			Acrylamide-Chloride Salt of Trimethylammonio-Ethyl Acrylate Copolymer	69418-26-4	40.00000	0.02299	None
			Alkanes, C12-26-Branched and Linear	90622-53-0	40.00000	0.02299	None
			Glutaraldehyde	111-30-8	30.00000	0.01041	None
			Hydrogen chloride	7647-01-0	28.00000	0.00521	None
			Quaternary Ammonium Compounds, Benzyl-C12-C16-alkyldimethyl, Chlorides	68424-85-1	10.00000	0.00411	None
			Didecyldimethylammonium Chloride	7173-51-5	10.00000	0.00347	None
			Ethoxylated Alcohols (C12-16)	68551-12-2	5.00000	0.00287	None
			Tetrakis (hydroxymethyl)phosphonium chloride	124-64-1	7.50000	0.00161	None
			AA/AMPS Copolymer	40623-75-4	7.50000	0.00161	None
			Polyoxyethylene Coconut Amine Des Quat	68071-91-0	7.50000	0.00161	None
			Ethanol	64-17-5	0.30000	0.00006	None
			Methyl alcohol	67-56-1	70.00000	0.00005	None
			Formaldehyde	7173-51-5	0.10000	0.00002	None
			Ethylene glycol	107-21-1	20.00000	0.00002	None
			Methanol	67-56-1	12.50000	0.00001	None
			prop-2yn-l-0l	107-19-7	10.00000	0.00001	None
			propan-2-01	67-63-0	10.00000	0.00001	None
			N,N-Dimethylformamide	68-12-2	10.00000	0.00001	None
			acetic acid	64-19-7	5.00000	0.00000	None
			Cinnamaldehyde	104-55-2	5.00000	0.00000	None
			2-Butoxyethanol	111-76-2	5.00000	0.00000	None
			Poly(oxy-1,2-ethanediyl), .alpha.-(4-nonylphenyl)-.omega.-hydroxy-, branched	127087-87-0	5.00000	0.00000	None
			Tar Bases, quinoline derivs, benzyl chloride-quat	72480-70-7	5.00000	0.00000	None

* Total Water Volume sources may include various types of water including fresh water, produced water, and recycled water
** Information is based on the maximum potential for concentration and thus the total may be over 100%

Note: For Field Development Products (products that begin with FDP), MSDS level only information has been provided. Ingredient information for chemicals subject to 29 CFR 1910.1200(i) and Appendix D are obtained from suppliers Material Safety Data Sheets (MSDS)

RECEIVED
Office Of Oil and Gas
OCT 09 2026
WV Department of Environmental Protection
10/23/2026

MAJ8KHSM
CNX Gas Company LLC

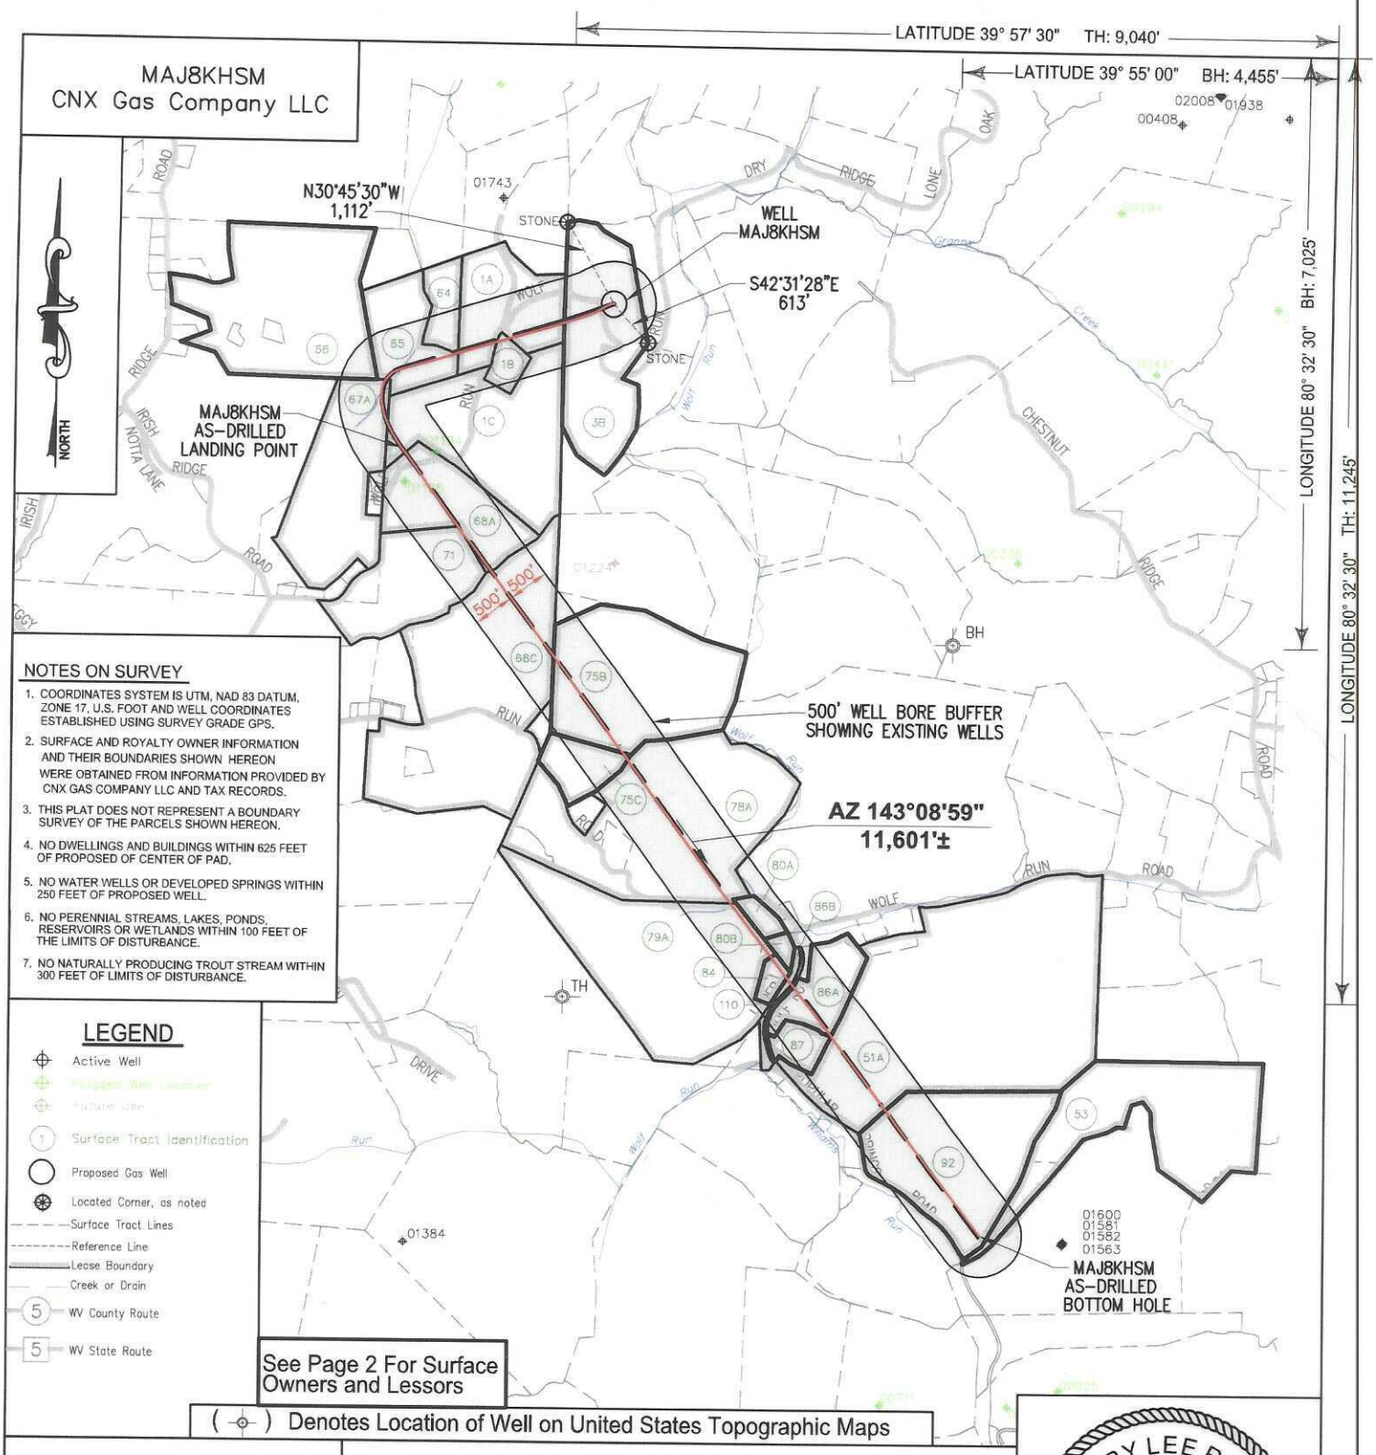

NOTES ON SURVEY

1. COORDINATES SYSTEM IS UTM, NAD 83 DATUM, ZONE 17, U.S. FOOT AND WELL COORDINATES ESTABLISHED USING SURVEY GRADE GPS.
2. SURFACE AND ROYALTY OWNER INFORMATION AND THEIR BOUNDARIES SHOWN HEREON WERE OBTAINED FROM INFORMATION PROVIDED BY CNX GAS COMPANY LLC AND TAX RECORDS.
3. THIS PLAT DOES NOT REPRESENT A BOUNDARY SURVEY OF THE PARCELS SHOWN HEREON.
4. NO DWELLINGS AND BUILDINGS WITHIN 625 FEET OF PROPOSED OF CENTER OF PAD.
5. NO WATER WELLS OR DEVELOPED SPRINGS WITHIN 250 FEET OF PROPOSED WELL.
6. NO PERENNIAL STREAMS, LAKES, PONDS, RESERVOIRS OR WETLANDS WITHIN 100 FEET OF THE LIMITS OF DISTURBANCE.
7. NO NATURALLY PRODUCING TROUT STREAM WITHIN 300 FEET OF LIMITS OF DISTURBANCE.

LEGEND

- Active Well
- Plugged Well Location
- Future Well
- Surface Tract Identification
- Proposed Gas Well
- Located Corner, as noted
- Surface Tract Lines
- Reference Line
- Lease Boundary
- Creek or Drain
- WV County Route
- WV State Route

See Page 2 For Surface Owners and Lessors

(⊕) Denotes Location of Well on United States Topographic Maps

KEYSTONE CONSULTANTS, LLC

I, the undersigned, hereby certify that this plat is correct to the best of my knowledge and belief and shows all the information required by law and the regulations issued and prescribed by the Department of Environmental Protection.

TERRY LEE ROWE
LICENSED
No. 2394
STATE OF WEST VIRGINIA
PROFESSIONAL SURVEYOR
SEAL

FILE NO:
DRAWING NO:
SCALE: 1" = 2000'
MINIMUM DEGREE OF ACCURACY: 1:2500
PROVEN SOURCE OF ELEVATION: NGS CORS Station

STATE OF WEST VIRGINIA
DEPARTMENT OF ENVIRONMENTAL PROTECTION
OIL AND GAS DIVISION

DATE: MARCH 25 20 26
OPERATORS WELL NO:
API WELL NO
47 - 051 - 02551
STATE COUNTY PERMIT

WELL TYPE: ☐ OIL ☒ GAS ☐ LIQUID INJECTION ☐ WASTE DISPOSAL
(IF GAS) PRODUCTION: ☐ STORAGE ☐ DEEP ☒ SHALLOW
LOCATION ELEVATION: 1190.7' WATERSHED: Upper Wheeling Creek QUADRANGLE: Majorsville
DISTRICT: Webster COUNTY: Marshall
SURFACE OWNER: John S. Kutis and Sylvia M. Kutis, Trustees of the John and Sylvia Kutis 20202 Irrevocable Trust dated March 12, 2020 ACREAGE: 53.20 ±
ROYALTY OWNER: John and Sylvia Kutis 2020 Irrevocable Trust, dated 03/12/2020 LEASE NO: 192678000 ACREAGE: 53.20 ±
PROPOSED WORK: ☒ DRILL ☐ CONVERT ☐ DRILL DEEPER ☒ FRACTURE OR STIMULATE ☐ PLUG OFF OLD FORMATION
☐ PERFORATE NEW FORMATION ☐ OTHER PHYSICAL CHANGE IN WELL (SPECIFY)
☐ PLUG AND ABANDON ☐ CLEAN OUT AND REPLUG TARGET FORMATION: Marcellus ESTIMATED DEPTH: TVD: 6,632'

10/23/2026

WELL OPERATOR: CNX Gas Company LLC
ADDRESS: 1000 Horizon Vue Drive
Canonsburg, PA 15317

DESIGNATED AGENT: Anthony Kendziora
ADDRESS: 111 Avondale Road
Fairmont, WV 26554

AS-DRILLED

MAJ8KHSM
CNX Gas Company LLC

PAGE 2 OF 4


TRACT ID	SURFACE OWNER	LESSOR	PIN
1A	Russel W. Strope, et al	Russell W. Strope	15-6-19
		Craig D. Strope	
		Donna J. Strope	
		Great Lakes Energy Partners, L.L.C.	
		Range Resources –Appalachia, LLC	
		Chesapeake Appalachia, L.L.C.	
		Chesapeake Appalachia, L.L.C.	
		Statoil USA Onshore Properties Inc.	
		SWN Exchange Titleholder, LLC	
		Statoil USA Onshore Properties Inc.	
		SWN Production Company, LLC Equinor USA Onshore Properties Inc.	
		Equinor USA Onshore Properties Inc.	
		SWN Production Company, LLC	

TRACT ID	SURFACE OWNER	LESSOR	PIN
1B	Craig D. Strope, et al	Russell W. Strope	15-9-15.2
		Craig D. Strope	
		Donna J. Strope	
		Great Lakes Energy Partners, L.L.C.	
		Range Resources –Appalachia, LLC	
		Chesapeake Appalachia, L.L.C.	
		Chesapeake Appalachia, L.L.C.	
		Statoil USA Onshore Properties Inc.	
		SWN Exchange Titleholder, LLC	
		Statoil USA Onshore Properties Inc.	
		SWN Production Company, LLC Equinor USA Onshore Properties Inc.	
		Equinor USA Onshore Properties Inc.	
		SWN Production Company, LLC	


TRACT ID	SURFACE OWNER	LESSOR	PIN
1C	Russel W. Strope, et al	Russell W. Strope	15-9-15
		Craig D. Strope	
		Donna J. Strope	
		Great Lakes Energy Partners, L.L.C.	
		Range Resources –Appalachia, LLC	
		Chesapeake Appalachia, L.L.C.	
		Chesapeake Appalachia, L.L.C.	
		Statoil USA Onshore Properties Inc.	
		SWN Exchange Titleholder, LLC	
		Statoil USA Onshore Properties Inc.	
		SWN Production Company, LLC Equinor USA Onshore Properties Inc.	
		Equinor USA Onshore Properties Inc.	
		SWN Production Company, LLC	

TRACT ID	SURFACE OWNER	LESSOR	PIN
3B	John S. & Sylvia M. Kutis Irrevocable Trust	John S. Kutis and Sylvia M. Kutis, a/k/a Slyvia M. Kutis, h/w	15-10-1
		Chevron U.S.A., Inc.	
		Chevron U.S.A., Inc.	
		Chesapeake Appalachia, L.L.C.	
		Statoil USA Onshore Properties Inc.	
		SWN Exchange Titleholder, LLC	
		Statoil USA Onshore Properties Inc.	
		SWN Production Company, LLC Equinor USA Onshore Properties Inc.	
		Equinor USA Onshore Properties Inc.	
		SWN Production Company, LLC	

TRACT ID	SURFACE OWNER	LESSOR	PIN
51A	Deborah K. Perkins, et al	O. E. Burge and Sarah L. Burge, his wife	15-13-21
		The Manufacturers Light and Heat Company	
		Columbia Gas Transmission Corporation	
		Columbia Gas Transmission, LLC	
		NiSource Energy Ventures, LLC	
		NiSource Energy Ventures, LLC	
		Columbia Energy Ventures, LLC	
		CNX Gas Company, LLC	
		Noble Energy, Inc	
		HG Energy II Appalachia, LLC	

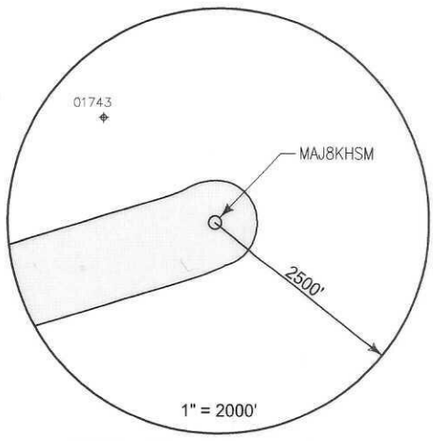

Well References

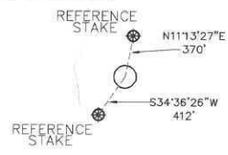

1" = 1500'

SURFACE HOLE LOCATION (SHL)
UTM 17 NAD 83
N: 4419792.81 E: 536410.43
NAD 83, WV NORTH
N: 521728.882 E: 1667336.135
LAT/LON DATUM NAD 83
LAT: 39°55'38.852" LON: 80°34'26.034"
LANDING POINT
UTM 17 NAD 83
N: 4419254.53 E: 535658.23
NAD 83, WV NORTH
N: 520003.809 E: 1664838.260
LAT/LON DATUM NAD 83
LAT: 39°55'21.508" LON: 80°34'57.829"
BOTTOM HOLE LOCATION (BHL)
UTM 17 NAD 83
N: 4416462.02 E: 537825.04
NAD 83, WV NORTH
N: 510721.293 E: 1671795.318
LAT/LON DATUM NAD 83
LAT: 39°53'50.595" LON: 80°33'27.134"

MAJ8 WELL PAD



KEYSTONE CONSULTANTS, LLC

I, the undersigned, hereby certify that this plat is correct to the best of my knowledge and belief and shows all the information required by law and the regulations issued and prescribed by the Department of Environmental Protection.

TERRY LEE ROWE LICENSED No. 2394 STATE OF WEST VIRGINIA PROFESSIONAL SURVEYOR

SEAL

FILE NO:
DRAWING NO:
SCALE: 1" = 1000'
MINIMUM DEGREE OF ACCURACY: 1:2500
PROVEN SOURCE OF ELEVATION: NGS CORS Station

STATE OF WEST VIRGINIA
DEPARTMENT OF ENVIRONMENTAL PROTECTION
OIL AND GAS DIVISION

DATE: MARCH 25 20 26
OPERATORS WELL NO:
API WELL NO
47 - 051 - 02551
STATE COUNTY PERMIT

WELL TYPE: ☐ OIL ☒ GAS ☐ LIQUID INJECTION ☐ WASTE DISPOSAL
(IF GAS) PRODUCTION: ☐ STORAGE ☐ DEEP ☒ SHALLOW
LOCATION ELEVATION: 1190.7' WATERSHED: Upper Wheeling Creek QUADRANGLE: Majorsville
DISTRICT: Webster COUNTY: Marshall
SURFACE OWNER: John S. Kutis and Sylvia M. Kutis, Trustees of the John and Sylvia Kutis 20202 Irrevocable Trust dated March 12, 2020 ACREAGE: 53.20 ±
ROYALTY OWNER: John and Sylvia Kutis 2020 Irrevocable Trust, dated 03/12/2020 LEASE NO: 192678000 ACREAGE: 53.20 ±
PROPOSED WORK: ☒ DRILL ☐ CONVERT ☐ DRILL DEEPER ☒ FRACTURE OR STIMULATE ☐ PLUG OFF OLD FORMATION
☐ PERFORATE NEW FORMATION ☐ OTHER PHYSICAL CHANGE IN WELL (SPECIFY)
☐ PLUG AND ABANDON ☐ CLEAN OUT AND REPLUG TARGET FORMATION: Marcellus ESTIMATED DEPTH: TVD: 6,632'

10/23/2026

WELL OPERATOR: CNX Gas Company LLC
ADDRESS: 1000 Horizon Vue Drive
Canonsburg, PA 15317

DESIGNATED AGENT: Anthony Kendziora
ADDRESS: 111 Avondale Road
Fairmont, WV 26554

AS-DRILLED

MAJ8KHSM
CNX Gas Company LLC

TRACT ID	SURFACE OWNER	LESSOR	PIN
53	Mary A. Blake	Margaret M. Yoho and Guy Yoho, her husband; Bernice May Wise, widow; Mary V. Pettit and Russell Pettit, her husband; Lloyd S. Hewitt and Eva Hewitt, his wife; William Hewitt and Aretta Hewitt, his wife; Paul Hewitt and Reva Hewitt, his wife; Ruth Wise and Andrew Wise, her husband; Blanche Hewitt, widow	15-12-2
		The Manufacturers Light and Heat Company	
		Columbia Gas Transmission Corporation	
		Columbia Gas Transmission, LLC	
		NiSource Energy Ventures, LLC	
		NiSource Energy Ventures, LLC	
		CNX Gas Company, LLC Noble Energy, Inc	
		CNX Gas Company, LLC Noble Energy, Inc	
		Chesapeake Appalachia, L.L.C.	
		Statoil USA Onshore Properties Inc.	
		SWN Exchange Titleholder, LLC	
		Statoil USA Onshore Properties Inc.	
		SWN Production Company, LLC Equinor USA Onshore Properties Inc.	
		Equinor USA Onshore Properties Inc.	
		SWN Production Company, LLC	
TRACT ID	SURFACE OWNER	LESSOR	PIN
64	Craig D. Strope	Donna J. Strope	p/o 15-9-14
		Great Lakes Energy Partners, L.L.C.	
		Range Resources --Appalachia, LLC	
		Chesapeake Appalachia, L.L.C.	
		Chesapeake Appalachia, L.L.C.	
		Statoil USA Onshore Properties Inc.	
		SWN Exchange Titleholder, LLC	
		Statoil USA Onshore Properties Inc.	
		SWN Production Company, LLC Equinor USA Onshore Properties Inc.	
		Equinor USA Onshore Properties Inc.	
		SWN Production Company, LLC	
TRACT ID	SURFACE OWNER	LESSOR	PIN
65	Ronald Lee Yoho	Terry Schaub, a widow	p/o 15-9-13
		Chesapeake Appalachia, L.L.C.	
		Chesapeake Appalachia, L.L.C.	
		Statoil USA Onshore Properties Inc.	
		SWN Exchange Titleholder, LLC	
		Statoil USA Onshore Properties Inc.	
		SWN Production Company, LLC Equinor USA Onshore Properties Inc.	
		Equinor USA Onshore Properties Inc.	
		SWN Production Company, LLC	
		Ronald Lee Yoho and Rebecca A. Yoho, husband and wife	
		TH Exploration, LLC	
		EQT TGHL Exploration LLC	
		EQT TGHL Exploration LLC	
TRACT ID	SURFACE OWNER	LESSOR	PIN
66	Ronald Lee Yoho, et ux	Ronald Lee Yoho and Rebecca A. Yoho, husband and wife	p/o 15-9-12
		TH Exploration, LLC	
		EQT TGHL Exploration LLC	
		EQT TGHL Exploration LLC	
TRACT ID	SURFACE OWNER	LESSOR	PIN
67A	Dennis E. Aston, et ux, et al	Harold E. Aston and Linda K. Aston, Acting as Trustees of the Aston Family Trust dated July 20, 2017	p/o 15-9-18 15-9-18.5 15-9-18.6
		TH Exploration, LLC	
		EQT TGHL Exploration LLC	
		EQT TGHL Exploration LLC	
TRACT ID	SURFACE OWNER	LESSOR	PIN
68A	Barbara J. Neehouse	Barbara J. Neehouse a/k/a Barbara Jean Neehouse	15-9-15.1
TRACT ID	SURFACE OWNER	LESSOR	PIN
68C	Barbara J. Neehouse	Barbara J. Neehouse a/k/a Barbara Jean Neehouse	15-9-25
TRACT ID	SURFACE OWNER	LESSOR	PIN
71	Samuel G. Fankhouser, et ux	Samuel G. Fankhouser and Pamela S. Fankhouser, Trustees of the Samuel and Pamela Fankhouser 2018 Irrevocable Trust, dated February 2, 2018, a/k/a Samuel G. Fankhouser and Pamela S. Fankhouser, Trustees of the Samuel and Pamela Fankhouser Irrevocable Trust, dated February 2, 2018	15-9-18.1 p/o 15-9-20
TRACT ID	SURFACE OWNER	LESSOR	PIN
75B	Terry M. Gilligan, et al	Terry M. Gilligan and Patricia N. Gilligan f/k/a Patricia N Dofka, as joint tenants with right of survivorship	15-10-6
TRACT ID	SURFACE OWNER	LESSOR	PIN
75C	Terry M. Gilligan, et al	Terry M. Gilligan and Patricia N. Gilligan f/k/a Patricia N Dofka, as joint tenants with right of survivorship	15-10-7
TRACT ID	SURFACE OWNER	LESSOR	PIN
78A	James R. Wise, et ux	Stone Hill Minerals Holdings, LLC	15-10-8
		EQT Production Company	

10/23/2026

TRACT ID	SURFACE OWNER	LESSOR	PIN
79A	Kathleen E. Zien, et al	Ridgetop Ten LLC	15-13-14 15-13-14.1
		Divot Energy Consultants, LLC	
		NMC Land Management, LLC	
		John C. Henderson	
		Ethan J. Henderson	
		James F. Henderson, II	
		Robert Bruce Knight, as Successor Trustee of The Knight Revocable Trust under Declaration of Trust Ownership dated February 27th, 2004, and unrecorded in Tulsa County, State of Oklahoma	
		Rebecca Ann Murrah Lovelace and Robert Larry Lovelace	
		William Wilson Leadbetter a/k/a William W. Leadbetter, by his Power-of-Attorney, Beth L. Gordon	
		Rebecca Ann Murrah Lovelace a/k/a Rebecca A. Lovelace a/k/a Becky M. Lovelace a/k/a Becky Lovelace	
		Chevron U.S.A. Inc.	
		EQT Aurora LLC	
TRACT ID	SURFACE OWNER	LESSOR	PIN
80A	Wolf Run Baptist Chruch	Clyde L. Whipkey and Janet Whipkey, husband and wife	15-13-15
		SWN Production Company, LLC	
		Expand Appalachia LLC	
TRACT ID	SURFACE OWNER	LESSOR	PIN
80B	Wolf Run Baptist Chruch	Clyde L. Whipkey and Janet Whipkey, husband and wife	15-13-16
		SWN Production Company, LLC	
		Expand Appalachia LLC	
TRACT ID	SURFACE OWNER	LESSOR	PIN
84	Wolf Run Baptist Chruch	Wolf Run Baptist Chruch	15-13-17
		SWN Production Company, LLC	
		Expand Appalachia LLC	
TRACT ID	SURFACE OWNER	LESSOR	PIN
86A	Wolf Run Baptist Chruch	Resource Minerals Headwater I, LP	p/o 15-13-18
		SWN Production Company, LLC	
		Expand Appalachia LLC	
TRACT ID	SURFACE OWNER	LESSOR	PIN
86B	Wolf Run Baptist Chruch	Resource Minerals Headwater I, LP	p/o 15-13-18
		SWN Production Company, LLC	
		Expand Appalachia LLC	
TRACT ID	SURFACE OWNER	LESSOR	PIN
87	Wolf Run Baptist Chruch	CNX Resource Holdings LLC	15-13-18.1
TRACT ID	SURFACE OWNER	LESSOR	PIN
92	Pamela Whipkey	Jerald Whipkey and Pamela Whipkey, his wife	15-13-22
		TriEnergy Holdings, LLC	
		NPAR, LLC	
		Chief Exploration & Development LLC Radler 2000 Limited Partnership	
		Chevron U.S.A. Inc.	
		Chevron U.S.A. Inc.	
		Chesapeake Appalachia, L.L.C.	
		Statoil USA Onshore Properties Inc.	
		SWN Exchange Titleholder LLC	
		Statoil USA Onshore Properties Inc.	
		SWN Production Company, LLC Equinor USA Onshore Properties Inc.	
		SWN Production Company, LLC	
		Expand Appalachia LLC	
TRACT ID	SURFACE OWNER	LESSOR	PIN
110	West Virginia Dept. of Transportation	The West Virginia Department of Transportation, Division of Highways	p/o 15-13-18 p/o 15-13-18.1 p/o 15-13-18.2

10/23/2026