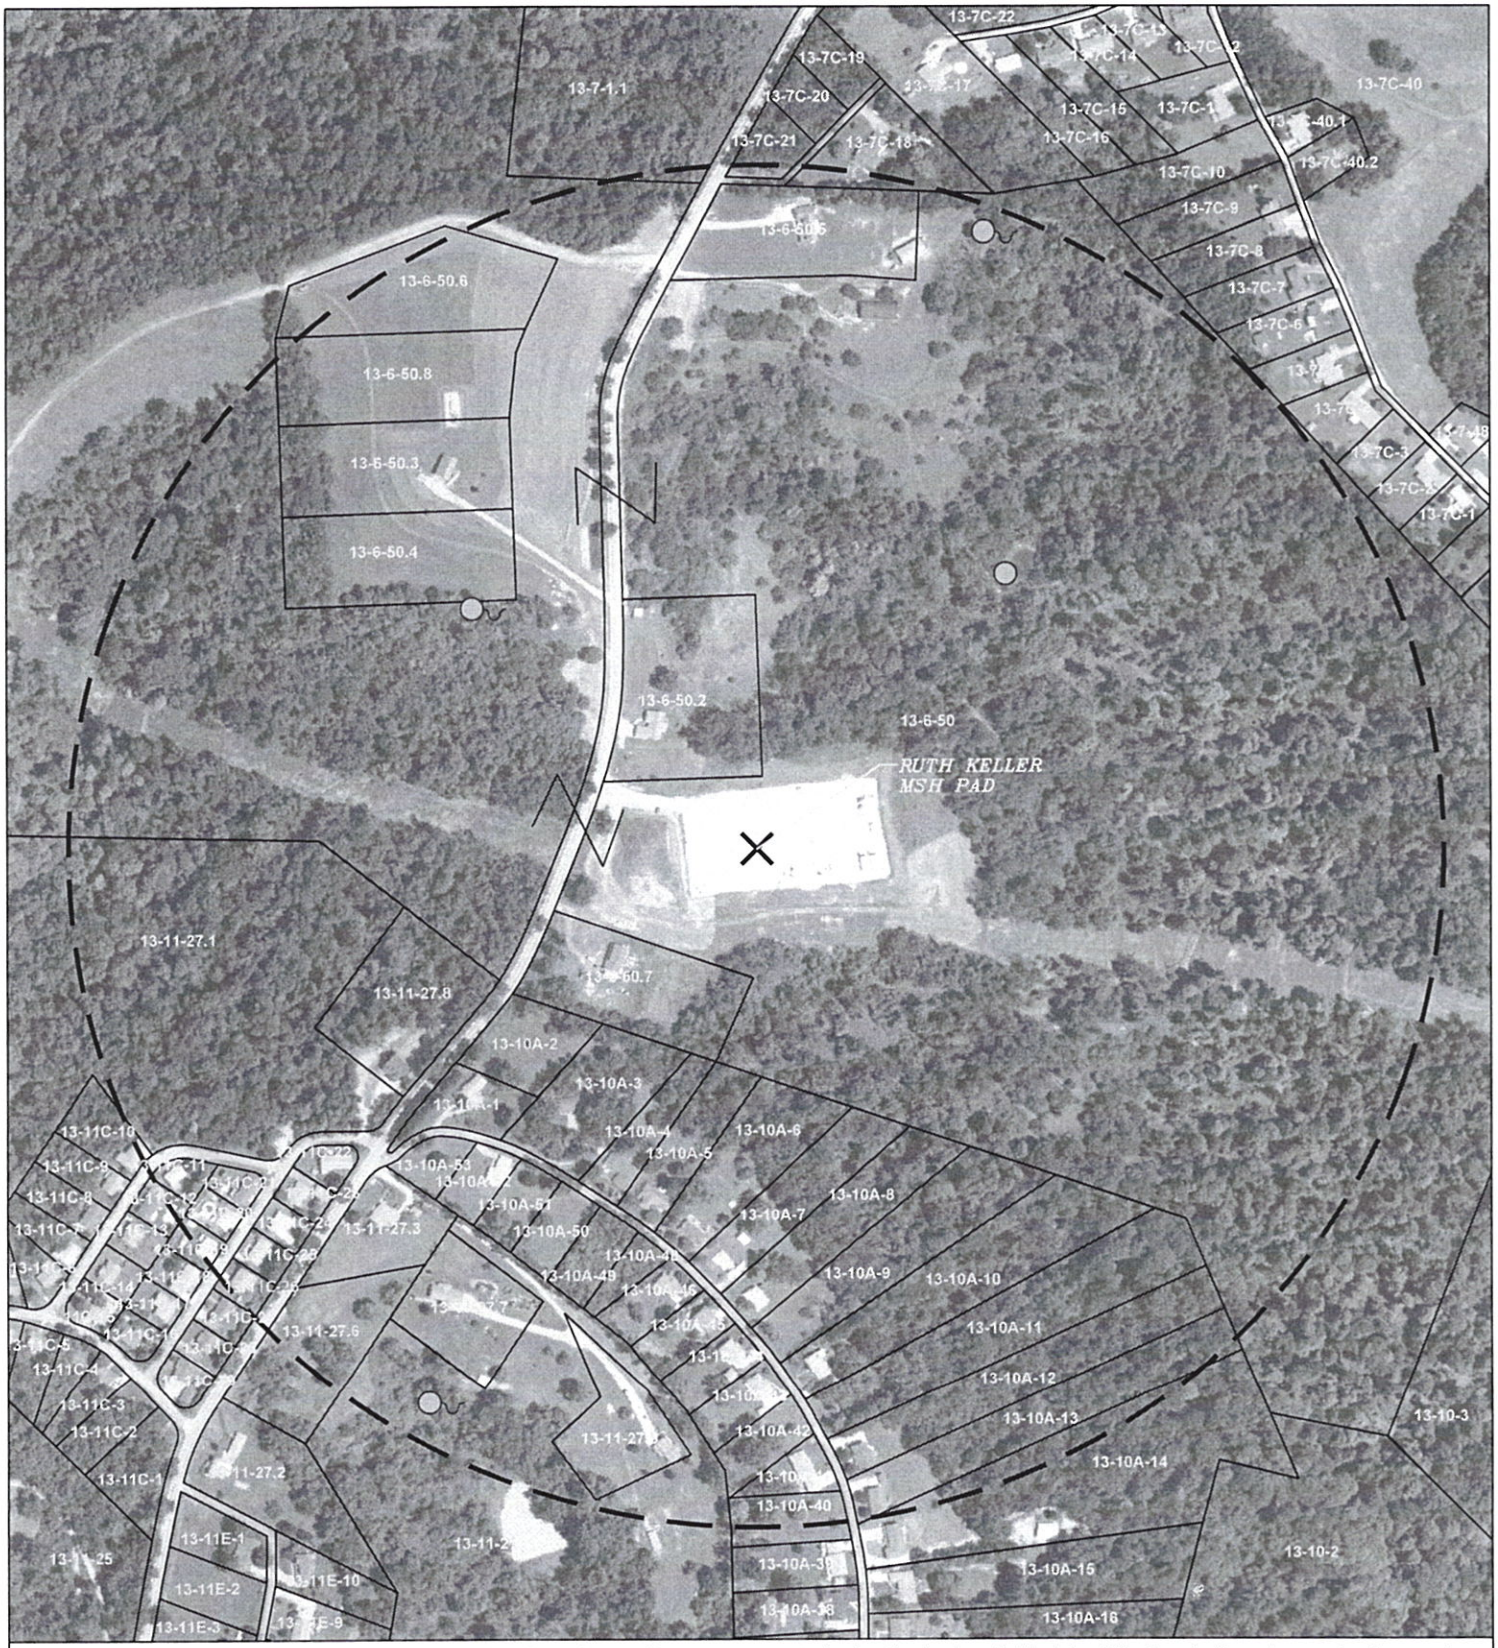


The intent of this map is for general reference only. Information on this map was created using the best available data at the time but is not guaranteed accurate.

Water Purveyor Map

Created By: Nick Mano
Date Exported: 5/20/2026

Spatial Reference
Name: NAD 1983 BLM Zone 17N Ft US

1500' BUFFER
SPRING
POND
WELL


WELL PAD:
RUTH KELLER

COUNTY:
MARSHALL

0 50' 100' 200'

Scale: 1" = 100'

09/18/2026

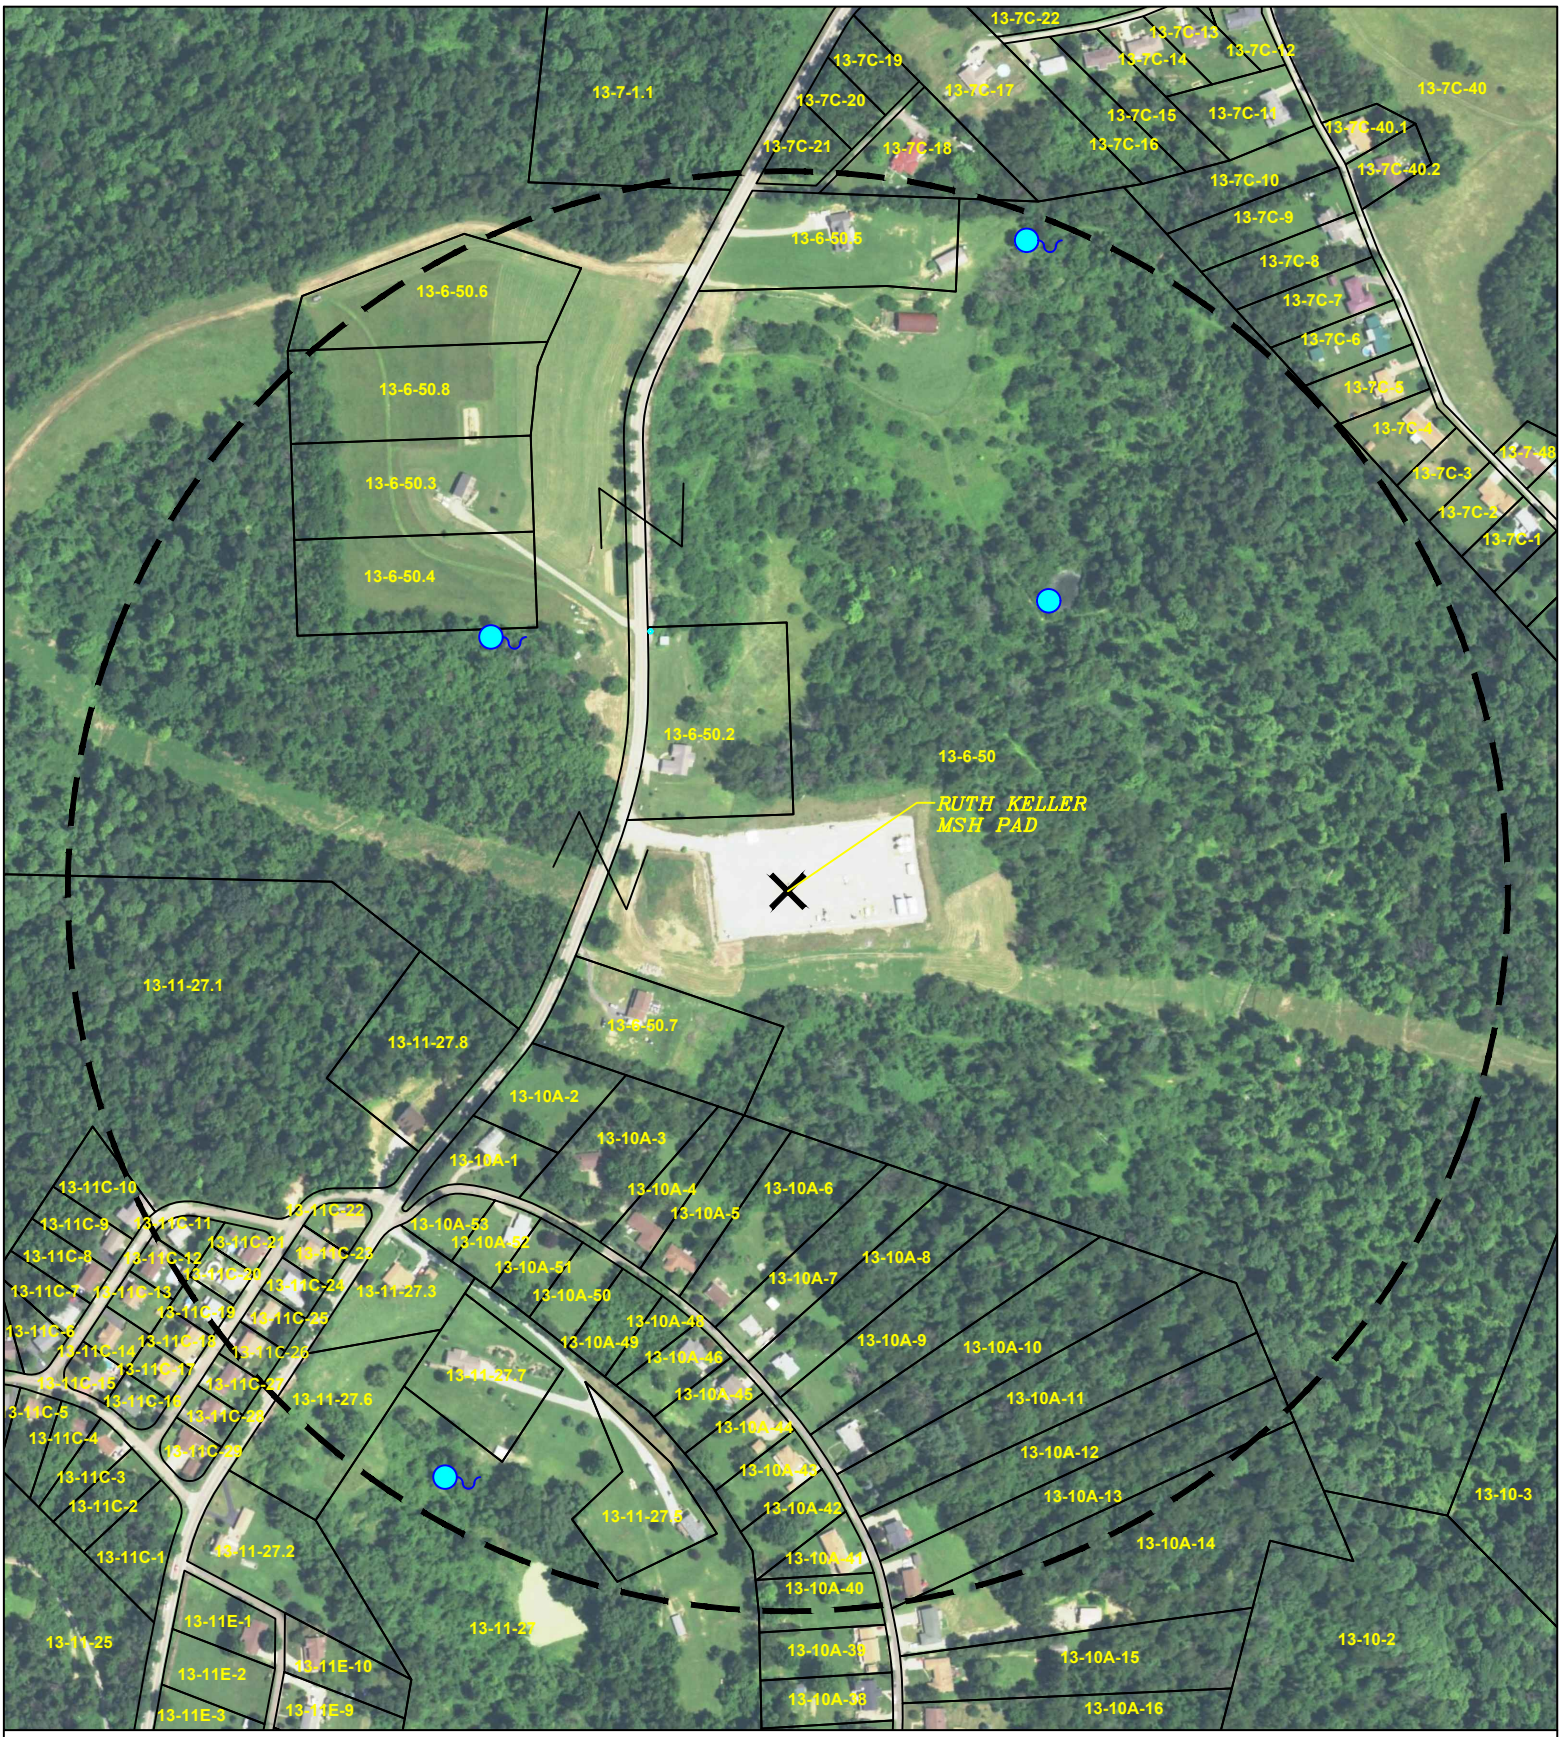

The intent of this map is for general reference only. Information on this map was created using the best available data at the time but is not guaranteed accurate.

Water Purveyor Map

Created By: Nick Mano
Date Exported: 5/20/2026

Spatial Reference
Name: NAD 1983 BLM Zone 17N Ft US

1500' BUFFER

SPRING

POND

WELL

WELL PAD:
RUTH KELLER

COUNTY:
MARSHALL

0 50' 100' 200'

09/18/2026

Scale: 1" = 100'

Latitude: 40°00'00" — SURFACE HOLE 8168'

Latitude: 40°05'00" — BOTTOM HOLE 3404'

SURFACE HOLE 5228'

BOTTOM HOLE 9048'

Longitude: 80°40'00"

Longitude: 80°42'30"

JACKSON SURVEYING INC.
2413 EAST PIKE ST. # 112
Clarksburg, WV 26302
304-623-5851


SURFACE HOLE LOCATION (SHL):
UTM (NAD83, ZONE 17, METERS): NORTHING: 4,426,208.690 EASTING: 525,969.930
LANDING POINT (LPL):
UTM (NAD83, ZONE 17, METERS): NORTHING: 4,426,609.987 EASTING: 526,811.704
BOTTOM HOLE LOCATION (BHL):
UTM (NAD83, ZONE 17, METERS): NORTHING: 4,434,287.122 EASTING: 523,837.948


LINE	BEARING	DISTANCE	DESCRIPTION	MONUMENT
L1	S 71°09'00" W	454.32'	SHL TO LANDMARK	5/8" REBAR FOUND
L2	N 30°30'09" W	588.60'	SHL TO LANDMARK	5/8" REBAR FOUND

LINE	BEARING	DISTANCE	CURVE LENGTH	DESCRIPTION
L3	N 64°30'42" E	3059.49'	3,527.13'	SHL TO LPL


GRID NORTH
UTM, NAD83 DATUM, ZONE 17, US FT

SHL

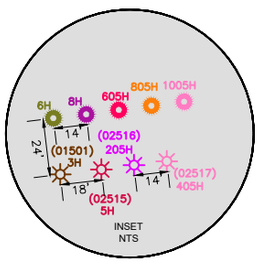

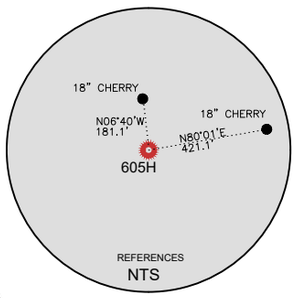

BHL

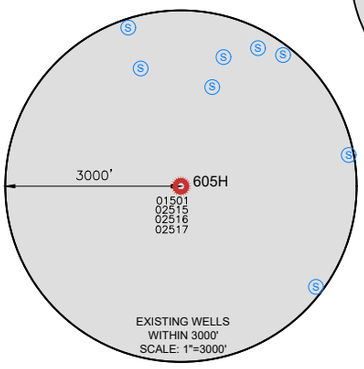

WELL RESTRICTIONS

1. THERE ARE TWO OCCUPIED DWELLINGS > 2500 SQ FT. WITHIN 625 FEET OF CENTER OF PAD.
2. NO AGRICULTURE BUILDINGS > 2500 SQ FT. WITHIN 625 FEET OF CENTER OF PAD.
3. NO WATER WELLS OR DEVELOPED SPRINGS ARE WITHIN 250 FEET OF PROPOSED WELL.
4. NO PERENNIAL STREAMS, LAKES, PONDS, OR RESERVOIRS WITHIN 100 FEET OF THE LIMITS OF DISTURBANCE.
5. NO NATURALLY PRODUCING TROUT STREAM WITHIN 300 FEET OF LIMITS OF DISTURBANCE.
6. NO GROUND INTAKE OR PUBLIC WATER SUPPLY WITHIN 1000 FEET OF WELL PAD, LIMITS OF DISTURBANCE, E & S CONTROLS OR PUBLIC WATER SUPPLY.

NOTES ON SURVEY

1. SURFACE AND ROYALTY OWNER INFORMATION AND THEIR BOUNDARIES SHOWN HEREON WERE PLOTTED FROM DEEDS AND/OR TAX PARCEL MAPS PROVIDED BY CLIENT AND/OR FIELD LOCATIONS.
2. THIS PLAT DOES NOT REPRESENT A BOUNDARY SURVEY OF THE PARCELS SHOWN HEREON.
4. ALL INSETS ARE GRID NORTH UNLESS OTHERWISE DEPICTED.

I, THE UNDERSIGNED, HEREBY CERTIFY THAT THIS PLAT IS CORRECT TO THE BEST OF MY KNOWLEDGE AND BELIEF AND SHOWS ALL THE INFORMATION REQUIRED BY LAW AND REGULATIONS ISSUED AND PRESCRIBED BY THE DEPARTMENT OF ENVIRONMENTAL PROTECTION.

P.S. 708 David L Jackson

DAVID L JACKSON — LICENSED — NO. 708 — STATE OF WEST VIRGINIA — PROFESSIONAL SURVEYOR

2000 0 2000
GRAPHIC SCALE IN FEET

COMPANY: expand

(+) DENOTES LOCATION OF WELL ON UNITED STATES TOPOGRAPHIC MAPS

WVDEP
OFFICE OF OIL & GAS
601 57TH STREET
CHARLESTON, WV 25034

MINIMUM DEGREE OF ACCURACY: 1/200

PROVEN SOURCE OF ELEVATION: SURVEY GRADE GPS (NAVD 88, US FT)

OPERATOR'S WELL #: RUTH KELLER MSH 605H

API WELL #: 47 (STATE) 051 (COUNTY) 02599 (PERMIT)

WELL TYPE: OIL ☐ WASTE DISPOSAL ☐ PRODUCTION ☒ DEEP ☐ GAS ☒ LIQUID INJECTION ☐ STORAGE ☐ SHALLOW ☒

WATERSHED: SHORT CREEK OHIO RIVER (HUC-10) ELEVATION: 1327.4'

DISTRICT: UNION COUNTY: MARSHALL QUADRANGLE: MOUNDSVILLE, WV

SURFACE OWNER: BRIAN J. KELLER & DAVID J. & ALICE M. COOK (TOD) ACREAGE: ±173.061

OIL & GAS ROYALTY OWNER: BRIAN J. KELLER & DAVID J. & ALICE M. COOK (TOD) ACREAGE: ±173.061

DRILL ☒ DRILL DEEPER ☐ REDRILL ☐ FRACTURE OR STIMULATE ☒ PLUG OFF OLD FORMATION ☐ PERFORATE NEW FORMATION ☐

CONVERT ☐ PLUG & ABANDON ☐ CLEAN OUT & REPLUG ☐ OTHER CHANGE ☐ (SPECIFY)

09/18/2026

TARGET FORMATION: MARCELLUS ESTIMATED DEPTH: 6,356' TVD 34,621' TMD

WELL OPERATOR: EXPAND OPERATING LLC
ADDRESS: 1300 FORT PIERPONT ROAD, SUITE 200
CITY: MORGANTOWN STATE: WV ZIP CODE: 26508

DESIGNATED AGENT: BRITTANY WOODY
ADDRESS: 1300 FORT PIERPONT ROAD, SUITE 200
CITY: MORGANTOWN STATE: WV ZIP CODE: 26508


LEGEND:
- PROPOSED SURFACE HOLE / BOTTOM HOLE
- EXISTING / PRODUCING WELLHEAD
- LPL LANDING POINT LOCATION
- (W) EXISTING WATER WELL
- (S) EXISTING SPRING
- SURVEYED BOUNDARY
- DRILLING UNIT
- LEASE BOUNDARY
- PROPOSED PATH


REVISIONS:	DATE: 06-09-2026
	DRAWN BY: N. MANO
	SCALE: 1" = 2000'
	DRAWING NO:
	WELL LOCATION PLAT

Z:\2026 BACKUPS\1-02-26 DJ\EXPAND\RUTH KELLER\RUTH KELLER MSH\WELL PLATS\605H\FINAL\RUTH KELLER 605H 6-4-26\RUTH KELLER MSH 605H 6-4-26.DWG
TUESDAY JUNE 09 2026 09:37AM

PROPERTY NUMBER 675968
PAD ID 3001156093

JACKSON SURVEYING
INC.
2413 EAST PIKE ST. # 112
Clarksburg, WV 26302
304-623-5851

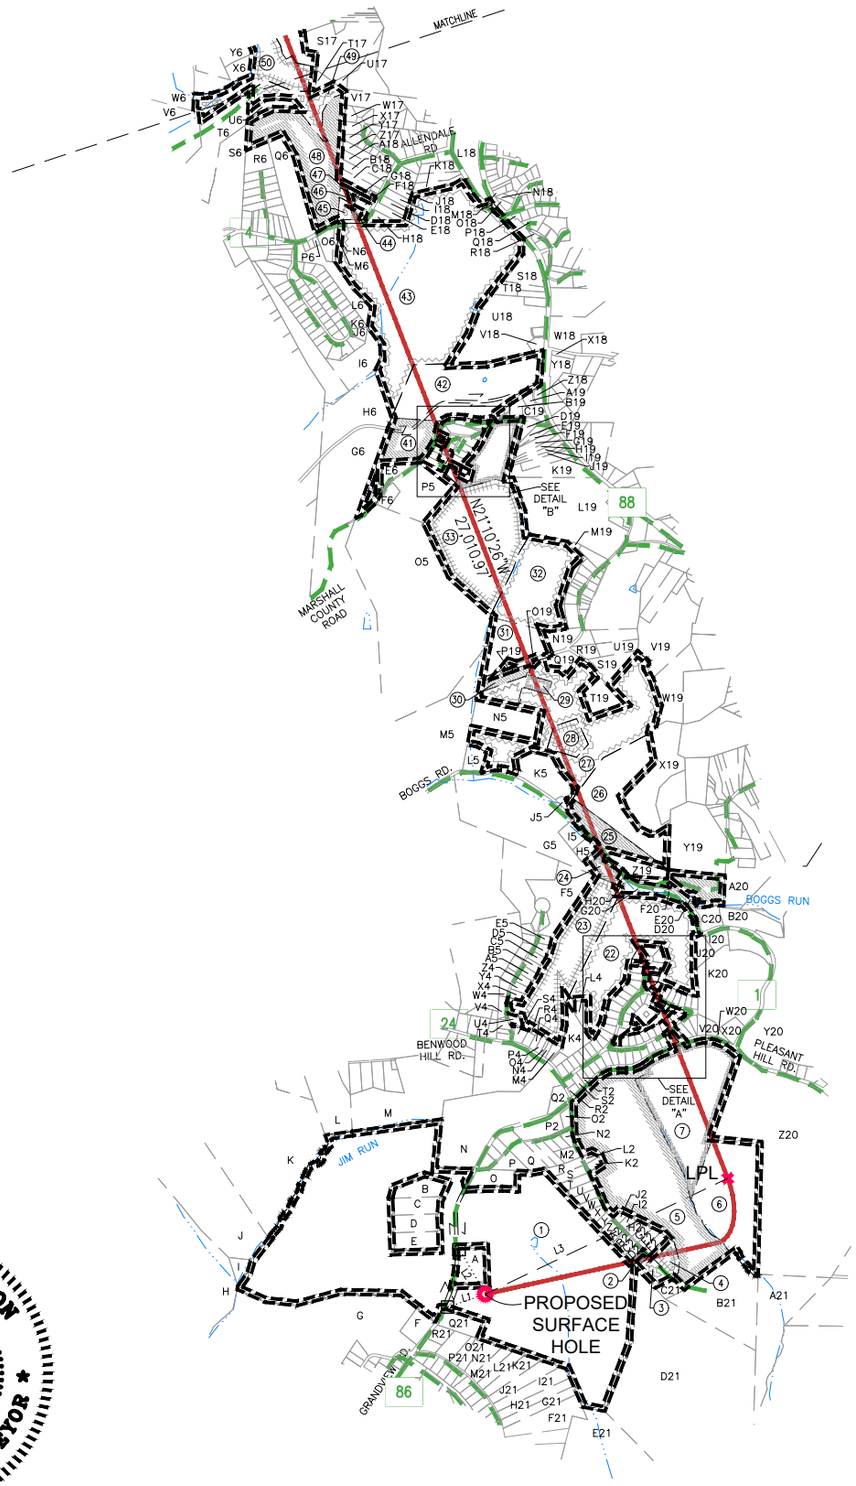

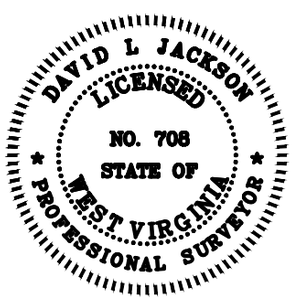

I, THE UNDERSIGNED, HEREBY CERTIFY THAT THIS PLAT IS CORRECT TO THE BEST OF MY KNOWLEDGE AND BELIEF AND SHOWS ALL THE INFORMATION REQUIRED BY LAW AND REGULATIONS ISSUED AND PRESCRIBED BY THE DEPARTMENT OF ENVIRONMENTAL PROTECTION.


P.S. 708 David L Jackson

09/18/2026

REVISIONS:	COMPANY: eXpand			
	OPERATOR'S WELL #:	RUTH KELLER MSH 605H	API #: 47-051- 02599	DATE: 06-09-2026
				DRAWN BY: N. MANO
	DISTRICT: UNION	COUNTY: MARSHALL	STATE: WV	SCALE: N/A
				DRAWING NO: WELL LOCATION PLAT 2

Z:\2026 BACKUPS\1-02-26 DJ\EXPAND\RUTH KELLER\RUTH KELLER MSH\WELL PLATS\605H\FINAL\RUTH KELLER 605H 6-4-26\RUTH KELLER MSH 605H 6-4-26.DWG
TUESDAY JUNE 09 2026 09:44AM

JACKSON SURVEYING
INC.
2413 EAST PIKE ST. # 112
Clarksburg, WV 26302
304-623-5851

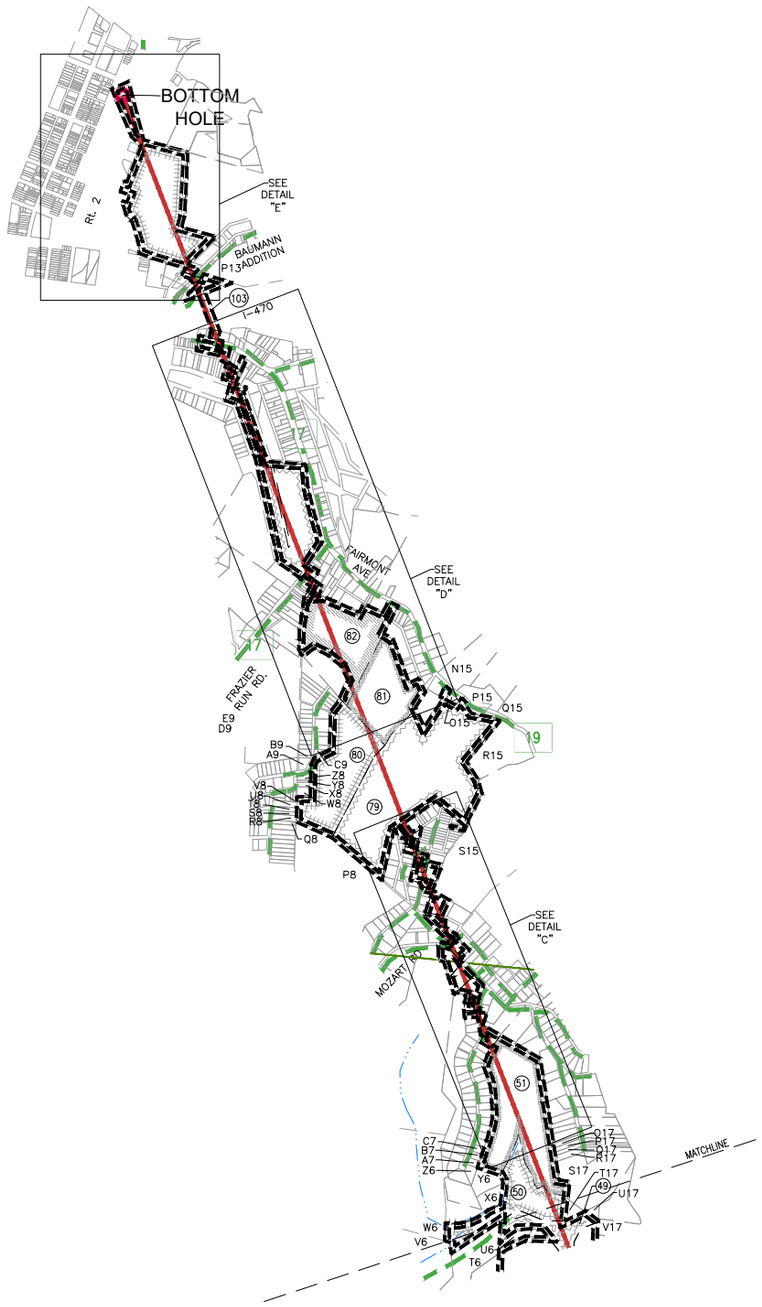

DAVID L JACKSON
LICENSED
NO. 708
STATE OF
WEST VIRGINIA
PROFESSIONAL SURVEYOR

I, THE UNDERSIGNED, HEREBY CERTIFY THAT THIS PLAT IS CORRECT TO THE BEST OF MY KNOWLEDGE AND BELIEF AND SHOWS ALL THE INFORMATION REQUIRED BY LAW AND REGULATIONS ISSUED AND PRESCRIBED BY THE DEPARTMENT OF ENVIRONMENTAL PROTECTION.

P.S. 708 David L Jackson


09/18/2026

REVISIONS:	COMPANY: eXpand		
OPERATOR'S WELL #:	RUTH KELLER MSH 605H	API #: 47-051- 02599	DATE: 06-09-2026
			DRAWN BY: N. MANO
DISTRICT: UNION	COUNTY: MARSHALL	STATE: WV	SCALE: N/A
			DRAWING NO: WELL LOCATION PLAT 3


Z:\2026 BACKUPS\1-02-26 DJ\EXPAND\RUTH KELLER\RUTH KELLER MSH\WELL PLATS\605H\FINAL\RUTH KELLER 605H 6-4-26\RUTH KELLER MSH 605H 6-4-26.DWG
TUESDAY JUNE 09 2026 09:45AM

JACKSON SURVEYING
INC.
2413 EAST PIKE ST. # 112
Clarksburg, WV 26302
304-623-5851


DETAIL "A"

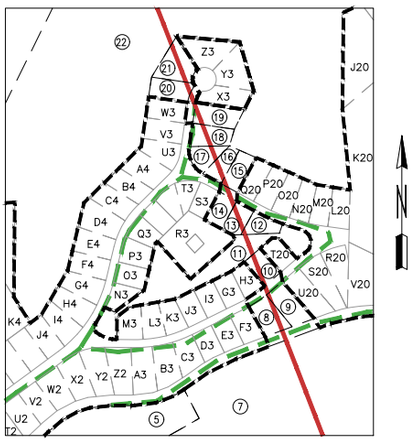

DETAIL "B"

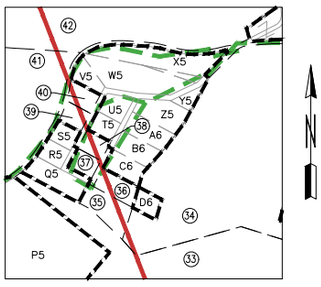

DETAIL "C"

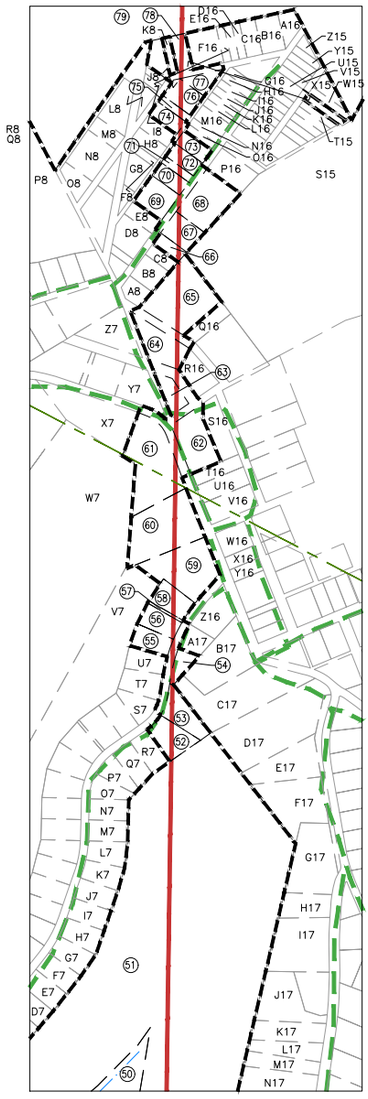



I, THE UNDERSIGNED, HEREBY CERTIFY THAT THIS PLAT IS CORRECT TO THE BEST OF MY KNOWLEDGE AND BELIEF AND SHOWS ALL THE INFORMATION REQUIRED BY LAW AND REGULATIONS ISSUED AND PRESCRIBED BY THE DEPARTMENT OF ENVIRONMENTAL PROTECTION.

P.S. 708 David L Jackson


09/18/2026

REVISIONS:	COMPANY: eXpand			
	OPERATOR'S WELL #:	RUTH KELLER MSH 605H	API #: 47-051- 02599	DATE: 06-09-2026
				DRAWN BY: N. MANO
	DISTRICT: UNION	COUNTY: MARSHALL	STATE: WV	SCALE: N/A
				DRAWING NO: WELL LOCATION PLAT 4


Z:\2026 BACKUPS\1-02-26 DJ\EXPAND\RUTH KELLER\RUTH KELLER MSH\WELL PLATS\605H\FINAL\RUTH KELLER 605H 6-4-26\RUTH KELLER MSH 605H 6-4-26.DWG
TUESDAY JUNE 09 2026 09:45AM

JACKSON SURVEYING
INC.
2413 EAST PIKE ST. # 112
Clarksburg, WV 26302
304-623-5851

DETAIL "D"

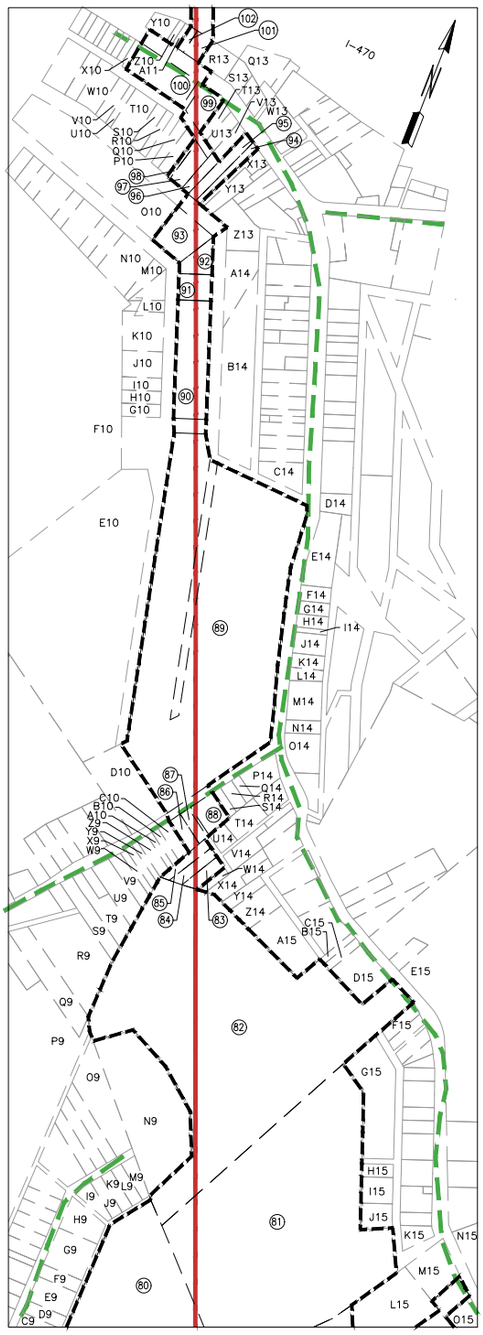

DETAIL "E"

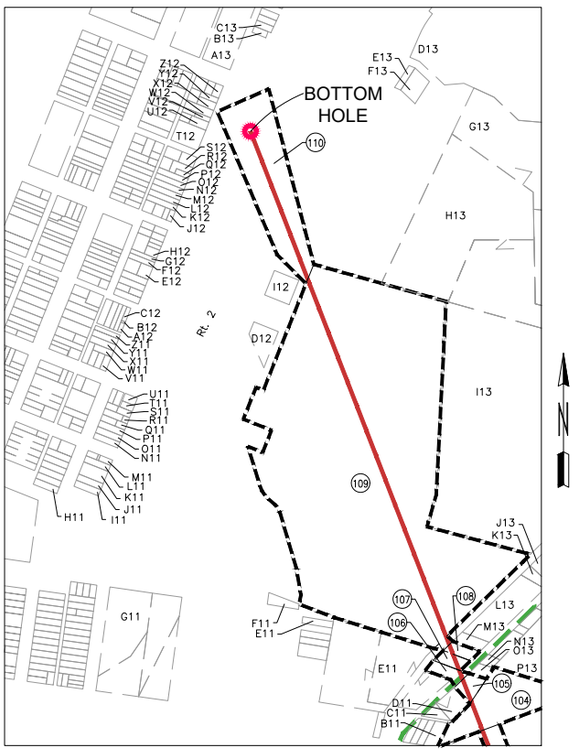

I, THE UNDERSIGNED, HEREBY CERTIFY THAT THIS PLAT IS CORRECT TO THE BEST OF MY KNOWLEDGE AND BELIEF AND SHOWS ALL THE INFORMATION REQUIRED BY LAW AND REGULATIONS ISSUED AND PRESCRIBED BY THE DEPARTMENT OF ENVIRONMENTAL PROTECTION.

P.S. 708 David L Jackson

DAVID L JACKSON LICENSED NO. 708 STATE OF WEST VIRGINIA PROFESSIONAL SURVEYOR

09/18/2026

REVISIONS:	COMPANY: eXpand			
	OPERATOR'S WELL #:	RUTH KELLER MSH 605H	API #: 47-051- 02599	DATE: 06-09-2026
				DRAWN BY: N. MANO
	DISTRICT: UNION	COUNTY: MARSHALL	STATE: WV	SCALE: N/A
				DRAWING NO: WELL LOCATION PLAT 5

Z:\2026 BACKUPS\1-02-26 DJ\EXPAND\RUTH KELLER\RUTH KELLER MSH\WELL PLATS\605H\FINAL\RUTH KELLER 605H 6-4-26\RUTH KELLER MSH 605H 6-4-26.DWG
TUESDAY JUNE 09 2026 09:46AM

JACKSON SURVEYING
INC.
2413 EAST PIKE ST. # 112
Clarksburg, WV 26302
304-623-5851

	WELL BORE TRACTS	
TRACT	**SURFACE OWNER (S) / ROYALTY OWNER (R)**	**TAX PARCEL**
1	KELLER BRIAN J & COOK DAVID J & ALICE M ET AL (S/R)	13-6-50
TRACT	SURFACE OWNER (S)	TAX PARCEL
2	YOUNG CAROL L (S)	13-7-50
3	ALLEN RICHARD C ET UX (S)	13-7-52
4	JACKSON MICHELE D & DAVID L (S)	13-7-54
5	TUSKEY SHELLEY L & ROBERT K (S)	13-7-40
6	CALDWELL JANICE ANN EST - LIFE (S)	13-7-38
7	AMRHEIN PAUL F II & PHYLLIS - TOD (S)	13-7-39
8	WISE FRANK (S)	13-7B-46
9	ROGERS DOANLD & PARROTT DIANA (S)	13-7B-49
10	GRESAK AMY (S)	13-7B-47
11	ANNA MARIE FETTY (S)	NO ID/ PARCEL NUMBER
12	LIPINSKI STANLEY W & JENNIFER (S)	13-7B-66
13	LIPINSKI STANLEY W & JENNIFER (S)	13-7B-67
14	LIPINSKI STANLEY W & JENNIFER (S)	13-7B-68
15	LIPINSKI STANLEY W & JENNIFER (S)	13-7B-59
16	BENNETT JAMES (S)	13-7B-58
17	YOUNG BRADLEY J (S)	13-7B-57
18	PRETTYMAN ALVIN A JR ET UX (S)	13-7B-56
19	BAUERLE LUCIA R - LIFE (S)	13-7B-70
20	SANDRICK ROBERT J & HOLLY D BELL (S)	13-7B-72
21	GIBBONS CONSTANCE MARIE IRREVOCABLE TRUST (S)	13-7B-73
22	ERAZMUS JOHN T III (S)	13-7-1.7
23	SIMON LORI A- TOD (S)	13-6-29
24	WARBLE STEVEN M SR (S)	13-4-54
25	TARR LORI J & JOHN D WHORTON (S)	13-4-53.4
26	DONDA JEFFREY J (S)	13-4-53
27	KEEDY KATHLEEN L (S)	13-4-59.9
28	HARVEY ZANE S & SARA J (S)	13-4-59.17
29	MCLAUGHLIN DAVID & LAURA (S)	13-4-59.16
30	BERNER MICHAEL A & CASSANDRA R (S)	13-4-59.13
31	STIDD FAMILY TRUST (S)	13-4-59.5
32	POLING AARON (S)	13-4-59.3
33	PARSONS DONNA KAY (S)	13-5-20
34	SHUTLER ROBERT J III & ANTIONETTE M (S)	13-5-19
35	SCHAEFER DONALD W ET UX (S)	13-5C-17
36	ALTMEYER DAWN M (S)	13-5C-16
37	BLOCK FRANCES E - TOD (S)	13-5C-7
38	NOICE TWILA (S)	13-5C-8
39	JONES JAMES L JR ET UX (S)	13-5C-3
40	JONES JAMES L JR ET UX (S)	13-5C-2
41	SHUTLER ROBERT J III & ANTIONETTE M (S)	13-5-15.1
42	OHIO COUNTY COAL RESOURCES INC (S)	13-1-83
43	REDD JON D & BREIANNE V (S)	13-1-79
44	YUNCKE JAMES - TOD (S)	13-1G-11
45	MARSH ROBERT A - LIFE (S)	13-1G-12
46	YUNCKE JAMES R - TOD (S)	13-1G-13.1
47	GOSSETT JON & MEGAN (S)	13-1G-14
48	MARSH EDWARD C & MARGARET V (S)	13-1-34
49	OHIO COUNTY COAL RESOURCES INC (S)	13-1-34.1
50	OHIO COUNTY COAL RESOURCES INC (S)	13-1-14.1
51	OHIO COUNTY COAL RESOURCES INC (S)	13-1-14.2
52	SLOAN RONALD IRREVOCABLE TRUST (S)	13-1H-46
53	HERMAN WILLIAM R & TERRY A (S)	13-1H-47
54	WERBECKI DONALD J ETAL (S)	13-1H-48
55	KEEFER ROBERT & DONNA IRREVOCABLE TRUST (S)	13-1H-3
56	ROBB CHLOE M & RICHARD A DIGIANDOMENICO (S)	13-1H-2
57	ROBB CHLOE M & RICHARD A DIGIANDOMENICO (S)	13-1H-1
58	HORVATH GARY J (S)	13-1H-51
59	CLARK ZACKARY (S)	13-1-13
60	DILLON RICHARD D (S)	13-1-12
61	ANDERSON WENDY ANN & MARK RICHARD DELAURIE (S)	05-RE2F-128.1
62	TRAVIS PATRICIA A & RUSSELL & SPURLOCK GENA (S)	05-RE2-9
63	MALINKY GREGGORY A & BRENDA J SALARIO (S)	05-RE2F-127
64	DOWLER WYLIE K & LINDA A - TOD (S)	05-RE2F-114
65	MIRICH PETER P (S)	05-RE2F-112.1
66	BRUNO DALE R & DIANE L (S)	05-RE2F-109.1
67	MACNEALY KAREN & DIANE LYNN BRUNO (S)	05-RE2F-109.4

TRACT	SURFACE OWNER (S)	TAX PARCEL
68	EISENHAUER BARBARA F - TOD (S)	05-RE2F-109
69	WOOD ROBERT T (S)	05-RE2F-43
70	COLE GEORGE JOSEPH & MELINDA KAYE COLE (S)	05-RE2F-46
71	COLE GEORGE JOSEPH & MELINDA KAYE COLE (S)	05-RE2F-47
72	COLE GEORGE JOSEPH & MELINDA KAYE COLE (S)	05-RE2F-48
73	BEAVER LAWRENCE I (S)	05-RE2F-49
74	PELUCHETTE AMBER SHELDON CLAYTON R (S)	05-RE2F-61
75	PELUCHETTE AMBER SHELDON CLAYTON R (S)	05-RE2F-60
76	SHELDON LILA J - TOD (S)	05-RE2F-76
77	SHELDON LILA J - TOD (S)	05-RE2F-57
78	PARSONS CHRISTOPHER (S)	05-RE2F-78
79	GRALL RONALD EARL JR & K F (S)	05-RE2-5
80	CHAMPION KAREN K (S)	05-RE2-6
81	HOLT WILLIAM J & PHYLLIS J-TOD (S)	05-RE2B-3
82	RADDISH JOSHUA R (S)	05-RE2-1
83	LOSH MALLISSA A (S)	05-RE1P-88.1
84	HAUCH ROBERT J & JULIA A (S)	05-RE1P-87
85	HAUCH ROBERT & JULIE (S)	05-RE1P-86
86	KURI MARSHA A & KURI DANIEL F SR (S)	05-RE1P-70
87	LITTLETON CLARENCE E (S)	05-RE1P-69
88	SPERLAK MICHELLE (S)	05-RE1P-68
89	WHEELING MT ZION CEMETERY CORPORATION (S)	05-RE1P-11
90	WHEELING MT ZION CEMETERY CORPORATION (S)	10-W79-21
91	SMALL LAND HOLDING CO OF WV (S)	10-W73-351
92	CALDWELL JOSEPH HEIRS SS 2010 (S)	10-W73-350
93	SMALL LAND HOLDINGS CO OF WV LLC (S)	10-W73-349
94	BALLEW JOHN E & LORI J (S)	10-W73-254
95	BALLEW JOHN E & LORI J (S)	10-W73-253
96	MILLER KEITH (S)	10-W73-262
97	MILTON DIANA M (S)	10-W73-263
98	CONRAD PAULA (S)	10-W73-264
99	TUCKER REHABILITATION INC (S)	10-W73-248
100	DORSEY KEVIN & RENEE (S)	10-W73-247
101	RCC PROPERTIES LLC (S)	10-W73-188
102	DOBIAS DEBORAH A AND ROBERT P (S)	10-W73-191
103	WV DEPARTMENT OF TRANSPORTATION (S)	I-470
104	MIKLAS GERALD M & J A (S)	10-W73-150
105	MIKLAS GERALD M & J A (S)	10-W73-149
106	DOBBS JULIE; DOBBS DANIEL (S)	10-W73-124
107	DOBBS JULIE; DOBBS DANIEL (S)	10-W73-125
108	SMALL LAND HOLDING CO OF WV (S)	10-W73-126
109	CARNEY WM A SR & JAMES W JR C/O STENBER MARGARET (S)	10-W66-178
110	WV DEPARTMENT OF TRANSPORTATION (S)	RT 2

09/18/2026

REVISIONS:

COMPANY: expand

OPERATOR'S WELL #:	RUTH KELLER MSH 605H	API #: 47-051- 02599	DATE: 06-09-2026
DISTRICT: UNION	COUNTY: MARSHALL	STATE: WV	DRAWN BY: N. MANO
			SCALE: N/A
			DRAWING NO: WELL LOCATION PLAT 6

Z:\2026 BACKUPS\1-02-26 DJ\EXPAND\RUTH KELLER\RUTH KELLER MSH\WELL PLATS\605H\FINAL\RUTH KELLER 605H 6-4-26\RUTH KELLER MSH 605H 6-4-26.DWG
TUESDAY JUNE 09 2026 09:47AM

JACKSON SURVEYING
INC.
2413 EAST PIKE ST. # 112
Clarksburg, WV 26302
304-623-5851

ADJOINING OWNERS TABLE		
TRACT	SURFACE OWNER	TAX PARCEL
A	KELLER WILLIAM J - TOD	13-6-50.2
B	BURKE ANDREA M & JAMES D	13-6-50.6
C	COOK DAVID J & ALICE - TOD	13-6-50.8
D	COOK STEVEN M & SHANNON R	13-6-50.3
E	COOK SUZANNE	13-6-50.4
F	DEFIBAUGH RONALD L	13-11-27.8
G	DEFIBAUGH RONALD L	13-11-27.1
H	LIPINSKI ERIC R & LORIE A	13-6-51
I	HAUGHT GEORGE ET UX	13-6-50.1
J	HAUGHT GEORGE ET UX	13-6-51.1
K	LONGWELL FRANK J & LORI A	13-6-49
L	O'NEAL CYNTHIA	13-6-45
M	HULL GAYLERD F & SHARON	13-6-23.11
N	CALDWELL CHRISTIAN A	13-7-1.1
O	KELLER BRIAN J & JANET	13-6-50.5
P	HECKMAN FLORA BELLE - TOD	13-7C-18
Q	VANNEST ALEX M & HOWARD ALLIE R	13-7C-17
R	GAMBLE CYNTHIA M	13-7C-10
S	HARBISON WALTER L	13-7C-9
T	HARBISON WALTER L EST	13-7C-8
U	RENZELLA PATRICIA R	13-7C-7
V	DEL RE MARVIN E ET UX	13-7C-6
W	GUMP MARTIN L	13-7C-5
X	PEACE NATHANIEL O & ELAINE M	13-7C-4
Y	PEACE NATHANIEL O & ELAINE M	13-7C-3
Z	NOVICK RYAN J & ALEXANDRA P	13-7C-2
A2	ELSON LINDA S & SAMUEL F	13-7C-1
B2	SEACHRIST MARGARET TURNER - TOD	13-7-44
C2	SEACHRIST MARGARET TURNER - TOD	13-7-45
D2	YOUNG CAROL L	13-7-51
E2	FREELAND BYRON C & KATHRYN A - TOD	13-7-53
F2	SANTONAS JORDAN C & CLAIRE	13-7-49
G2	STAMPER LARRY J & PAULA JO - TOD	13-7-47
H2	LEMMON CHRISTOPHER D & STACIE	13-7-46
I2	DUFFIELD CORY L & YVETTE C	13-7-42
J2	DUFFIELD CORY L & YVETTE C	13-7-48
K2	RIGBY RALPH V ET UX	13-7-40.2
L2	SMITH MARK S ET UX	13-7-40.1
M2	BONENBERGER J KEITH ET UX	13-7C-11
N2	HAUGHT CLIFTON R ET UX	13-7C-12
O2	GAMBLE AMY JEAN	13-7C-23
P2	GAMBLE REBECCA C EST	13-7C-22
Q2	SCHERICH LEIGH ANN	13-7-1.4
R2	HILL SANDRA K	13-7B-31
S2	COLE JEFFREY M	13-7B-30
T2	SARCOPSKI JOHN C & KAYLA	13-7B-29
U2	YOCUM TWILA E	13-7B-28
V2	J & N PARRIOTT LLC	13-7B-27
W2	FITZPATRICK SEAN M ET AL	13-7B-26
X2	FITZPATRICK SEAN M ET AL	13-7B-25
Y2	FORD MATTHEW KYLE	13-7B-24
Z2	FORD MATTHEW KYLE	13-7B-23
A3	VANDYNE JEFFREY WAYNE JR	13-7B-40
B3	DAILEY LORETTA D	13-7B-41
C3	NELSON NICK & HOLLY	13-7B-42
D3	WADE STEVEN R ET UX	13-7B-43
E3	WHITLATCH PHILIP	13-7B-44
F3	HANNAHS MONICA K	13-7B-45
G3	FOX ROBIN	13-7B-38
H3	BRANTLEY SEAN MATTHEW & BROOKE N	13-7B-39
I3	WARD THOMAS C & PISSARRA PAMELA D	13-7B-37
J3	GARVIN LINDA J	13-7B-36
K3	SEIFERT GABRIEL J	13-7B-35
L3	WELLS STEVEN	13-7B-34
M3	HACKENBERG CAROLINE F EST	13-7B-33
N3	STANLEY GERRY B ET AL	13-7B-22
O3	NASH ANDREW J	13-7B-21
P3	OLIVER LAWRENCE R ET UX	13-7B-20
Q3	CALDWELL ALEXANDER & LYNDSEE	13-7B-19

ADJOINING OWNERS TABLE		
TRACT	SURFACE OWNER	TAX PARCEL
R3	MARSHALL CO PUBLIC SER DIST NO 1	13-7B-77
S3	LIPINSKI STANLEY W & JENNIFER	13-7B-69
T3	SAMPSON TIMOTHY JOHN	13-7B-53
U3	BRAUTIGAM SHARI L	13-7B-54
V3	REYNOLDS JAMES G	13-7B-55
W3	SANDRICK ROBERT	13-7B-71
X3	WILLIAMS JONATHAN C	13-7B-76
Y3	SANDRICK ROBERT J JR	13-7B-75
Z3	CONNER ROBERT L & LISA M	13-7B-74
A4	J & N PARRIOTT LLC	13-7B-16
B4	HENRY WILLIAM G ET UX	13-7B-15
C4	JOHNS JOHN L ET UX	13-7B-14
D4	RICH INVESTMENTS GROUP LLC	13-7B-13
E4	WISE FRANK	13-7B-12
F4	GAMCIK GREGORY J	13-7B-11
G4	PATRICK CHAD A ET UX	13-7B-10
H4	WRIGHT AARON J	13-7B-9
I4	SHAW ROBERT A	13-7B-8
J4	MURDOCK MELANIE S	13-7B-7
K4	TOLER MARGARET - LIFE	13-7-1.2
L4	MARSHALL COUNTY SEWERAGE DIST	13-7-1.8
M4	TOLER MARGARET - LIFE	13-6-29.5
N4	HULL GEORGE J & SANDRA	13-6-29.1
O4	HULL GEORGE J & SANDRA	13-6-29.2
P4	VANDYNE ALEXIS N	13-6-29.3
Q4	JOHNSON ROBERT K & PATRICIA L	13-6-29.10
R4	FULTZ FAMILY TRUST	13-6-29.8
S4	TAVERNIA RICHARD L & SAMANTHA	13-6-29.4
T4	MONTES MARLENE - TOD	13-6A-9
U4	MONTES MARLENE - TOD	13-6A-19
V4	STEVEY GEORGE J JR	13-6A-8
W4	PORTER GREGORY G SR	13-6A-7
X4	SIMON MARK CRAIG & LORI A - TOD	13-6A-18
Y4	SIMON MARK CRAIG & LORI A - TOD	13-6A-17
Z4	SIMON MARK CRAIG & LORI A - TOD	13-6A-16
A5	VISNIC GARY GABRIEL ET AL	13-6A-15
B5	HALL SHARON A	13-6A-14
C5	REED DAVID G	13-6A-13
D5	NEWLON BARRY W EST	13-6A-12
E5	NEWLON BARRY W EST	13-6A-11
F5	STICKNEY BETH A & ERIC	13-6-29.9
G5	WARBLE TRANSMISSION LLC	13-4-57
H5	WARBLE STEVEN M	13-4-55
I5	WARBLE STEVEN M	13-4-56
J5	WARBLE STEVEN M SR	13-4-57.1
K5	WARBLE STEVEN M SR	13-4-59.1
L5	WARBLE STEVEN M	13-4-58
M5	KUBANCIK SUZANNE M	13-5-22
N5	KEEDY KATHLEEN L	13-4-59.14
O5	SHUTLER ROBERT J & ANTOINETTE	13-5-21
P5	SHUTLER ROBERT J & ANTOINETTE	13-5-15
Q5	PARSONS DONNA KAY	13-5C-6
R5	MUSTACHIO EMILY A IRREVOCABLE TRUST	13-5C-5
S5	COX DONALD E ET UX	13-5C-4
T5	MCNINCH PAULA K	13-5C-9
U5	MAGERS JILL ANNE	13-5C-10
V5	JONES JAMES L JR ET UX	13-5C-1
W5	MERINAR MILLIE JO	13-5C-20
X5	GRIFFITH RAEGYN C	13-5C-18
Y5	STEELE RONALD JAY & JOANNE ELLEN	13-5C-11
Z5	SHEPPARD PAUL	13-5C-12
A6	WOJCICKI SANDRA LEE EST	13-5C-13
B6	QUINN JOANNE - TOD	13-5C-14
C6	GILMORE JUSTIN A & MELINDA R	13-5C-15
D6	ALTMEYER DAWN M	13-5C-21
E6	SHUTLER ROBERT J III & ANTIONETTE	13-5-15.2
F6	STERN ROBERT L III & ROBBIE R	13-5-15.3
G6	OHIO COUNTY COAL RESOURCES INC	13-5-14
H6	OHIO COUNTY COAL RESOURCES INC	13-5-14.1

*Highlighted Parcels may be impacted during drilled.

09/18/2026

REVISIONS:	COMPANY: expand			
	OPERATOR'S WELL #:	RUTH KELLER MSH 605H	API #: 47-051- 02599	DATE: 06-09-2026
				DRAWN BY: N. MANO
	DISTRICT: UNION	COUNTY: MARSHALL	STATE: WV	SCALE: N/A
				DRAWING NO:
				WELL LOCATION PLAT 7

Z:\2026 BACKUPS\1-02-26 DJ\EXPAND\RUTH KELLER\RUTH KELLER MSH\WELL PLATS\605H\FINAL\RUTH KELLER 605H 6-4-26\RUTH KELLER MSH 605H 6-4-26.DWG
TUESDAY JUNE 09 2026 09:47AM

JACKSON SURVEYING
INC.
2413 EAST PIKE ST. # 112
Clarksburg, WV 26302
304-623-5851

ADJOINING OWNERS TABLE		
TRACT	SURFACE OWNER	TAX PARCEL
I6	MARSHALL CO SEWERAGE DIST	13-1J-51
J6	HELMAN TAMMY	13-1J-13
K6	GOODWIN DAVID E & CHRISTINE V TRAVIS	13-1J-12
L6	PETTIT STEPHEN K & ELIZABETH A	13-1-78
M6	MARSH ROBERT A - LIFE	13-1-79.1
N6	MARSH ROBERT A - LIFE	13-1-78.2
O6	MCGLYNN JEFFREY M & CARRIE J	13-1-78.3
P6	VENSKOSKE MATTHEW P	13-1-89
Q6	MARSH JASON L	13-1-35
R6	TAYLOR JACOB R & VIVIRITO ASHLEY M	13-1GG-1
S6	OHIO COUNTY COAL RESOURCES INC	13-1-36.3
T6	OHIO COUNTY COAL RESOURCES INC	13-1-36.1
U6	OHIO COUNTY COAL RESOURCES INC	13-1-34.3
V6	OHIO COUNTY COAL RESOURCES INC	13-1-37
W6	OHIO COUNTY COAL RESOURCES INC	13-1-7
X6	OHIO COUNTY COAL RESOURCES INC	13-1-14
Y6	OHIO COUNTY COAL RESOURCES INC	13-1H-27.1
Z6	OHIO COUNTY COAL RESOURCES INC	13-1H-27
A7	DOWNS JAMES E & THERESA L	13-1H-28
B7	RUIZ-ACEVEDO YOHANDRY A & MARISA M MONTGOMERY	13-1H-29
C7	CONRAD BENJAMIN M & JENNIFER L	13-1H-30
D7	WESOLOWSKI KAYLA F & WILLIAM H	13-1H-31
E7	LYRIO-TAKIS JOHN M & AMY	13-1H-32
F7	MILLER JAMES D & NICOLE M	13-1H-33
G7	KINYO MICHAEL K	13-1H-34
H7	MAZURE CAROLL M - TOD	13-1H-35
I7	HEBERT ELIZABETH ODESSA	13-1H-36
J7	SWOGER EMILY & RODGERS JOSHUA	13-1H-37
K7	CONROY ROBERT R	13-1H-38
L7	WILSON MICHAEL E & KYLIE	13-1H-39
M7	WILSON MICHAEL E & KYLIE	13-1H-40
N7	PASCOLI STEPHEN T & HEATHER S HINERMAN	13-1H-41
O7	AIKEN ROBERT D ET UX	13-1H-42
P7	AIKEN ROBERT D ET UX	13-1H-43
Q7	SWOGER RODNEY W ET UX	13-1H-44
R7	SCHEUER RALPH A JR ET UX	13-1H-45
S7	PRISNER JEFFREY G ET UX	13-1H-6
T7	FLESCH EARL JR ET UX	13-1H-5
U7	KEEFER ROBERT & DONNA IRREVOCABLE TRUST	13-1H-4
V7	OHIO COUNTY COAL RESOURCES INC	13-1-14
W7	OHIO COUNTY COAL RESOURCES INC	13-1-8.1
X7	CARNEY LAWRENCE R	05-RE2F-128
Y7	MCCARDLE CRAIG S & MARA D	05-RE2F-126
Z7	CRESAP DEBORAH K	05-RE2F-115
A8	MRICH PETER P	05-RE2F-111
B8	BRUNO DALE R & DIANE L	05-RE2F-110
C8	BRUNO DALE R & DIANE L	05-RE2F-109.3
D8	CLARK DAVID F & B S	05-RE2F-39
E8	WOOD ROBERT T	05-RE2F-42
F8	WELTON MARY J	05-RE2F-66
G8	WELTON MARY J	05-RE2F-65
H8	WELTON MARY J	05-RE2F-63
I8	SHELDON LILA J - TOD	05-RE2F-62
J8	MITCHAM JACK S/S 1993	05-RE2F-75
K8	SHELDON LILA J - TOD	05-RE2F-77
L8	MCFADDEN TAMMY L ET AL	05-RE2F-72
M8	MCFADDEN TAMMY L ET AL	05-RE2F-71
N8	MCFADDEN TAMMY L ET AL	05-RE2F-71.1
O8	PELUCHETTE AMBER SHELDON CLAYTON R	05-RE2F-69
P8	RICHARDSON MYRAN Q	05-RE2-7
Q8	SUTPHIN JESSICA	10-W89-206
R8	JAMES KEVIN LEE	10-W89-205
S8	KELLY RICHARD L & S	10-W89-204
T8	ROUSE STACY L & ROUSE EVERSHA	10-W89-203
U8	KOZLOWSKI LINDA (LIFE) & RICKY	10-W89-202
V8	NIXON ANASTASIA M	10-W89-145
W8	NIXON ANASTASIA M	10-W89-144
X8	PRETTYMAN CAYCE A	10-W89-143
Y8	PRETTYMAN CAYCE A	10-W89-143.1
Z8	MINZLER PATTI G	10-W89-142

ADJOINING OWNERS TABLE		
TRACT	SURFACE OWNER	TAX PARCEL
A9	FREDDIE MAC SEASONED CREDITRISK TRANSFER TRUST SERIES	10-W89-139
B9	WHEELING POWER CO WHEELING ELECTRIC CO	10-W89-138
C9	WHEELING POWER CO WHEELING ELECTRIC CO	10-W89-140
D9	POSTLEWAIT L A; JACOBS P P C/O POSTLEWAIT LARRY A	10-W85-75
E9	BALL WILLIAM E & J L	10-W85-76
F9	POSTLEWAIT BONNIE L (LE) POSTLEWAIT L A; JACOBS P P	10-W85-77
G9	SCHULER JAMES A & BARBARA	10-W85-78
H9	BOOTHBY RACHEL	10-W85-80
I9	ANDERSON GENNIFER RENEE	10-W85-81
J9	BOSTON DANIEL E & A M	10-W85-82
K9	COOEY BRUCE C & T M	10-W85-83
L9	SHEPARD JAMES AND NANCY C	10-W85-84
M9	ADAMS CHARLES D & P M	10-W85-85
N9	KELLY MICHELLE A	05-RE2-1.1
O9	KELLY MICHELLE A	10-W85-59
P9	DOBBS DANIEL & JULIE	10-W85-58
Q9	BURGER PETE R	05-RE2B-1
R9	RINGER NORMA J ET AL	05-RE2B-2
S9	EBERT PAIGE N	05-RE1P-82
T9	VEMURI HOME & GARDEN LLC	05-RE1P-81
U9	VESSELS TERRY	05-RE1P-78
V9	VERMURI HOME & GARDEN LLC	05-RE1P-77
W9	MONTGOMERY GEORGE B	05-RE1P-77.1
X9	CARNEY MELISSA DAWN	05-RE1P-76
Y9	CARNEY MELISSA DAWN	05-RE1P-75
Z9	CARNEY MELISSA DAWN	05-RE1P-74
A10	HICKMAN RICHARD A	05-RE1P-73
B10	RUSSELL NESBITT SERVICES INC	05-RE1P-72
C10	HILLBERRY JOSHUA PAUL SR	05-RE1P-71
D10	MCGINNIS MATTHEW L	05-RE1P-10
E10	DOBBS DANIEL LEE & JULIE ANN	10-W79-28
F10	GRUBB EDWARD GARY & SUSAN	10-W79-19
G10	SMALL LAND HOLDING CO OF WV	10-W79-27
H10	WHEELING DOLLAR SVG & TRST C/O WESBANCO BANK INC	10-W79-26
I10	SMALL LAND HOLDINGS CO OF WV LLC	10-W79-25
J10	WHEELING DOLLAR SVG & TRST C/O WESBANCO BANK INC	10-W79-24
K10	SMALL LAND HOLDING CO OF WV	10-W73-325
L10	REMICK CARL M & EM	10-W79-22
M10	REMICK CARL M & E M	10-W73-332
N10	WHEELING DOLLAR SVG & TRST C/O WESBANCO BANK INC	10-W73-331
O10	POLSINELLI ARGY J	10-W73-335
P10	CONRAD PAULA	10-W73-265
Q10	CONRAD PAULA	10-W73-266
R10	JC VENTURES LLC	10-W73-267
S10	ALLEN SHANE	10-W73-268.1
T10	BREIDING DONALD M ET AL; BREIDING DONALD W & SARA A RTO	10-W73-268
U10	BREIDING DONALD M ET AL;BREIDING DONALD W & SARA A RTO	10-W73-269
V10	BREIDING WILBUR J & R M	10-W73-270
W10	CALVERT BRIAN KEITH ET AL	10-W73-273
X10	PLUMBERS & STEAMFITTERS LOCAL UNION 83	10-W73-246
Y10	PLUMBER & STEAM FITTER LOCAL 83 HOME INC	10-W73-194
Z10	KAMMER-DANEHART DONNA M	10-W73-193
A11	JOHNSON JOSEPH M & BEVERLY BEEGLE	10-W73-192
B11	HOLT MALONEY LIVING TRUST; M J MALONEY & L J HOLT MALONEY	10-W73-149.5
C11	MIKLAS SAMUEL A	10-W73-122.2
D11	MIKLAS SAMUEL A	10-W73-122
E11	DOYLE EDWIN J & MARY A	10-W73-109
F11	PUGLIESE CHARLES M S/S 1995	10-W73-106
G11	NAIL CITY BRONZE CO	10-W72-319
H11	NOLTE JAMES M & TRACY A	10-W65-459
I11	CONTRAGUERRO RENTAL PROP LLC	10-W65-559
J11	CONTRAGUERRO RENTAL PROP LLC	10-W65-557.1
K11	CONTRAGUERRO RENTAL PROP LLC	10-W65-556
L11	CONTRAGUERRO RENTAL PROP LLC	10-W65-556.1
M11	CONTRAGUERRO RENTAL PROPERTIES LLC	10-W65-554
N11	CLARK WAYNE J & LINDA D	10-W65-553
O11	MYLES DONNA ESTATE	10-W65-552
P11	MYLES DONNA ESTATE	10-W65-551
Q11	LEROY METZ	10-W65-550.1
R11	NOLAN EDWARD S	10-W65-549

*Highlighted Parcels may be impacted during drilled.

09/18/2026

REVISIONS:	COMPANY: expand			
	OPERATOR'S WELL #: RUTH KELLER MSH 605H	API #: 47-051- 02599		DATE: 06-09-2026
	DISTRICT: UNION	COUNTY: MARSHALL	STATE: WV	DRAWN BY: N. MANO SCALE: N/A DRAWING NO: WELL LOCATION PLAT 8

Z:\2026 BACKUPS\1-02-26 DJ\EXPAND\RUTH KELLER\RUTH KELLER MSH\WELL PLATS\605H\FINAL\RUTH KELLER 605H 6-4-26\RUTH KELLER MSH 605H 6-4-26.DWG
TUESDAY JUNE 09 2026 09:48AM

JACKSON SURVEYING
INC.
2413 EAST PIKE ST. # 112
Clarksburg, WV 26302
304-623-5851

ADJOINING OWNERS TABLE		
TRACT	SURFACE OWNER	TAX PARCEL
S11	PARSONS JUSTIN	10-W65-547
T11	METZ MARYLOUISE	10-W65-546
U11	METZ MARYLOUISE	10-W65-545
V11	MACKENZIE PROPERTIES LLC	10-W65-472
W11	MITCHAM SHELBY M	10-W65-476
X11	TOM 5 LLC	10-W65-477
Y11	VOSSEN REALTY CO LLC	10-W65-478
Z11	LOTZ REVOCABLE LIVING TRUST; LOTZ HOWARD J III & M F	10-W65-479
A12	MITCHAM RICHARD & JOANNE L	10-W65-480
B12	MITCHAM RICHARD D & JOANNE L S/S2011	10-W65-480.1
C12	ADKINS PHILIP H	10-W65-481
D12	CARNEY WILLIAM A SR & CARNEY JAMES W JR	10-W66-112
E12	CASCODRYWALL LLC	10-W65-492
F12	RUSSELL JADA GRACE - LE & INT ET AL	10-W65-494.1
G12	RUSSELL JADA GRACE	10-W65-494
H12	SELL MARLENA E	10-W65-496.1
I12	CARNEY WM A SR; CARNEY JAMES W JR	10-W66-109
J12	KURI DANIEL F SR & MARSHA A	10-W65-502
K12	KURI DANIEL F SR; RUNKLE MARSHA ANN	10-W65-506
L12	BARRY MATTHEW S & VICKI S	10-W65-507
M12	BARRY CATHERINE M, ET AL	10-W65-508
N12	WHITE TED A	10-W65-509
O12	WHITE TED A	10-W65-510
P12	HENRY ROBBIE LINN & JENNIFER LYNN - TOD	10-W65-511
Q12	FLADING STEVEN & KELSEY	10-W65-512
R12	LEVEL UP LLC	10-W65-513
S12	REYNOLDS CHARLES D	10-W65-515
T12	FRAGALE JILL A	10-W66-12
U12	VEMURI HOME & GARDEN LLC	10-W66-11
V12	ADMINISTRATOR SMALL BUS ADMINS	10-W66-8
W12	DKADS II LLC	10-W66-7
X12	DKADS II LLC	10-W66-5
Y12	DKADS II LLC	10-W66-4
Z12	CITY OF WHEELING	10-W66-3
A13	WHEELING MUNICIPAL BUILDING COMMISSION	10-W59-432.1
B13	WHEELING MUNICIPAL BUILDING COMMISSION	10-W59-462
C13	WHEELING MUNICIPAL BUILDING COMMISSION	10-W59-461
D13	WHEELING NEWSPAPERS INC	10-W59-482
E13	SCHROEDER MARY C & R J	10-W59-481.1
F13	HEDRICK SCOTT A; HEDRICK ROBERT L	10-W59-481
G13	VOIGHT HENRY A; VOIGHT CONSTANTINE A	10-W66-131
H13	GATES GEO E JR; C/O DILLON BRANDON	10-W66-175
I13	DOBBS JULIE A AND DANIEL L	10-W66-156
J13	RICE LORRAINE M & TERRANCE L RICE - TOD	10-W73-130
K13	RICE TYLER W	10-W73-129
L13	SMALL LAND HOLDING CO OF WV	10-W73-128
M13	SMALL LAND HOLDING CO OF WV	10-W73-127
N13	SHELLER DONALD L JR; SHELLER BILYNDA M	10-W73-146
O13	DOBBS JULIE A	10-W73-147
P13	SMITH RANDALL E	01-RB1-2.3
Q13	LETZELTER JOSEPH E	10-W73-167.1
R13	HLAD DOUGLAS M	10-W73-187
S13	HLAD INC	10-W73-182.1
T13	TRIPLE S REAL ESTATE LLC	10-W73-249
U13	TRIPLE S REAL ESTATE LLC	10-W73-250
V13	TRIPLE S REAL ESTATE LLC	10-W73-251
W13	EYESORE PROPERTIES LLC	10-W73-179
X13	MITCHELL STEVEN A & YVONNE L	10-W73-255
Y13	MITCHELL STEVEN A & YVONNE L	10-W73-256.1
Z13	PRICE MARIE C	10-W73-260
A14	WHEELING MT ZION CEMETERY CORPORATION	10-W73-352
B14	PURPURA MARK A	05-RE1K-1.1
C14	PURPURA MARK A	05-RE1K-1
D14	STEIN PAULA A	05-RE1K-141
E14	NO OWNER INFO	05-RE1K-12
F14	HOUSE NICHOLE ANN	05-RE1P-13
G14	HOUSE NICHOLE ANN	05-RE1P-14
H14	VESSELS WILLIAM R & CARLA M	05-RE1P-15
I14	VESSELS CARLA M	05-RE1P-16
J14	CDC PROPERTIES LLC	05-RE1P-17

ADJOINING OWNERS TABLE		
TRACT	SURFACE OWNER	TAX PARCEL
K14	CDC PROPERTIES LLC	05-RE1P-18
L14	WEISHAR JOHN & MELISSA	05-RE1P-19
M14	WEISHAR MELISSA	05-RE1P-20
N14	APPLIANCE CONNECTION INC	05-RE1P-21
O14	SCOTT ROBERT LEE	05-RE1P-23
P14	HARRINGTON HOLLY & RYAN	05-RE1P-63
Q14	BONACCI RENTALS LLC	05-RE1P-64
R14	HAUCH JULIE A & ROBERT	05-RE1P-65
S14	COLE GENEVA M - TOD	05-RE1P-67
T14	HAUCH JULIE ANN & ROBERT J	05-RE1P-97
U14	HAUCH ROBERT J & JULIE A	05-RE1P-96
V14	ULLOM DAVID A & CINDY S	05-RE1P-88
W14	LOSH MALLISSA A	05-RE1P-88.2
X14	STEINMAN HAROLD E	05-RE1P-89
Y14	MILLIKEN DONNA JEAN	05-RE1P-90
Z14	MILLIKEN DONNA JEAN	05-RE1P-91
A15	MCCARDLE MICAH S	05-RE1P-93
B15	GEBHARD JASON	05-RE1P-106
C15	GEBHARD JASON	05-RE1P-107
D15	MOORE JAMES F SR & M M	05-RE1P-108
E15	LEMLEY LARRY D	05-RE2-32
F15	DAVIDSON BERNARD G JR & DAWN N	05-RE1P-109
G15	STEIN PAULA A	05-RE2B-4
H15	HOLT WILLIAM J & PHYLLIS J-TOD	05-RE2B-5
I15	HOLT WILLIAM J & PHYLLIS J-TOD	05-RE2B-4.1
J15	HOLT WILLIAM J & PHYLLIS J-TOD	05-RE2B-4.2
K15	HOLT WILLIAM J & PHYLLIS J-TOD	05-RE2B-19
L15	GRALL RONALD EARL JR & K F	05-RE2-3
M15	GRALL RONALD EARL JR & K F	05-RE2-3.1
N15	HUMES MICHAEL G - TOD	01-RB2-1.3
O15	LINDNER CHARLES PATRICK	05-RE2-5.1
P15	HUMES MICHAEL G - TOD	05-RE2-33
Q15	ULLOM BEVERLY-TOD	05-RE2-34
R15	BLAKE MARY	05-RE2-31
S15	BURNS RONALD W & JOHN-BURNS SUSAN M	05-RE2-30.1
T15	PARSONS CHRISTOPHER	05-RE2F-101
U15	PARSONS CHRISTOPHER	05-RE2F-92.3
V15	PARSONS CHRISTOPHER	05-RE2F-92.1
W15	BEAVER EDWARD	05-RE2F-99
X15	LITTLE WILLIAM R; ET AL	05-RE2F-98
Y15	BEAVER EDWARD L	05-RE2F-90
Z15	BEAVER EDWARD L	05-RE2F-89
A16	DAYTON WILLIAM R (LE); BENNETT CHYANNE & JEREMY	05-RE2F-88
B16	PELUCHETTE AMBER & CLAYTON R SHELDON	05-RE2F-87
C16	SHELDON LILA J - TOD	05-RE2F-86
D16	SHELDON LILA J - TOD	05-RE2F-85
E16	SHELDON LILA J - TOD	05-RE2F-84
F16	SHELDON LILA J - TOD	05-RE2F-81
G16	SHELDON LILA J - TOD	05-RE2F-56.3
H16	SHELDON LILA J - TOD	05-RE2F-56.1
I16	SHELDON LILA J - TOD	05-RE2F-56
J16	SHELDON LILA J - TOD	05-RE2F-55
K16	SHELDON LILA J - TOD	05-RE2F-54
L16	SHELDON LILA J - TOD	05-RE2F-53
M16	SHELDON LILA J - TOD	05-RE2F-52
N16	BEAVER EDWARD L & SHARON K	05-RE2F-51
O16	BEAVER EDWARD L & SHARON K	05-RE2F-50
P16	COLLINS ASHLEY	05-RE2F-109.2
Q16	DOWLER WYLIE K & LINDA A - TOD	05-RE2F-112
R16	BENNETT JOSEPH W	05-RE2F-113
S16	KIRCHNER DOUGLAS L & SUSAN M	05-RE2-9.1
T16	JONES ROBERT B - TOD	05-RE2-10
U16	MOORE MAUREEN	05-RE2-11
V16	NOLTE JIM & NOLTE TRACY	05-RE2-12
W16	FREY SCORT & JAMIE	13-1E-1
X16	WOJTOWICZ ERIK	13-1E-2
Y16	BRYAN AARON W	13-1E-2.1
Z16	JARRETT MARK W ET UX - TOD	13-1H-50
A17	BOUDREAU TIMOTHY	13-1H-49
B17	KAY ALFRED D	13-1E-62
C17	VOGEL DEBORAH J	13-1E-61

*Highlighted Parcels may be impacted during drilled.

09/18/2026

REVISIONS:

COMPANY: eXpand

OPERATOR'S WELL #:	RUTH KELLER MSH 605H	API #: 47-051- 02599	DATE: 06-09-2026
DISTRICT: UNION	COUNTY: MARSHALL	STATE: WV	DRAWN BY: N. MANO
			SCALE: N/A
			DRAWING NO: WELL LOCATION PLAT 9

Z:\2026 BACKUPS\1-02-26 DJ\EXPAND\RUTH KELLER\RUTH KELLER MSH\WELL PLATS\605H\FINAL\RUTH KELLER 605H 6-4-26\RUTH KELLER MSH 605H 6-4-26.DWG
TUESDAY JUNE 09 2026 09:49AM

JACKSON SURVEYING
INC.
2413 EAST PIKE ST. # 112
Clarksburg, WV 26302
304-623-5851

ADJOINING OWNERS TABLE		
TRACT	SURFACE OWNER	TAX PARCEL
D17	LOY CHARLES G JR ET UX	13-1E-60
E17	DICKSON WILLIAM RICHARD	13-1E-63
F17	DICKSON WILLIAM RICHARD	13-1E-59
G17	HICKS RANDY G ET UX	13-1F-19
H17	SMITH BRIAN K - LIFE	13-1F-20
I17	GLENZ BRIAN J & HOPE A	13-1F-21
J17	COPPA ANDREA N	13-1F-22
K17	GLENZ BRIAN J	13-1F-23
L17	DUNN ROBERT CURTIS ET UX	13-1F-24
M17	MIKLAS MATTHEW F & RHONDA	13-1F-25.1
N17	PAYNE BRYAN A ET UX	13-1F-25
O17	GILES ROBERT W & CAROL SUE - TOD	13-1F-26
P17	TALKOWSKI ALEX	13-1F-27
Q17	SUTTON LANCE H ET UX	13-1F-28
R17	THOMAS BRIAN L & ROBIN MURPHY	13-1F-29
S17	BURLITCH FRANCES ET AL	13-1F-30
T17	OHIO COUNTY COAL RESOURCES INC	13-1F-30.2
U17	BURLITCH FRANCES ET AL	13-1-34.2
V17	RODKIN CAROLE	13-1G-40
W17	HERCHUCK SHARON L	13-1G-19
X17	FOX DOUGLAS H	13-1G-19.11
Y17	FOX DOUGLAS H	13-1G-19.10
Z17	GESSLER THOMAS L & KATHLEEN A	13-1G-18
A18	BENNETT JASON L	13-1G-17
B18	HUGGINS ROY RICHARD JR & SYLVIA C	13-1G-16
C18	STEPHENS CRAIG	13-1G-15.1
D18	YUNCKE MARK & JOLIE	13-1G-8
E18	YUNCKE THOMAS J ET UX	13-1G-9
F18	YUNCKE JAMES - TOD	13-1G-13
G18	YUNCKE JAMES R - TOD	13-1G-13.2
H18	WESOLOWSKI JOHN J ET UX	13-1G-10
I18	FONNER JAMES R & CHERYL L	13-1G-7
J18	PEGG JAMES TODD	13-1G-6
K18	HODGES JOSEPH H REV	13-1-79.2
L18	SWINT JOHN J THE MOST REV	13-2-46
M18	PERRY JASON T	13-2C-17
N18	BLACKMORE ORVILLE A JR ET UX	13-2B-2
O18	BLACKMORE ORVILLE A JR ET UX	13-2B-1
P18	FONNER RUSSELL L	13-2B-47
Q18	KENT BRIAN JOSEPH & JENNIFER SUE KLOSS	13-2B-66
R18	KENT BRIAN JOSEPH & JENNIFER SUE KLOSS	13-2B-69
S18	BLATTNER MARY ANN	13-2-44.8
T18	MARZEC ANDREW M & JESSICA A	13-2-44.9
U18	ALTMAN DOROTHY ANN EST	13-1-80.1
V18	CALLAHAN JANET L	13-1-82
W18	YEAGER HEIKKI & TRISHA JO	13-2-53
X18	HANKET SYDNEY	13-2-54
Y18	SOMERVILLE DOUGLAS R & ASHLEY E	13-2-56
Z18	EDWARDS TRAVIS	13-1-85.2
A19	EDWARDS TRAVIS	13-1-85.1
B19	APOSTOLON ANDREA E	13-1-84
C19	VALLEY SUMMIT PROPERTIES LLC	13-1-85
D19	ALBERT JAMES RONALD ET UX	13-4E-1
E19	TAYLOR GARY W ET UX	13-4E-2
F19	TAYLOR GARY W ET UX	13-4E-3
G19	MT OLIVET COM ASS'N	13-4E-4
H19	STIPETICH JONATHAN M	13-4E-5
I19	STIPETICH JONATHAN M	13-4E-6
J19	STIPETICH JONATHAN M	13-4E-7

ADJOINING OWNERS TABLE		
TRACT	SURFACE OWNER	TAX PARCEL
K19	RAMSEY ROBERT W SR ET UX	13-4E-11
L19	SCHULTZ JANET S ET VIR	13-4-1
M19	STIDD FAMILY TRUST	13-4-59.10
N19	POLING AARON	P-O 13-4-59.5
O19	JUDITH A STIDD AS TRUSTEE OF STIDD FAMILY TRUST	P-O 13-4-59.13
P19	BERNER MICHAEL A & CASSANDRA PORTER-BERNER	P-O 13-4-59.5
Q19	ILOVAR DOUGLAS P & MICHELLE E	13-4-59.15
R19	POLING AARON M & ANDREA C	13-4-59.8
S19	BRATTON DOUGLAS A & RENA M	13-4-59.12
T19	HARTLE JAMES G & MELISSA C	13-4-59.11
U19	POLING AARON M & ANDREA C	13-4-59.7
V19	TOWN & COUNTRY ANIMAL HOSP INC	13-4-12
W19	HEWITT MICHAEL T JR & JESSICA I	13-4-13.6
X19	HODGEKISS MAURICE J - LIFE	13-4-53.3
Y19	TARR LORI J & JOHN D WHORTON	13-4-53.1
Z19	O'BRIGHT CHARLES	13-4-53.6
A20	KURZ JOAN T	13-4-39.1
B20	HUDSON AARON M & BARBARA ANN	13-4-46
C20	O'BRIGHT CHARLES B	13-4-49
D20	O'BRIGHT CHARLES B	13-4-50
E20	ACKERMAN DEBORAH K	13-4-53.5
F20	ACKERMAN DEBORAH K	13-4-51
G20	SIMONS TONI L & WILLIAM S	13-4-52
H20	WARBLE STEVEN M SR	13-4-54.1
I20	ERAZMUS JOHN T III	13-7-1
J20	ERAZMUS JOHN T III	13-7-1.6
K20	SIMONS KAREN J - TOD	13-7-2
L20	CONNER MICHAEL & CHASSITY	13-7B-65
M20	CONNER MICHAEL & CHASSITY	13-7B-64
N20	LIPINSKI STANLEY W & JENNIFER	13-7B-63
O20	BENNETT JAMES	13-7B-62
P20	LIPINSKI STANLEY W & JENNIFER	13-7B-61
Q20	LIPINSKI STANLEY W & JENNIFER	13-7B-60
R20	BREIDING MICHAEL W & TAMMY L	13-7B-52
S20	HALL DANIEL L	13-7B-51
T20	CONNER MICHAEL J & CHASITY	13-7B-48
U20	ROGERS DOANLD & PARROTT DIANA	13-7B-49
V20	SIMONS KAREN J - TOD	13-7-2.1
W20	LEMMON CHAD M & MICHELLE B	13-7-2.3
X20	LEMMON CHAD MICHAEL & MICHELLE M BRAUTIGAN	13-7-2.2
Y20	BRAUTIGAN FAMILY IRREVOCABLE TRUST	13-7-3
Z20	CALDWELL JANICE ANN EST - LIFE	13-7-37
A21	GAMBLE AMY JEAN	13-7-35
B21	GAMBLE REBECCA EST	13-7-36
C21	GAMBLE REBECCA C EST	13-7-43
D21	VARGO CINDY L ET AL	13-10-3
E21	MARSHALL LAND LLC	13-10-2
F21	MOOSMAN MATTHEW G	13-10A-14
G21	WARD DEREK J	13-10A-13
H21	HUNTER WILLIAM D & MARLENE - TOD	13-10A-12
I21	HILL PATRICIA J	13-10A-11
J21	HILL PATRICIA J	13-10A-10
K21	HILL PATRICIA J	13-10A-9
L21	HALL JUSTIN & MADELYN HOPKINS	13-10A-8
M21	HULL GAYLERD E	13-10A-7
N21	BRANNAN BRICIE GREER	13-10A-6
O21	MCCLURE DEVAN & LINDSEY CAIN	13-10A-5
P21	FECAT FAMILY TRUST	13-10A-4
Q21	BRAUTIGAN RANDY & KAYLA	13-6-50.7
R21	HENDRICKSON WILMA C	13-10A-2


*Highlighted Parcels may be impacted during drilled.

09/18/2026

REVISIONS:	COMPANY: expand			
	OPERATOR'S WELL #:	RUTH KELLER MSH 605H	API #: 47-051- 02599	DATE: 06-09-2026
	DISTRICT: UNION	COUNTY: MARSHALL	STATE: WV	DRAWN BY: N. MANO
				SCALE: N/A
				DRAWING NO: WELL LOCATION PLAT 10

Z:\2026 BACKUPS\1-02-26 DJ\EXPAND\RUTH KELLER\RUTH KELLER MSH\WELL PLATS\605H\FINAL\RUTH KELLER 605H 6-4-26\RUTH KELLER MSH 605H 6-4-26.DWG
TUESDAY JUNE 09 2026 09:49AM

JACKSON SURVEYING INC.
2413 EAST PIKE ST. # 112
Clarksburg, WV 26302
304-623-5851

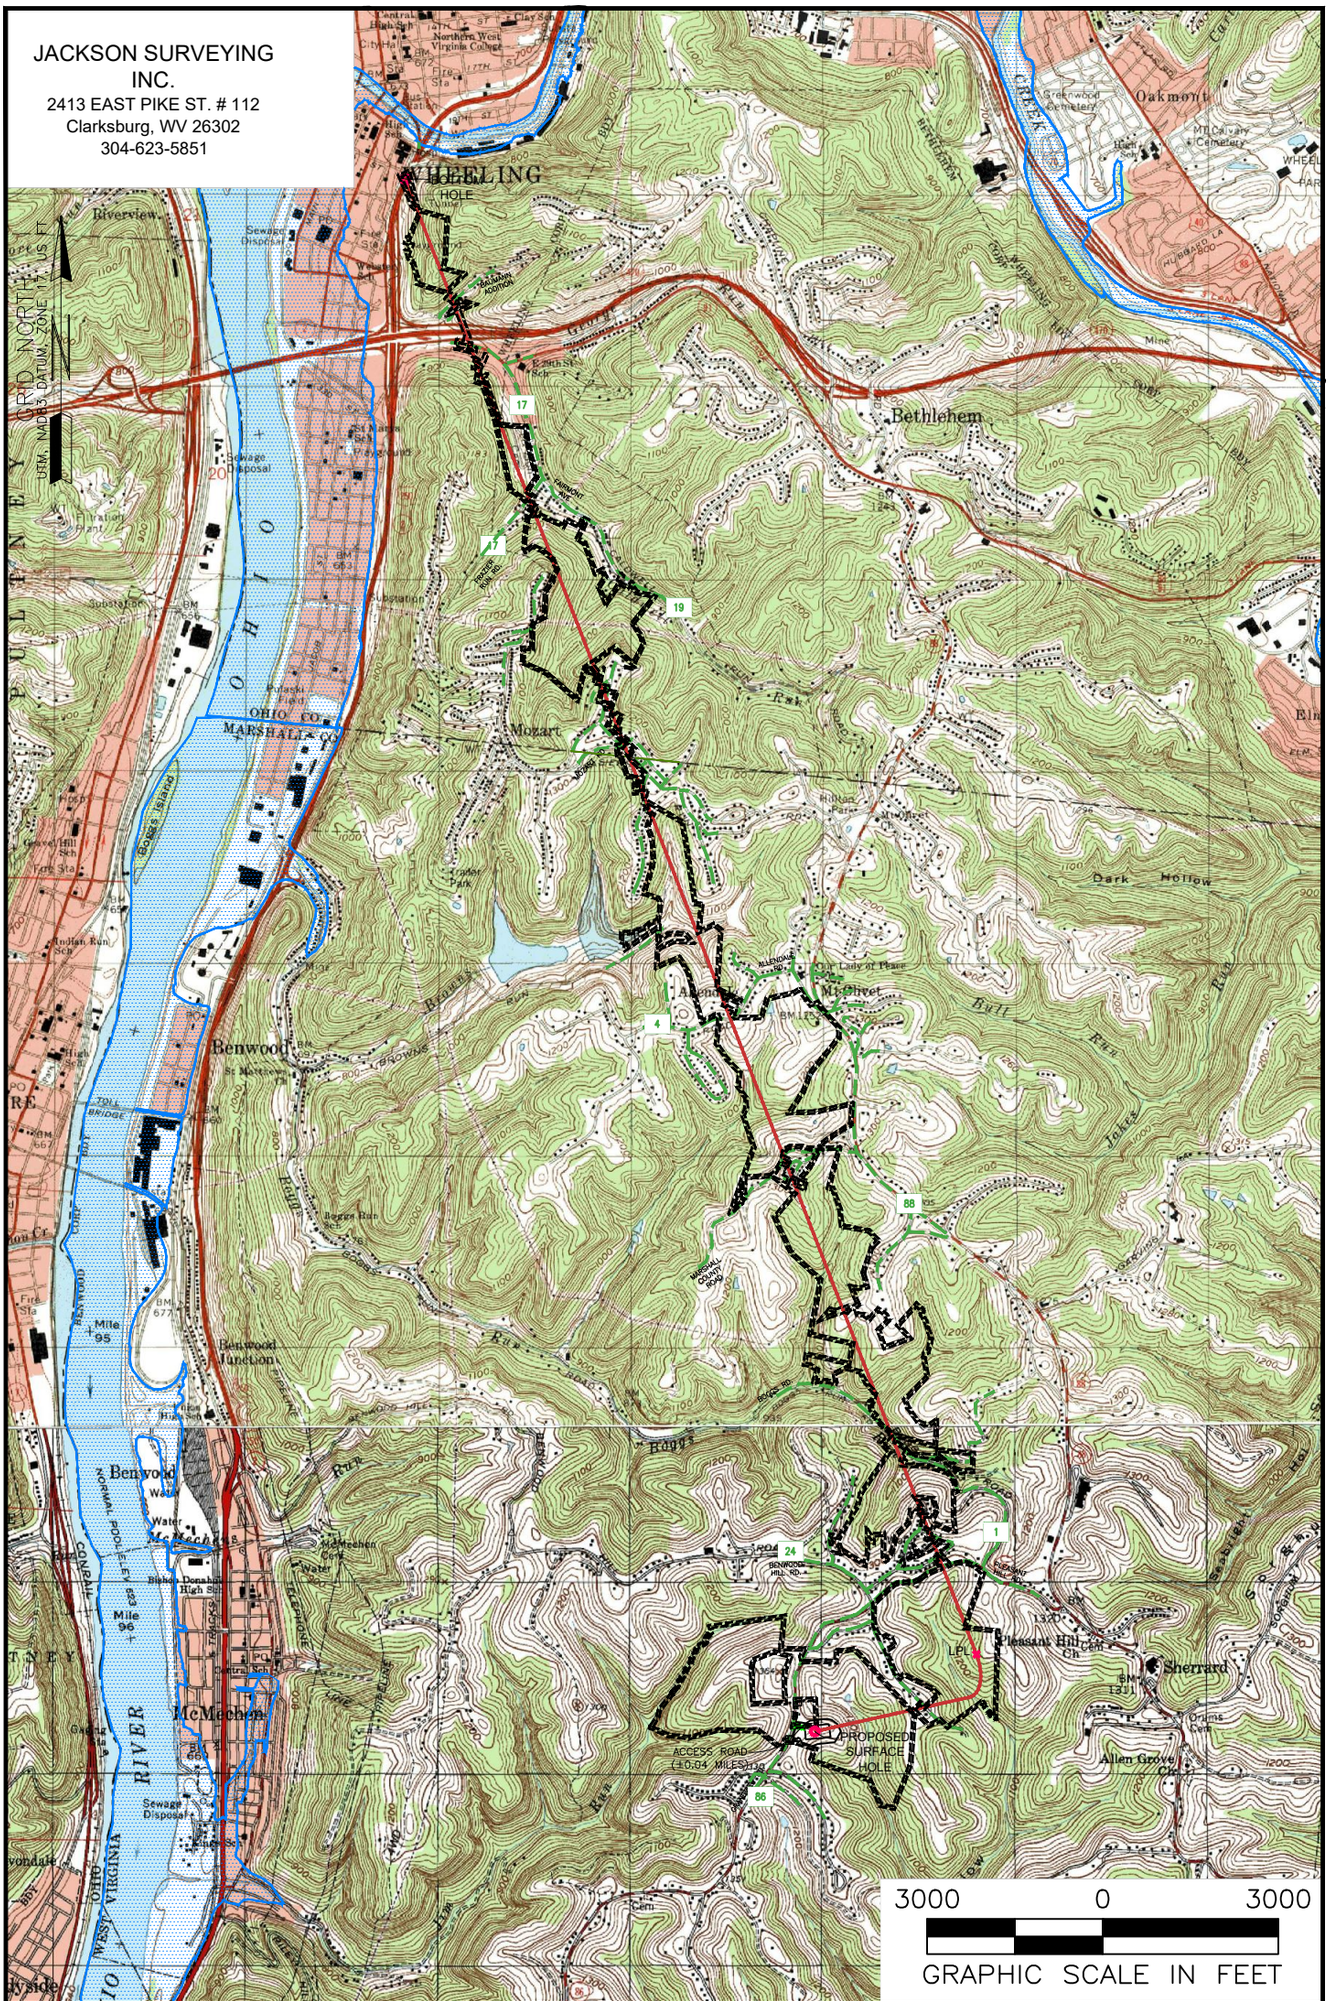

NOTES ON SURVEY

1. SURFACE AND ROYALTY OWNER INFORMATION AND THEIR BOUNDARIES SHOWN HEREON WERE PLOTTED FROM DEEDS AND/OR TAX PARCEL MAPS PROVIDED BY CLIENT AND/OR FIELD LOCATIONS.
2. THIS PLAT DOES NOT REPRESENT A BOUNDARY SURVEY OF THE PARCELS SHOWN HEREON.
4. ALL INSETS ARE GRID NORTH UNLESS OTHERWISE DEPICTED.

LEGEND:

- PROPOSED SURFACE HOLE / BOTTOM HOLE
- EXISTING / PRODUCING WELLHEAD
- LPL — LANDING POINT LOCATION
- FLOOD PLAIN
- ACCESS ROAD
- PUBLIC ROAD
- ACCESS ROAD TO PREV. SITE
- LEASE BOUNDARY
- PROPOSED PATH

09/18/2026

WELL OPERATOR: EXPAND OPERATING LLC	WELL (FARM) NAME: RUTH KELLER MSH	WELL # 605H	SERIAL #
ADDRESS: 1300 FORT PIERPONT ROAD, SUITE 200 MORGANTOWN, WV 26508	COUNTY – CODE MARSHALL – 051	DISTRICT; UNION	
SURFACE OWNER: BRIAN J. KELLER & DAVID J. & ALICE M. COOK (TOD)	USGS 7 1/2 QUADRANGLE MAP NAME MOUNDSVILLE, WV	API #: 47-051- 02599	

Z:\2026 BACKUPS\1-02-26 DJ\EXPAND\RUTH KELLER\RUTH KELLER MSH\WELL PLATS\605H\FINAL\RUTH KELLER 605H 6-4-26\RUTH KELLER MSH 605H 6-4-26.DWG
TUESDAY JUNE 09 2026 09:50AM

PROPERTY NUMBER 675968
PAD ID 3001156093